




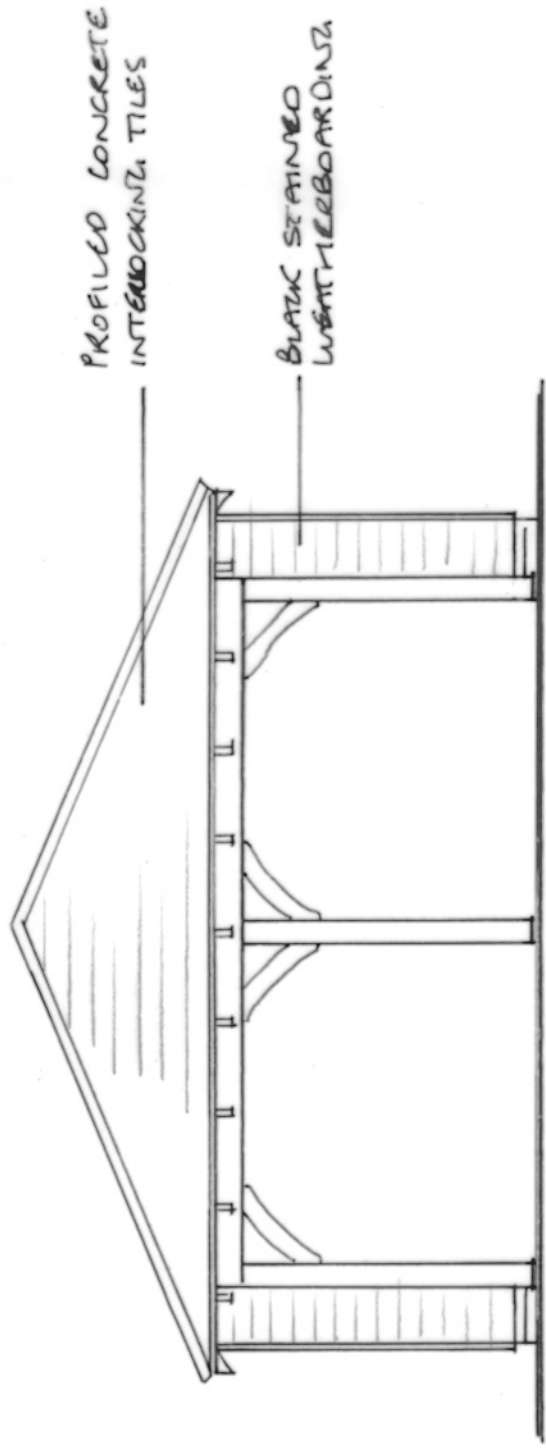

PRINCIPAL ELEVATION

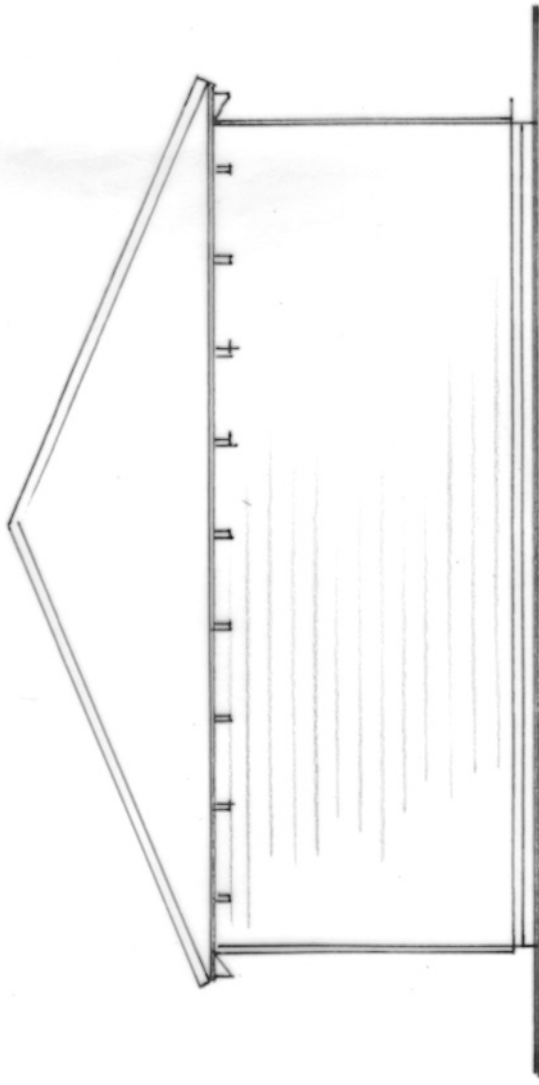


TYPICAL SIDE ELEVATION

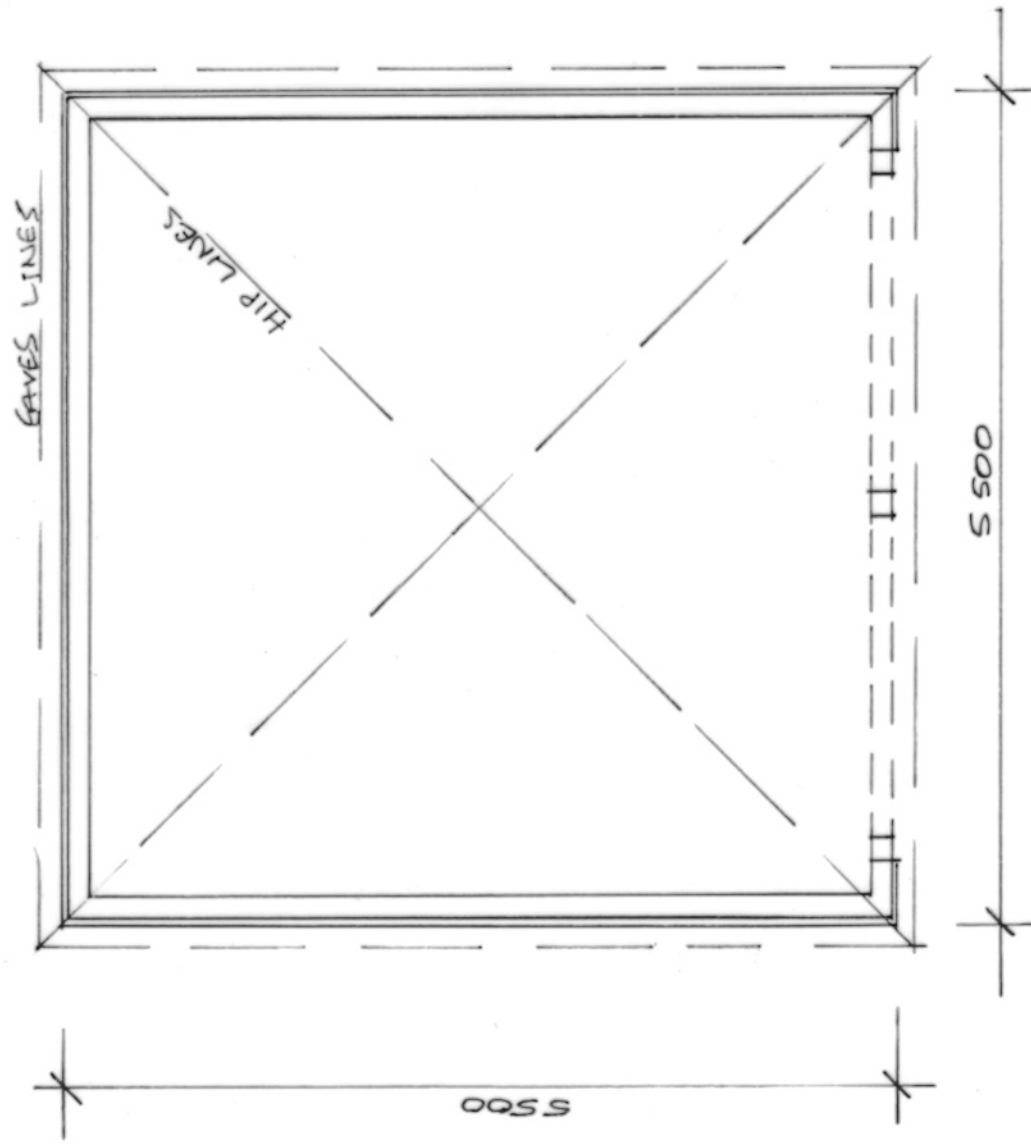

FLOOR PLAN

0 1 2 3 4 5 METRES
SCALE 1:50 @ A3.

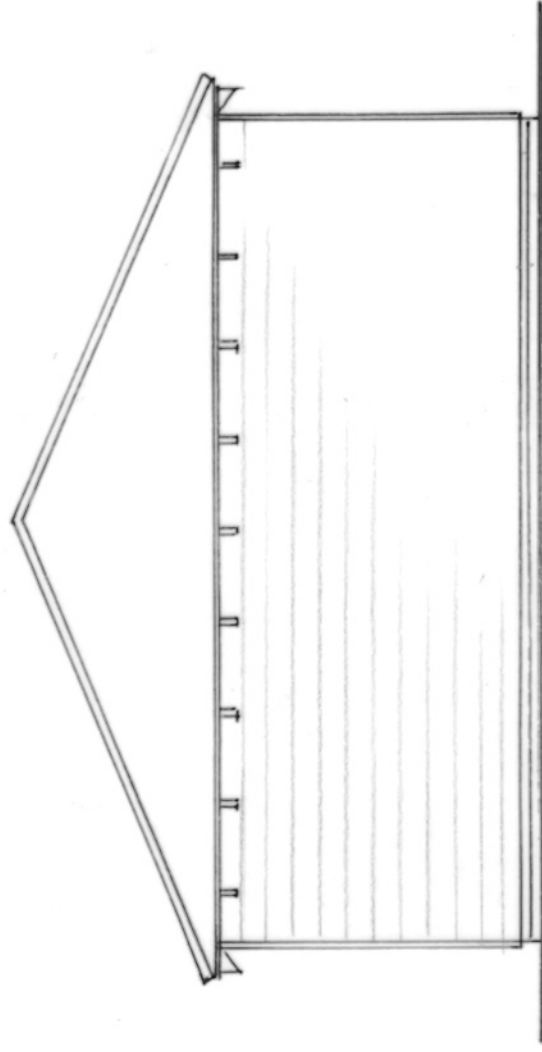

REAR ELEVATION

PROPOSED NEW CARTLODGE ADJACENT
CHARTERS LODGE LONG SUTTON PE12 9JX
PLANS AND ELEVATIONS AS PROPOSED.