




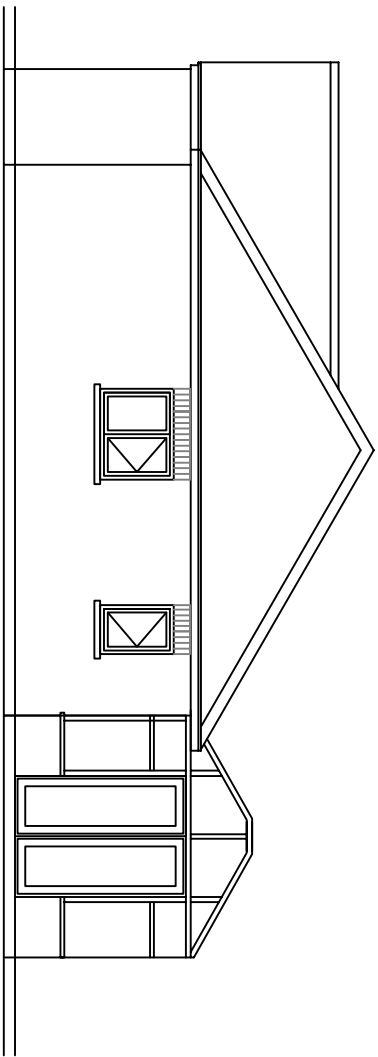


EAST SIDE ELEVATION
EXISTING
1:100

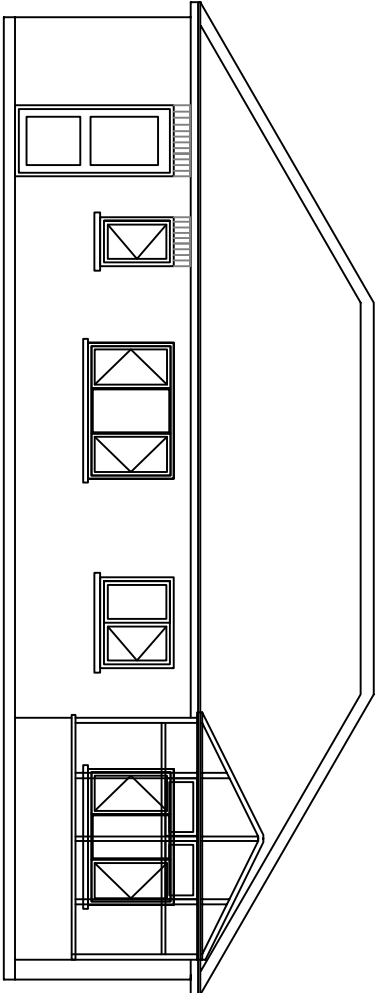


REAR NORTH ELEVATION

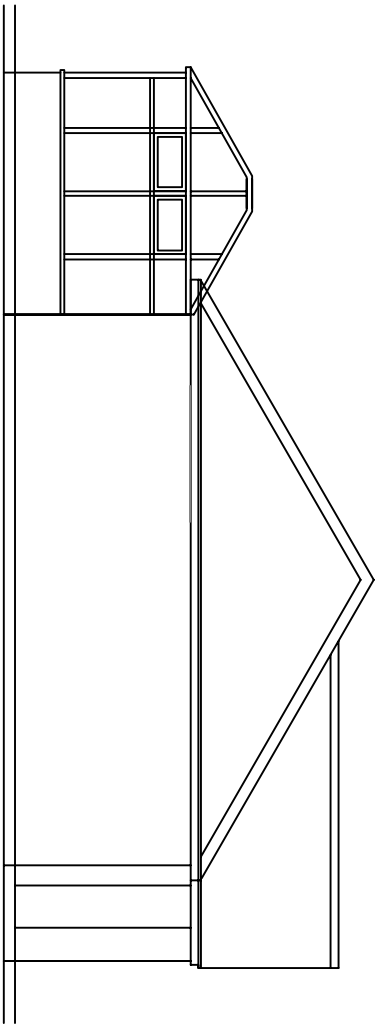


SIDE WEST ELEVATION

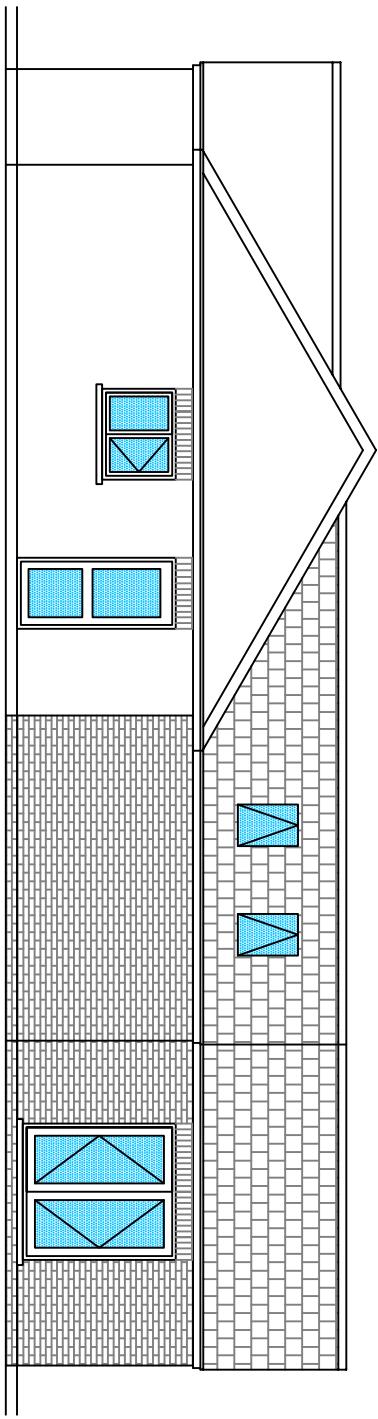

EAST SIDE ELEVATION
PROPOSED
1:100

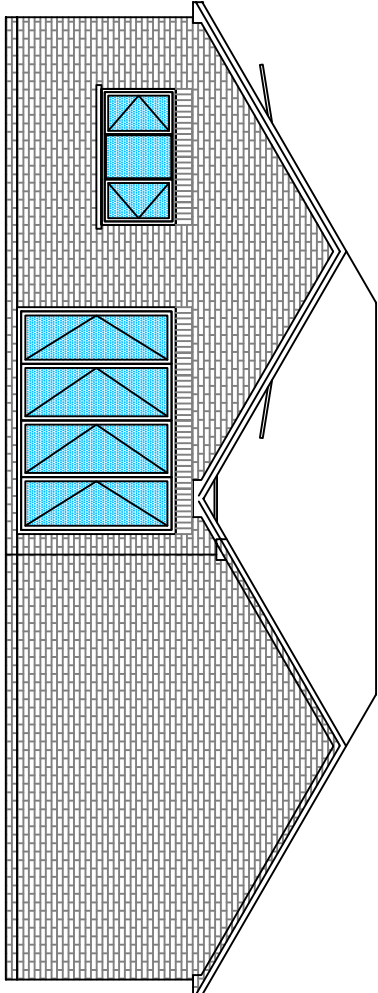


REAR NORTH ELEVATION

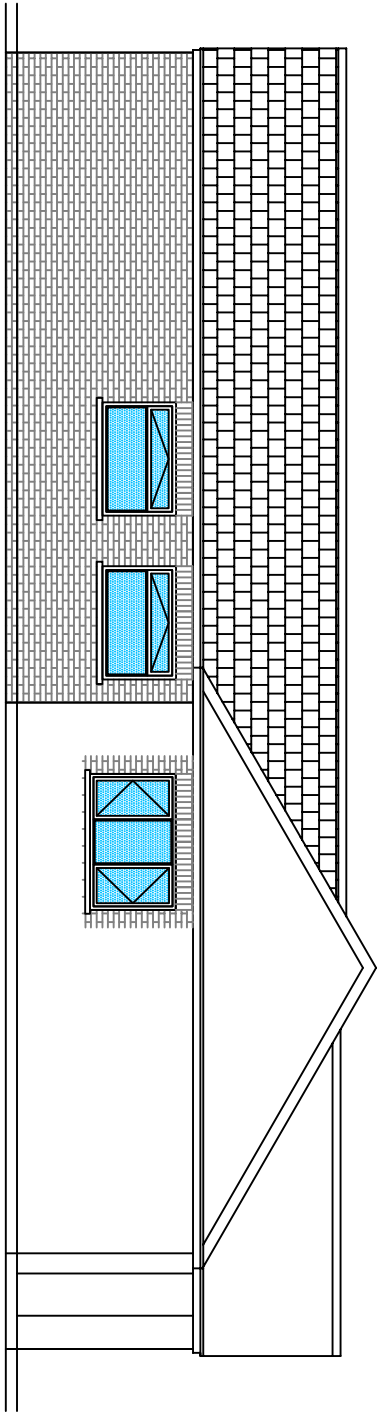

SIDE WEST ELEVATION


ALL FACING MATERIALS TO MATCH EXISTING
FLOOR LEVELS TO REMAIN THE SAME AS EXISTING

 


LOCATION PLAN 1:1250




PROPOSED FLOOR PLAN
1:50

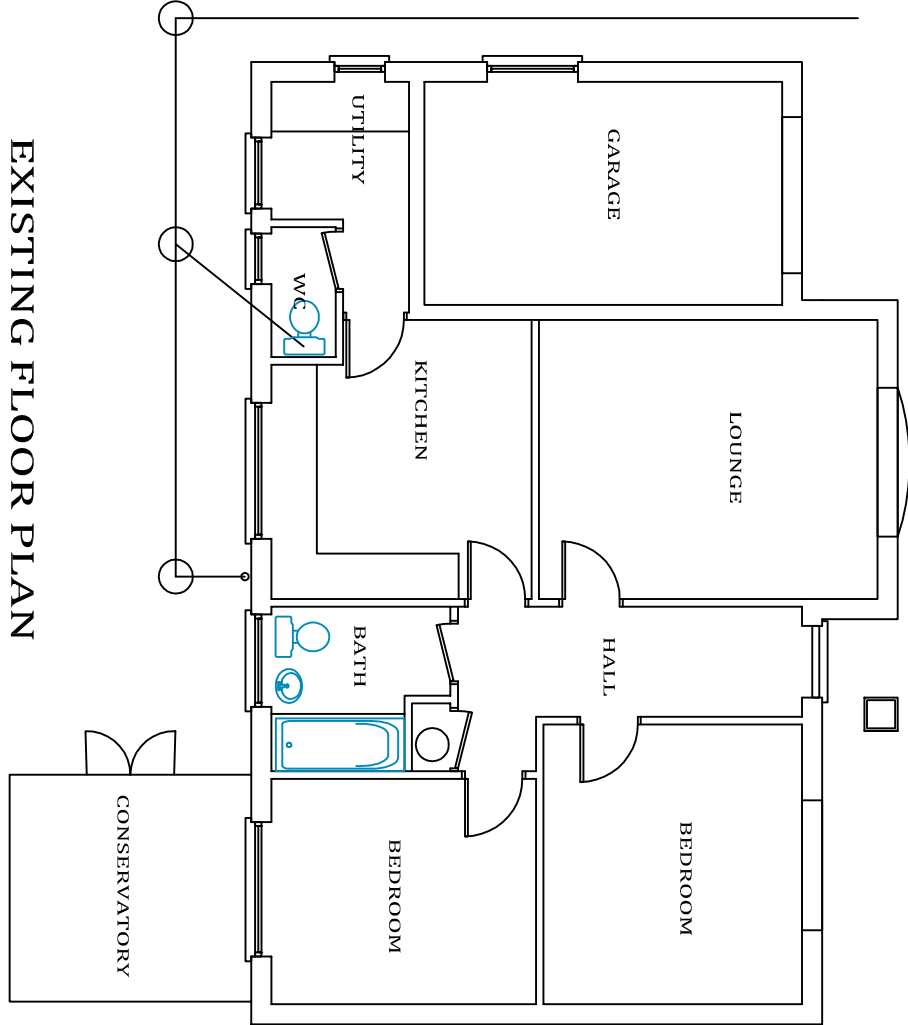

EXISTING FLOOR PLAN
1:100

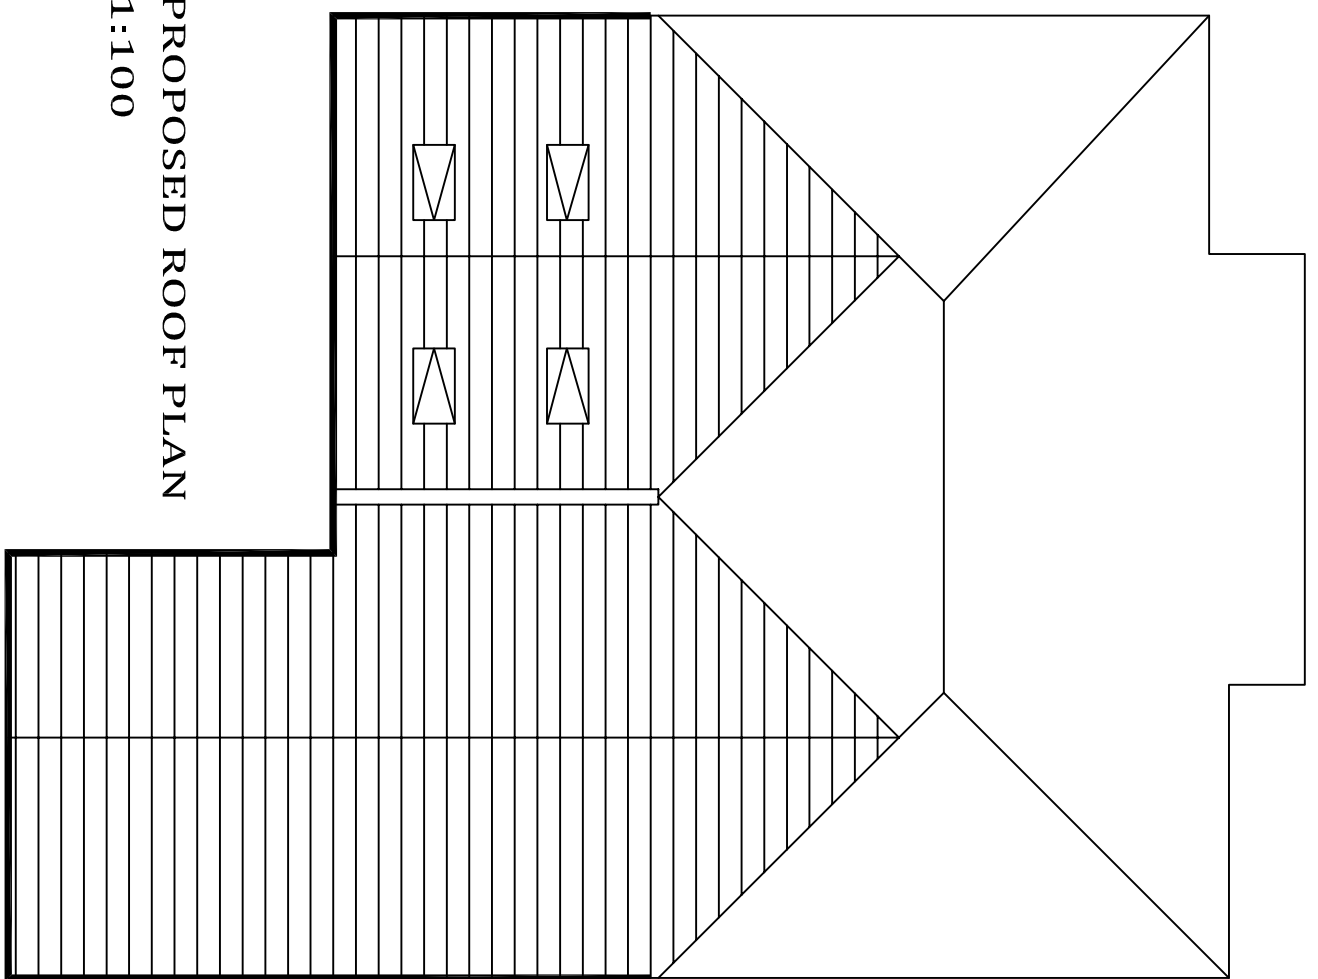

PROPOSED ROOF PLAN
1:100

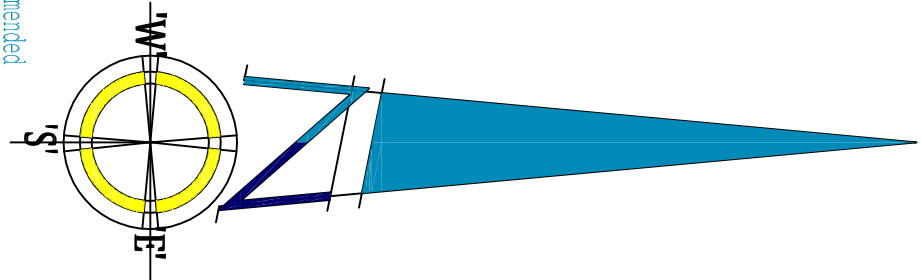

Borough Council of Kings Lynn
Residential New Build
4 West Norfolk The Mayors Award for Design in the Environment

LABC
Building for Conversion or Renovation
Heritage award New Build
Heritage award New Build

LABC
Building for Conversion or Renovation
Heritage award New Build
Heritage award New Build

DBDS
Web site www.davidmoredesignservices.co.uk

DAVID BROKER DESIGN SERVICES

ARCHITECTURAL TECHNICIAN
GARDEN LODGE STATION ROAD
WISBECH CAMBRIDGESHIRE
Tel: 01954 846111
E-mail: david.moredesign@btinternet.com

ESTABLISHED 1975

Client: R. LORENZE
Drawing No: 2187 P1 GA PLANS AND ELEVATIONS
Project: PROPOSED EXTENSION TO BUNGALOW

Site: 14 BRIMLEY MEADOWS
GENUINE BUILDINGS
Proposed: PE12/08N
Drawn: DB
Print Scale: 1:50
Date: 10/06/22
Revision No: -

All dimensions to be verified on site. The drawing is for information only and is not to be used for construction without permission. David Moredesign or Concept 3000 will not be held responsible for any construction works undertaken prior to approval or before approved plans are issued. Any alterations to details or specifications may indicate the approval and must be signed and dated.