



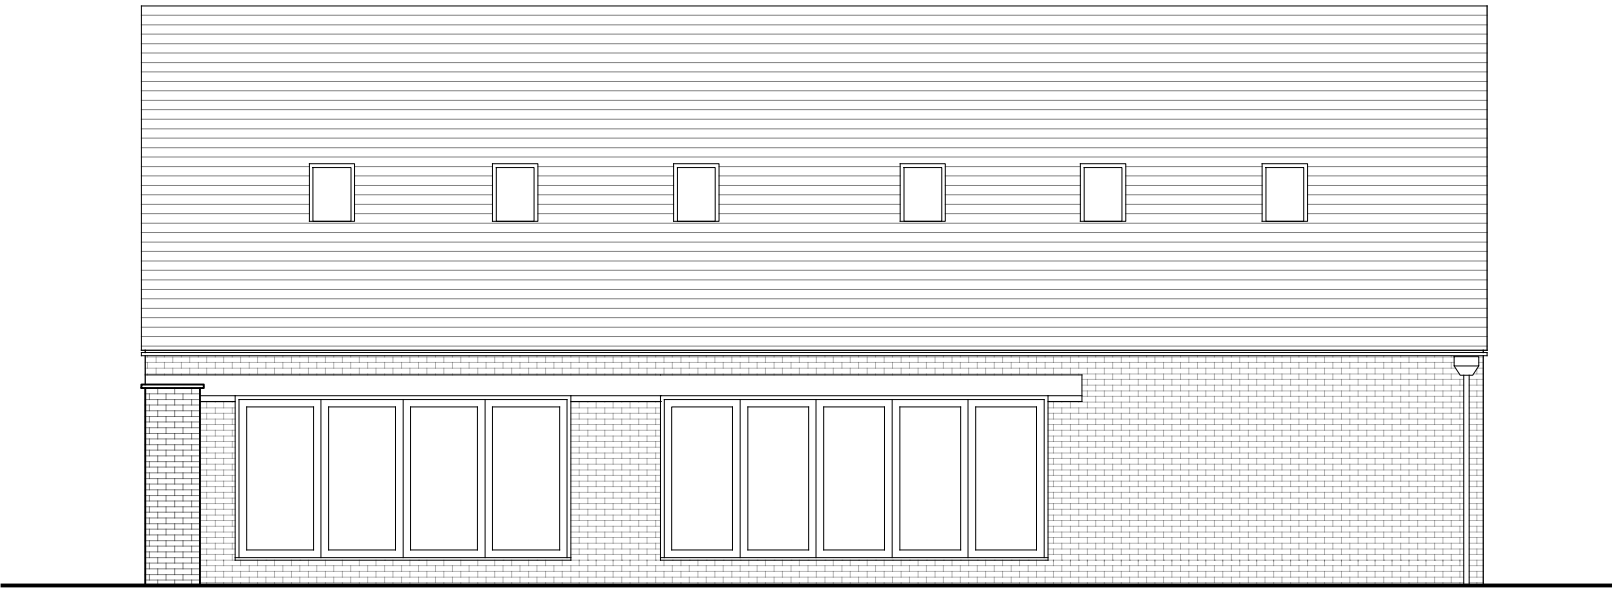


East Elevation

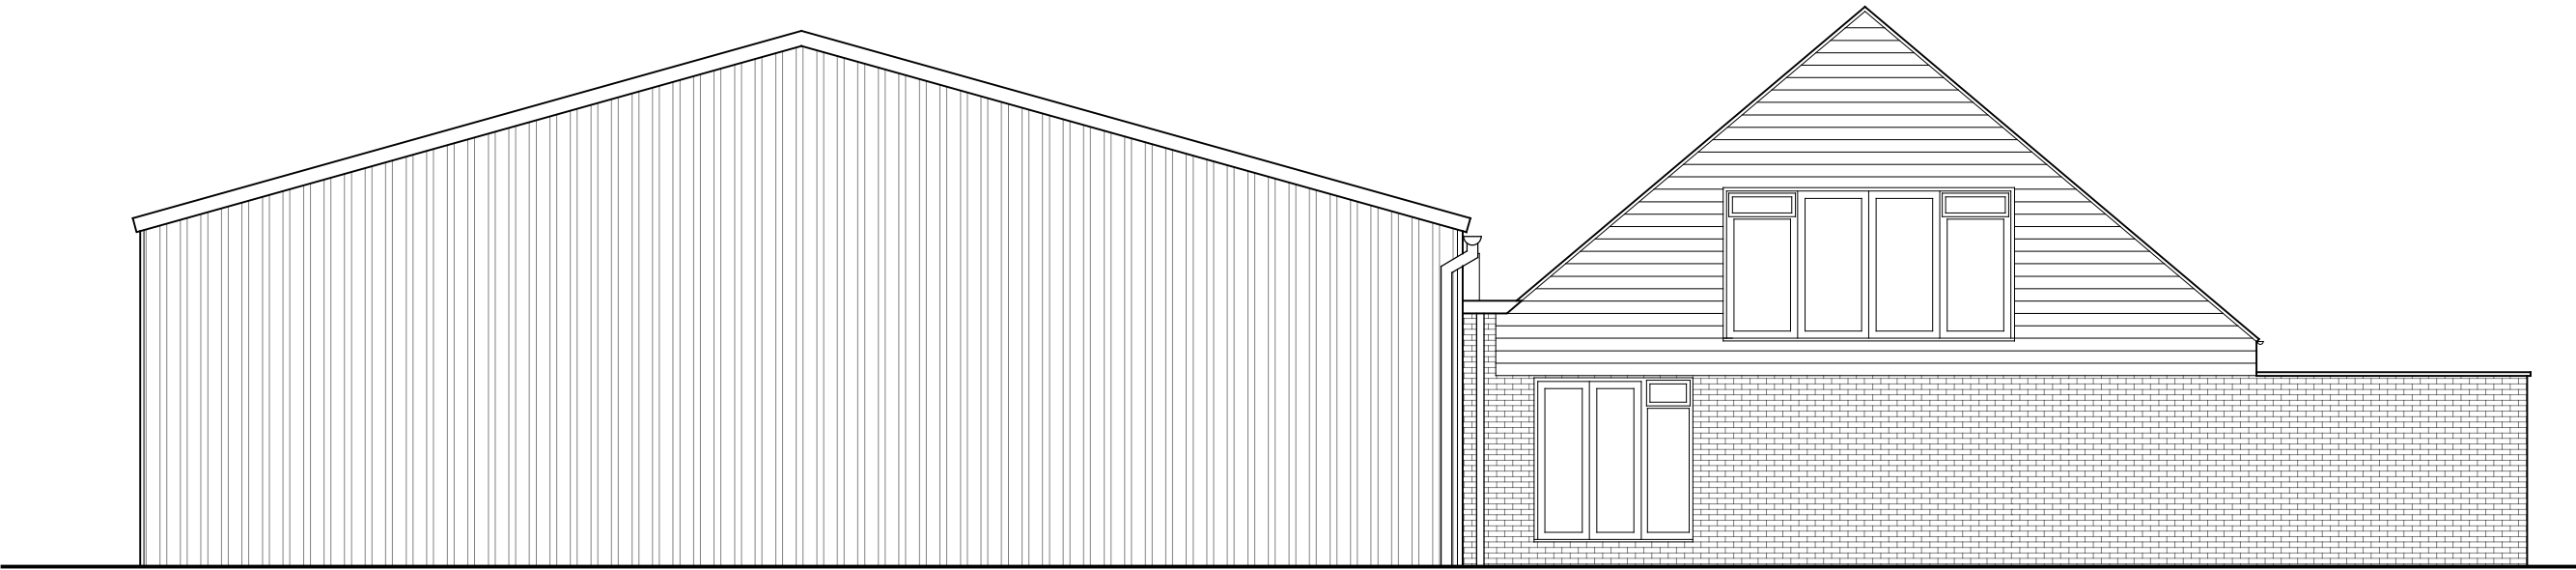

South Elevation



West Elevation

 

Notes

Copyright
© Robert Doughty Consultancy Limited.
All rights described in the Copyright, Designs and Patents Act 1988 have been asserted.

CDM 2015
This drawing is for illustrative purposes and/or obtaining the relevant planning permission only. It should not be used for construction and accordingly, risk identification under the Construction (Design & Management) Regulations 2015 has not been undertaken.

Rev	Description		Date
rdc Robert Doughty Consultancy 32 High Street, Helpringham Sleaford, Lincolnshire, NG34 0RA Tel: 01529 421646 Email: admin@rdc-landplan.co.uk Web: www.rdc-landplan.co.uk			
Client			
Mr D Waters			
Project			
Change of Use to Dwelling Clark's Hill, Gedney Fen. PE12 0DQ			
Drawing			
Existing Elevations			
Scale @ A2		Date	
1: 100		19/08/19	
Drawn By		Checked By	
MD		LMS	
Job Number	Status	Purpose of Issue	
1351-1	PL	Planning	
Drawing No.			Rev
1351-1_PL_EL01			-