


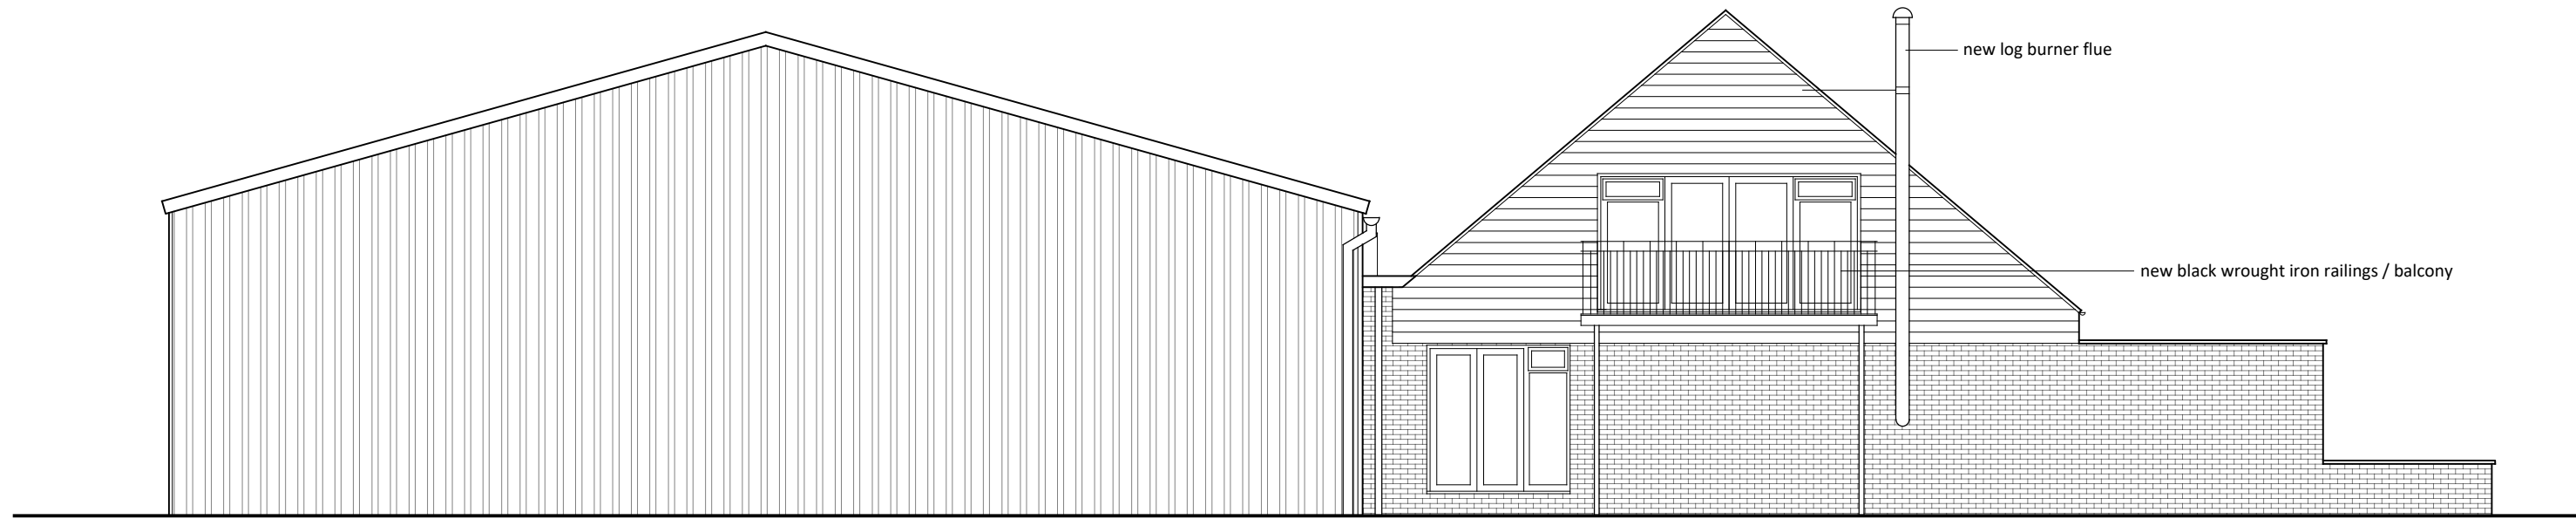

East Elevation



South Elevation



West Elevation

0 1 2 3 4 5m

Notes

Copyright
© Robert Doughty Consultancy Limited.
All rights described in the Copyright, Designs and Patents Act 1988 have been asserted.

CDM 2015
This drawing is for illustrative purposes and/or obtaining the relevant planning permission only. It should not be used for construction and accordingly, risk identification under the Construction (Design & Management) Regulations 2015 has not been undertaken.

Rev	Description	Date
-	-	-
rdc Robert Doughty Consultancy 32 High Street, Helpringham Sleaford, Lincolnshire, NG34 0RA Tel: 01529 421646 Email: admin@rdc-landplan.co.uk Web: www.rdc-landplan.co.uk		
Client Mr D Waters		
Project Change of Use to Dwelling Clark's Hill, Gedney Fen. PE12 0DQ		
Drawing Proposed Elevations		
Scale @ A2 1: 100		Date 19/08/19
Drawn By MD		Checked By LMS
Job Number 1351-1	Status PL	Purpose of Issue Planning
Drawing No. 1351-1_PL_EL02		Rev -