
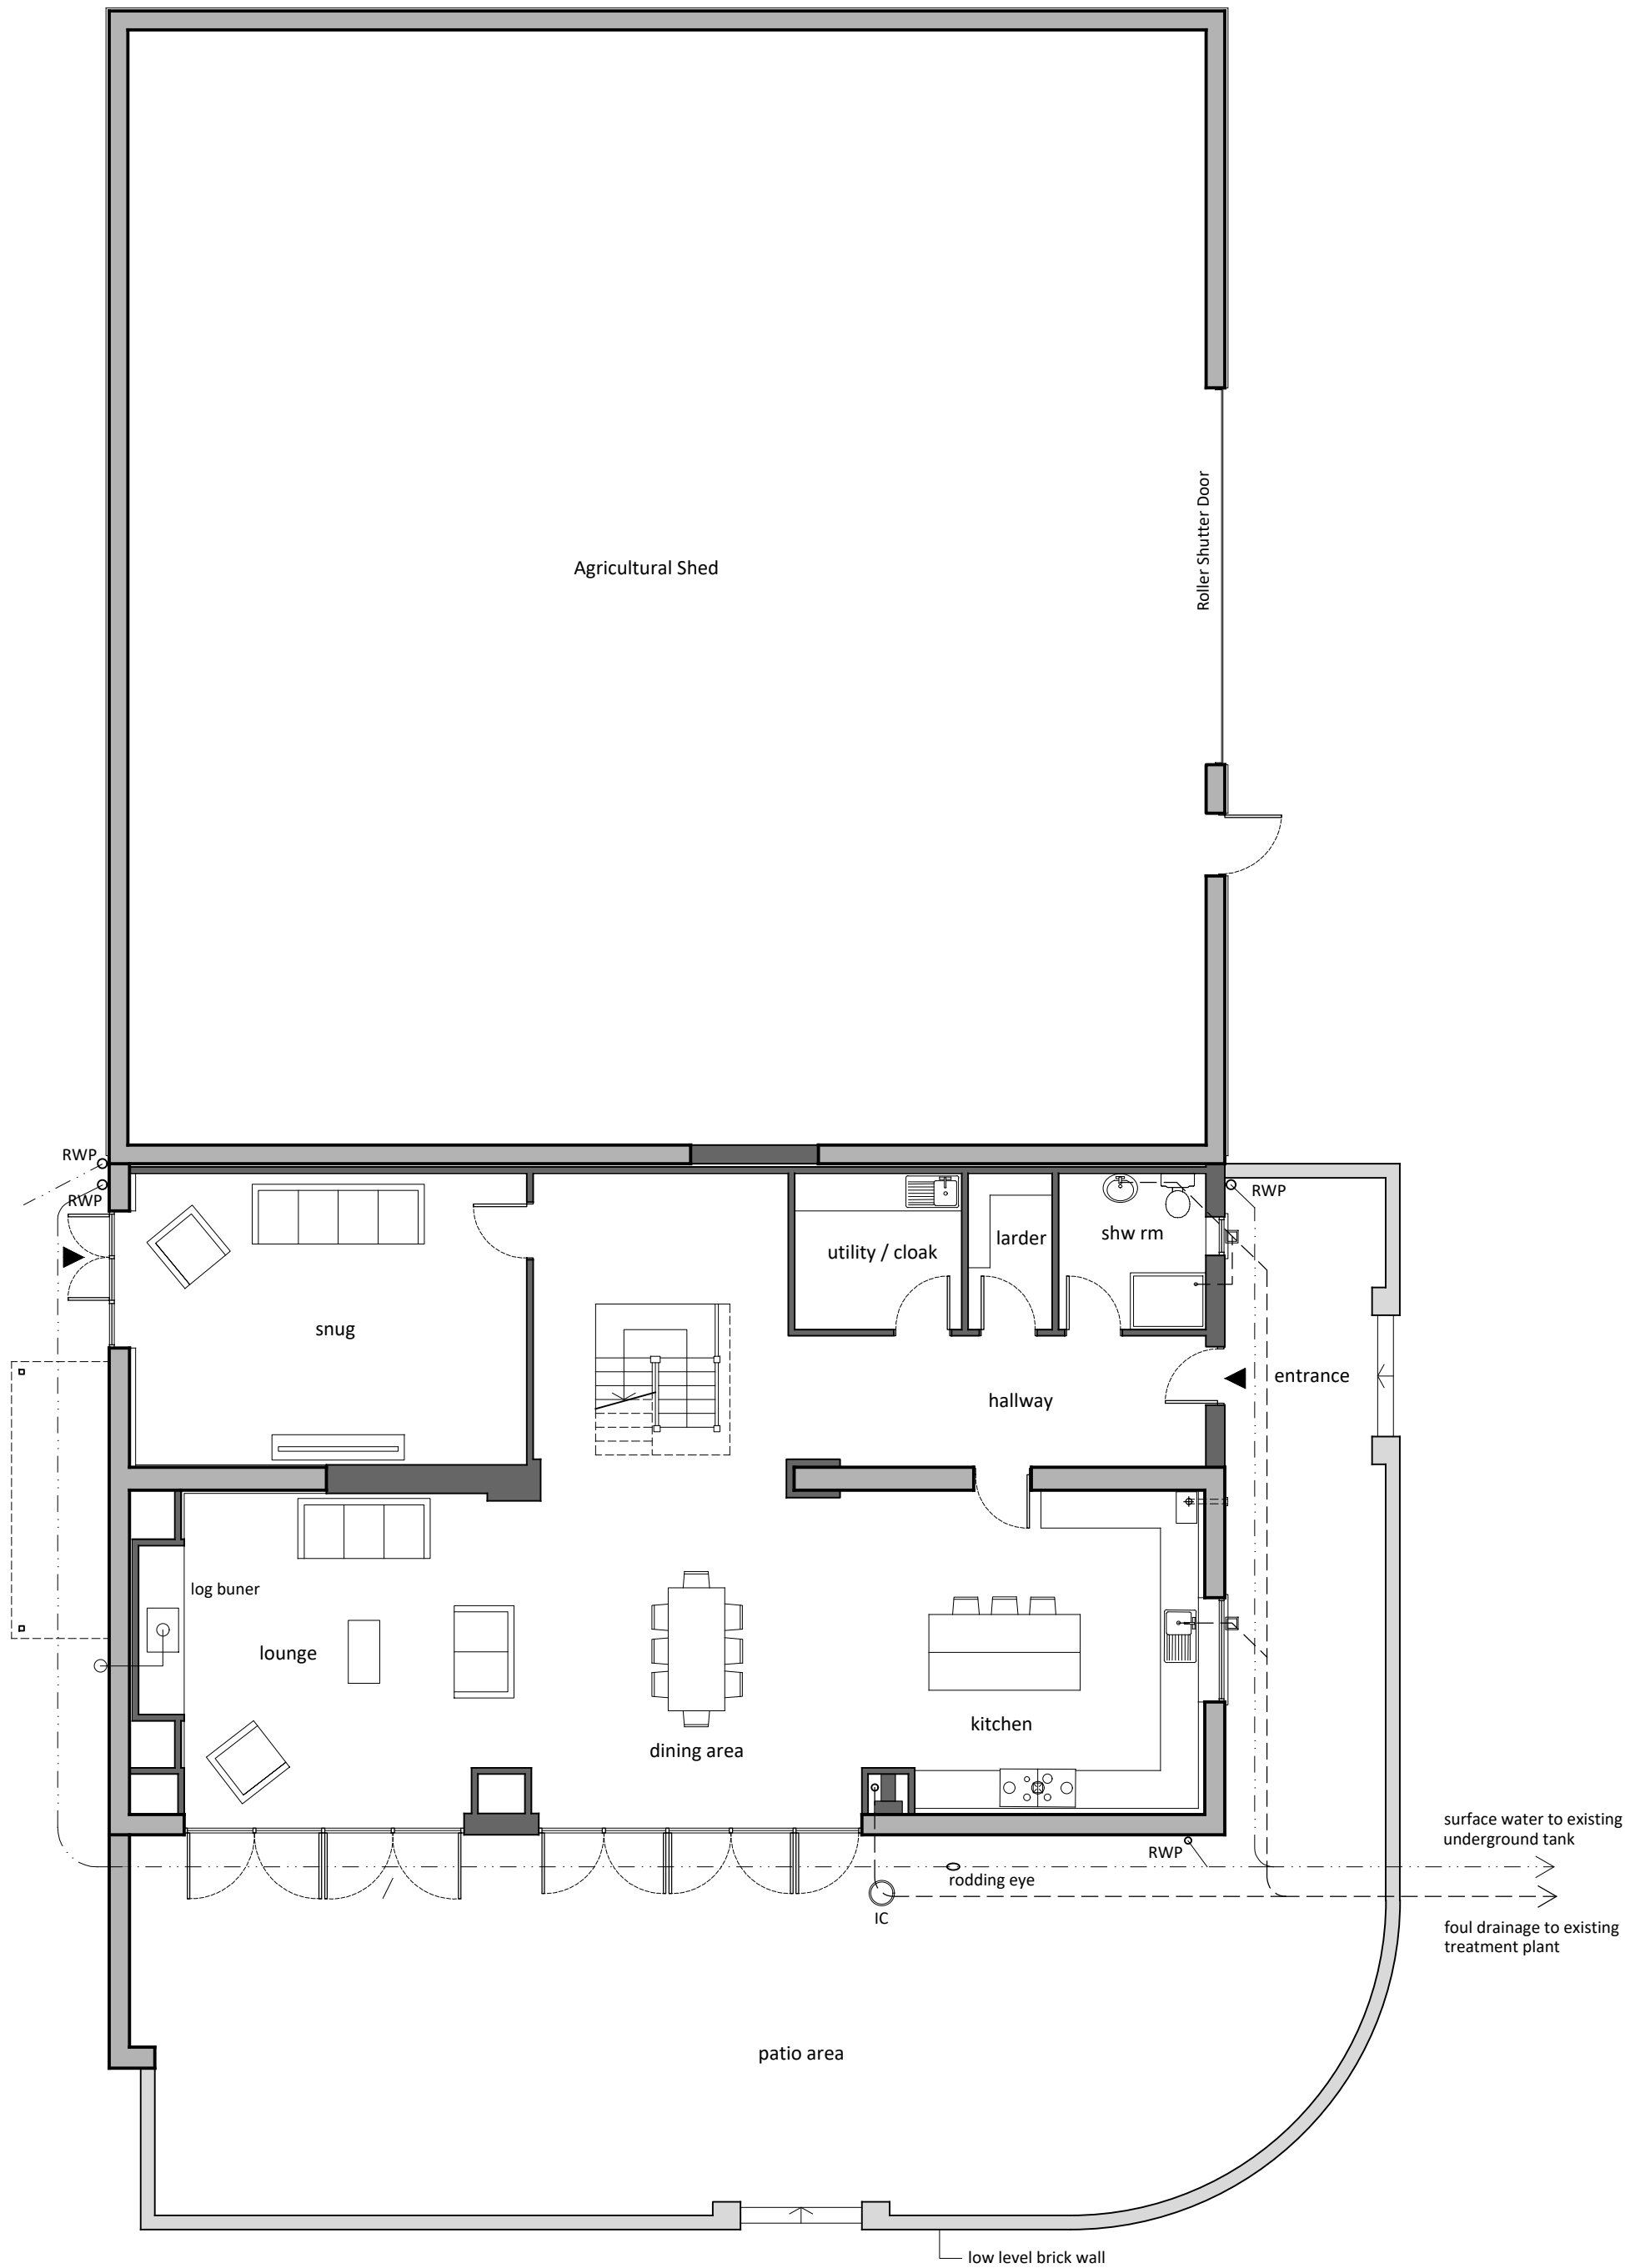


Ground Floor Plan

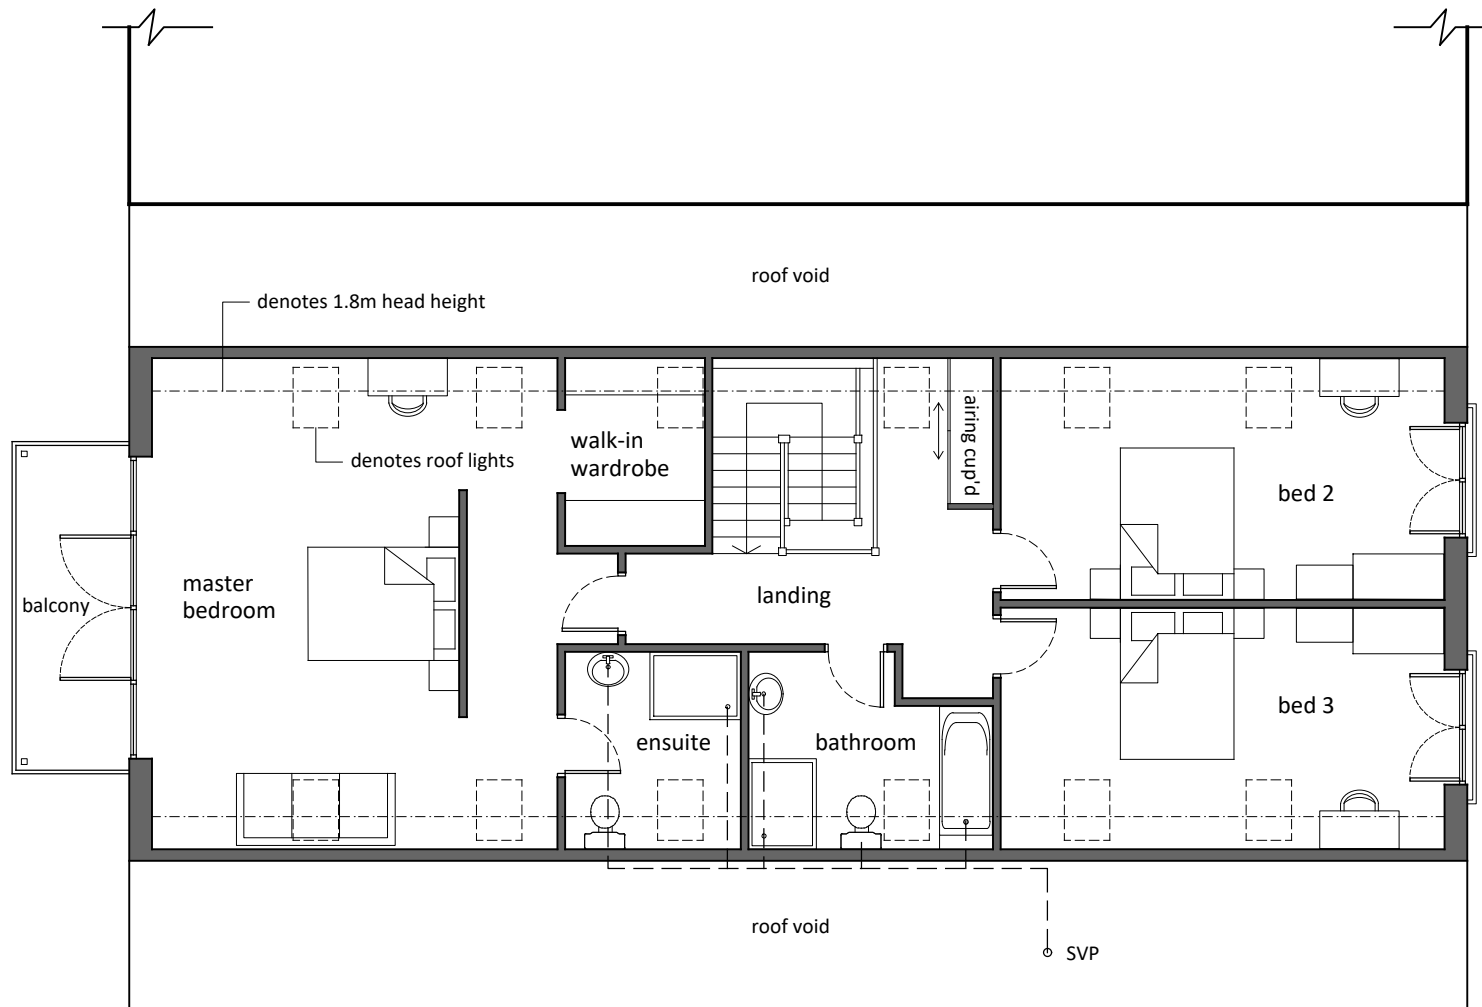

First Floor Plan

Notes Copyright © Robert Doughty Consultancy Limited. All rights described in the Copyright, Designs and Patents Act 1988 have been asserted. CDM 2015 This drawing is for illustrative purposes and/or obtaining the relevant planning permission only. It should not be used for construction and accordingly, risk identification under the Construction (Design & Management) Regulations 2015 has not been undertaken.		
Rev	Description	Date
rdc Robert Doughty Consultancy 32 High Street, Helpringham Sleaford, Lincolnshire, NG34 0RA Tel: 01529 421646 Email: admin@rdc-landplan.co.uk Web: www.rdc-landplan.co.uk Client Mr D Waters Project Change of Use to Dwelling Clark's Hill, Gedney Fen. PE12 0DQ Drawing Proposed Floor Plans Scale @ A2 1: 100 Date 19/08/19 Drawn By MD Checked By LMS Job Number 1351-1 Status PL Purpose of Issue Planning Drawing No. 1351-1_PL_PL02 Rev -		