



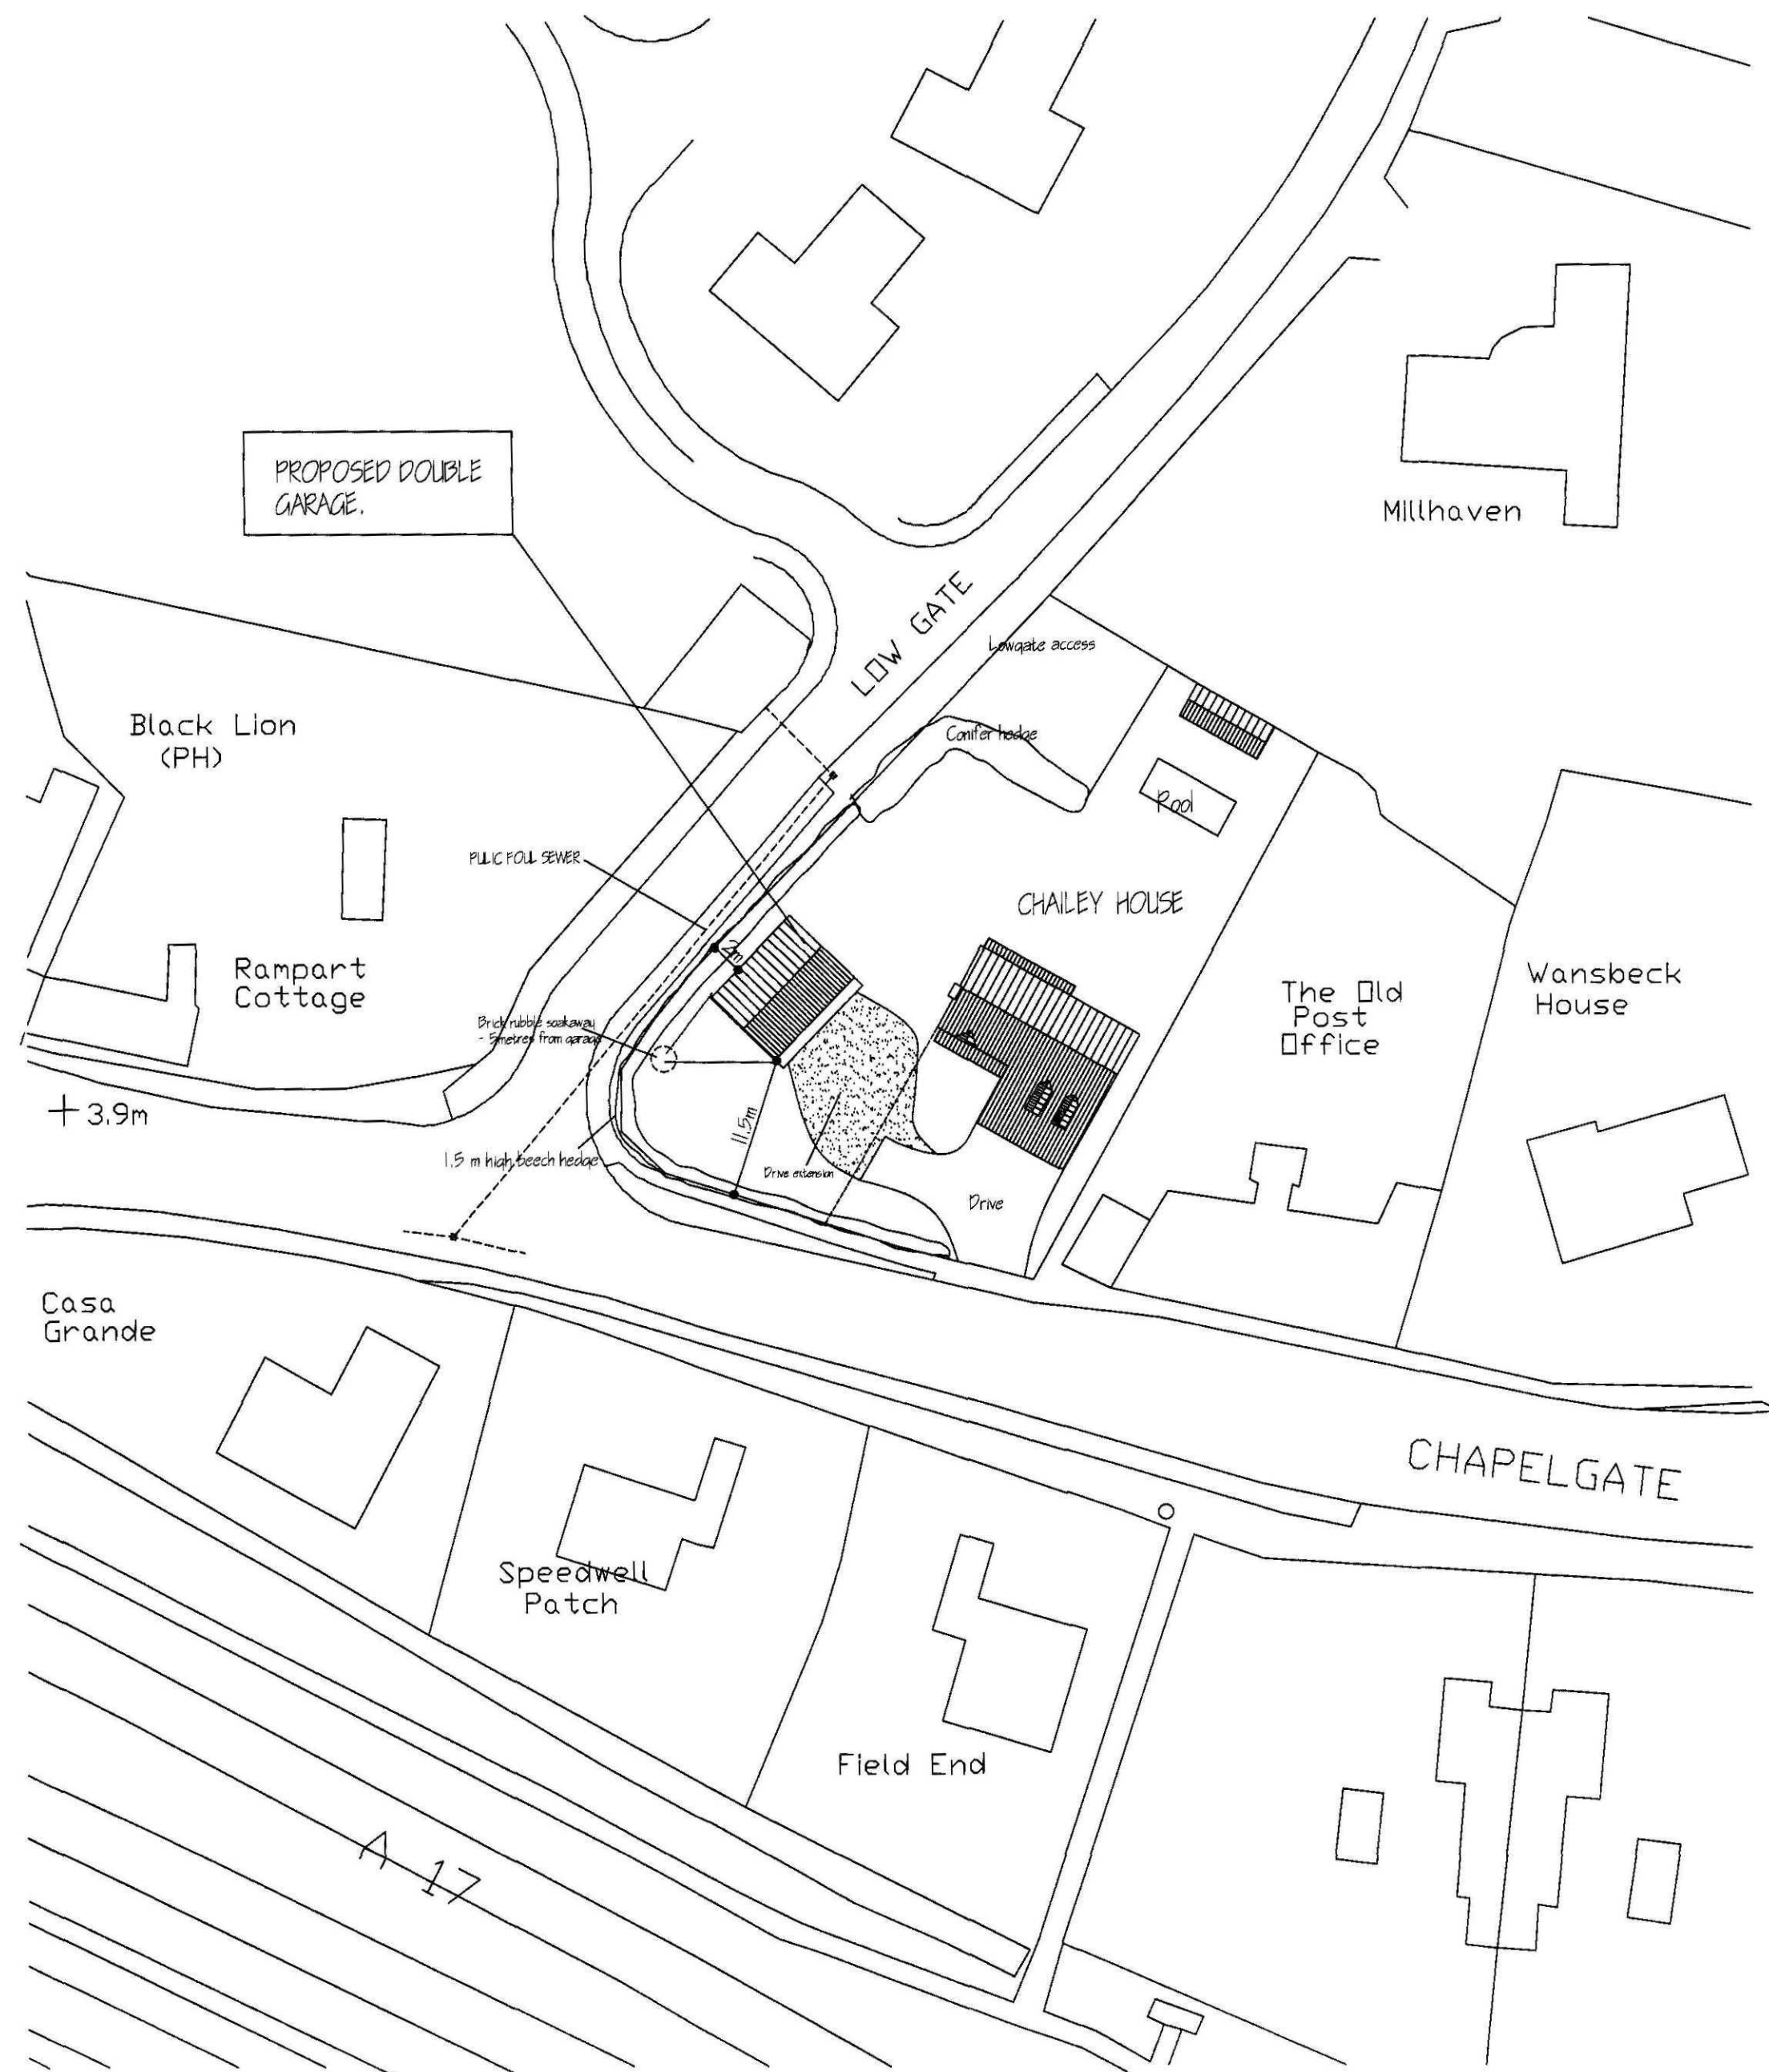

SITE PLAN.
1/500.

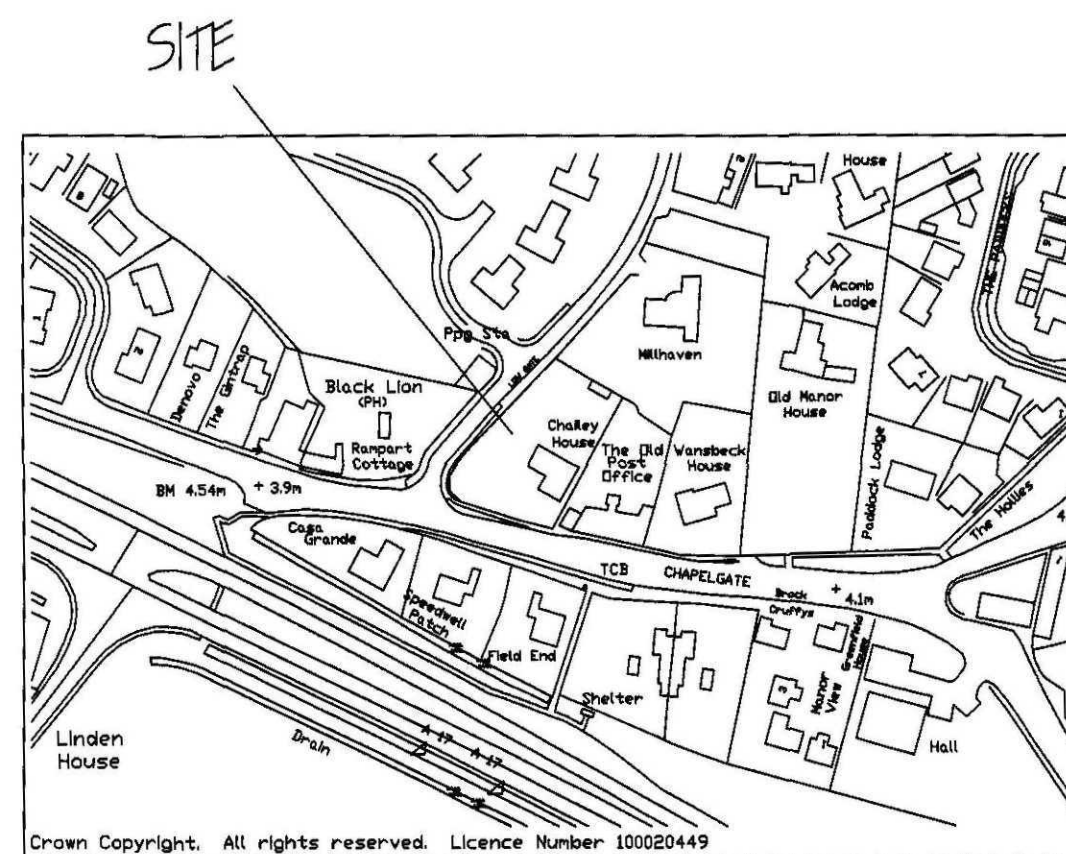

LOCATION PLAN.
1/2500.

AMENDED PLAN
Ref. A.1

SHCC
Planning & Development
16 DEC 2011
Ref: 0364-11

C.	AMEND DIMENSION TO CHAPELGATE	JUNE
D.	PUBLIC FOOT SEWER LOCATED FOR BUILDING CONTROL	JUN
A.	BUILDING REGULATIONS APPLICATION	DEC
ref.	revision	date

G. R. MERCHANT LTD.
I.ENG AMICE FIWO
**ARCHITECTURAL, STRUCTURAL
AND LAND DRAINAGE
CONSULTANTS**
4 Wrights Mews
12A Park Road, Holbeach,
Spalding, Lincs. PE12 7EE
Tel: 01406 490800
Fax: 01406 425744
E-Mail: gr.merchant@btconnect.co.uk

Project
PROPOSED DOUBLE GARAGE,
CHAILEY HOUSE,
CHAPELGATE, CEDNEY,
SPALDING, LINC'S.

Client
MR. & MRS. V. CEDNEY.

Drawing
LOCATION & SITE LAYOUT PLANS.

Job Ref.
2104-10.

Drawing No.
036.

Date
AUG '10.

Drawn
GRM.

Scales
AS INDICATED.

DO NOT SCALE FROM THIS DRAWING
This drawing is copyright and may not be altered, copied, photographed or used for any other purpose without the written consent of the author. The General Contractor is to check all dimensions on all work and report any discrepancies to the Architect. All details shown on the drawing including boundaries, levels, and other information are to be taken as correct unless otherwise stated. The drawing is for the purpose of obtaining the necessary Building Regulations approval. The drawing is not to be used as a contract document. The works will not be supervised or inspected on site by the Architect or any representative thereof. It is the client or their representative's responsibility to ensure that the works are carried out in accordance with the specification and to the satisfaction of the Building Regulations. The drawing is not to be used for any other purpose without the written consent of the author.