



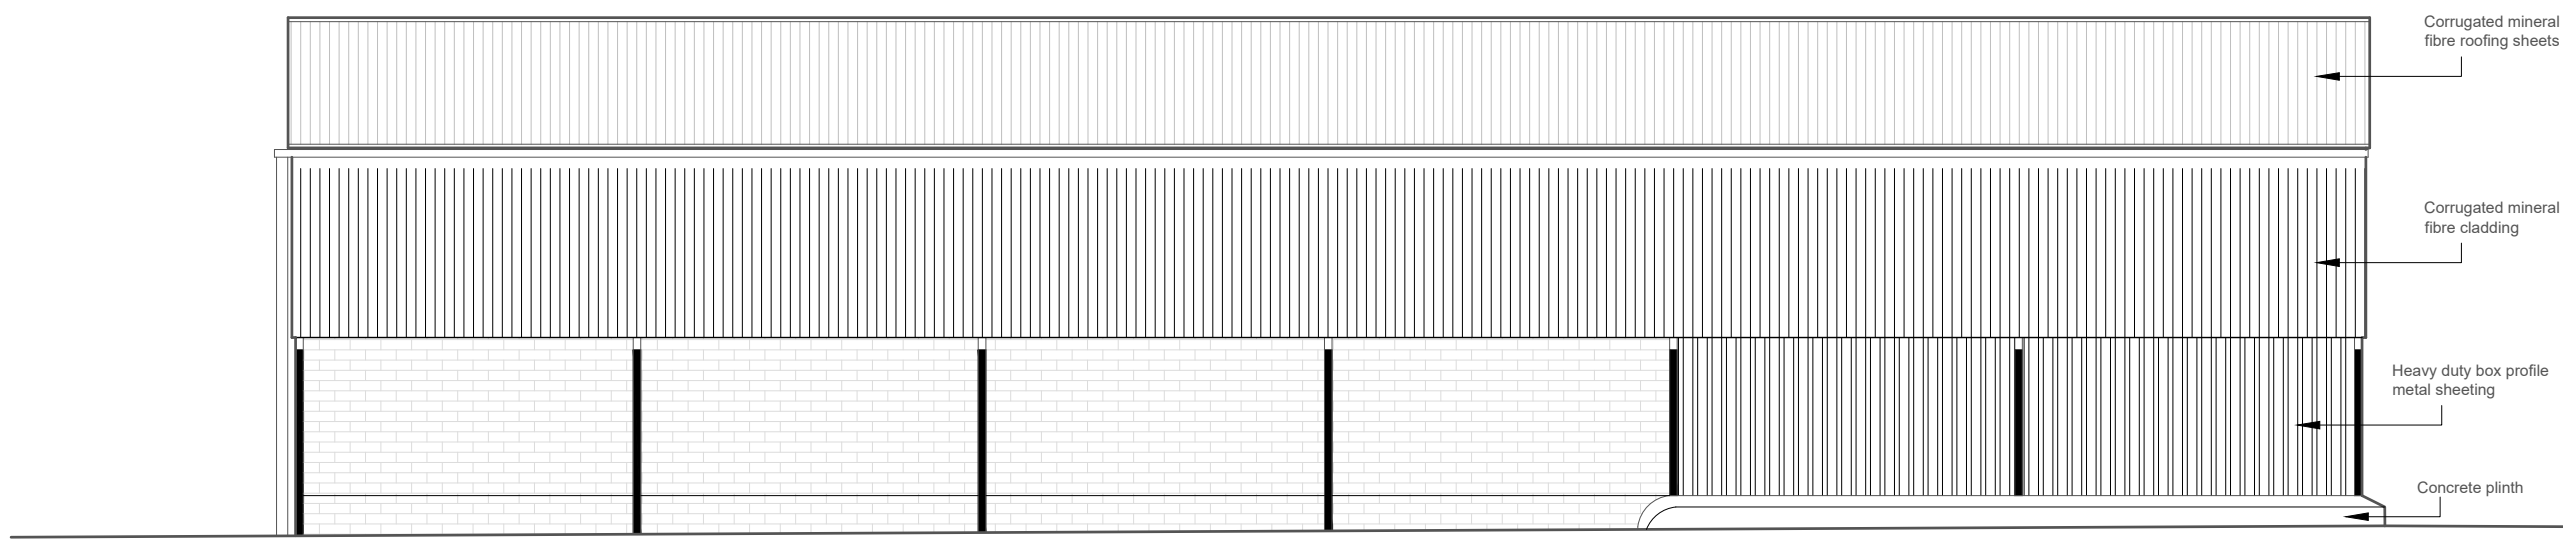


North East Elevation

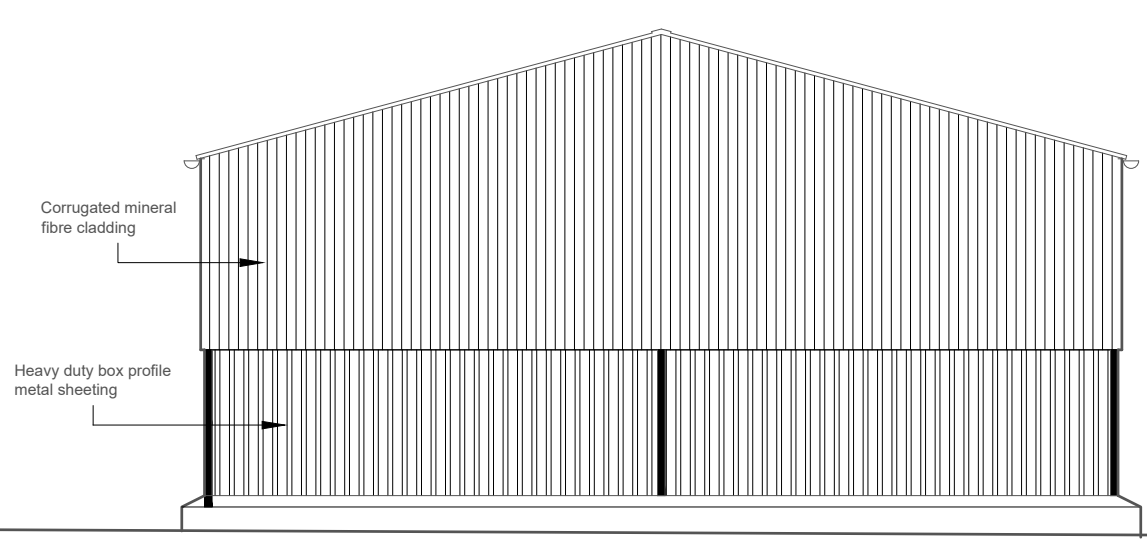



North West Elevation




South West Elevation

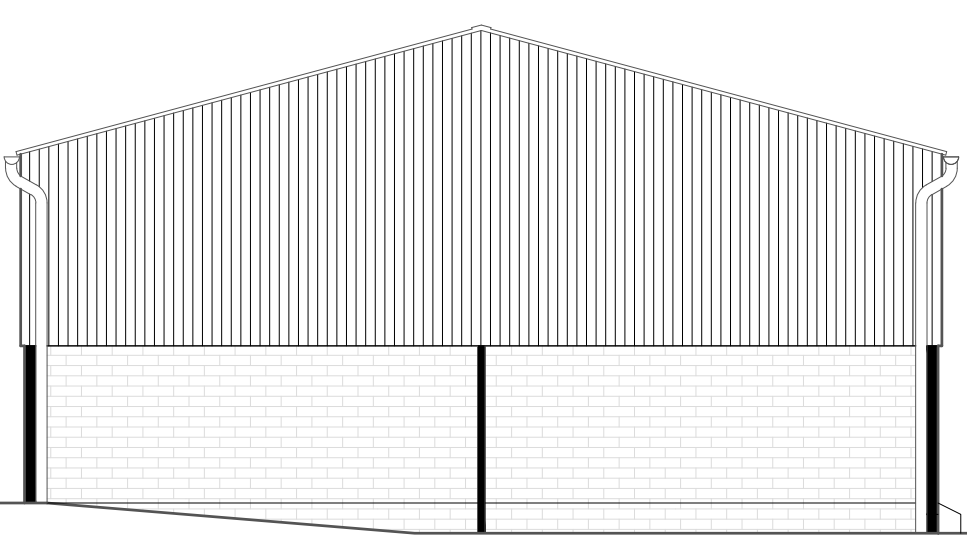

South East Elevation

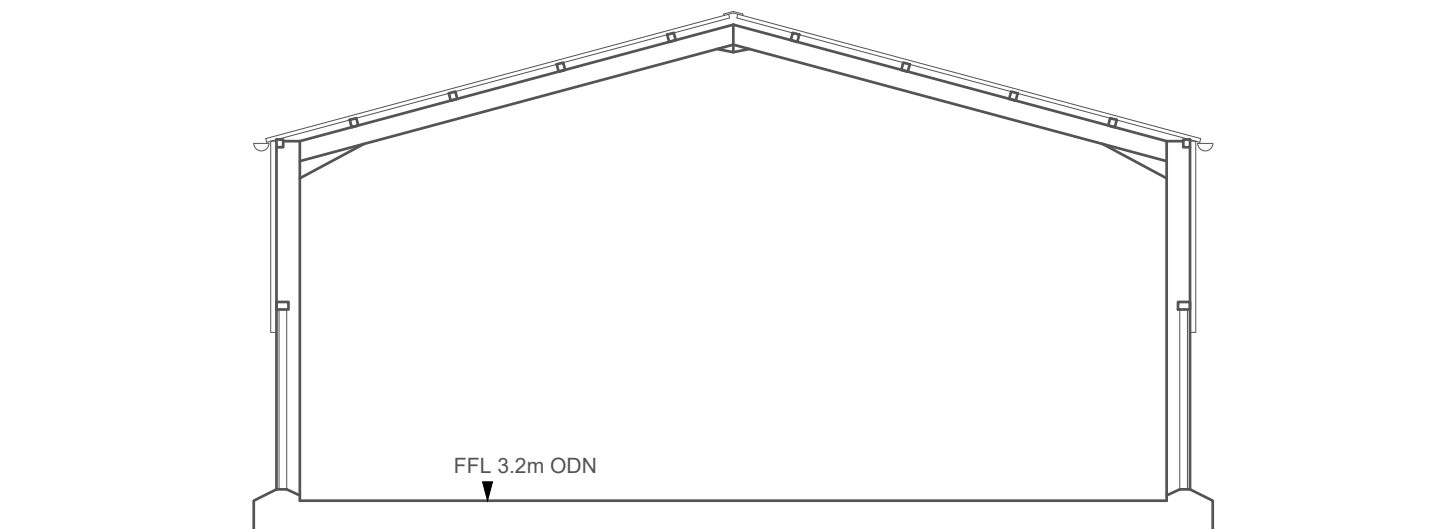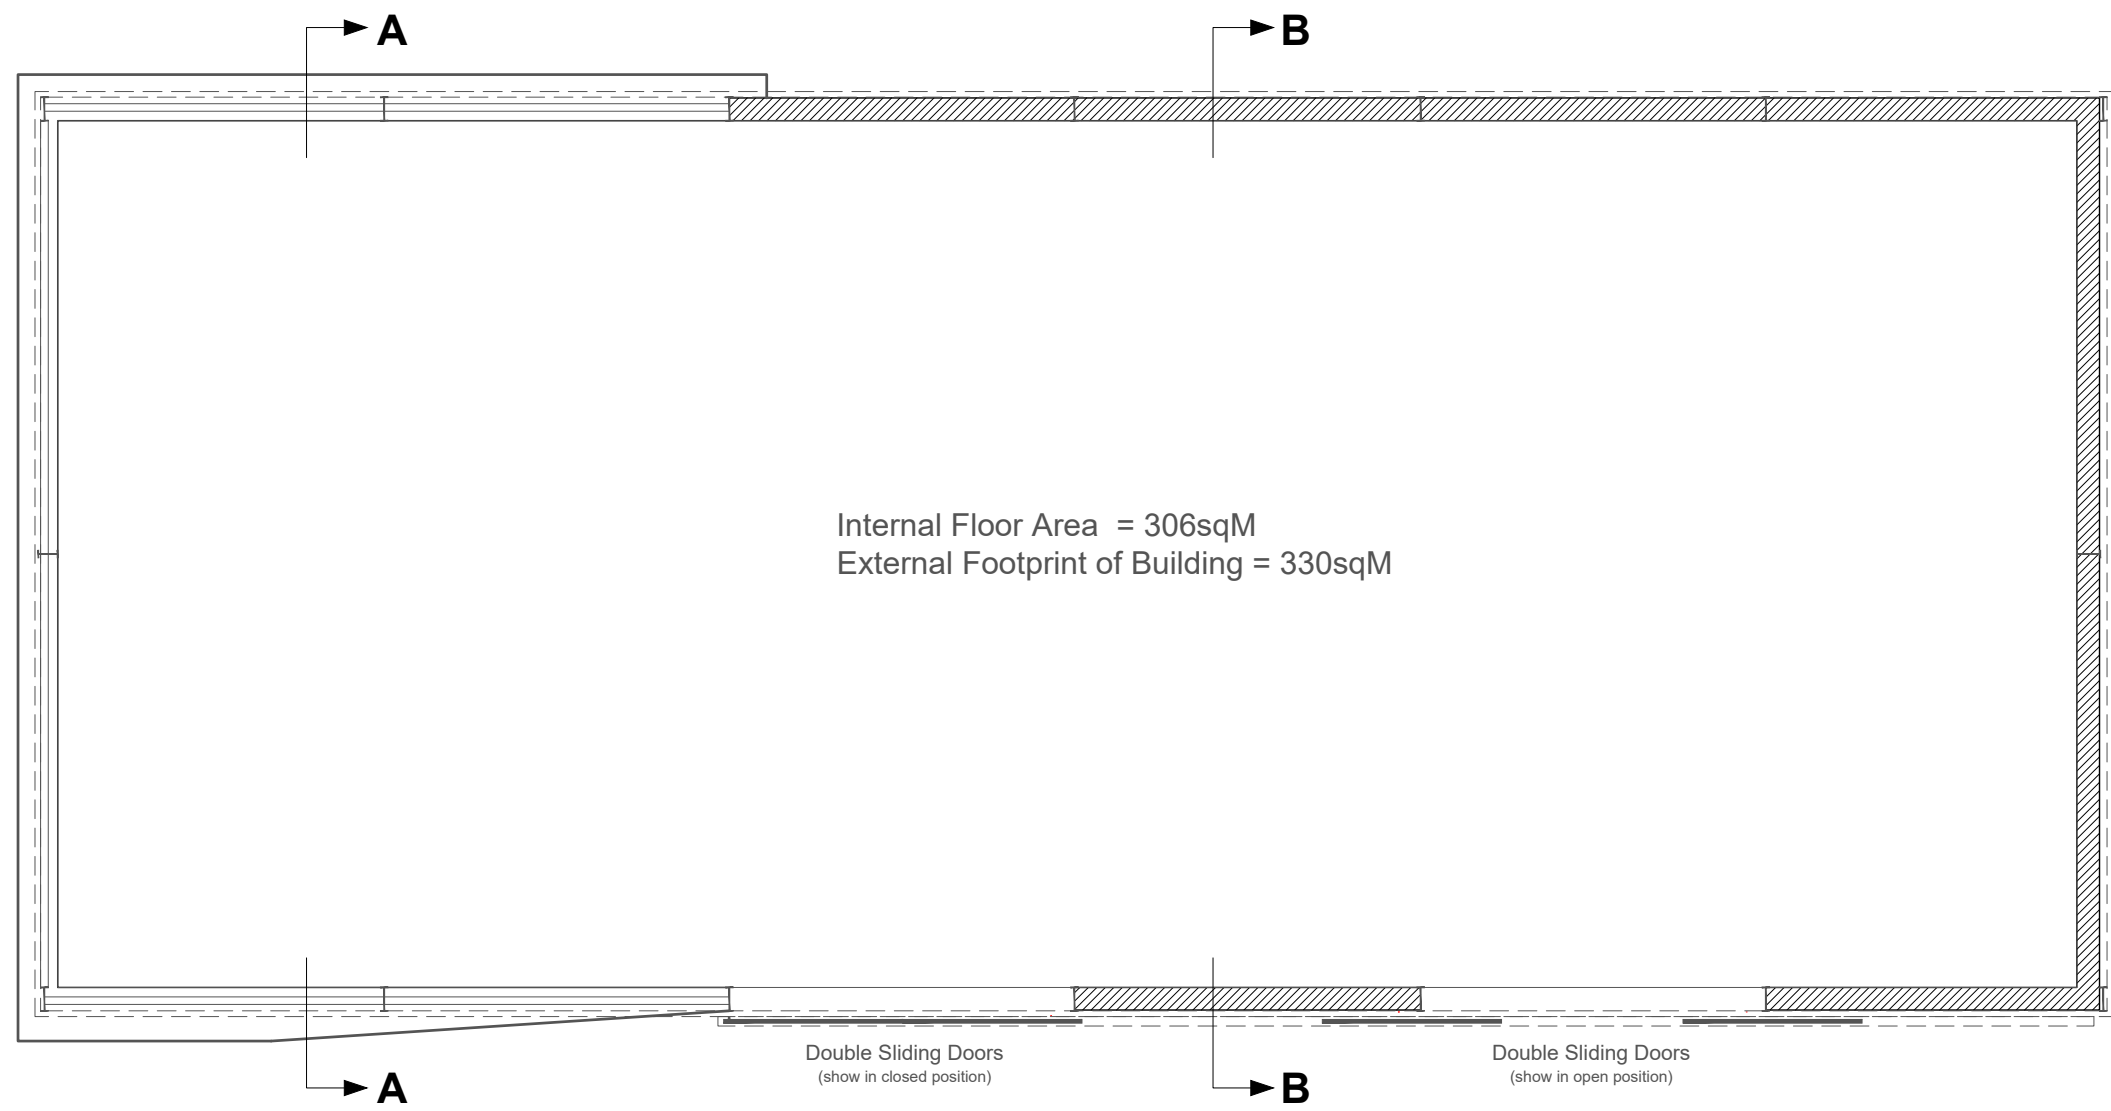

Section A-A

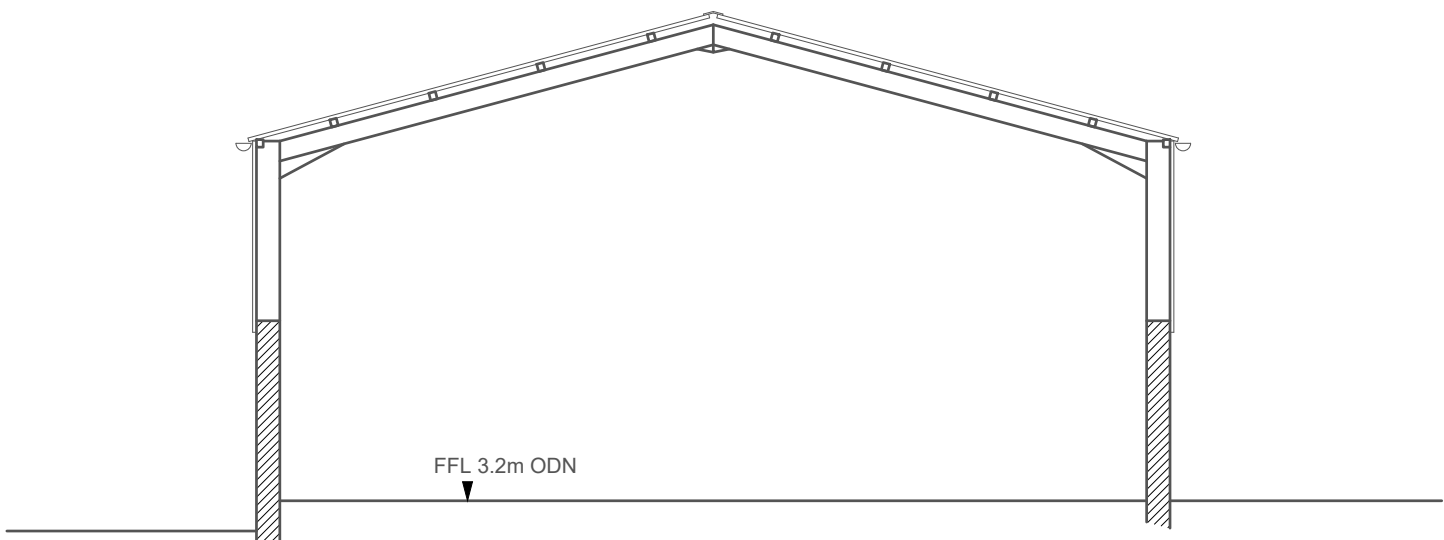

Section B-B

This drawing is for Planning purposes ONLY. It should only be used for the project specified and by the clients who commissioned the work. The drawing is not intended as a working drawing for construction. All dimensions should be treated as approximate. The contractor is responsible for all setting-out and construction work carried out on site. © Copyright reserved Brown & Co. JHWalter

BROWN & CO JHWalter

Class Q Barn Conversion
Broadgate Nurseries, Bullock's Short Gate, Gedney Broadgate

Existing Building	Scale: 1:100	Revision
	Sheet Size: A1	03/10/2023
	AP043259-1-PW-03	B