


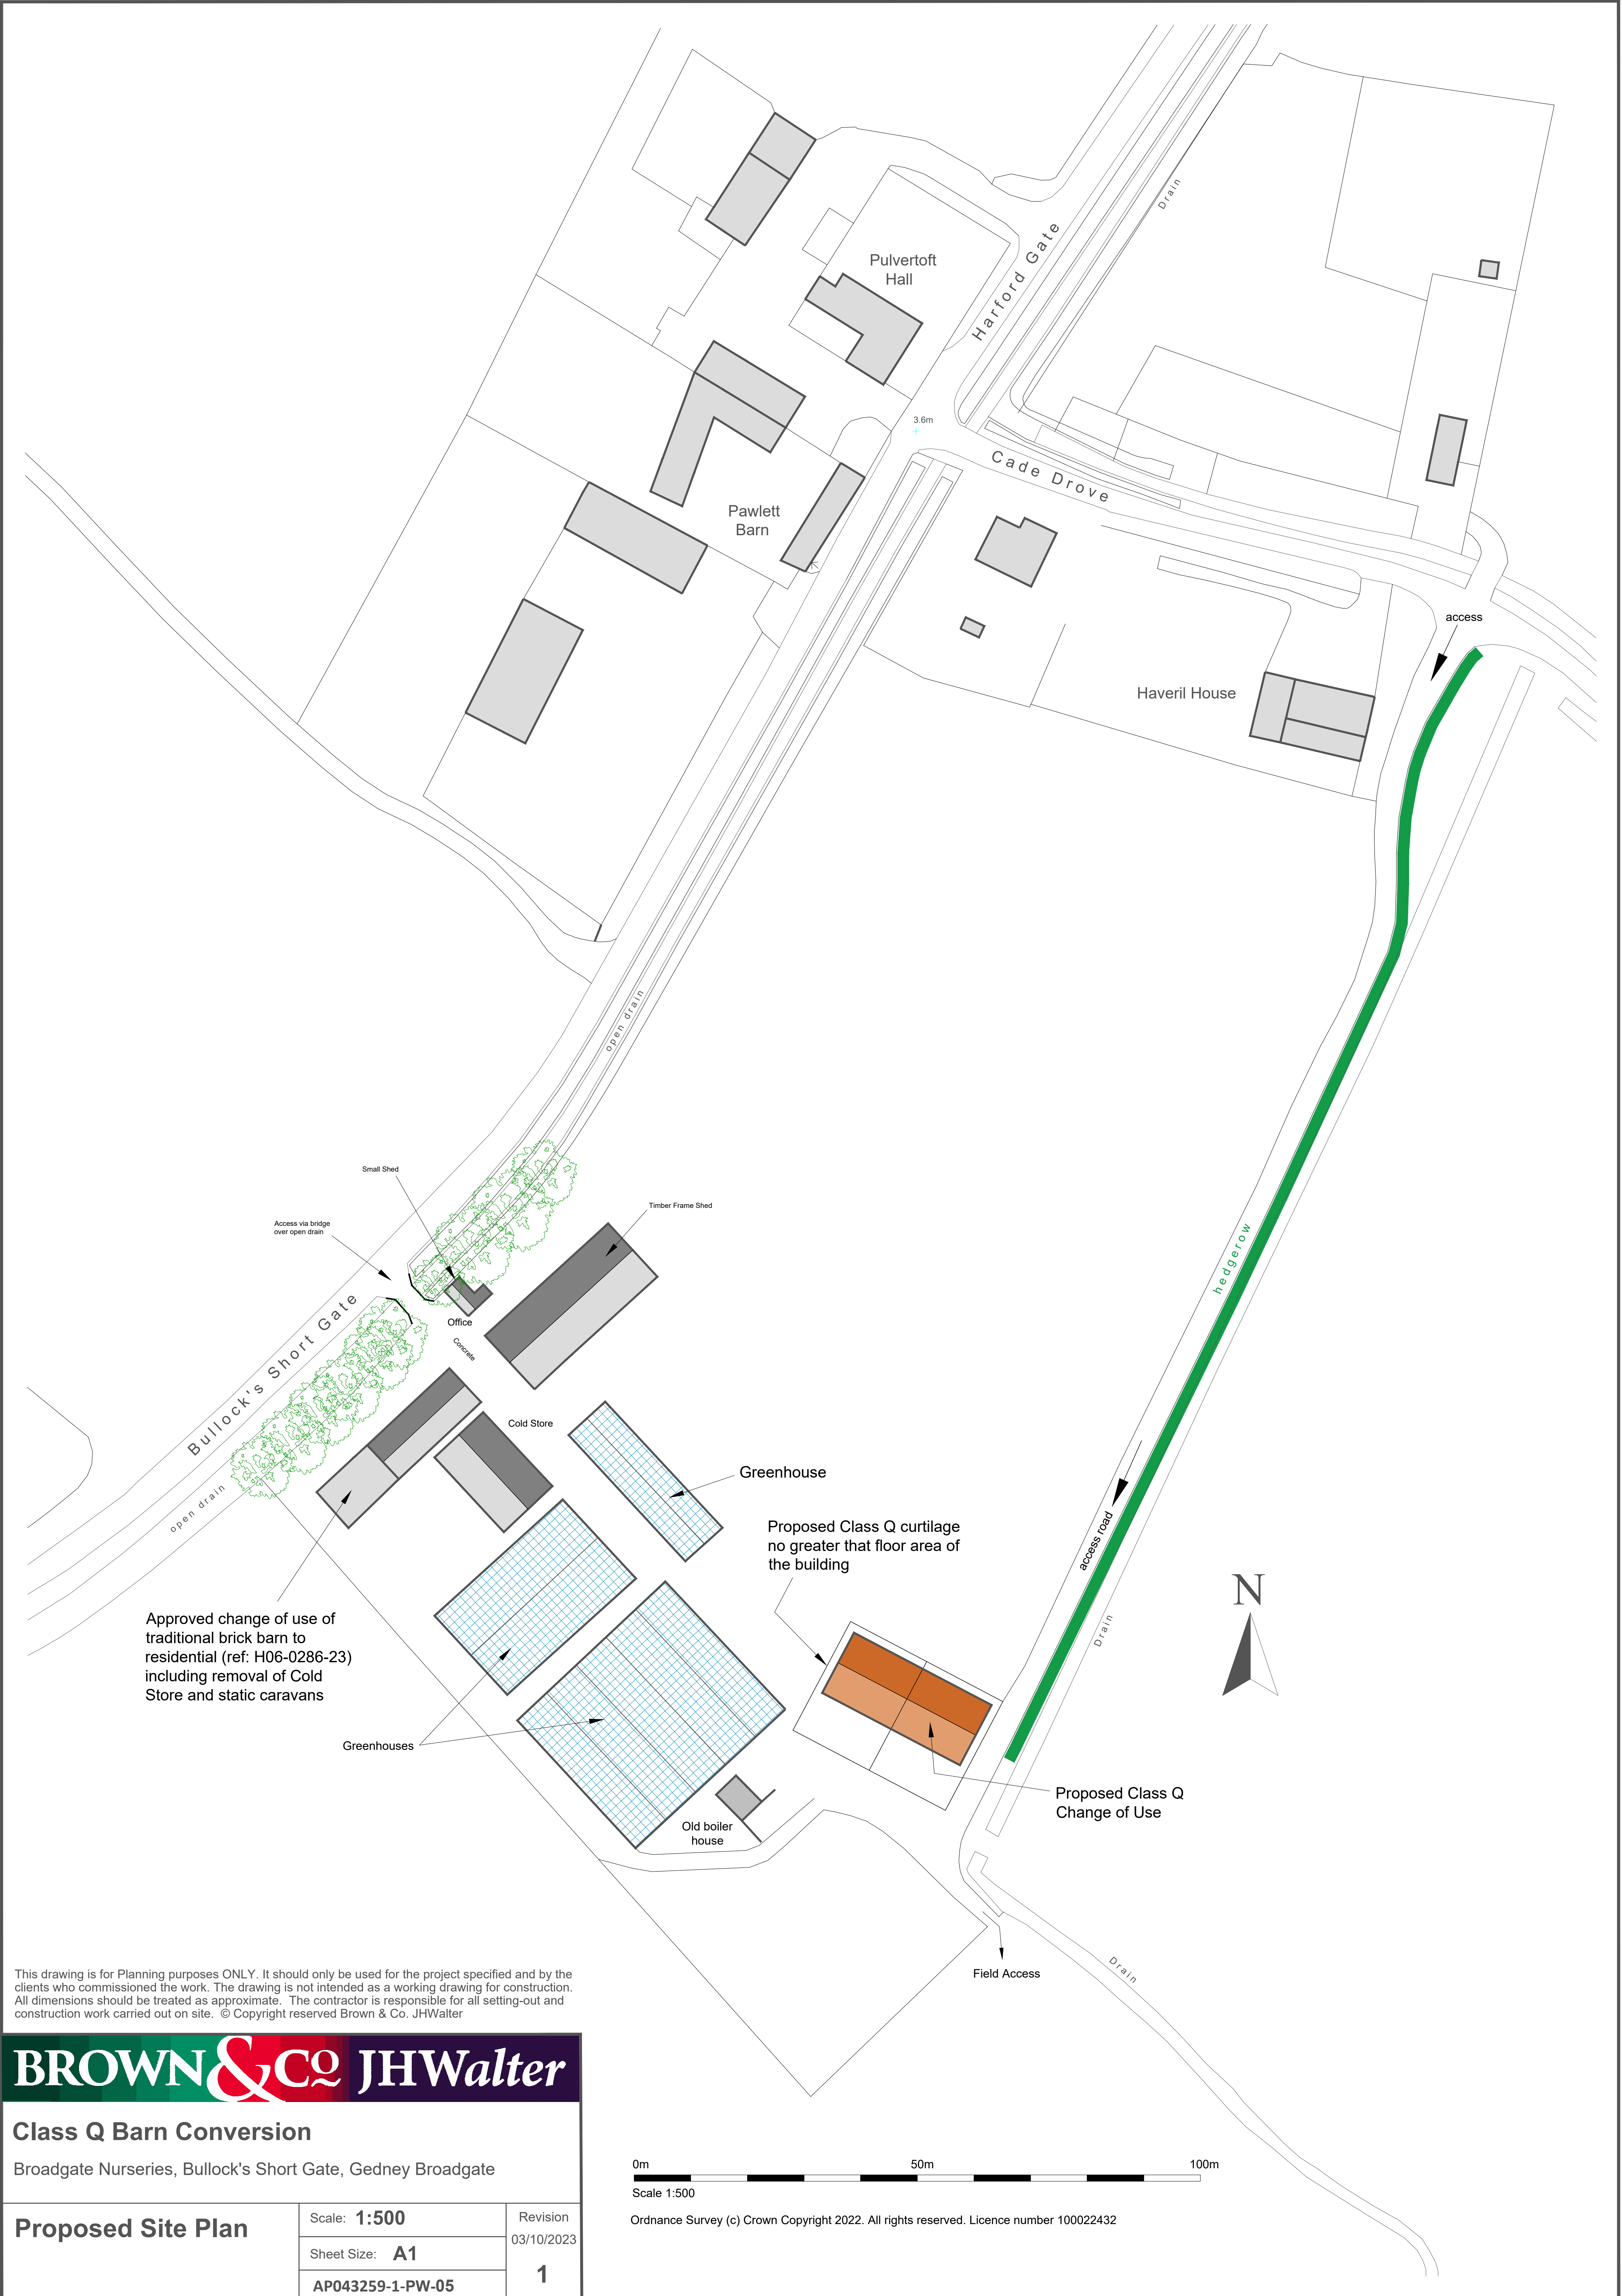

BROWN & CO JHWalter

Class Q Barn Conversion

Broadgate Nurseries, Bullock's Short Gate, Gedney Broadgate

Proposed Site Plan	Scale: 1:500	Revision
	Sheet Size: A1	03/10/2023
	AP043259-1-PW-05	1

0m 50m 100m
Scale 1:500
Ordnance Survey (c) Crown Copyright 2022. All rights reserved. Licence number 100022432