

All drawings to be verified for this by Mike Cawthra before the start of any site drawings or work otherwise liability on their own behalf and of sub-contractors.

Report any discrepancies to the Contract Administrator at once.

This drawing is to be used only as a guide and not a substitute for any other relevant information.

Andrew M Wright Ltd Registered Engineers & Technicians No. 5202924

Registered Office: 22 Church Street, Lincoln, Spalding, Lincs, PE12 7TL

LEGEND:

DO NOT SCALE


Materials:-

Wall enclosure - Corrugated sheet metal.


Cover - Netting (polypropylene) supported by metal pole in centre of enclosure.

Doors - Timber or metal to match walls.


Ground - Gravel within enclosure.

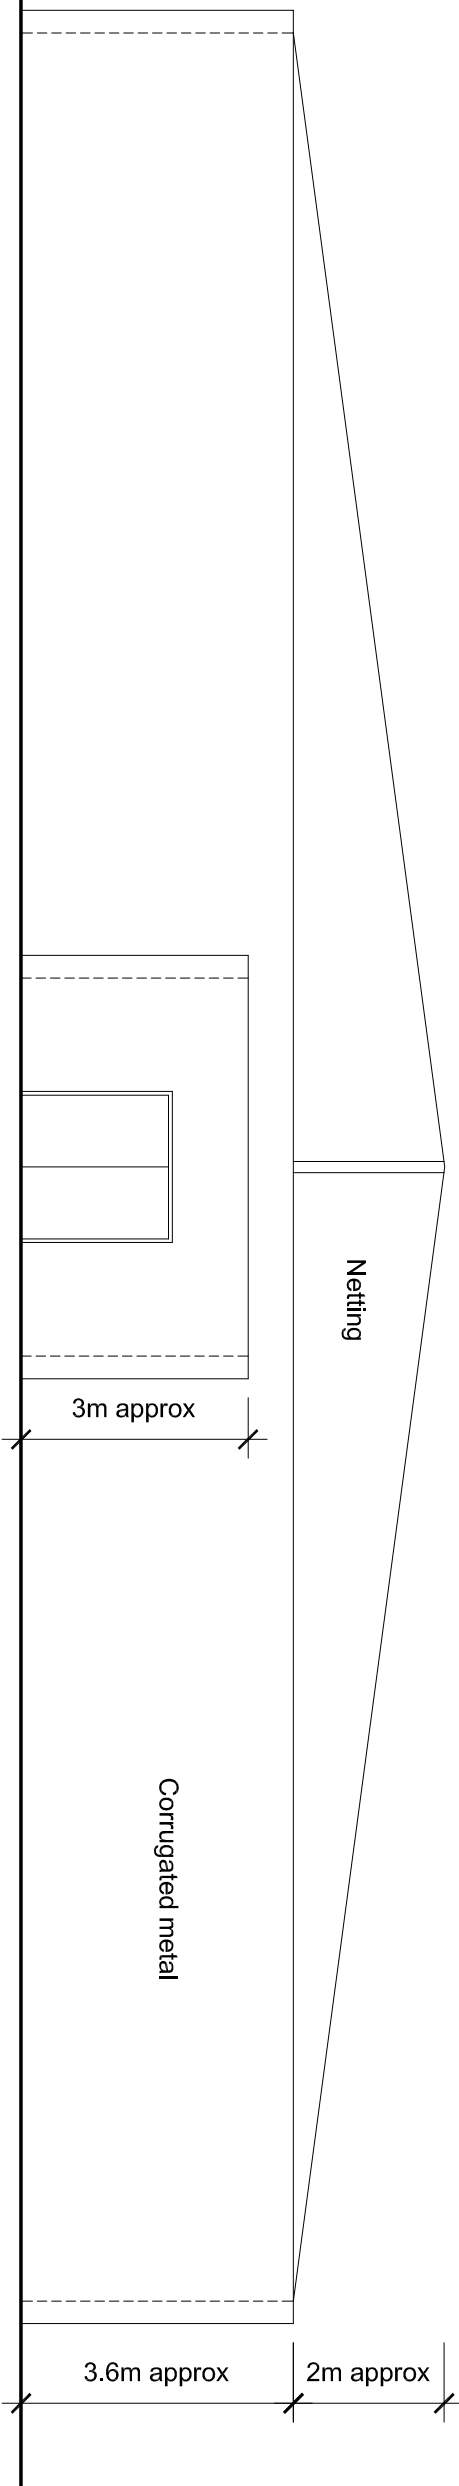


North Elevation (1:100)

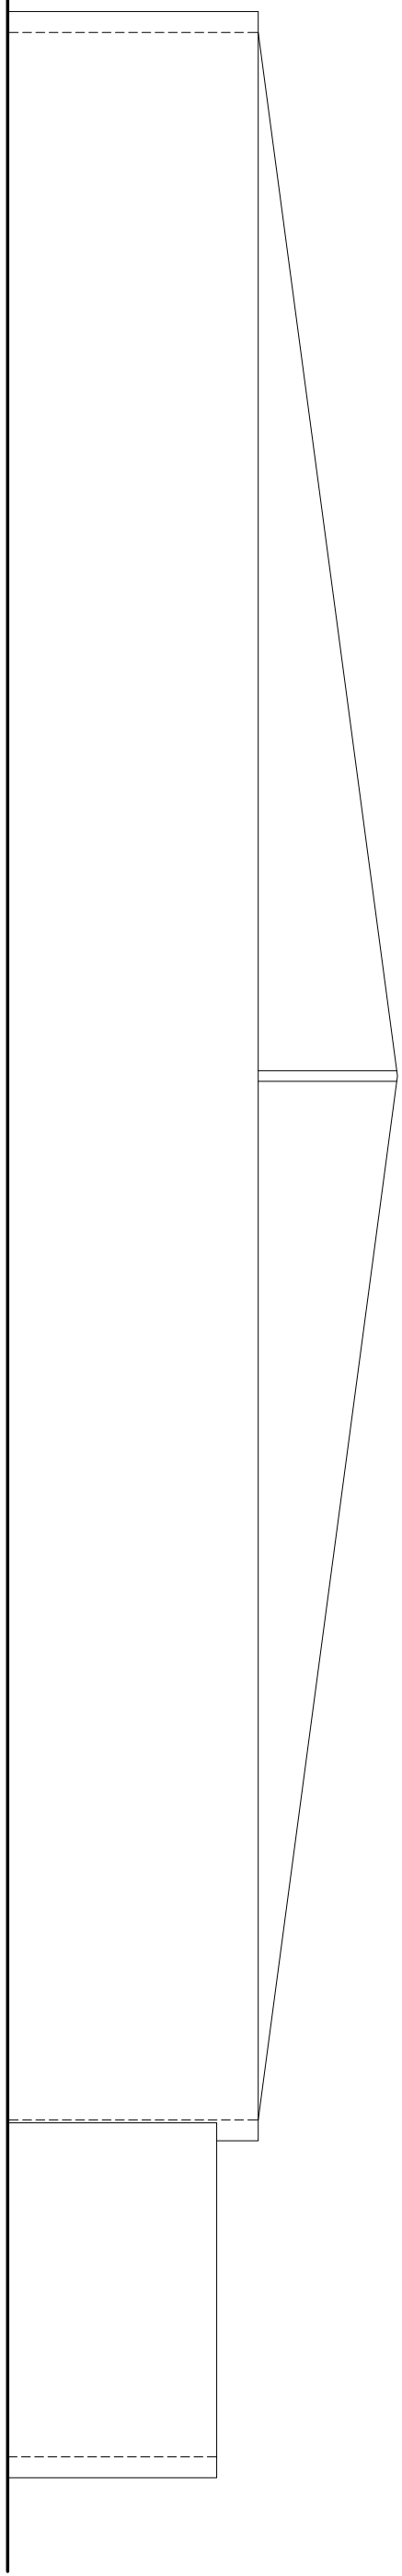


East Elevation (1:100) [West Elevation handed]

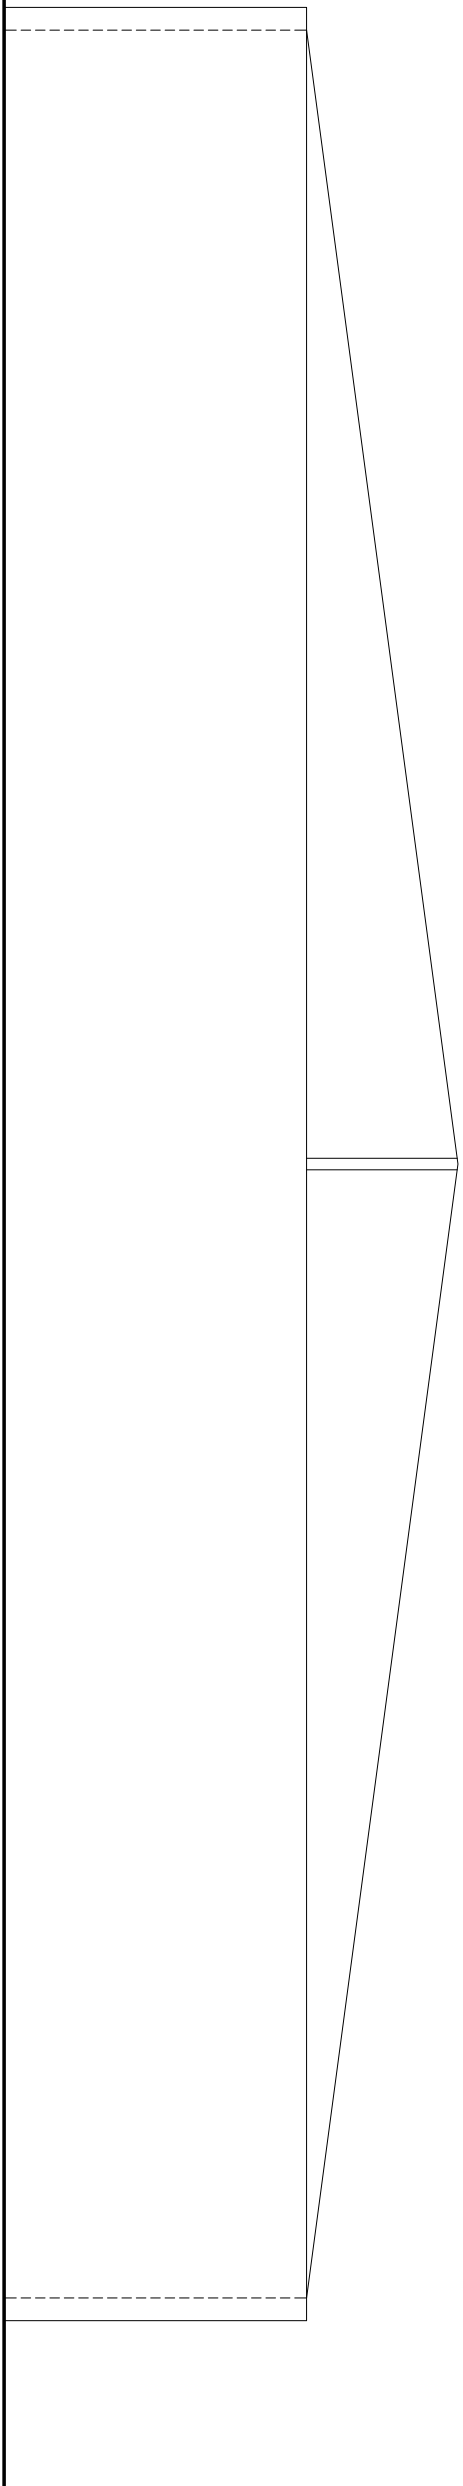



South Elevation (1:100)

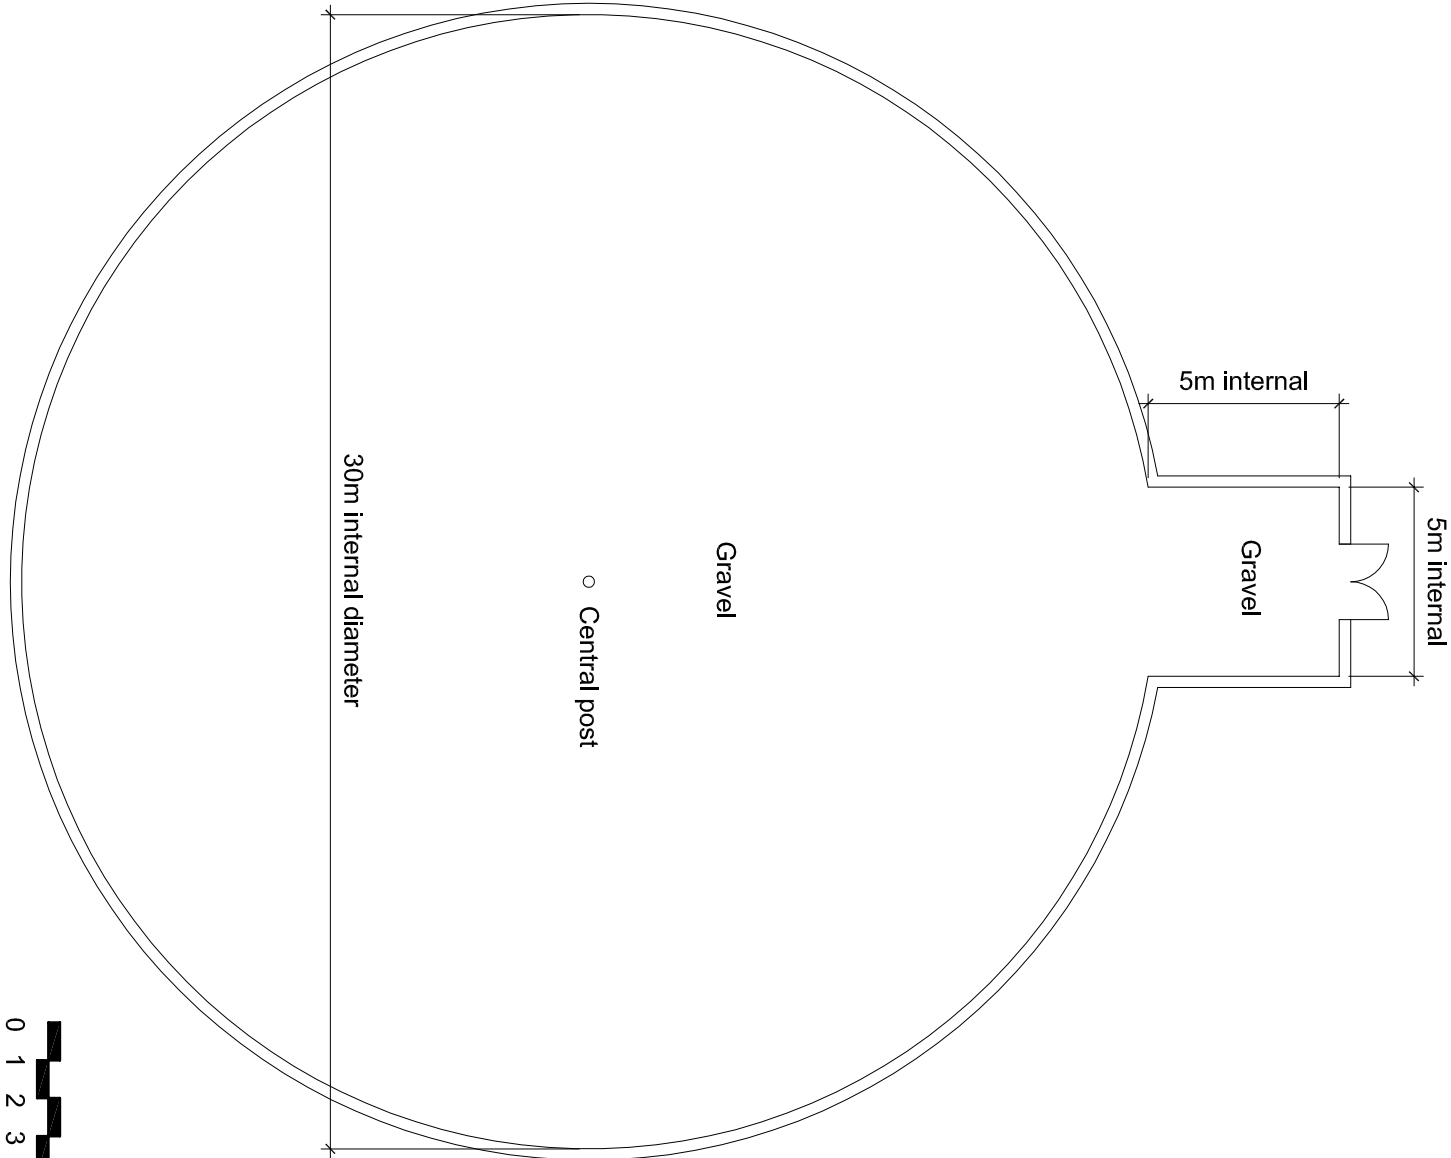


Proposed Ground Level Plan (1:200)

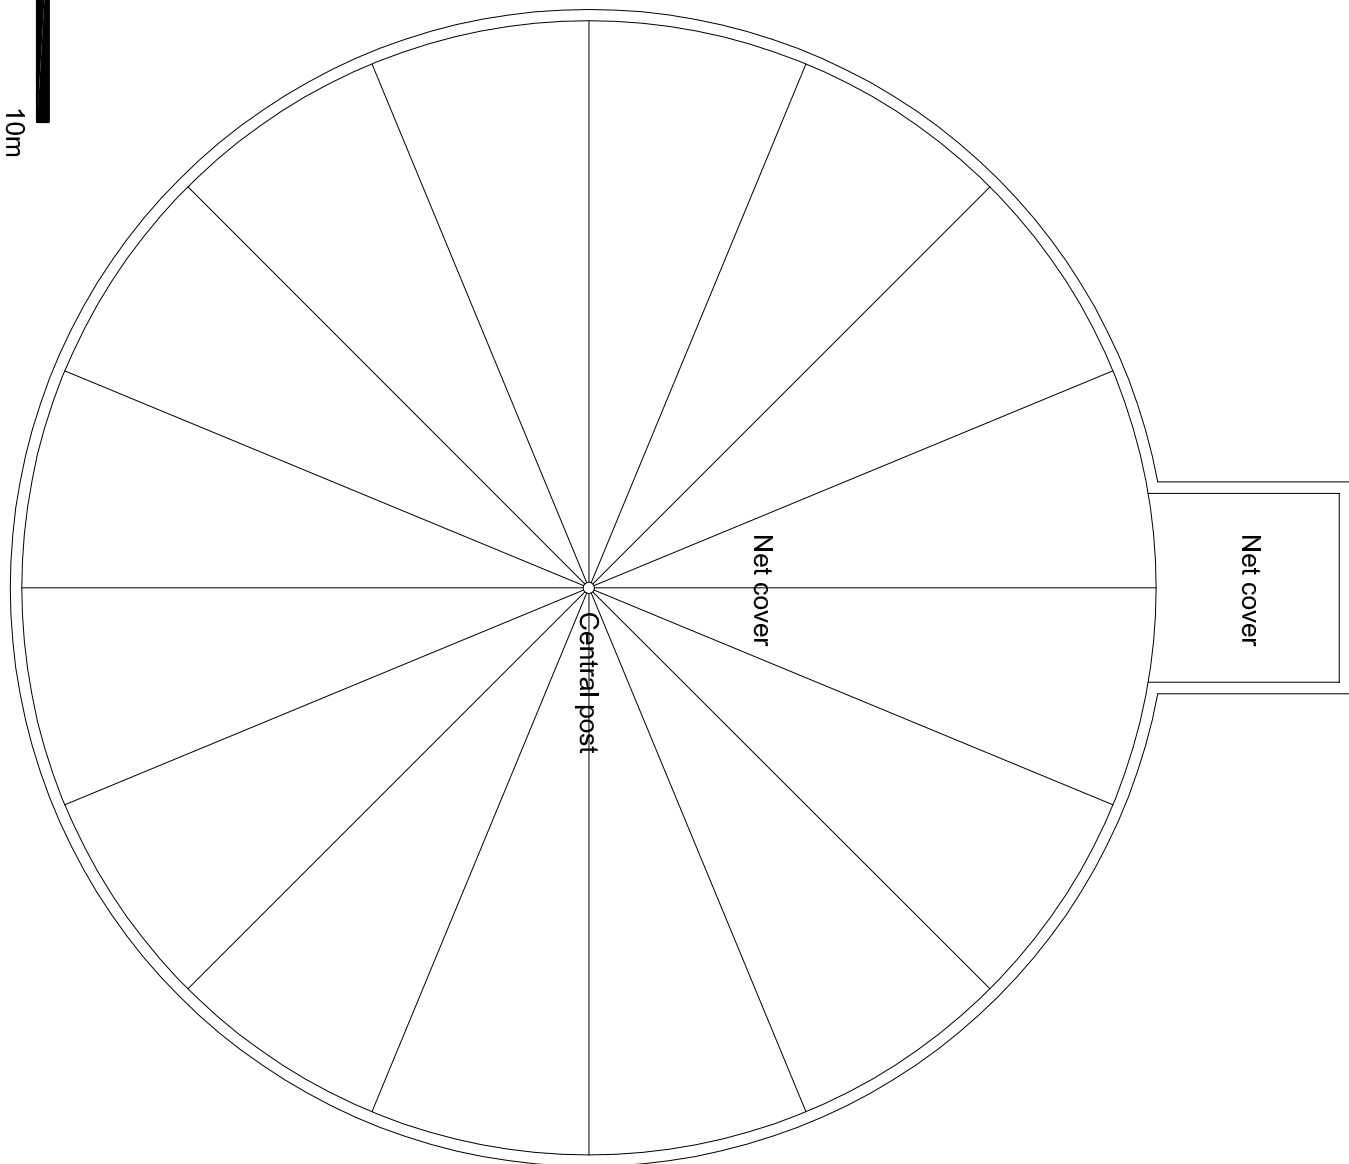


Proposed Cover Level Plan (1:200)

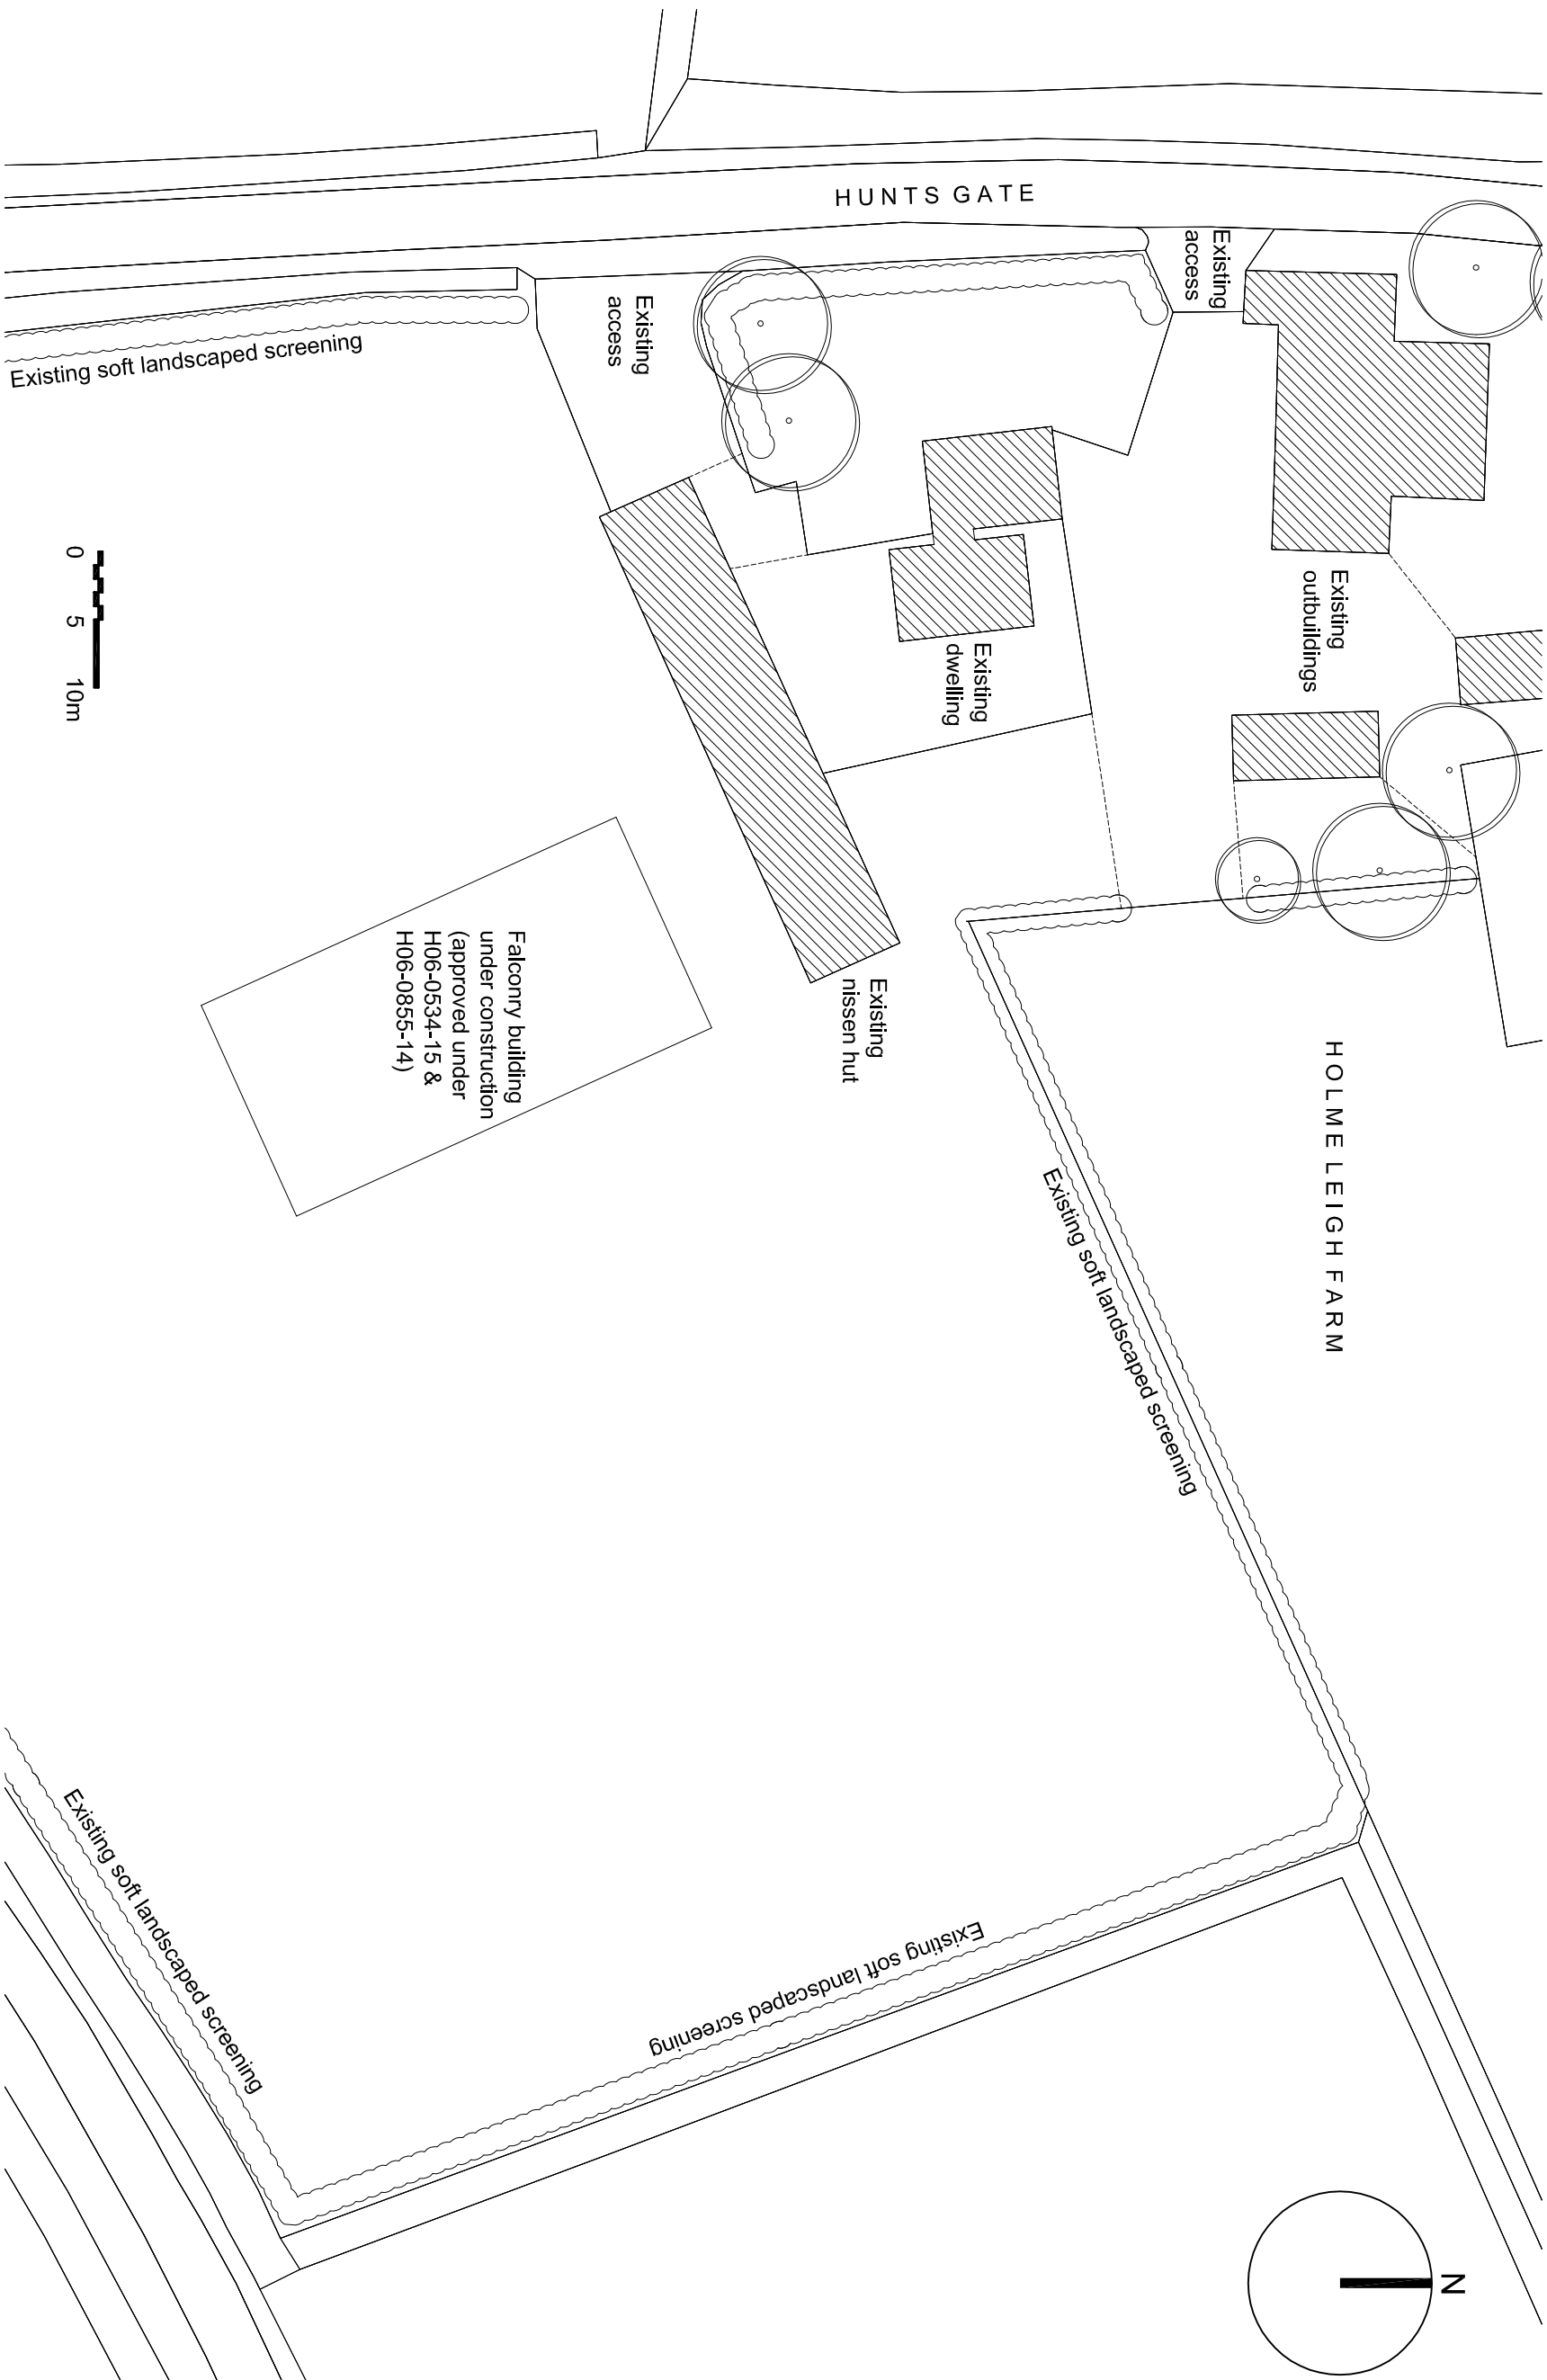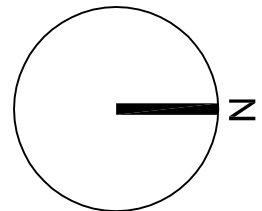


Existing Block Plan (1:500)

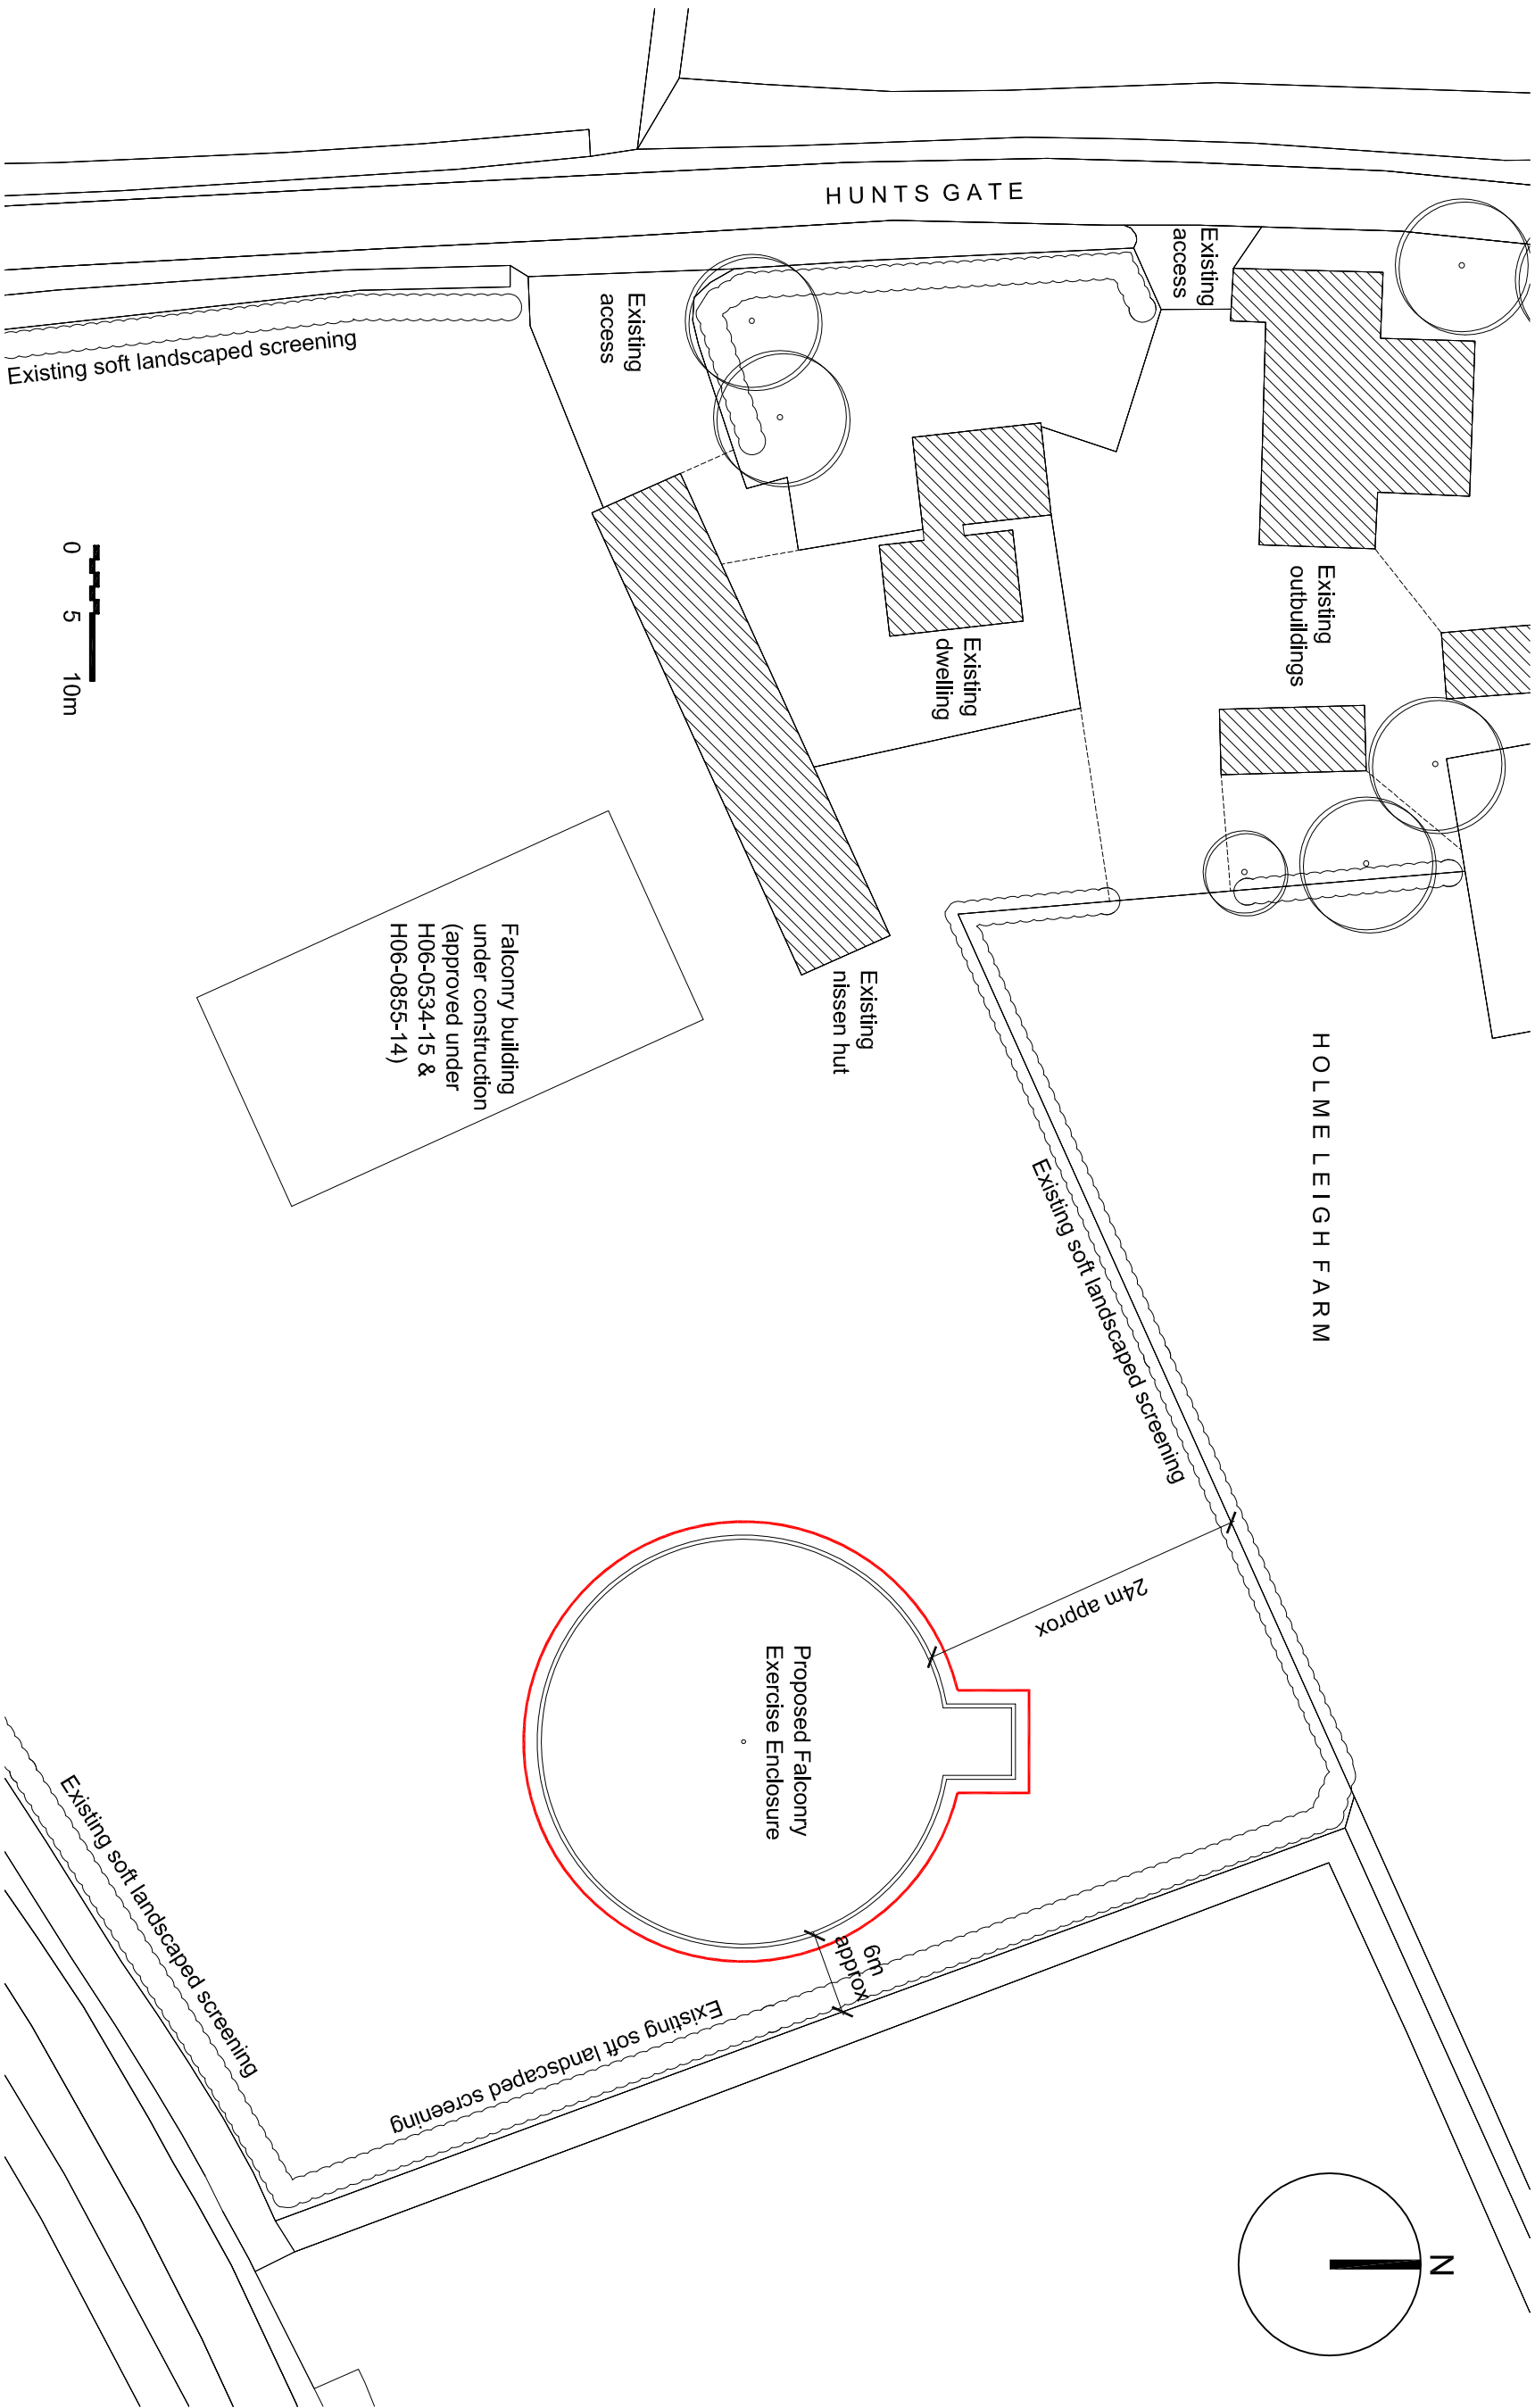

Proposed Block Plan (1:500)

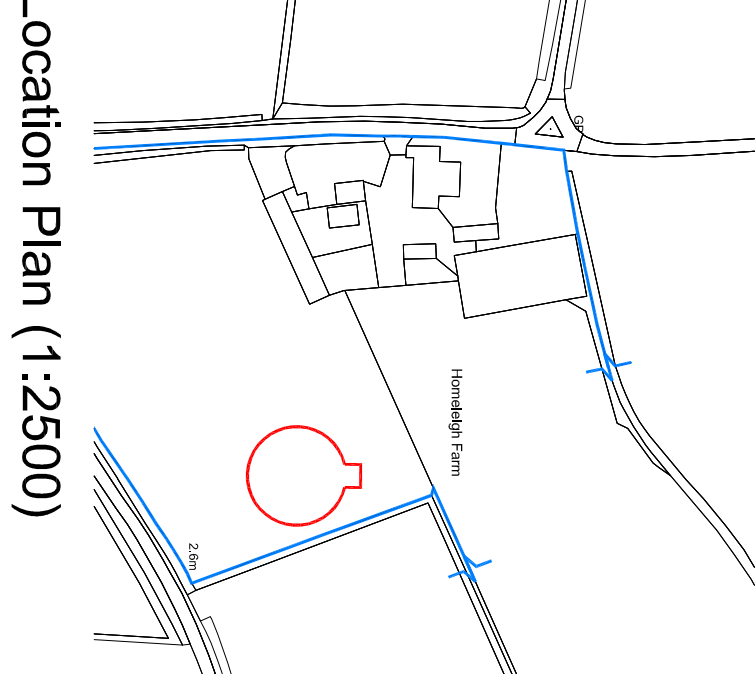

Location Plan (1:2500)

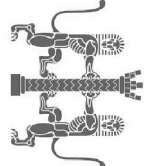

ANDREW M WRIGHT LTD
CHARTERED ARCHITECT

26 Jovs Bank, Holbeach St Johns, Spalding, Lincs. PE12 8SD
Telephone: 01406 540573 Mobile: 07940 914778

Project: Holme Leigh Farm

Hunts Gate

Gedney Broadgate

Lincolnshire

Drawing Title: Existing & Proposed Plans & Elevations

Client: Mr. M. Soliman

Drawn:	Checked:	Date:	Scale:	Page Size:
AMW	AMW	15.08.16	As shown	A1

Job No.:	Draw No.:	Stage:	Revision:
061604	PD01	Planning	P1