




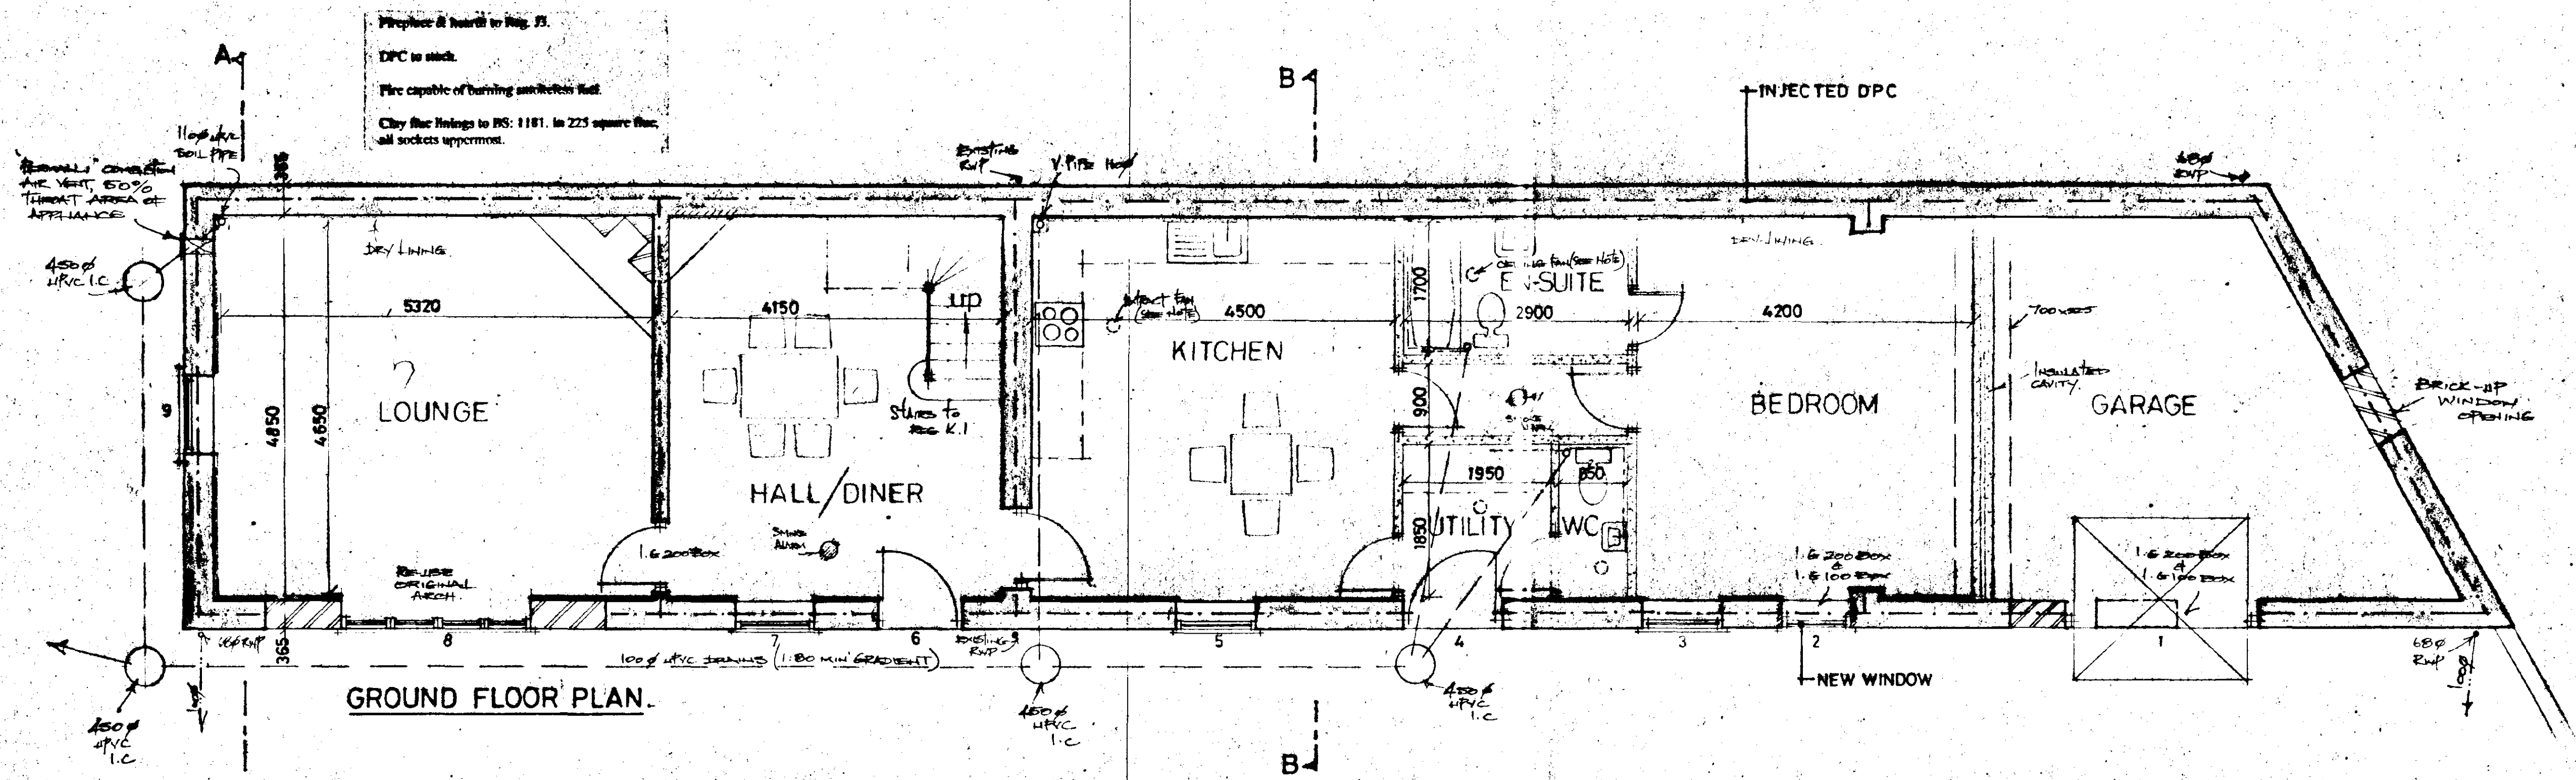


GROUND FLOOR PLAN.

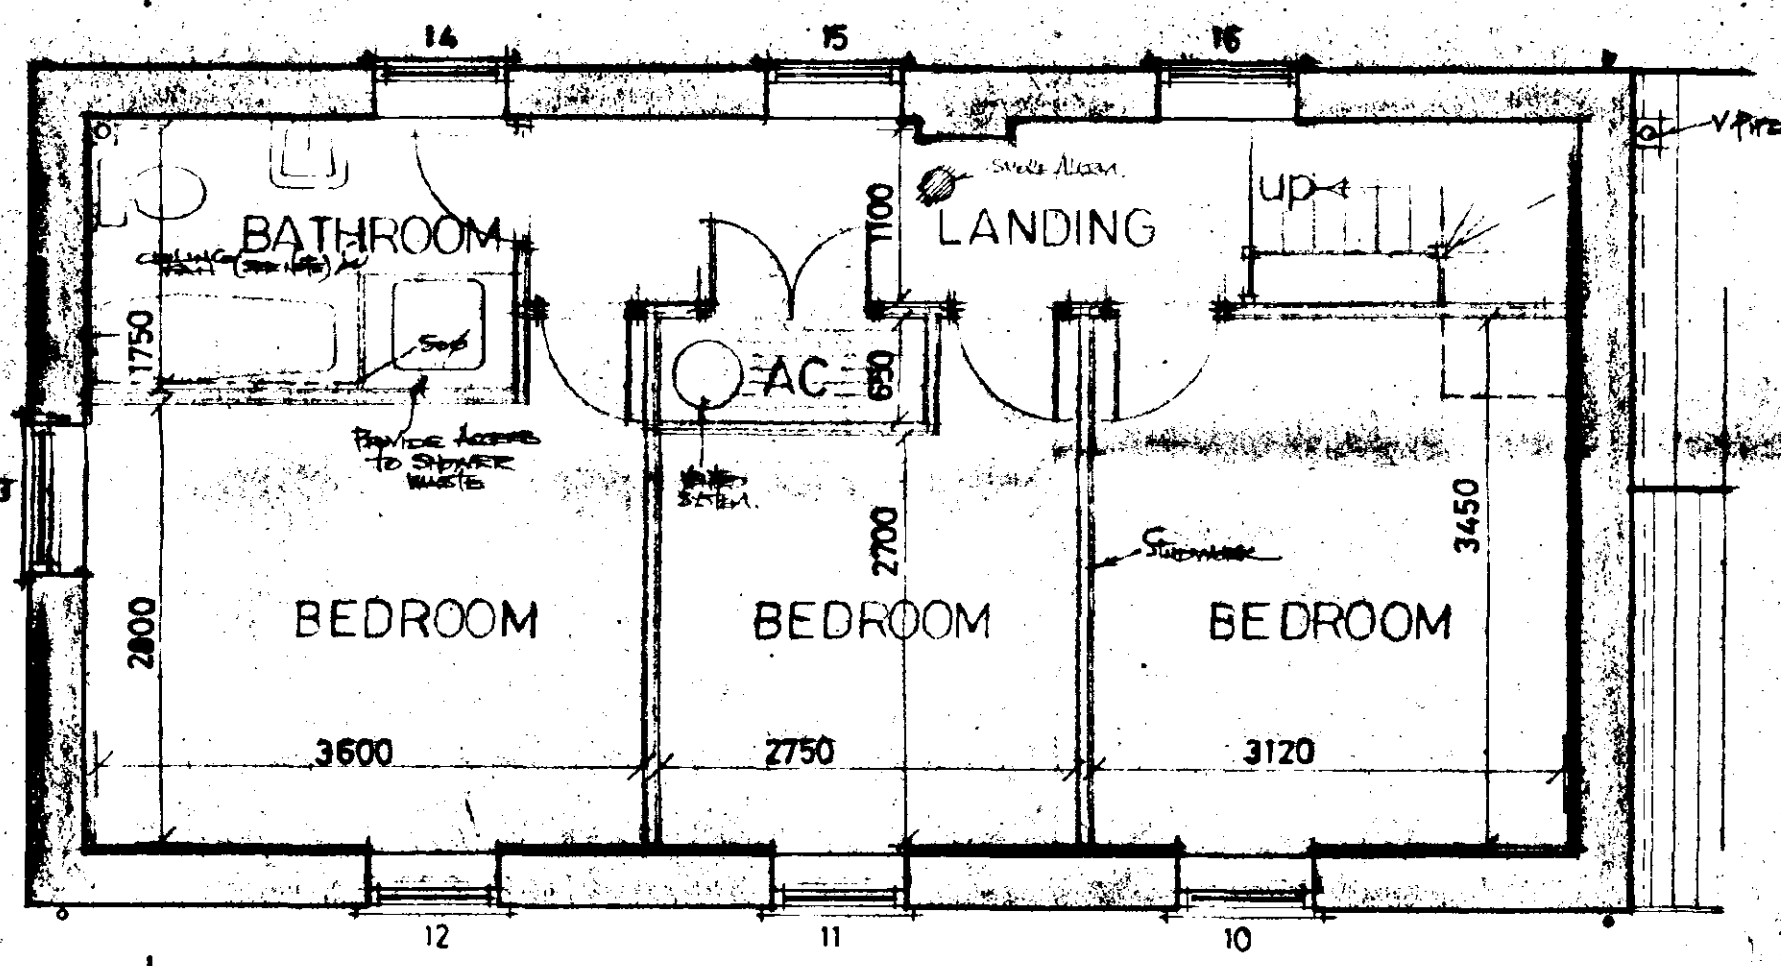


FIRST FLOOR PLAN.

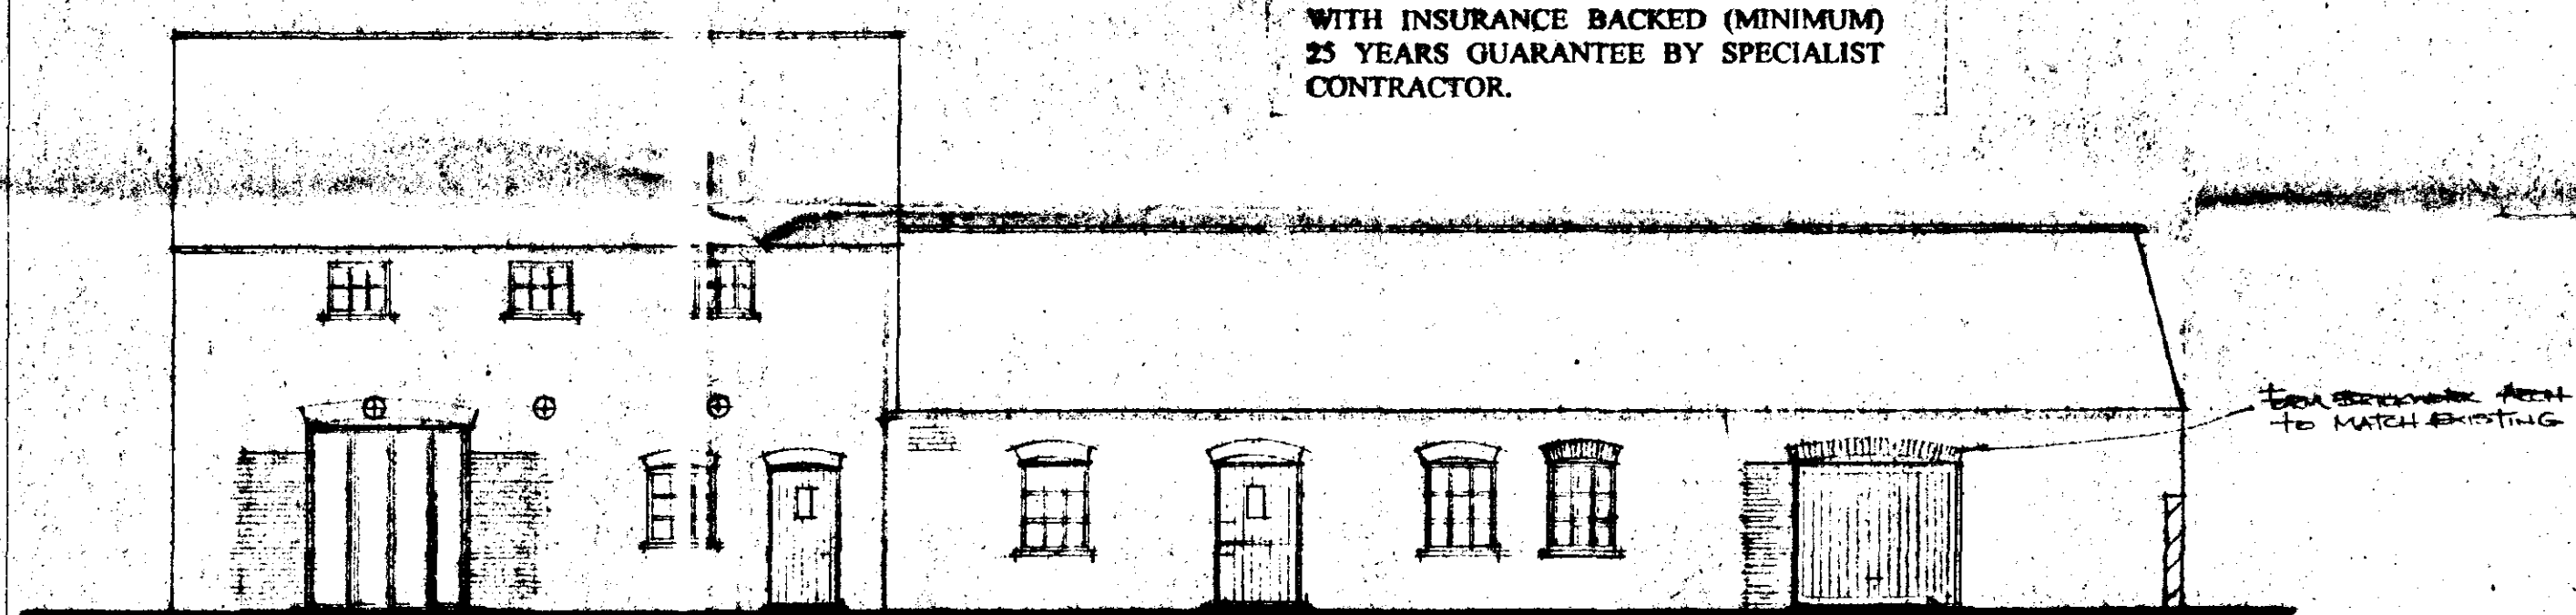


FRONT

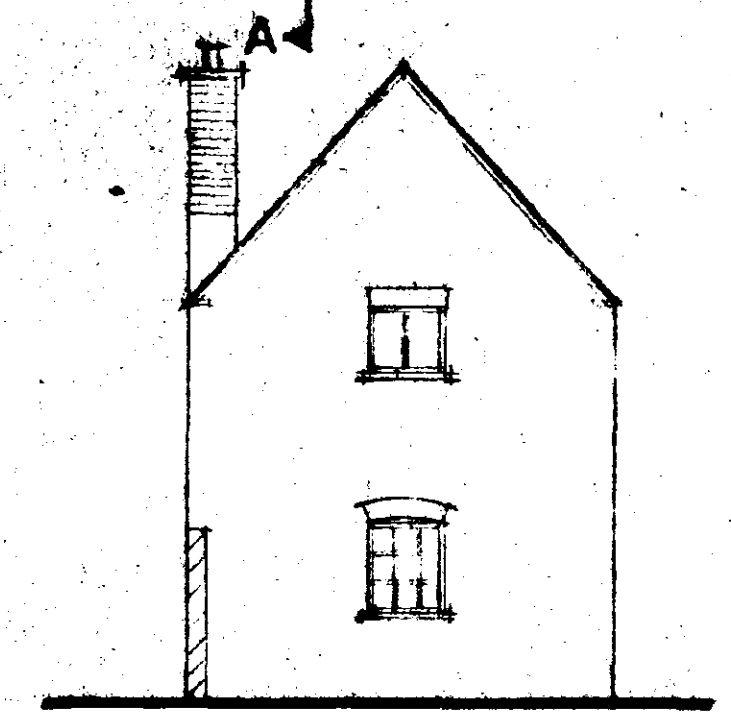

SIDE

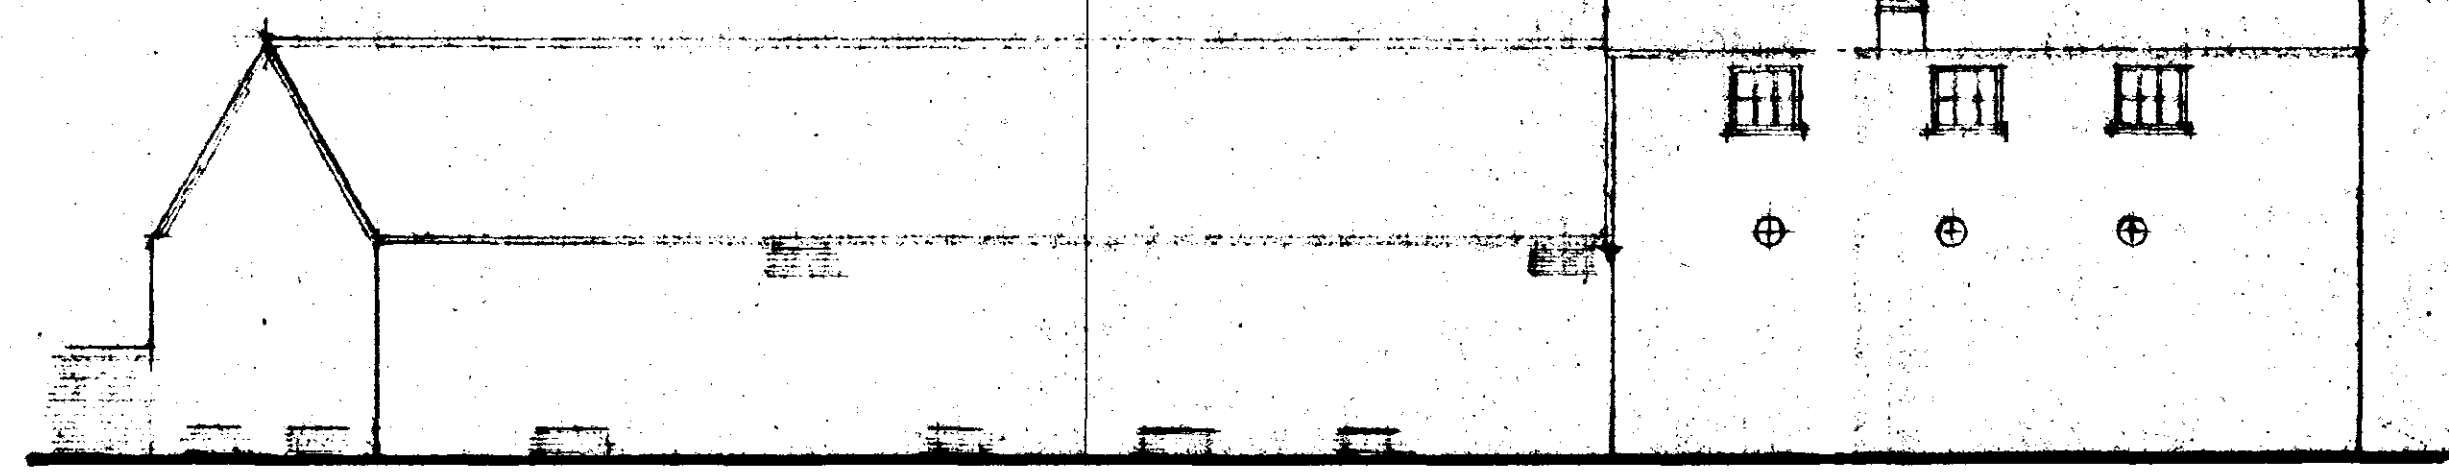

REAR

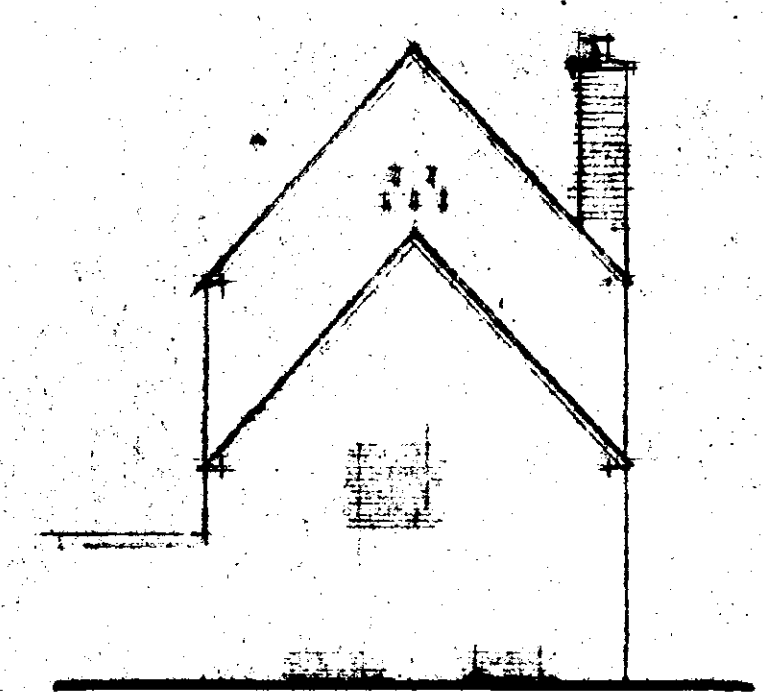

SIDE

BRICKWORK OPENINGS TO BE FILLED WITH RECLAIMED BRICKS FROM ORIGINAL BUILDING.
ALL NEW BRICKWORK TO BE TOOTHED INTO EXISTING.
LOUNGE SCREEN WINDOW TO REPLACE SLIDING DOUBLE DOORS - WIDTH AND HEIGHT OF SCREEN TO RE-USE EXISTING BRICK ARCH WHICH WAS ORIGINAL BARN OPENING.
ALL DOORS & WINDOWS, ETC TO BE CONSTRUCTED FROM TIMBERS.

BARN CONVERSION

DETERMINED PLAN

AMENDED PLAN
Ref.

SOUTH HAVING & CO
HOUSING & PLANNING
10 OCT 1996
Ref: 0870/96

G. R. MERCHANT
LENG AMICE, FWO.
ARCHITECTURAL, STRUCTURAL
& LAND DRAINAGE CONSULTANT
TEL: HOLBEACH (0408) 490800

PROJECT:
RESIDENTIAL DEVELOPMENT
OFF BLAZEGATE
GEORNEY

CLIENT:
DGM PROPERTIES LTD
PODE HOLE
SPALDING
Lincs


SCALES:
1/50 1/100

DATE:
SEPT 1996


REVISIONS:

DRAWING No.
DGM-G 2/6




DO NOT SCALE FROM THIS DRAWING
This drawing is copyright and may not be altered, traced, photographed or used for any purpose other than that for which it is issued.
The Client/Contractor is to check all dimensions on site and report discrepancies to the Architect.
All details shown on this drawing including foundations are based upon typical site conditions related to the area. No responsibility can be accepted for abnormal conditions which may be discovered during construction unless reported to the Architect so that design amendments may be considered. Site soil surveys are recommended in respect of foundations to establish specific site conditions before foundation work is undertaken.

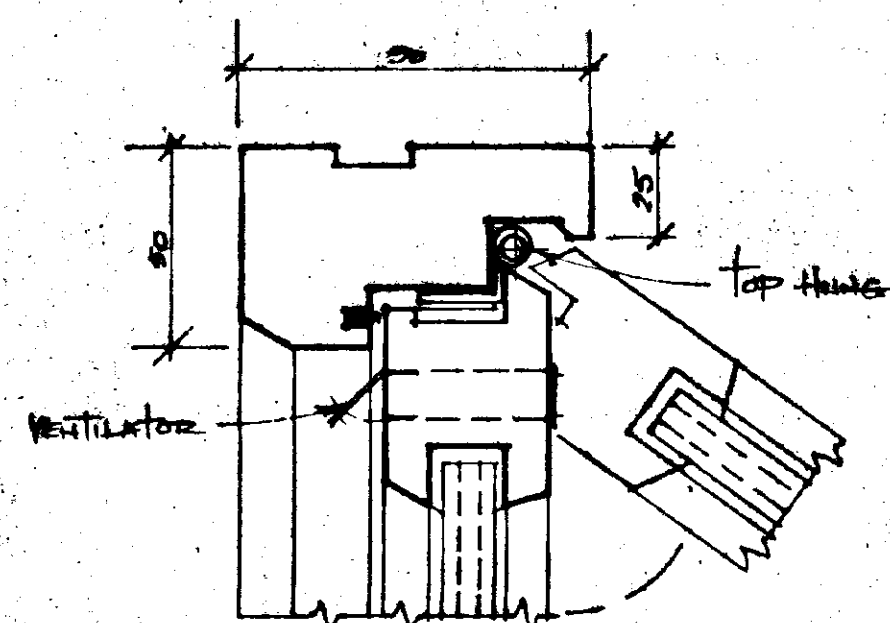

SECTION AA

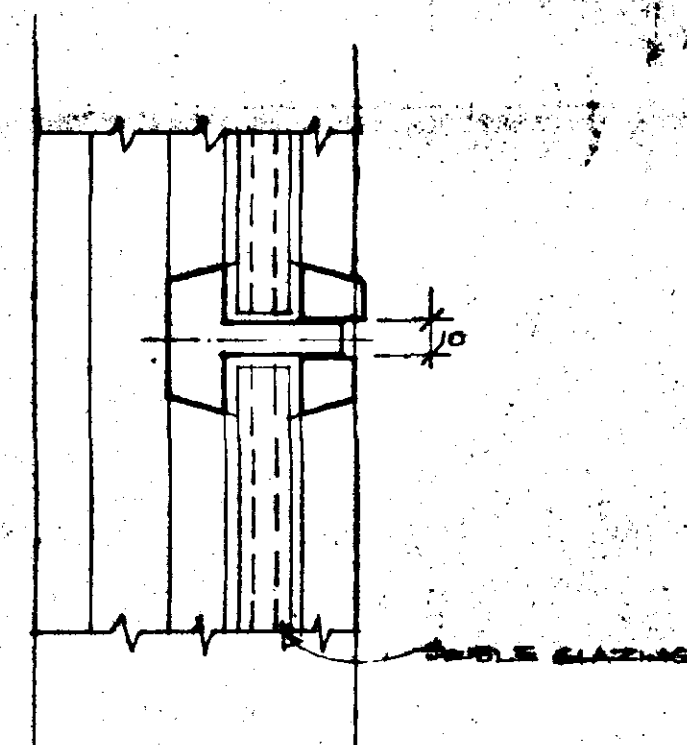


SECTION B

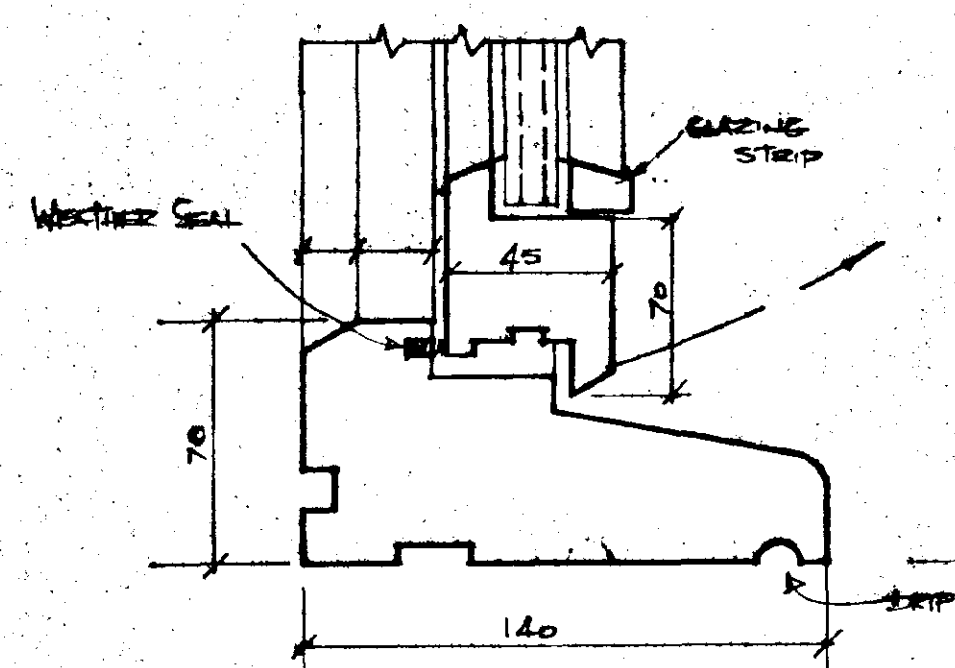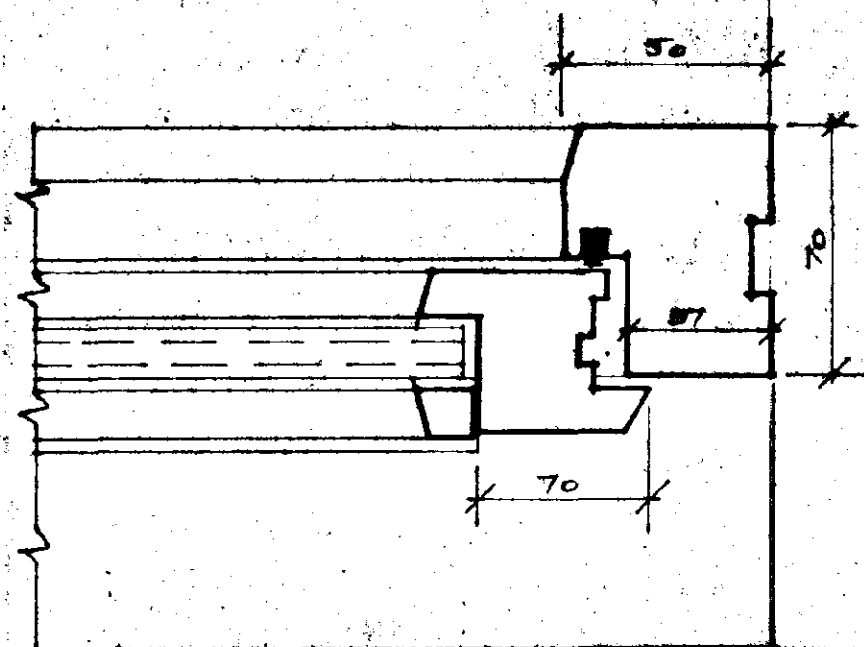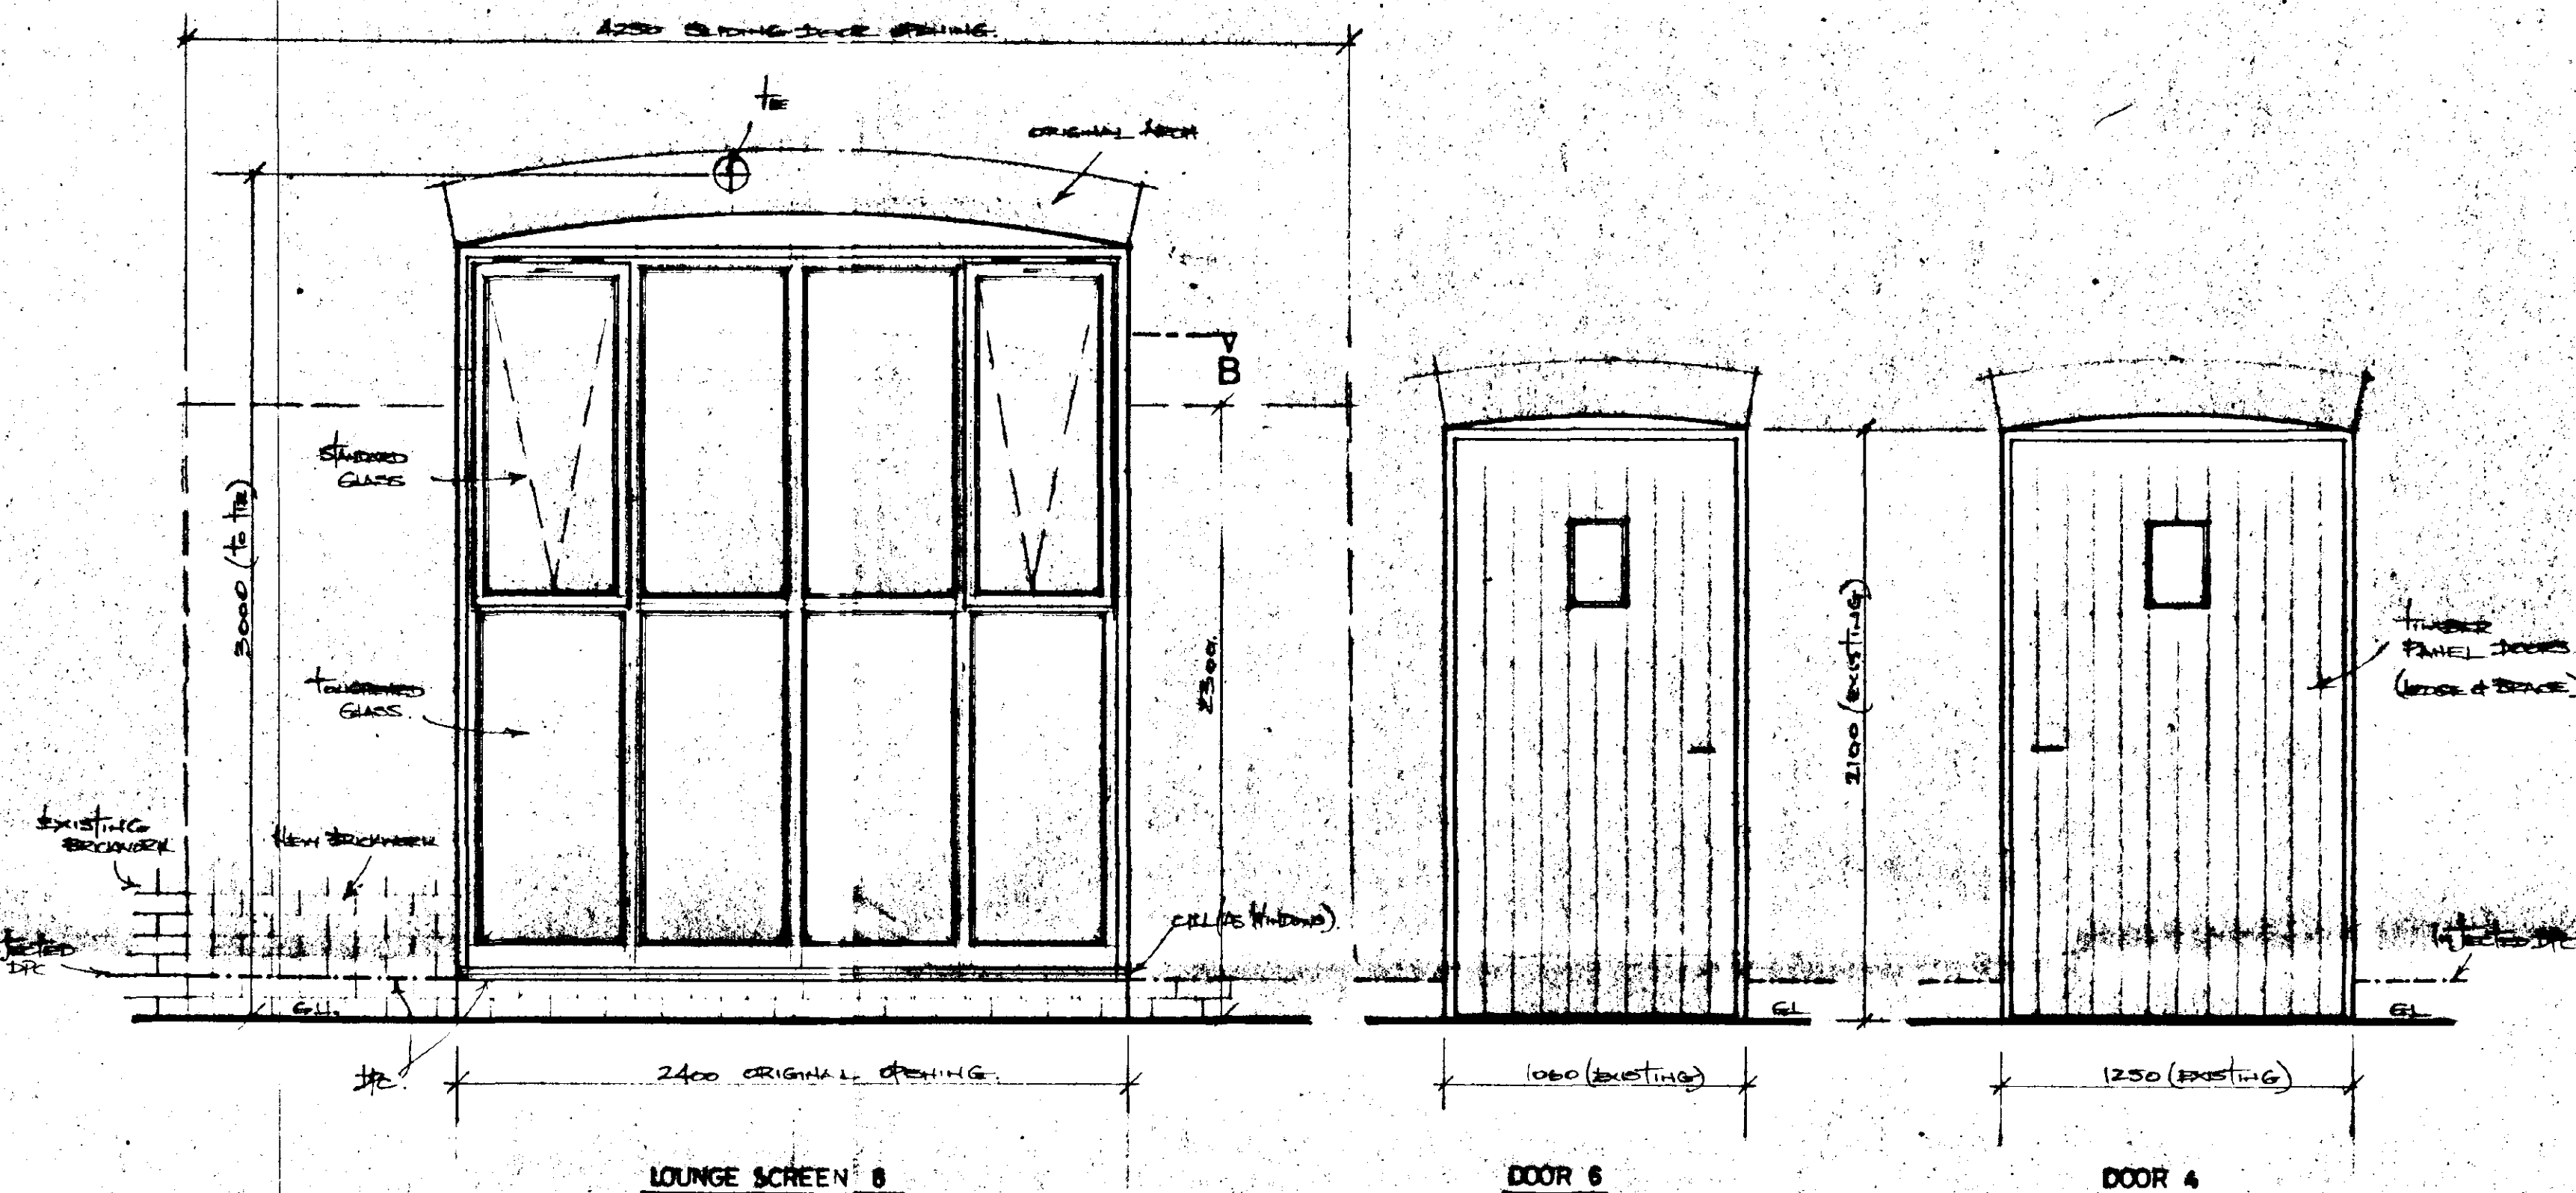


LOUNGE SCREEN 8

DOOR 6


DOOR 4

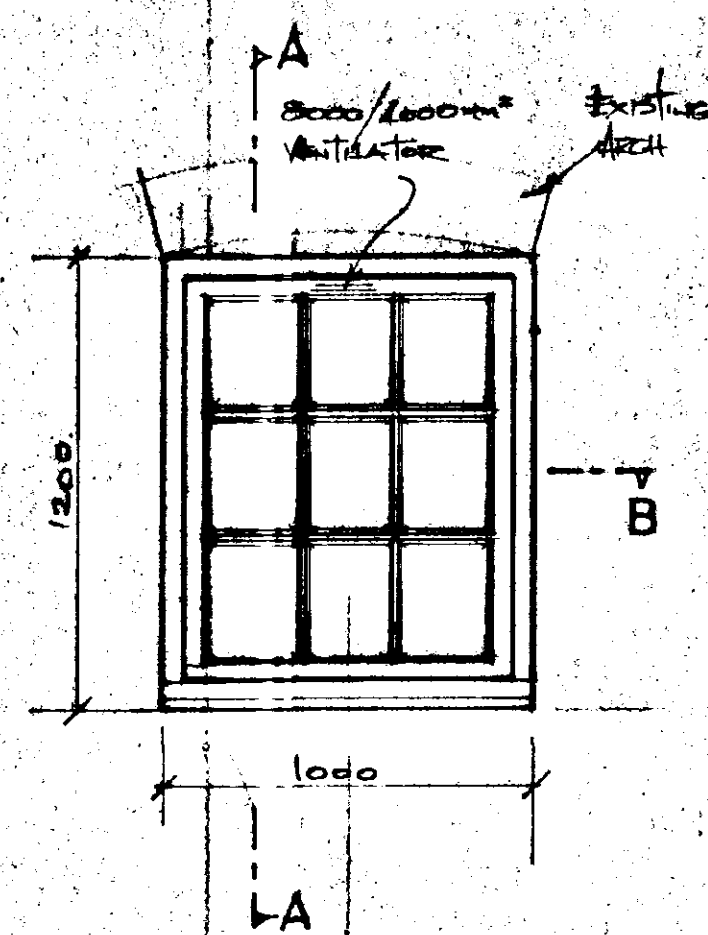

WINDOW 2, 5, 7, 9

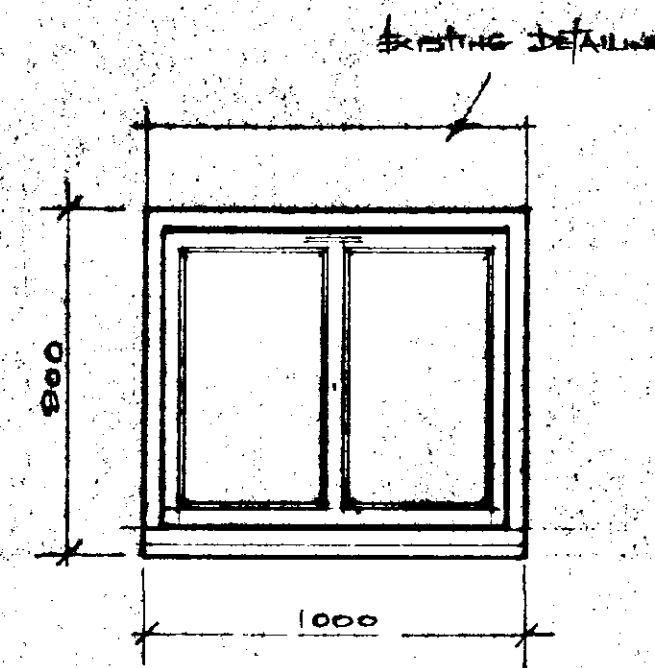

WINDOW 13

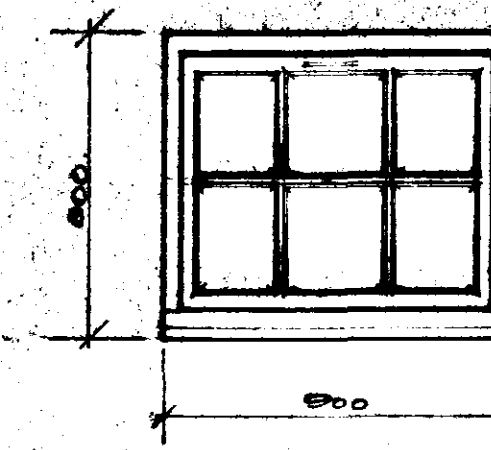

WINDOW 10, 11, 12, 14, 15, 16

BRICKWORK OPENINGS TO BE FILLED WITH RECLAIMED BRICKS FROM ORIGINAL BUILDING.

ALL NEW BRICKWORK TO BE TOOTHED INTO EXISTING.

LOUNGE SCREEN WINDOW TO REPLACE SLIDING DOUBLE DOORS. WIDTH AND HEIGHT OF SCREEN TO RE-USE EXISTING BRICK ARCH WHICH WAS ORIGINAL BARN OPENING.

ALL DOORS & WINDOWS, ETC TO BE CONSTRUCTED FROM TIMBERS.

BARN CONVERSION

DETERMINED

AMENDED PLAN

Ref.

SOUTH HOLLAND DC
HOUSING & PLANNING
10 OCT 1996

Ref: 0870/96

G. R. MERCHANT
LENG AMICE, FIWO,
ARCHITECTURAL, STRUCTURAL
& LAND DRAINAGE CONSULTANT
TEL: HOLBEACH (01406) 490800

PROJECT:
**RESIDENTIAL DEVELOPMENT
OFF BLAZEGATE
GEDNEY**

CLIENT:
DGM PROPERTIES LTD

SCALES:
1/20 3/2

DATE:
SEPT 1996

DRAWING No.:
DGM-G 2711-X

REVISIONS:
X

DO NOT SCALE FROM THIS DRAWING
This drawing is copyright and may not be altered, traced, photographed or used for any purpose other than that for which it is issued.
The General Contractor is to check all dimensions on site and report discrepancies to the Architect.
All details shown on this drawing including foundations are based upon typical site conditions related to the area. No responsibility can be accepted for abnormal conditions which may be discovered during construction unless reported to the Architect as that design amendments may be considered. Site surveys are recommended in respect of foundations to establish specific site conditions before foundation work is undertaken.