

North Elevation

East Elevation

South Elevation


West Elevation




Elevations (1:100)

Legend to materials:-


- 1 = Concrete slab base
- 2 = Tongued & grooved vertical timber cladding (stained brown)
- 3 = Mineral felt roof (black)
- 4 = Tongued & grooved vertical timber boarded doors (stained brown)

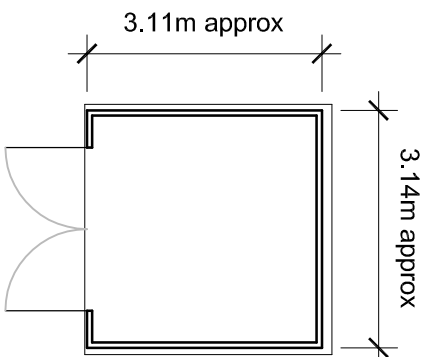


Proposed Plan (1:100)

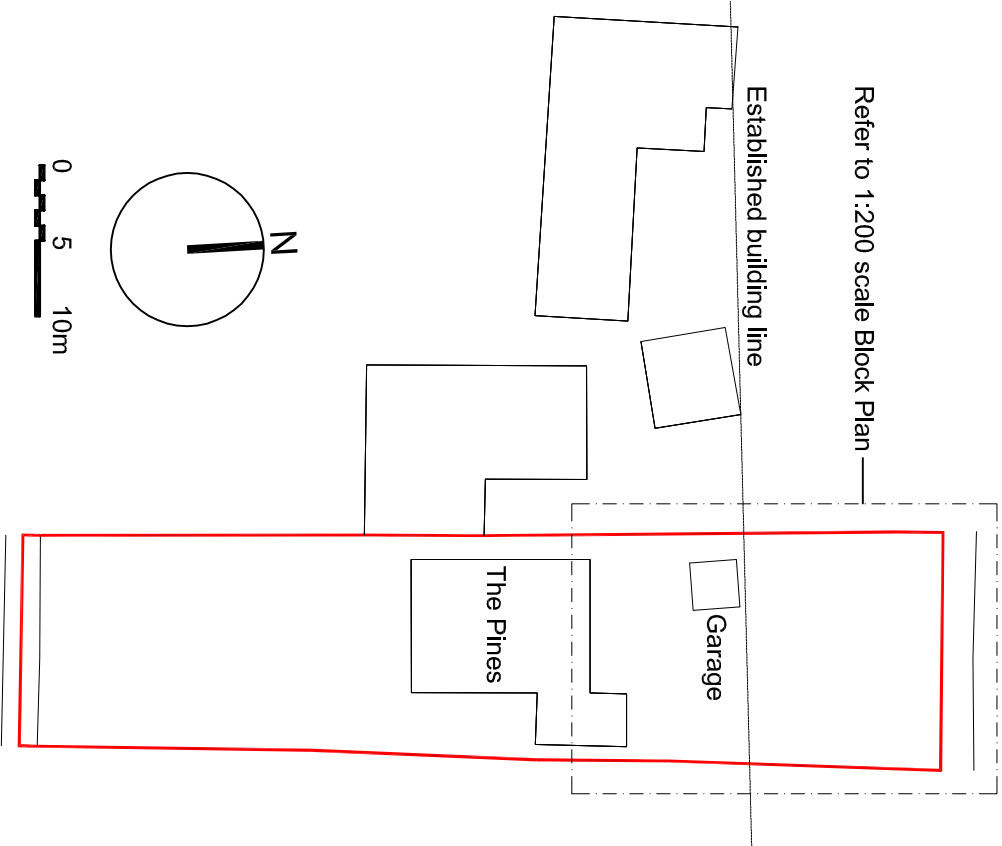

Block Plan (1:500)

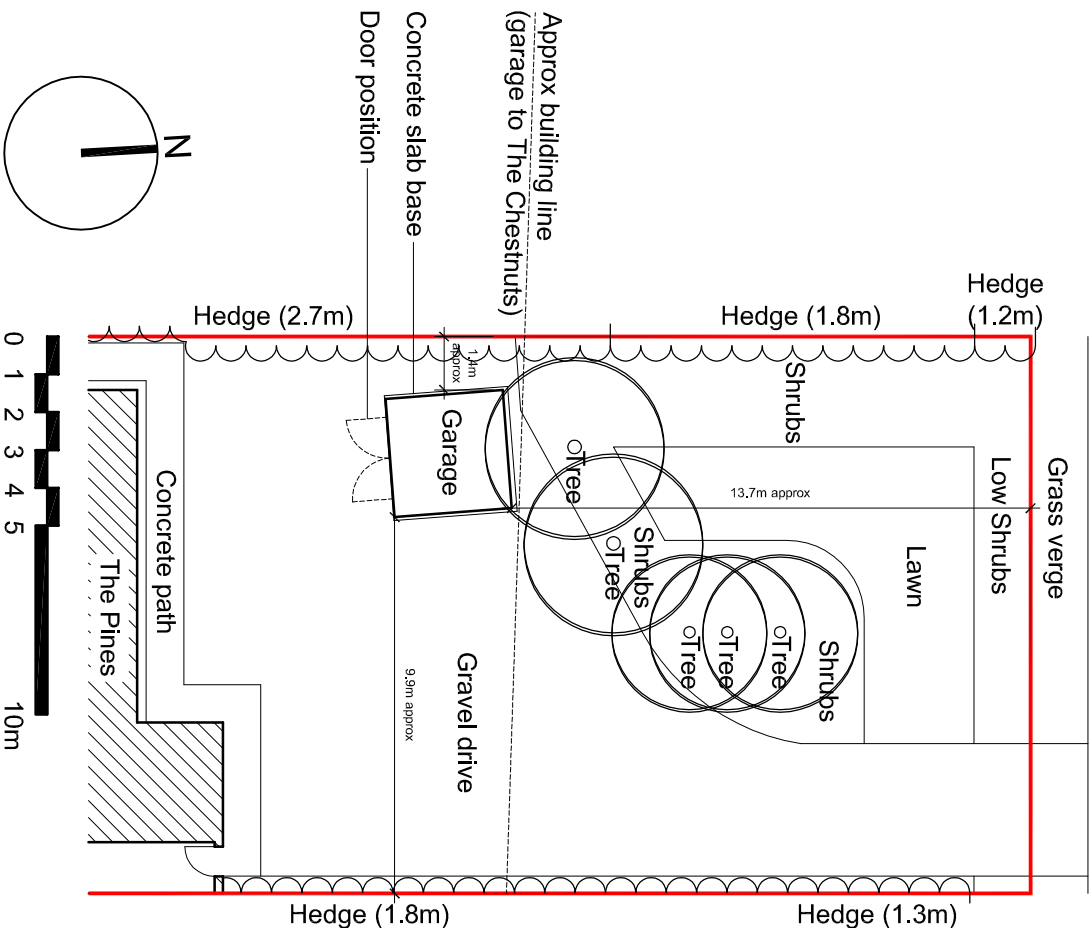

Block Plan (1:200)

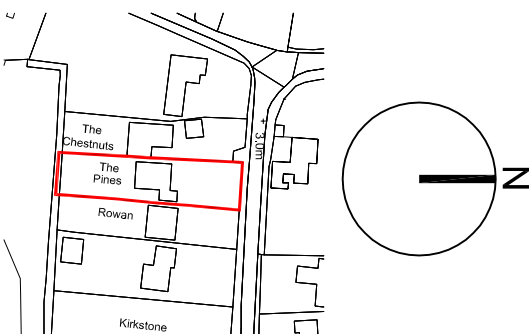

Location Plan (1:2500)

PI	1:100, 1:500	Planning	Issue	AMW	AMW
DT	31.08.16	Draft Issue		AMW	AMW
Revision	Date	Description		Dwg	Chk
ANDREW M WRIGHT LTD CHARTERED ARCHITECT					
Project: The Pines Church End Gedney Lincolnshire					
26 Duff Bank, Holbeach St Johns, Scalford, Leics PE22 8SD Telephone: 01458 540573 Mobile: 07940 914778					
Drawing Title: Plans & Elevations					
Client: Mr & Mrs C Ayling					
Drawing: AMW					
Drawn: AMW					
Date: 31.08.16					
Scale: As shown					
Paper Size: A3					
Job No.: 081601					
Stage: Planning					
Revision: P1					

All dimensions to be verified on site by Mark Connors before the start of work. Contractors to verify all dimensions on site before start of work. Contractors to verify all dimensions on site before start of work.

Report any discrepancies to the Chartered Architect at once. This drawing is to be read with all relevant Architects and Engineers drawings and other relevant information.

Andrew M Wright Ltd. Registered in England & Wales No. 5359024. Registered office: 22 Crown Street, Holbeach, Leics, LE12 7LL.

LEGEND: DO NOT SCALE