



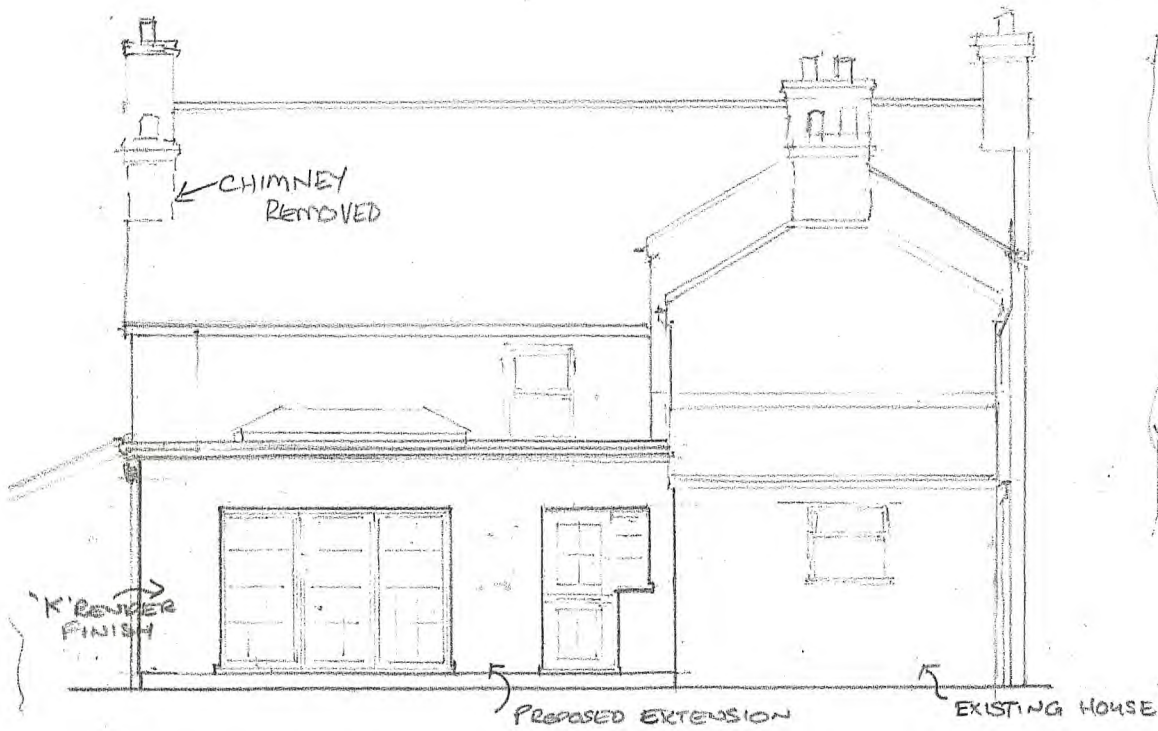

REAR ELEVATION (PROPOSED)

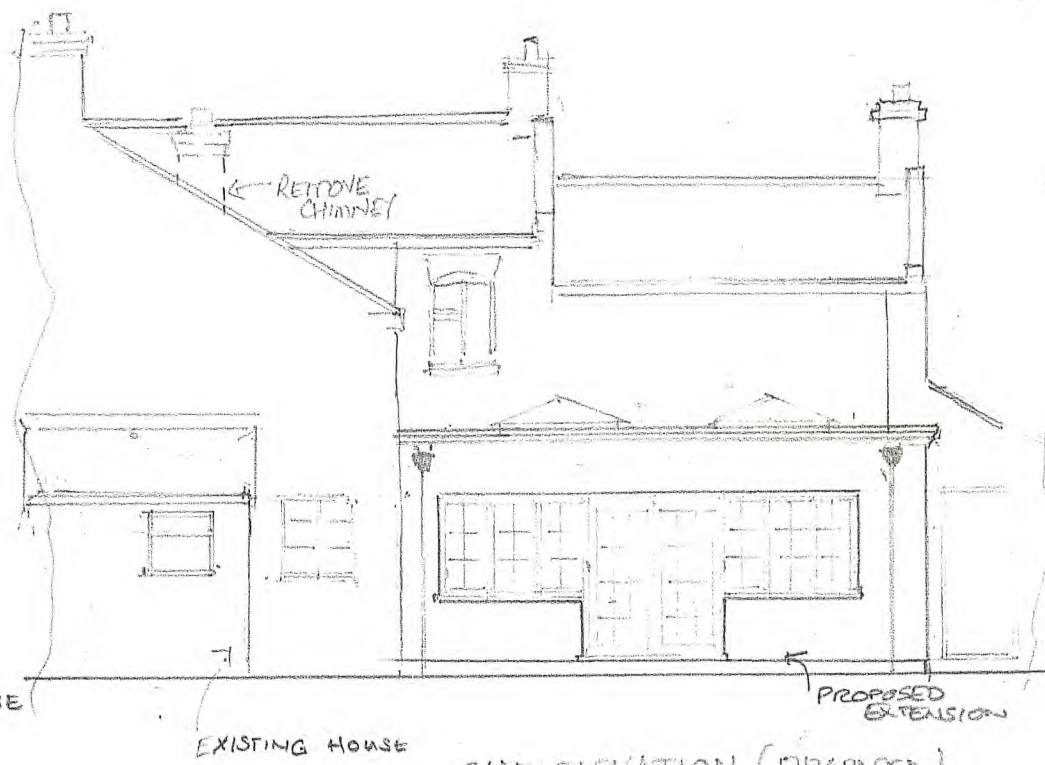

SIDE ELEVATION (PROPOSED)

DATE DRAWN : SEPT 2025
DRAW NO: PICAYER: 0117-02-25
SCALE 1:100