


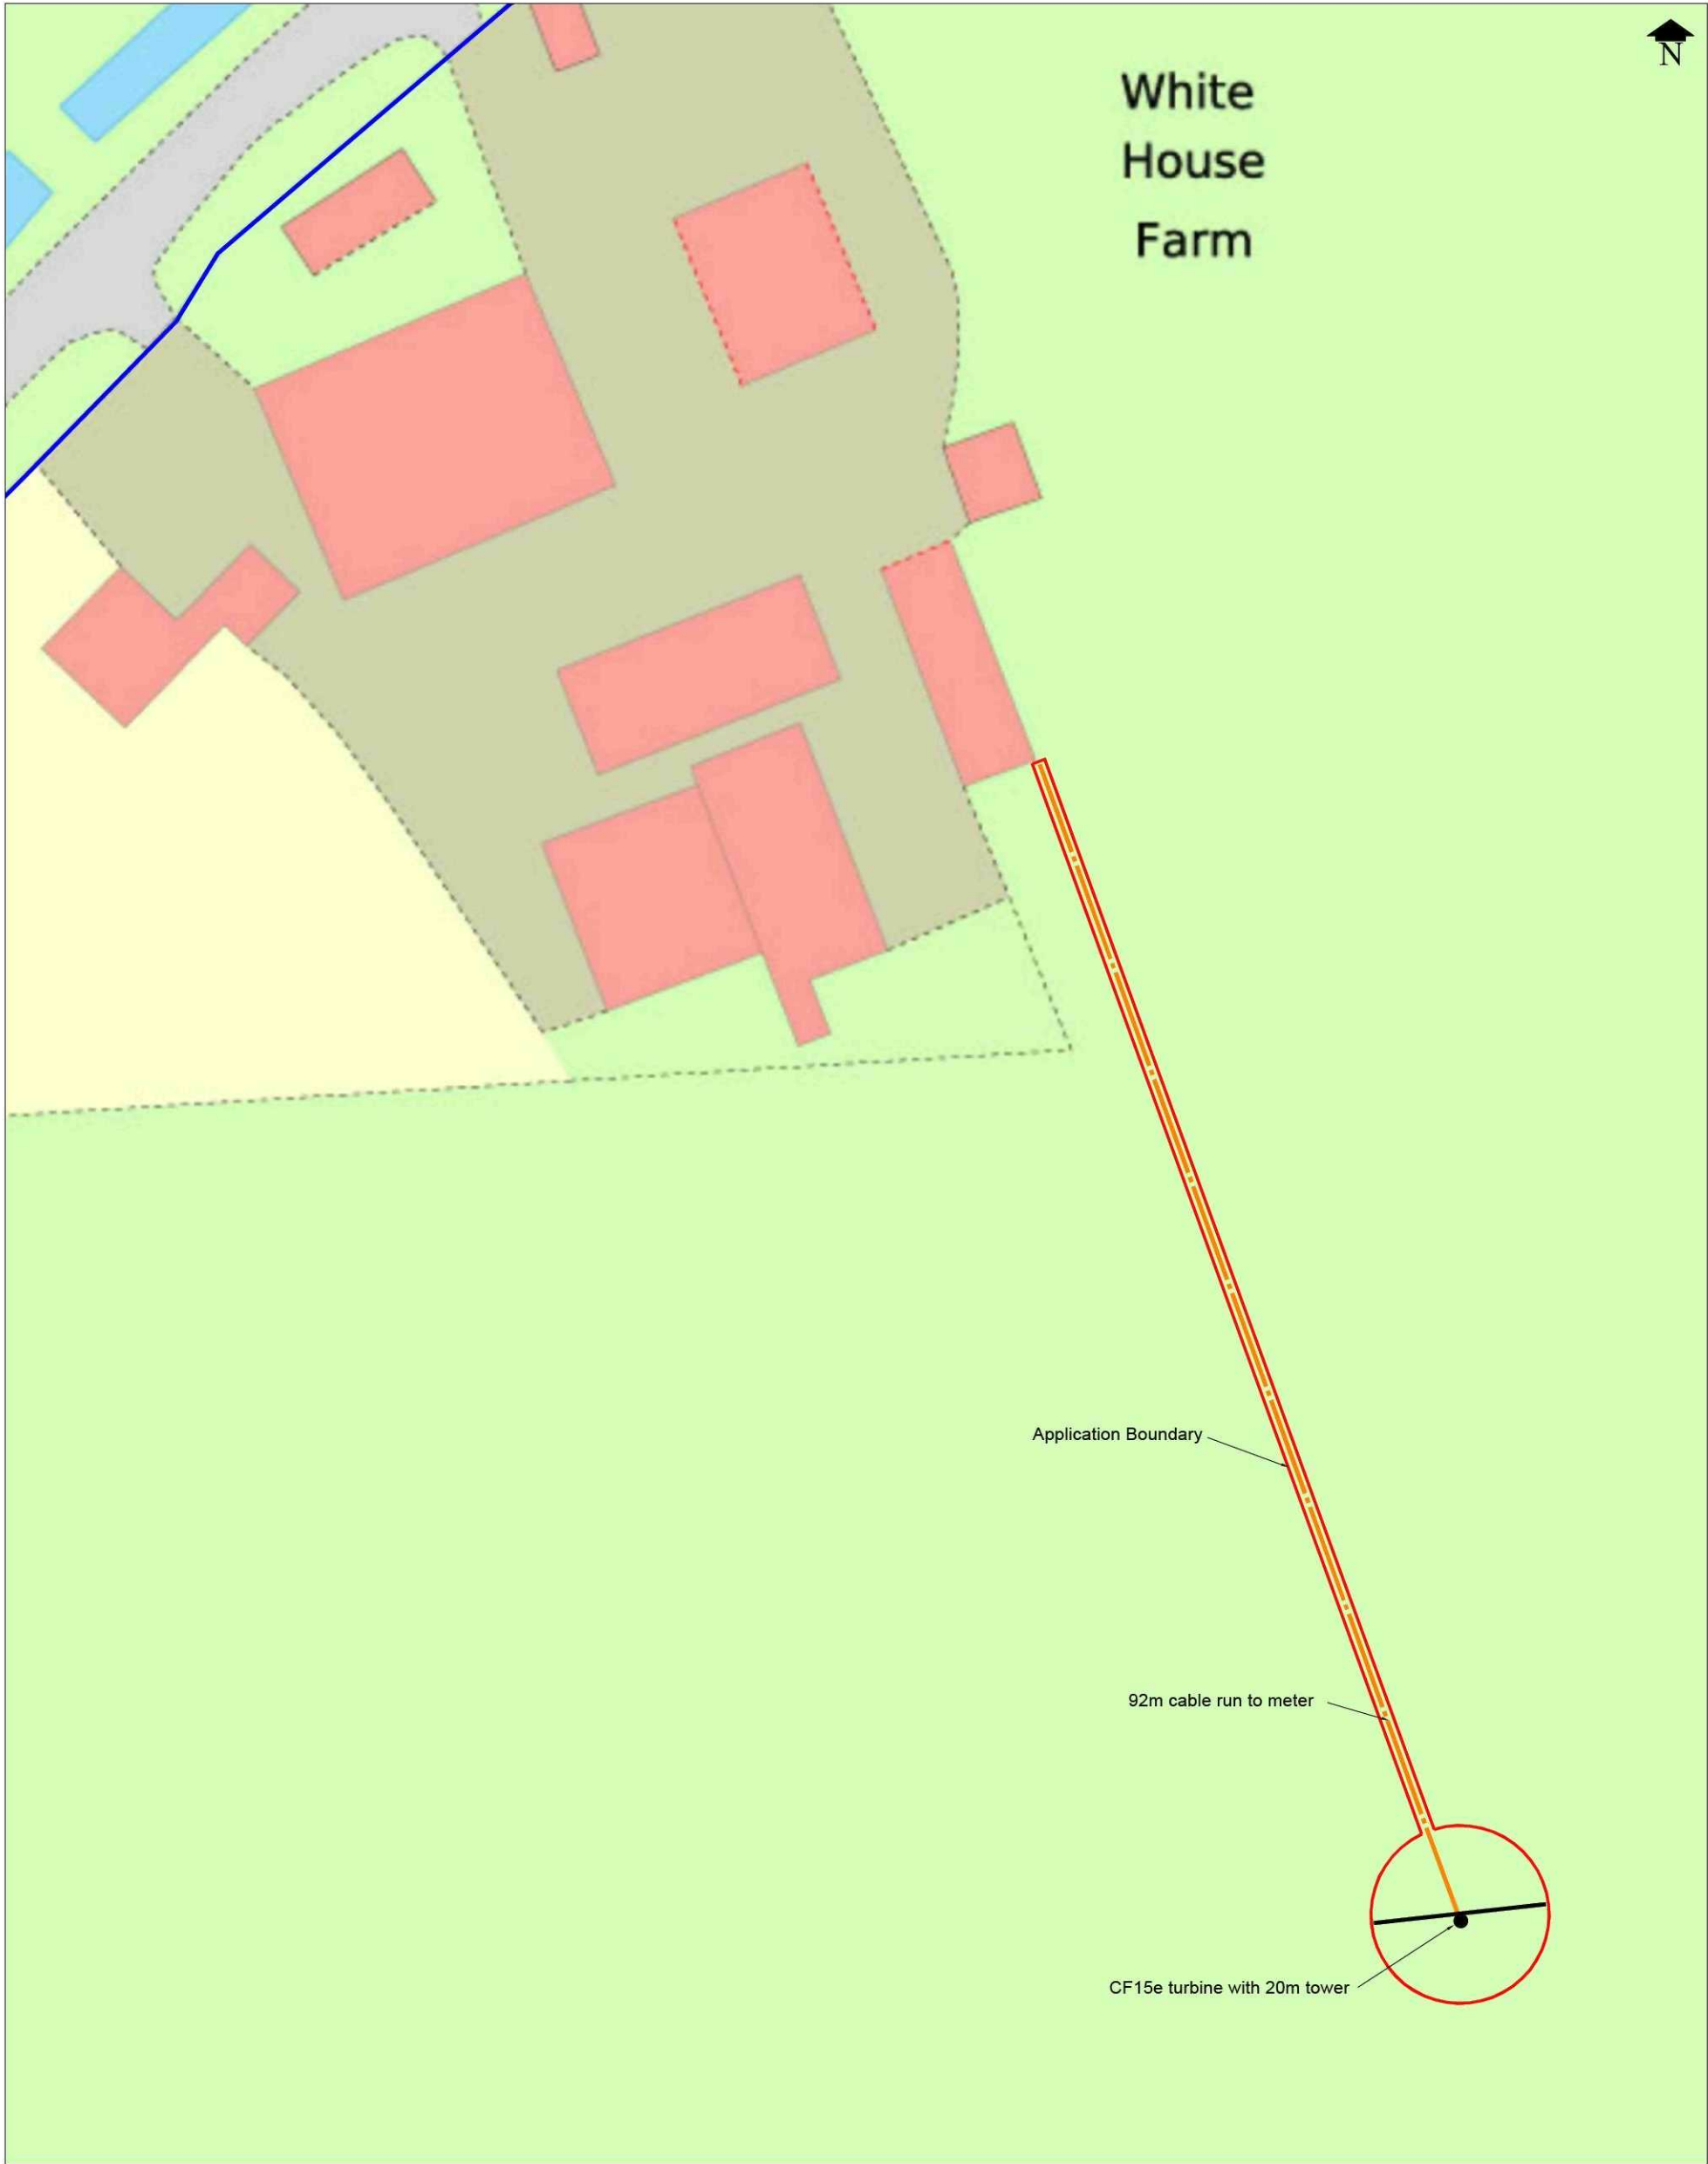

This Plan includes the following Licensed Data: OS MasterMap Colour PDF Site Plan by the Ordnance Survey National Geographic Database and incorporating surveyed revision available at the date of production. Reproduction in whole or in part is prohibited without the prior permission of Ordnance Survey. The representation of a road, track or path is no evidence of a right of way. The representation of features as lines is no evidence of a property boundary. © Crown copyright. All rights reserved 2011. Licence number 0100031673

PROJECT											
15kW Wind Turbine for HC Goose and Sons, White House Farm, Gedney, Lincs, PE12 0AT.											
DRAWING TITLE											
Block Plan											
DRAWING NO.											
042/P102											
revision											
scale				date				drawn			
1:500 @ A3 size				02.11.11				PT			