


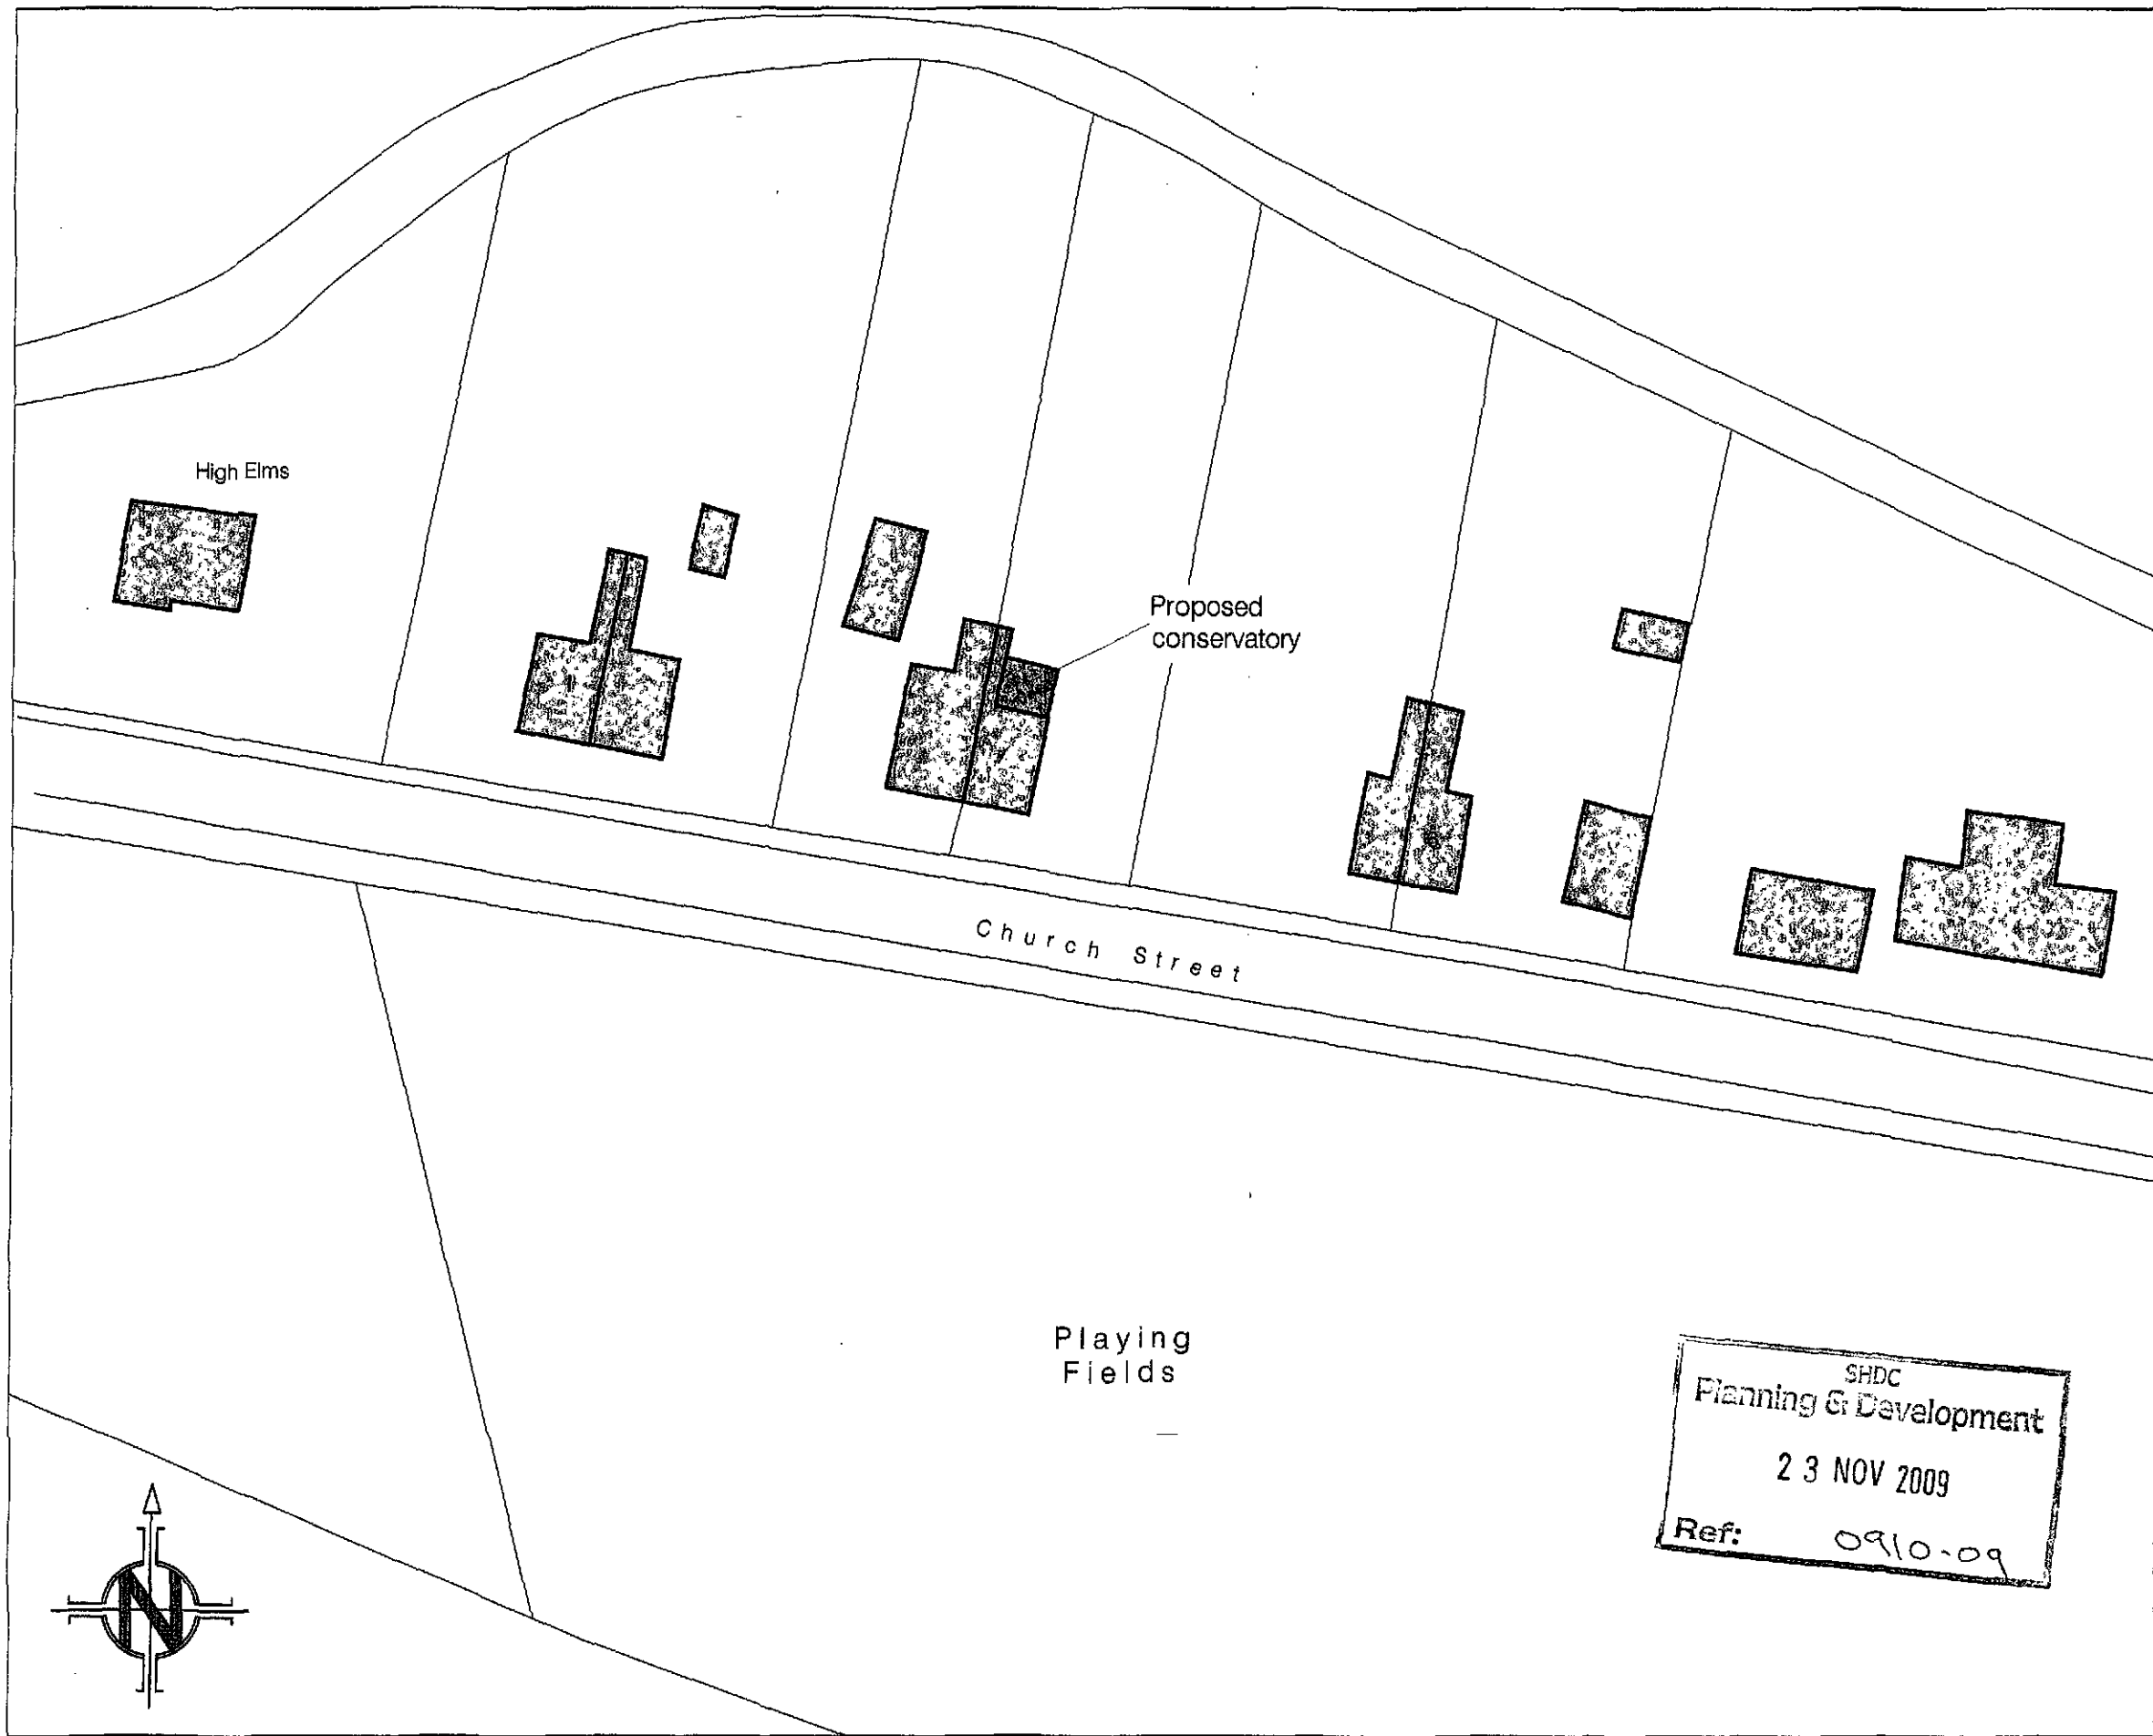

Notes

1. All dimensions must be checked on site and not scaled from the drawing. Any discrepancies to be reported to the office below.
2. The Contractor shall make a survey of the site and shall be responsible for obtaining all dimensions and levels necessary for the proper construction of works as indicated.

Client

HILLS

Job Title

**PROPOSED CONSERVATORY
4 CHURCH STREET
DAWSMERE
SPALDING**

Drawing Title

BLOCK PLAN

©Copyright

ELEVATION
ELEVATION DESIGN LTD

**DESIGN - CONSTRUCTION
PROJECT MANAGEMENT**

16 Wright Street Hull HU2 8JU

Telephone 01482 221185
Fax 01482 221105
Email enquiries@elevationdesign.org.uk

Revisions	Date	Description	DR	C

Status


PLANNING

Scale A3- 1:500 Date 19/11/09

Drawn By DMM Checked Approved

Drawing No. 1001/144/03 Rev


SHDC
Planning & Development
23 NOV 2009
Ref: 0910-09

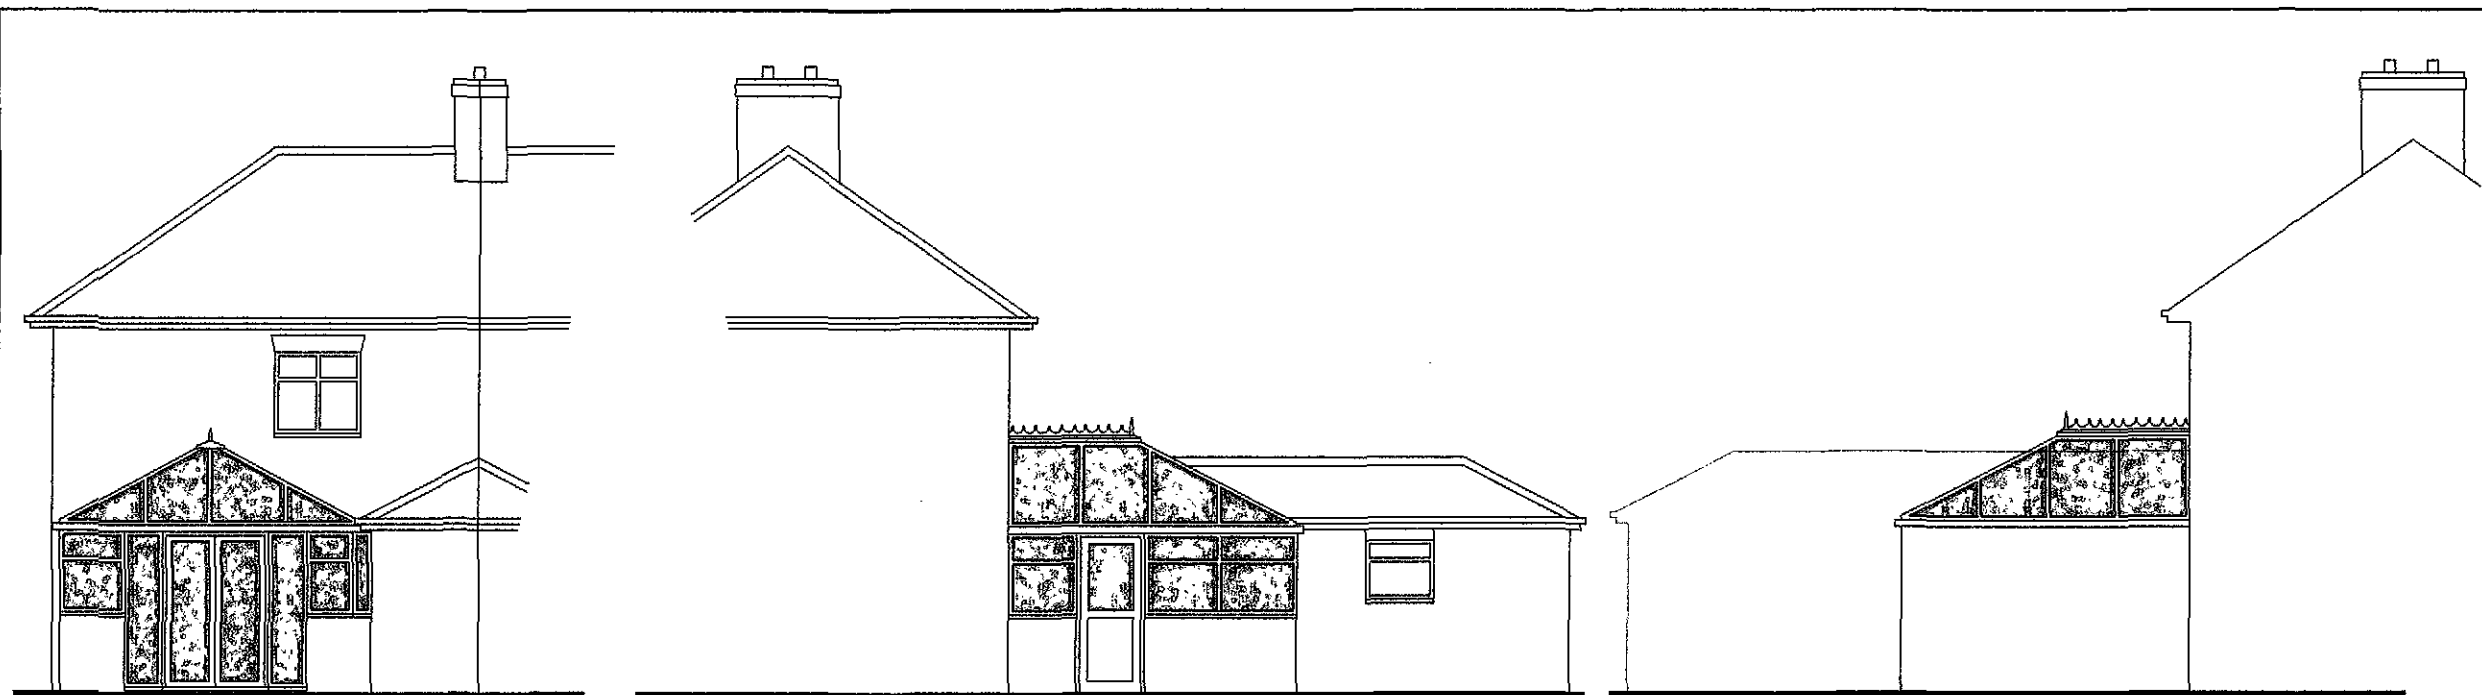


Rear Elevation

Side Elevation

Side Elevation

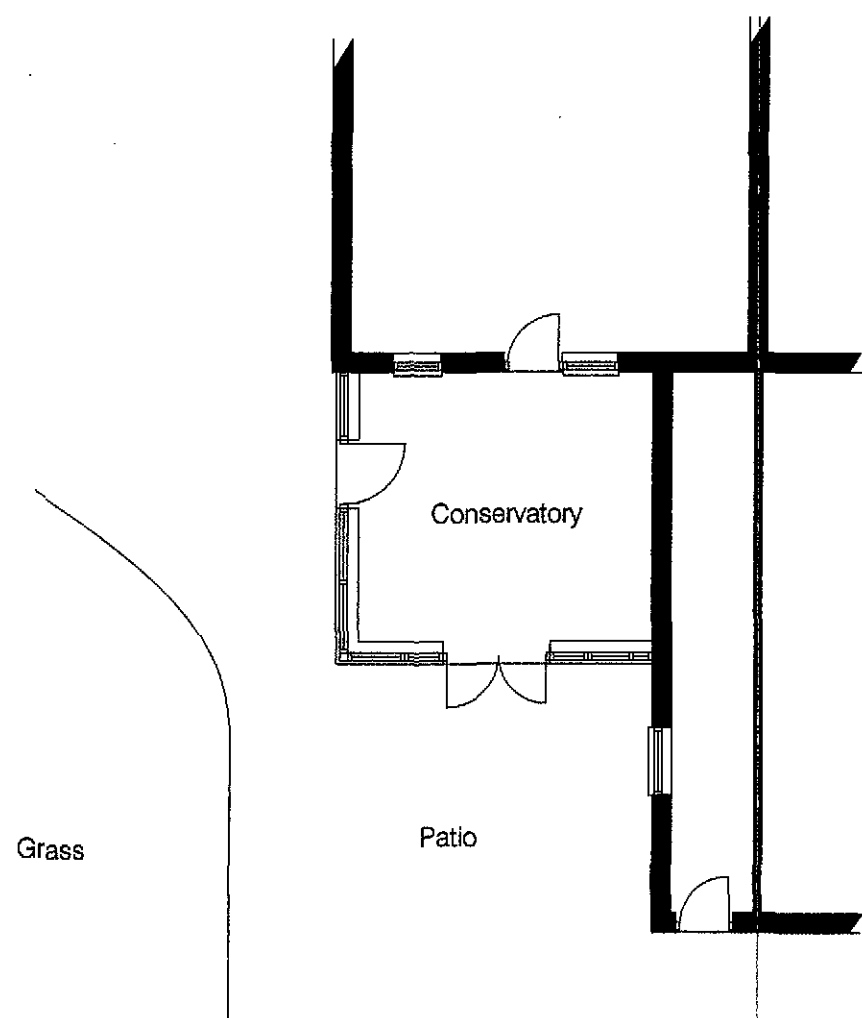

Ground Floor Plan

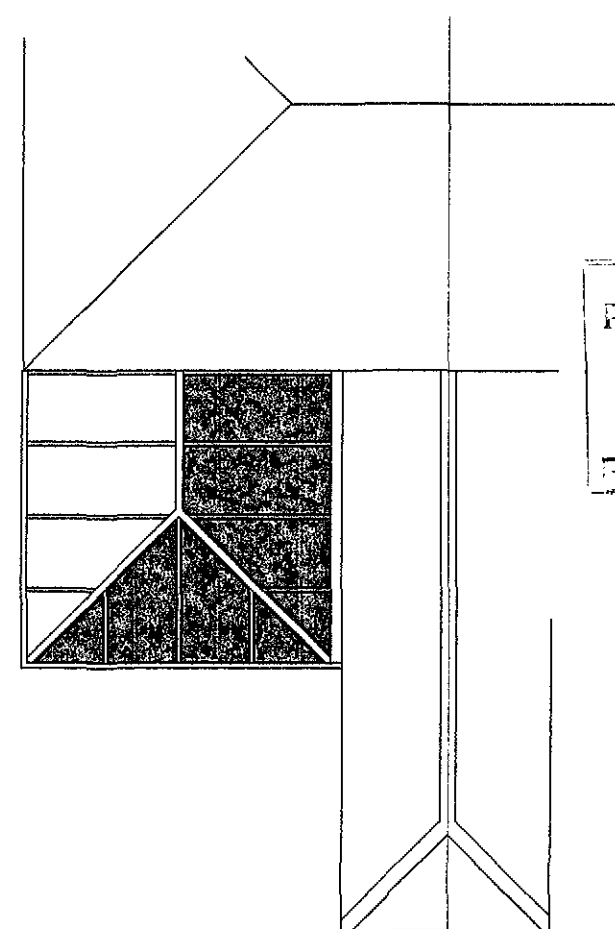

Roof Plan

Notes

1. All dimensions must be checked on site and not scaled from this drawing, any discrepancies to be reported to the office below.
2. The Contractor shall make a survey of the site and shall be responsible for obtaining all dimensions and levels necessary for the proper construction of works as indicated.

Client

HILLS

Job Title

**PROPOSED CONSERVATORY
4 CHURCH STREET
SPALDING**

Drawing Title

PROPOSED

© Copyright

ELEVATION
ELEVATION DESIGN LTD

**DESIGN - CONSTRUCTION
PROJECT MANAGEMENT**

16 Wright Street Hull HU2 8JU

Telephone 01482 221155
Fax 01482 221105
Email forname@elevationdesign.org.uk

Revisions	Date	Description	DR	C


Status

PLANNING

Scale A3- 1:100 Date 19/11/09

Drawn By DMM Checked Approved

Drawing No. 1001/144/02 Rev

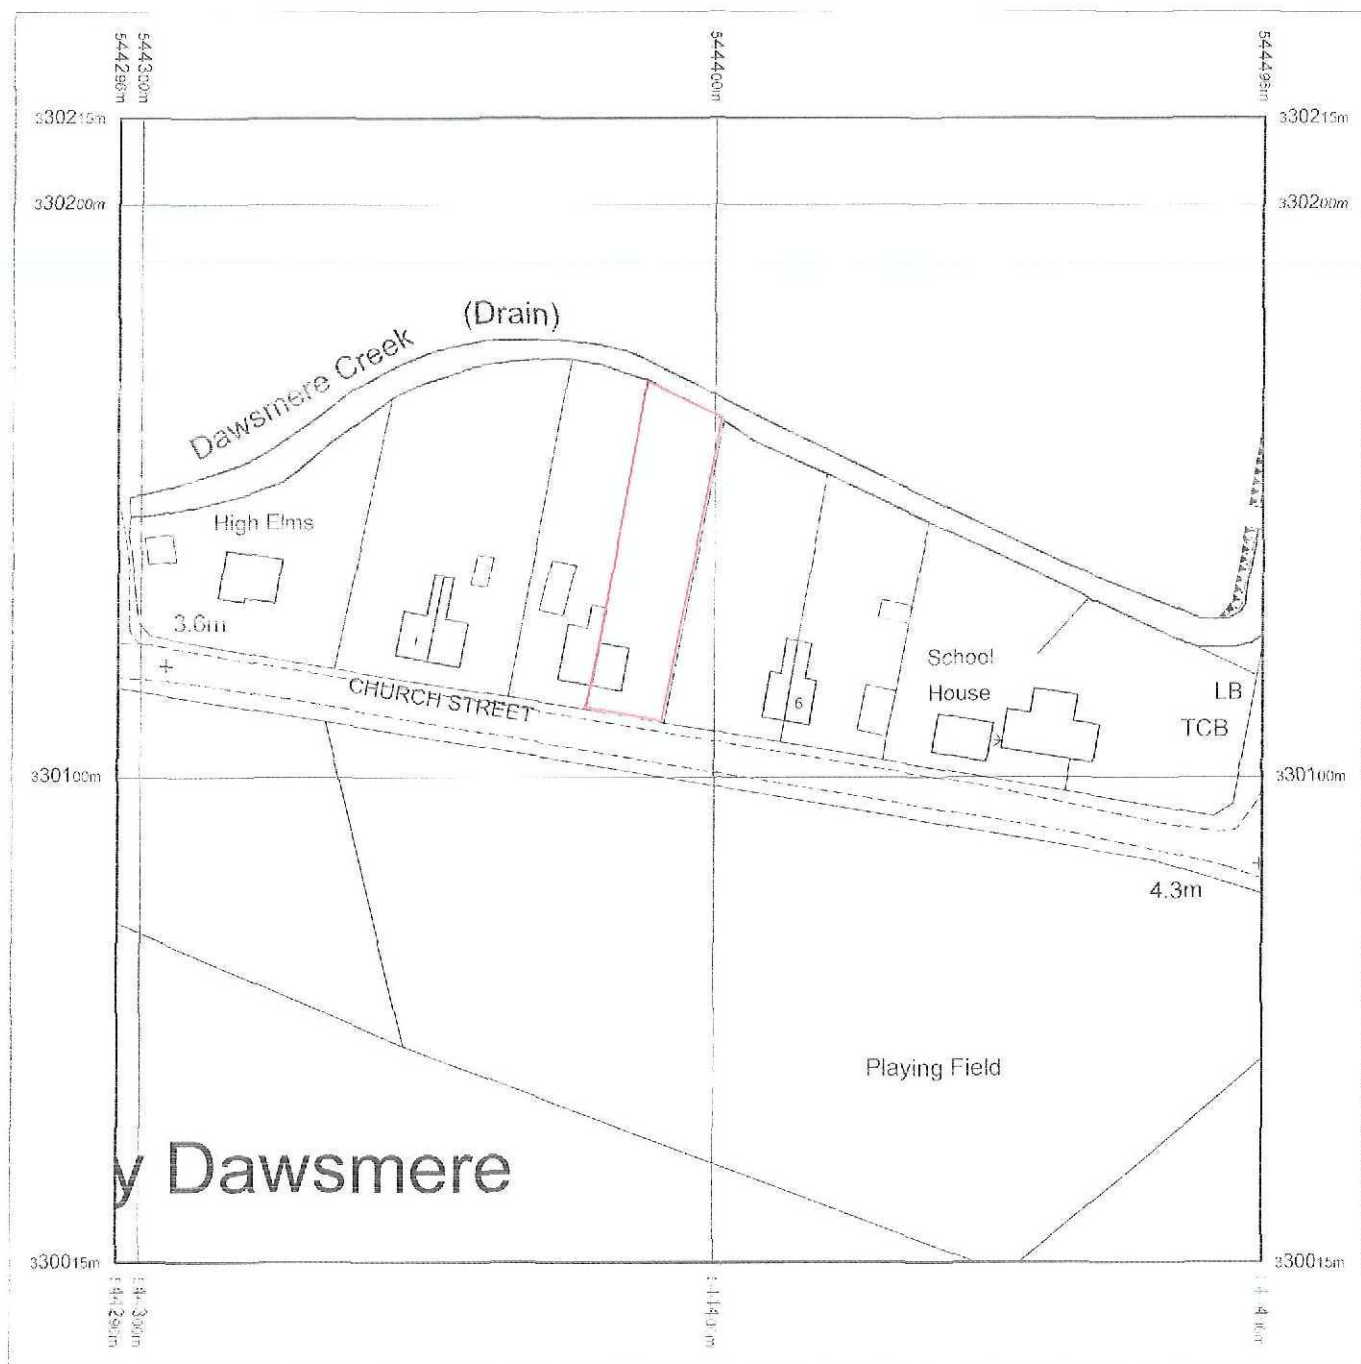

Produced 18.11.2009 from the Ordnance Survey National Geographic Database and incorporating surveyed revision available at this date. © Crown Copyright 2009


Reproduction in whole or part is prohibited without the prior permission of Ordnance Survey

Ordnance Survey, the OS Symbol and OS Sitemap are registered trademarks of Ordnance Survey, the national mapping agency of Great Britain.

The representation of a road, track or path is no evidence of a right of way.

The representation of features as lines is no evidence of a property boundary.

Part or all of this OS Sitemap is enlarged from mapping produced at one or more of the following scales: 1:1250, 1:2500, 1:10000.

 

Supplied by: **Outlet User**
Serial number: 00038300
Centre coordinates: 544508 330115.25

Further information can be found on the OS Sitemap Information leaflet or the Ordnance Survey web site: www.ordnancesurvey.co.uk

0910-09