

- Notes
1. All dimensions are to be checked on site for the first section of the building and any necessary adjustments should be made before the start of the work.
 2. The Contractor shall ensure a survey of the site and any necessary for the proper construction of the work is completed.

Client

HILLS

Job Title

PROPOSED CONSERVATORY
4 CHURCH STREET
SPALDING

Drawing Title

SURVEY

For copyright

ELEVATION

ELEVATION DESIGN LTD

DESIGN - CONSTRUCTION
PROJECT MANAGEMENT

16 Wright Street Hull HU2 8JU

Telephone 01482 221155
Fax 01482 221105
Email forename.surname@elevationdesign.org.uk

Revisions	Date	Description	DR	C

Status

SURVEY

Scale

A3: 1:100

Date

19/11/09

Drawn By

DMM


Checked

Approved

Drawing No.

1001/144/01


Rev

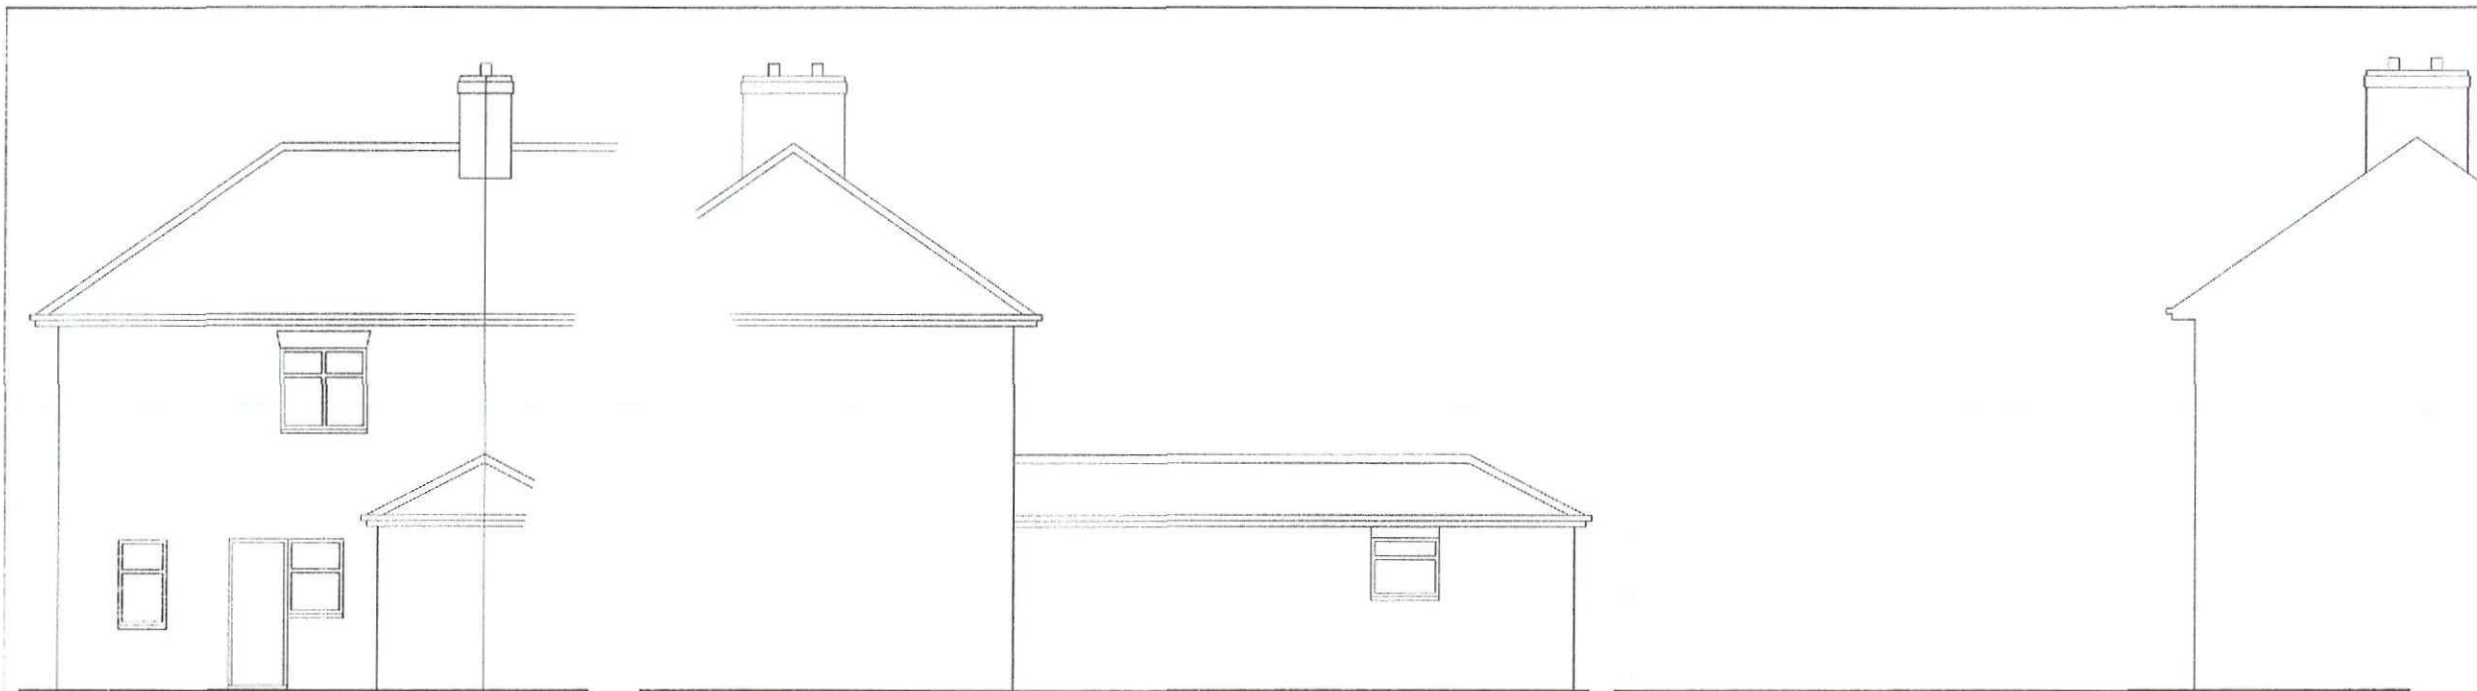

Rear Elevation

Side Elevation

Side Elevation

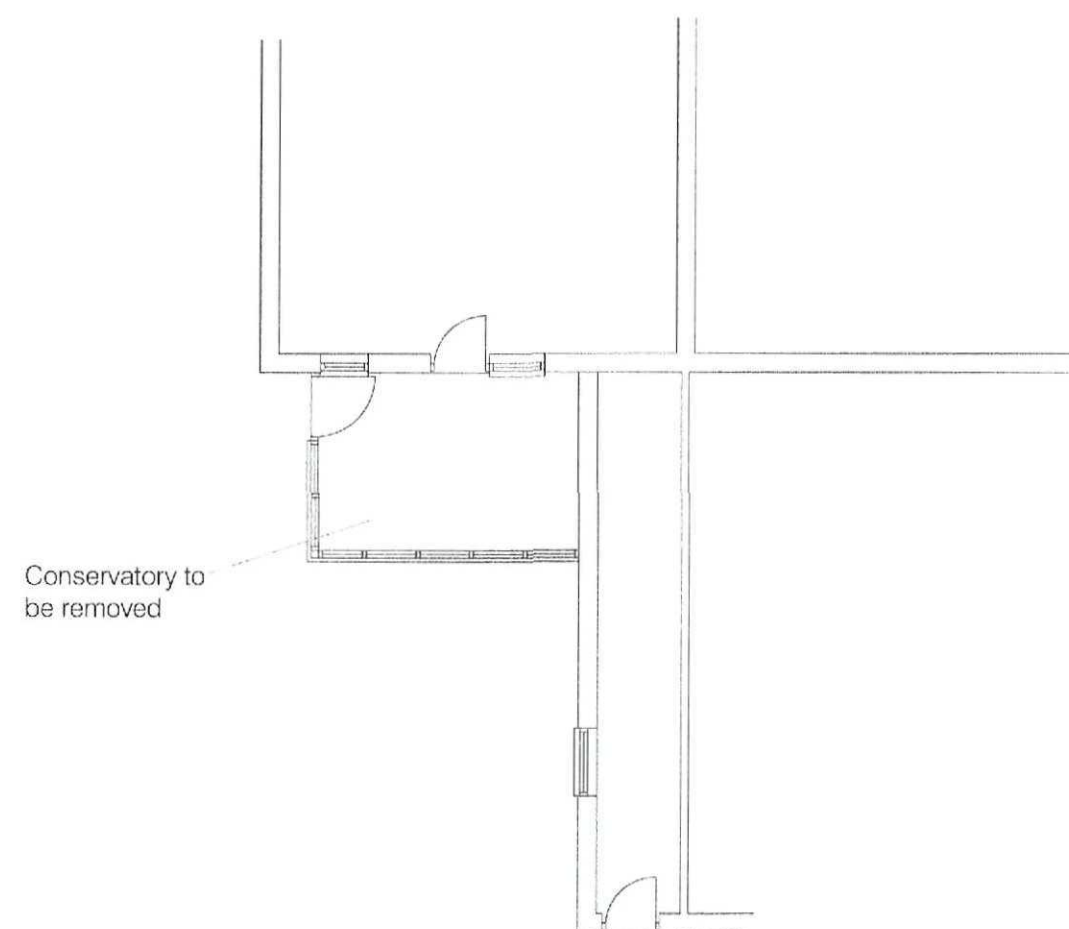

Conservatory to
be removed

Ground Floor Plan

280720
0910-09