

- TREE PLANTING / LANDSCAPE SCHEME**
- A MIXED HEDGE PLANT HT. 45 - 60 cm @ 40 cm c/c.
- (a) HAWTHORN (CRATAEGUS MONOGINA)
(b) BEECH (FAGUS SYLVATICA)
(c) BLACKTHORN (PRUNUS SPINOSA)
(d) BUCKTHORN (RHAMNUS CATHARTICA)
- B SILVER BIRCH (BETULA PENDULA) STANDARD
C HAWTHORN (CRATAEGUS LAEVIGATA) FEATHERED
D WHITEBERRY (SORBUS ARIA) STANDARD
E BEECH (FAGUS SYLVATICA) STANDARD
F LOCUST TREE (ROBINIA PSEUDOACACIA FRISIA) STANDARD
G TURKISH HAZEL (CORYLUS COLURNA) FEATHERED

ALL PLANTING TO BE IN ACCORDANCE WITH B.B. 442B:1989 AND AMENDMENT No 1 (1991)
ALL TREES TO BE PLANTED WITH MINIMUM 0.6m MULCH MAT AND TO BE STAKED, TIED & TUBED.
1/3 TO 1/2 BAG OF PEAT FREE TREE AND SHRUB PLANTING COMPOST TO BE INCORPORATED INTO BACKFILL FOR EACH PLANT.


ROAD AND ENTRANCE RE-ALIGNMENT FOR RIGHT TURNING LANE IN FULL ACCORDANCE WITH 'MOTION TRANSPORT PLANNING' DRAWING No 50402/01 rev.A AND CONSTRUCTED TO THE APPROVAL OF Lincs. C.C. HIGHWAYS.

PROPOSED CHALET ACCESS ROADWAY CONSTRUCTED OF 50mm GRANITE CHIPPINGS ON 150mm COMPACTED HARDWARE ON 'TERRAM' GEOTEXTILE' ALL WITH 50 x 100 CONCRETE KERBS BOTH SIDES.

PARKING BAYS CONSTRUCTED OF 'MARSHALLS PRIORA' BRINDLE PERMEABLE BLOCK PAVING.

TOTAL FLOOR AREA OF DEVELOPMENT 665 sq.m.

NORTH

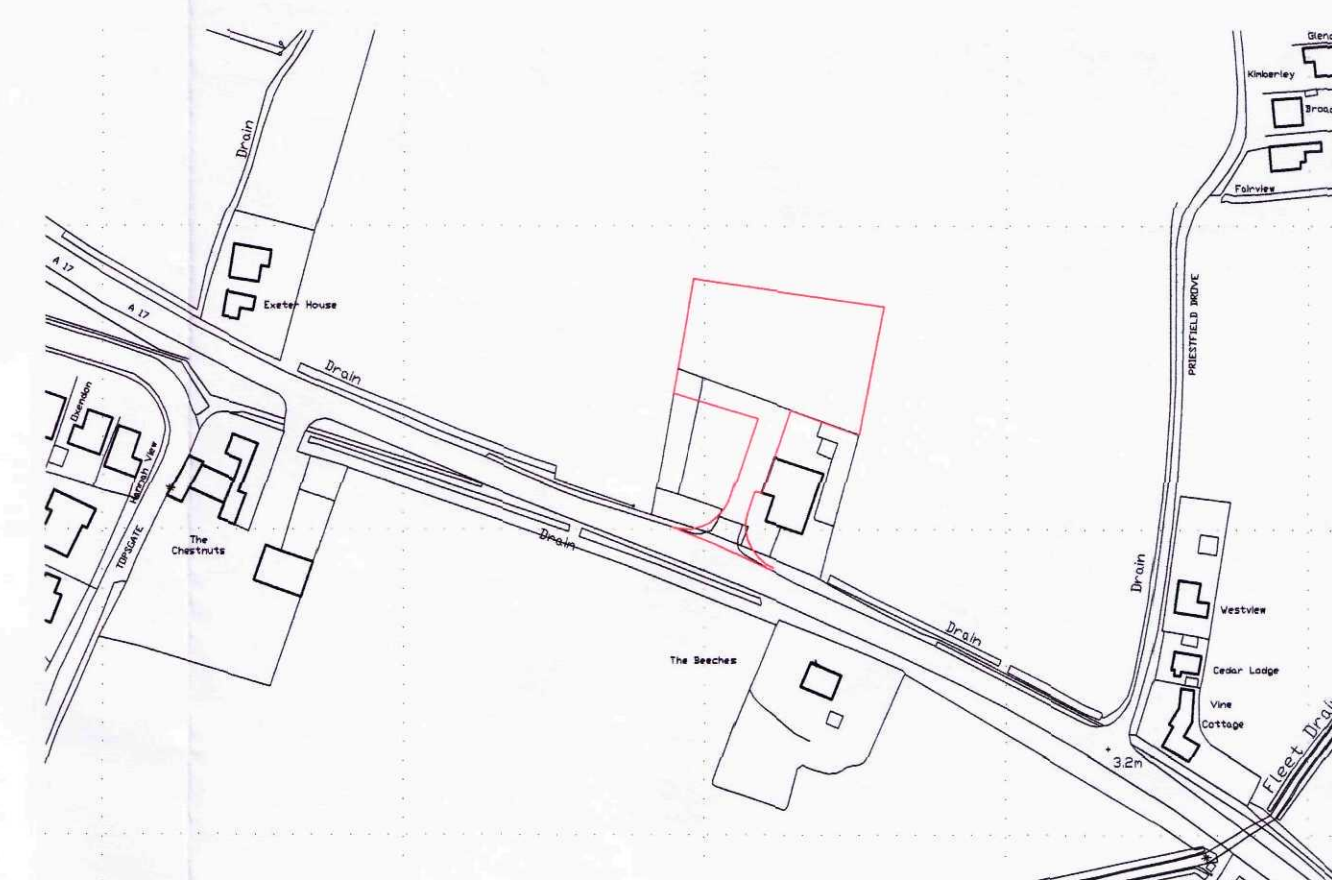

Drainage Survey (c) Crown Copyright 2010. All rights reserved. Licence number 100020449

LOCATION PLAN 1:2500

34DC
Planning & Development
02 NOV 2010
Ref: 0915-10

revision	date	init.	revision details.
A	MAY 10	J.C.	SITE BOUNDARY



COOPER ARCHITECTURAL DESIGN
50 WINSOVER ROAD
SPALDING, Lincs PE11 1HA
Tel: 01775 711174
Mobile: 07808 125 778
E-MAIL: c.a.d@btconnect.com

Client: MRE KAN

Project:
PROPOSED HOTEL DEVELOPMENT
BEIJING PALACE RESTAURANT
MAIN ROAD
GEDNEY
Lincs PE12 0BW

Drawing:

SITE PLAN - PROPOSED

Scale 1:250	Drawing No. 1013-02-A
Date: APR. 10	Drawn: J.C.