




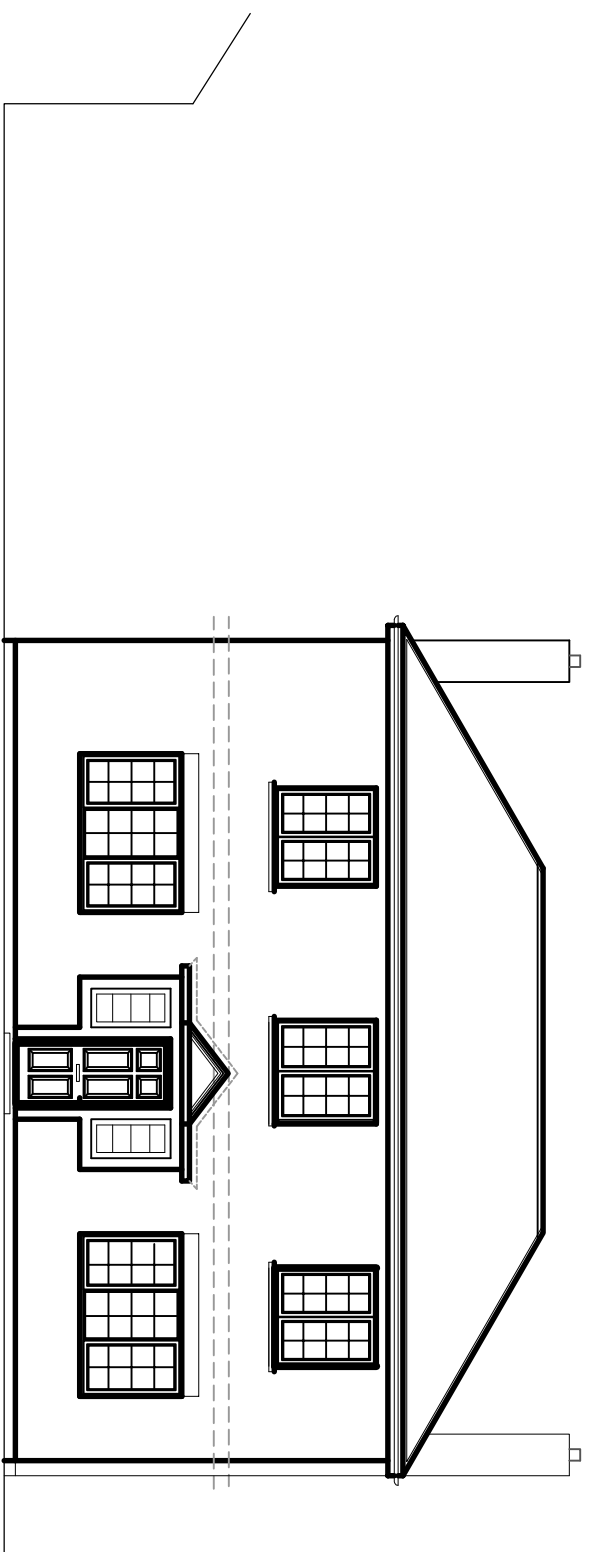


FRONT ELEVATION.

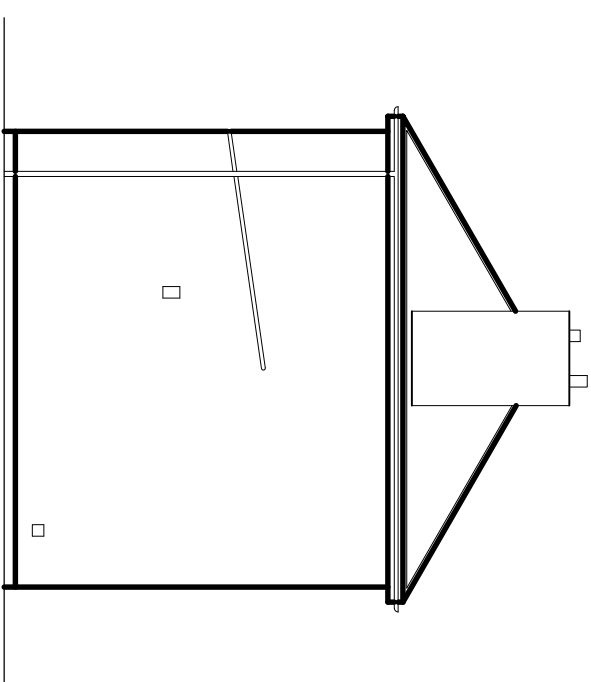



SIDE ELEVATION.

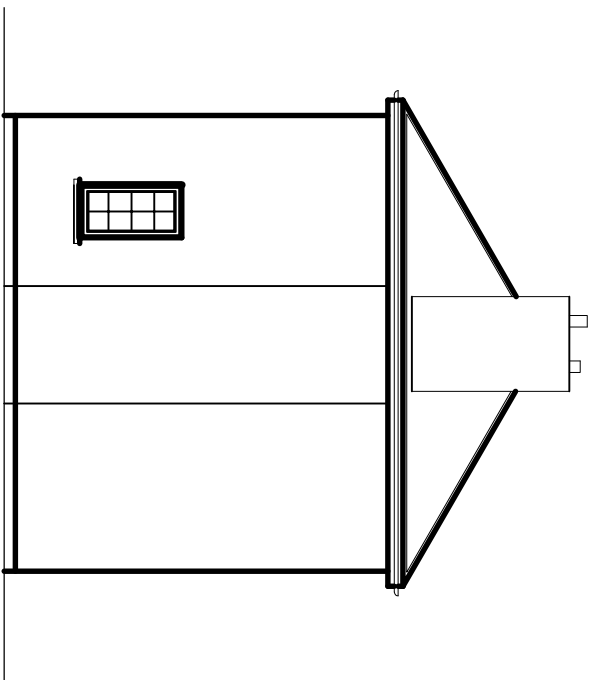


SIDE ELEVATION.

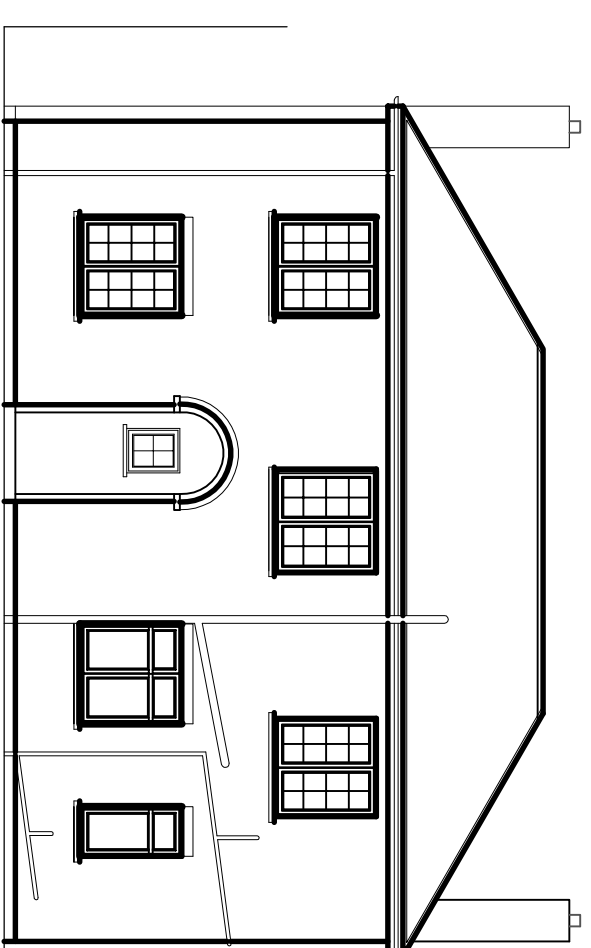

REAR ELEVATION

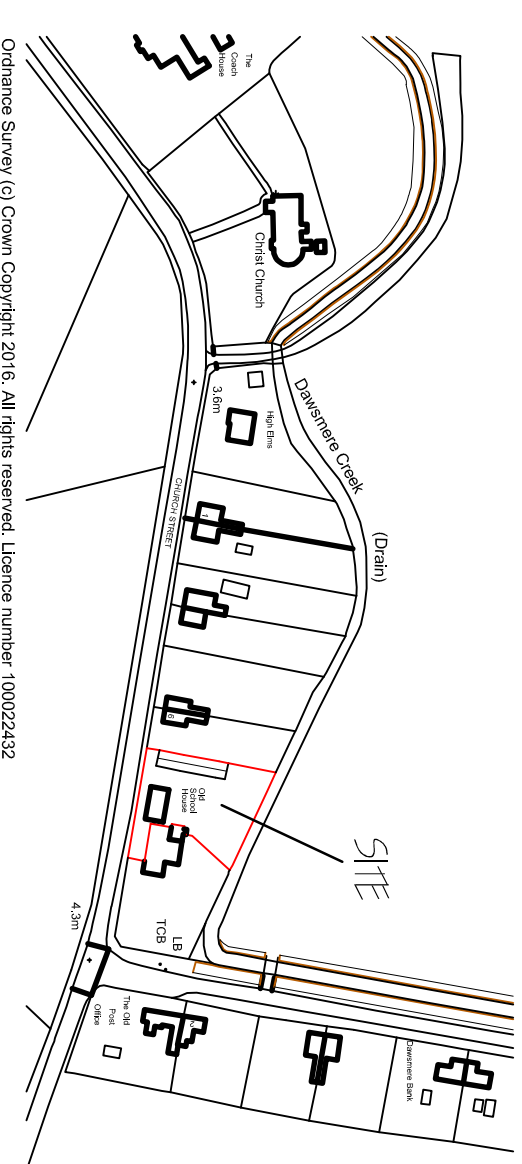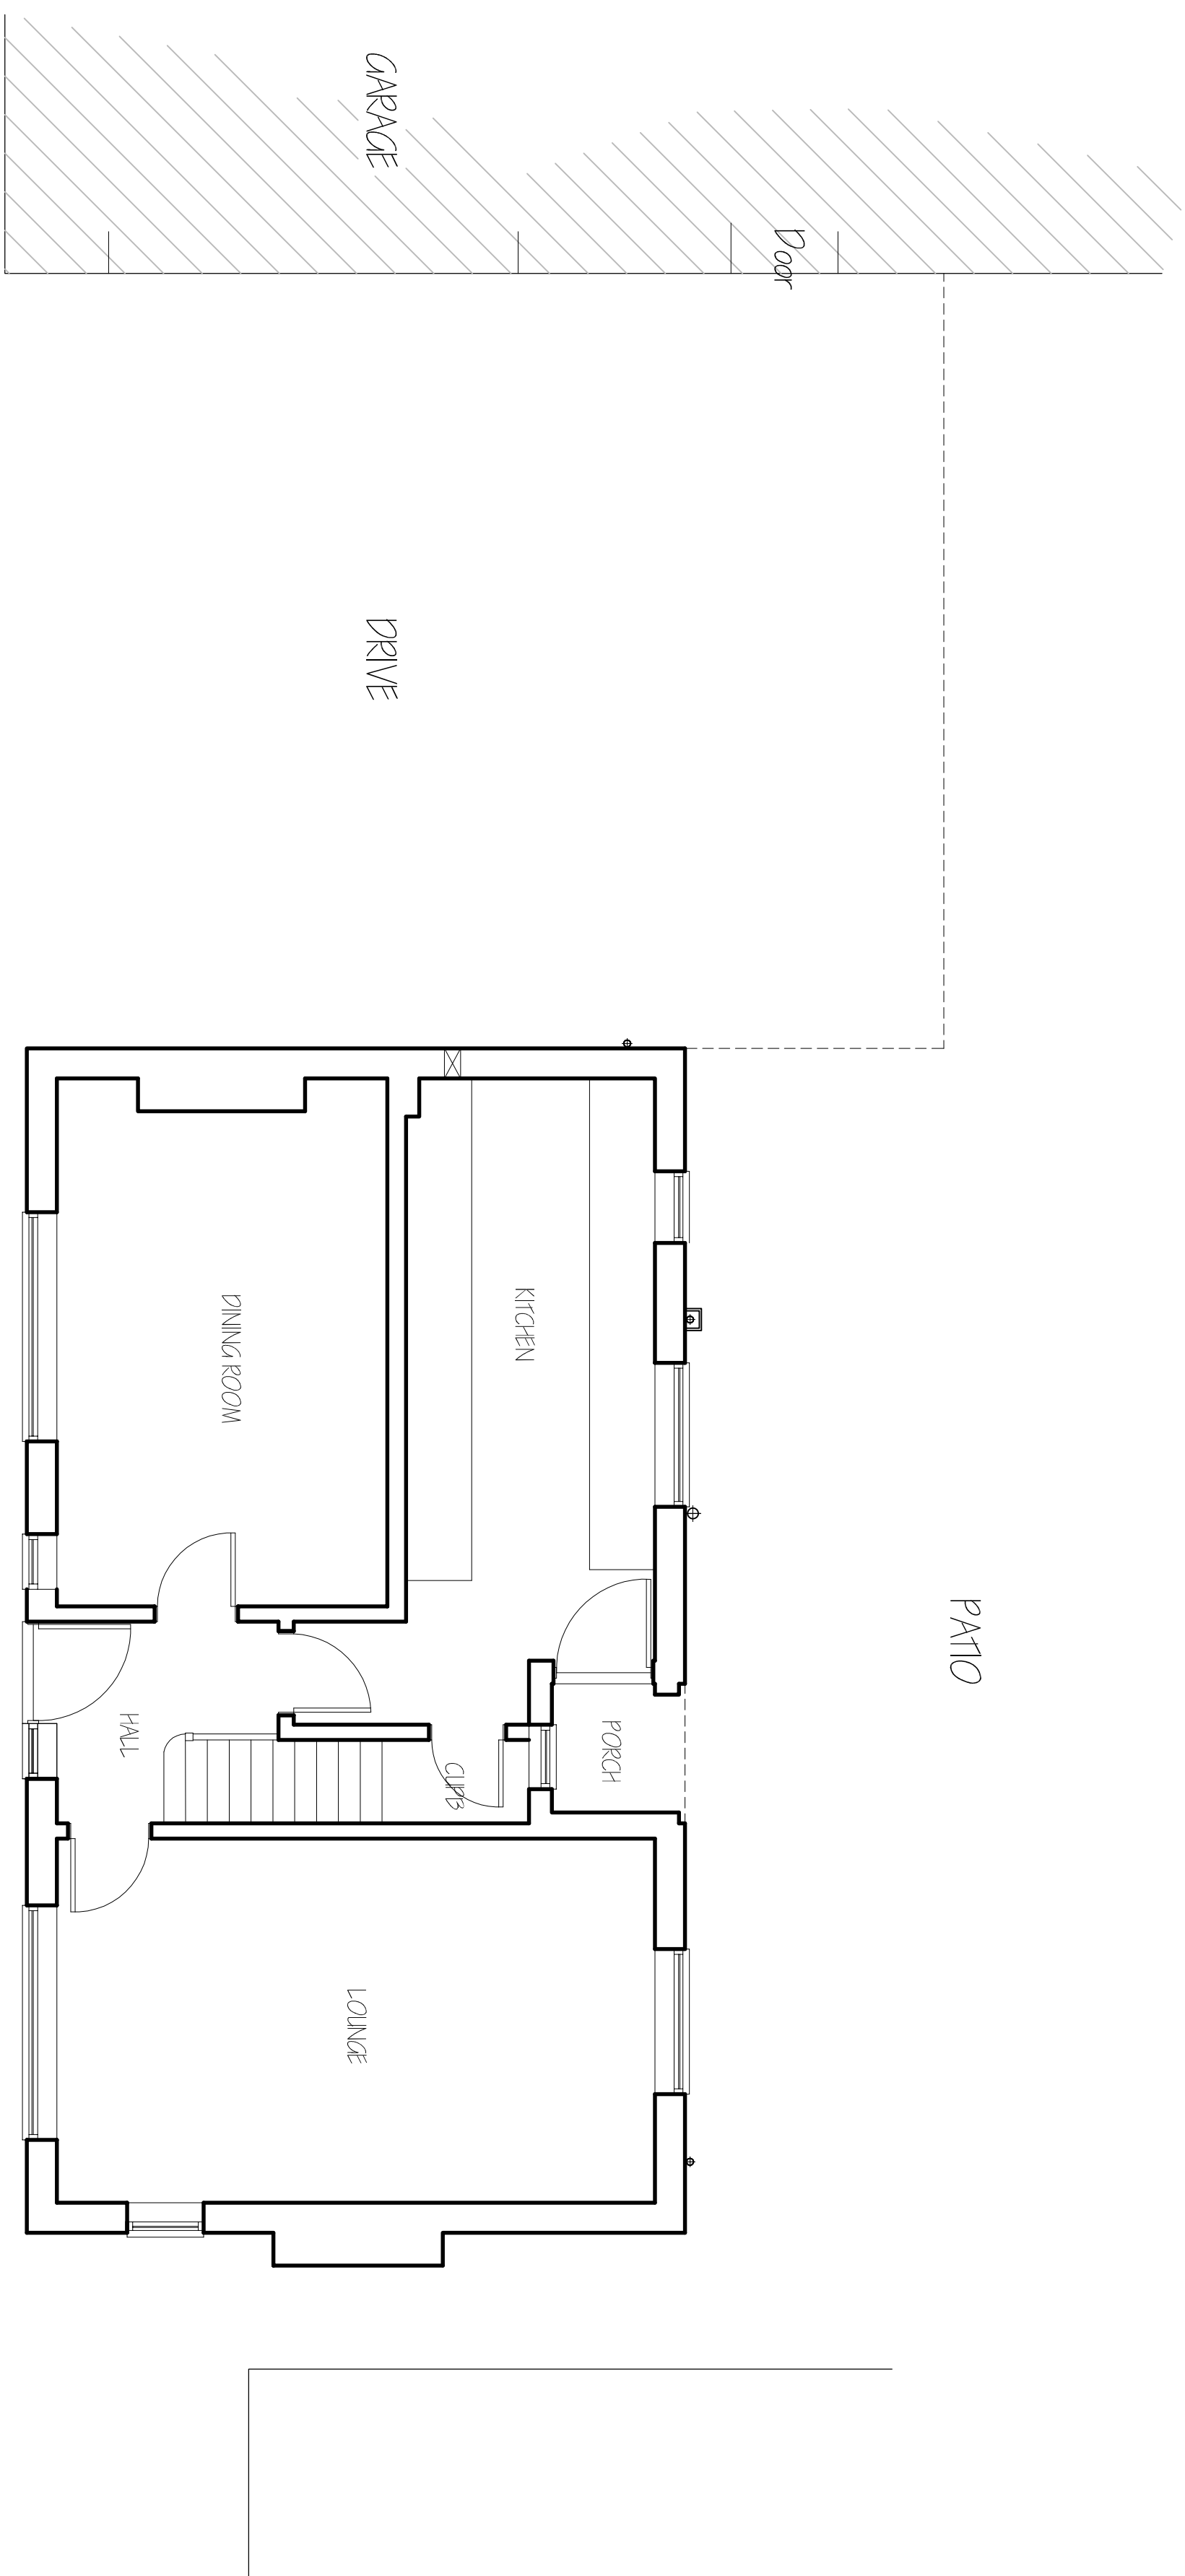LOCATION PLAN
1/2500.

GROUND FLOOR LAYOUT PLAN

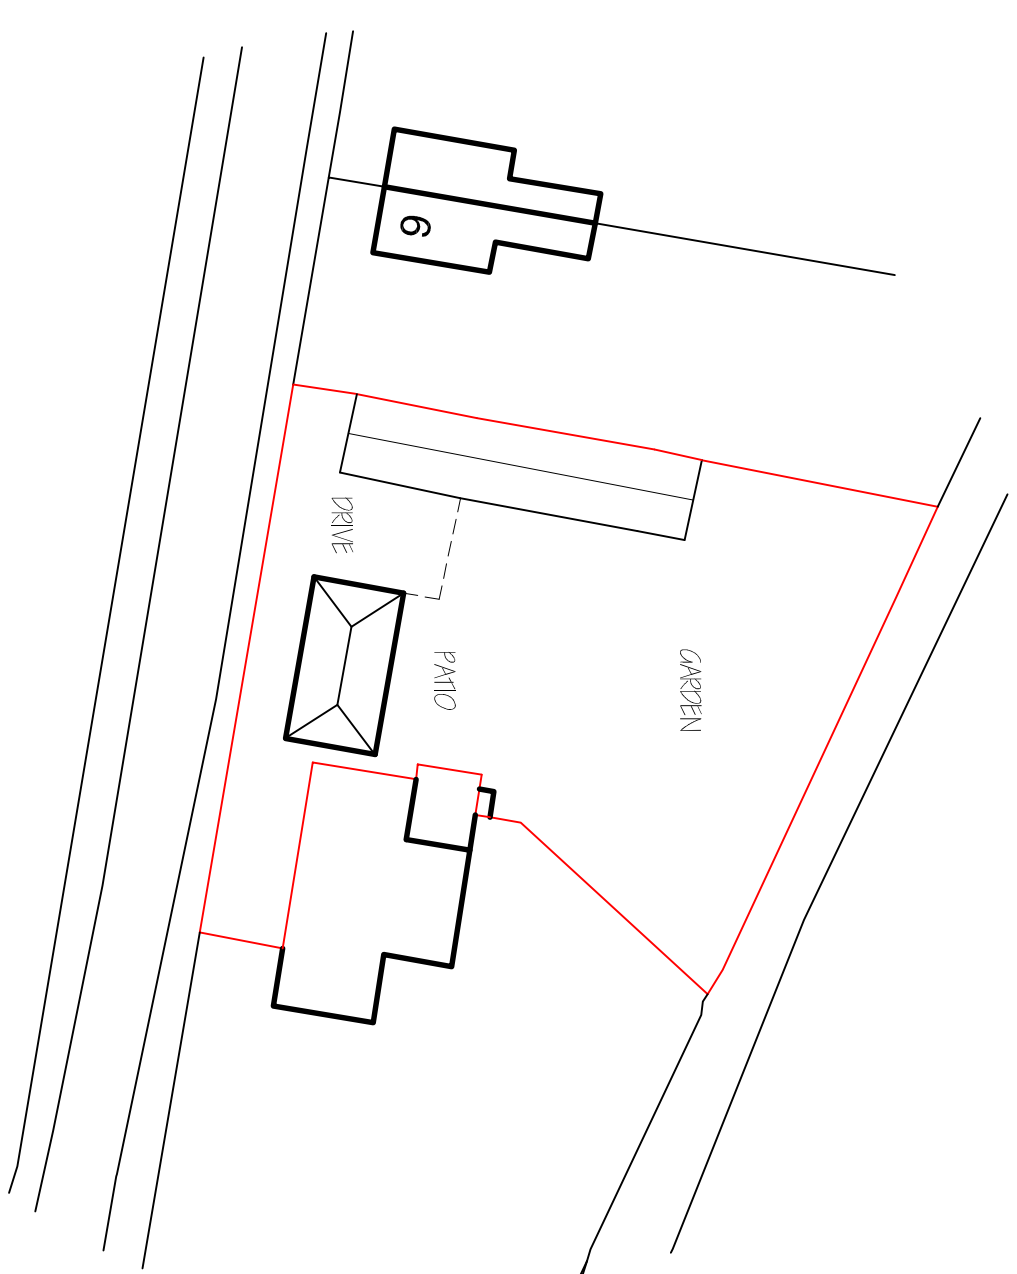

SITE PLAN.
1/500.

[illegible]

G. R. MERCHANT LTD.
I,ENG AMICE FMO

**ARCHITECTURAL, STRUCTURAL
AND LAND DRAINAGE
CONSULTANTS**
4 Wrights Mews
12A Park Road, Hobeasch,
Spalding, Lincs. PE12 7EE
Tel: 01406 490800
Fax: 01406 425744
E-Mail: gr_merchant@btconnect.com

Project	EXTENSION & ALTERATIONS, OLD SCHOOL HOUSE, CHURCH STREET, CADNEY DAMSWERE, SPALDING, Lincs 5, FIELD 9N/L.		
Client	MR. & MRS. H. GOOSE.		
Drawing	FLOOR PLANS & ELEVATIONS - EXISTING, LOCATION & SITE LAYOUT PLANS.		
Date	Job Ref.	Drawing No.	Drawn
JUNE 1916.	29937-16.	01.	GRM/SLD.

1001/150. (unless otherwise stated)

DO NOT SCALE FROM THIS DRAWING