
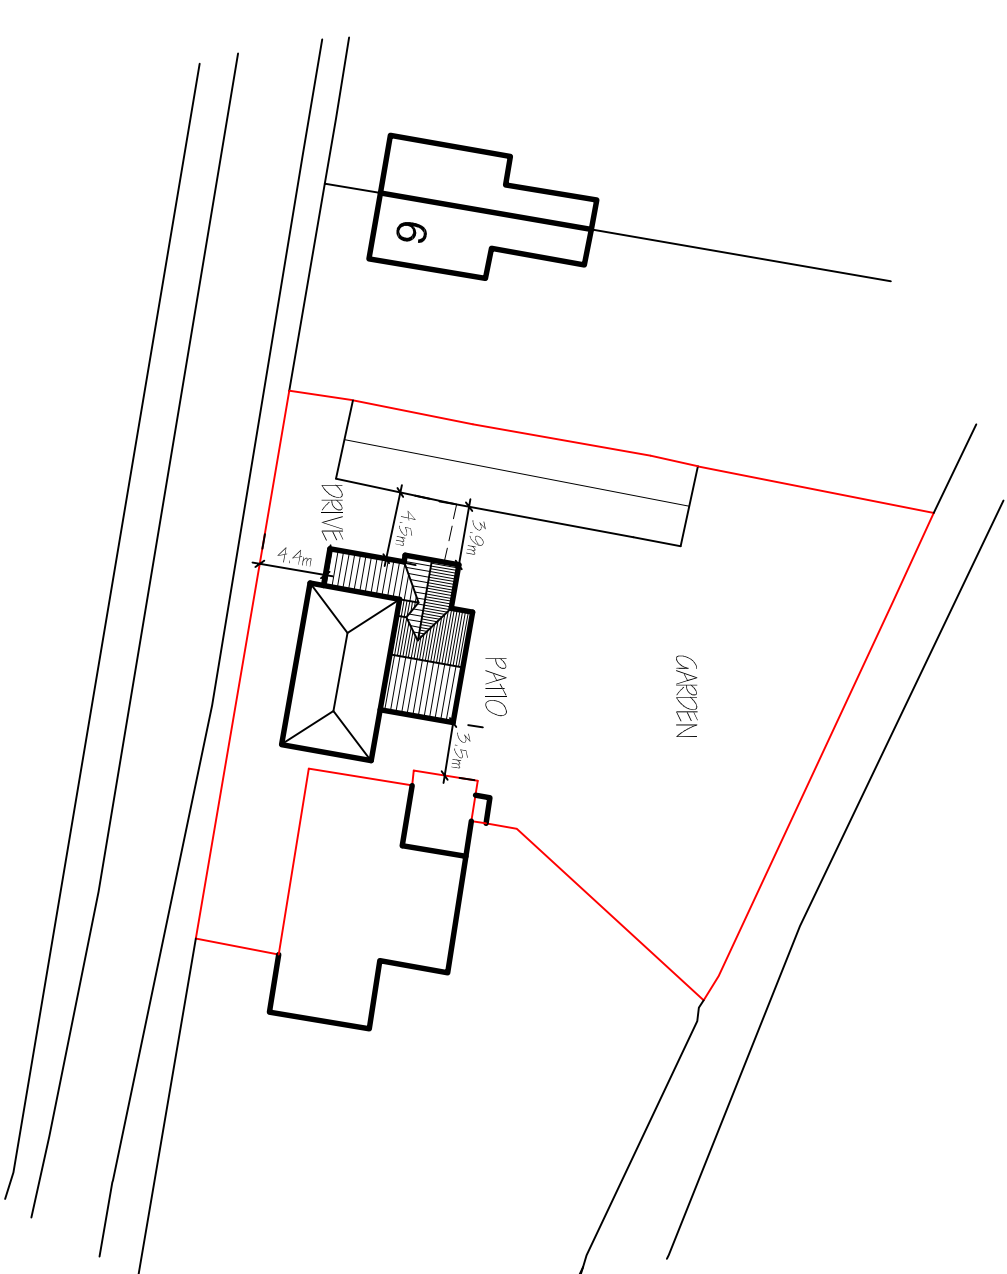
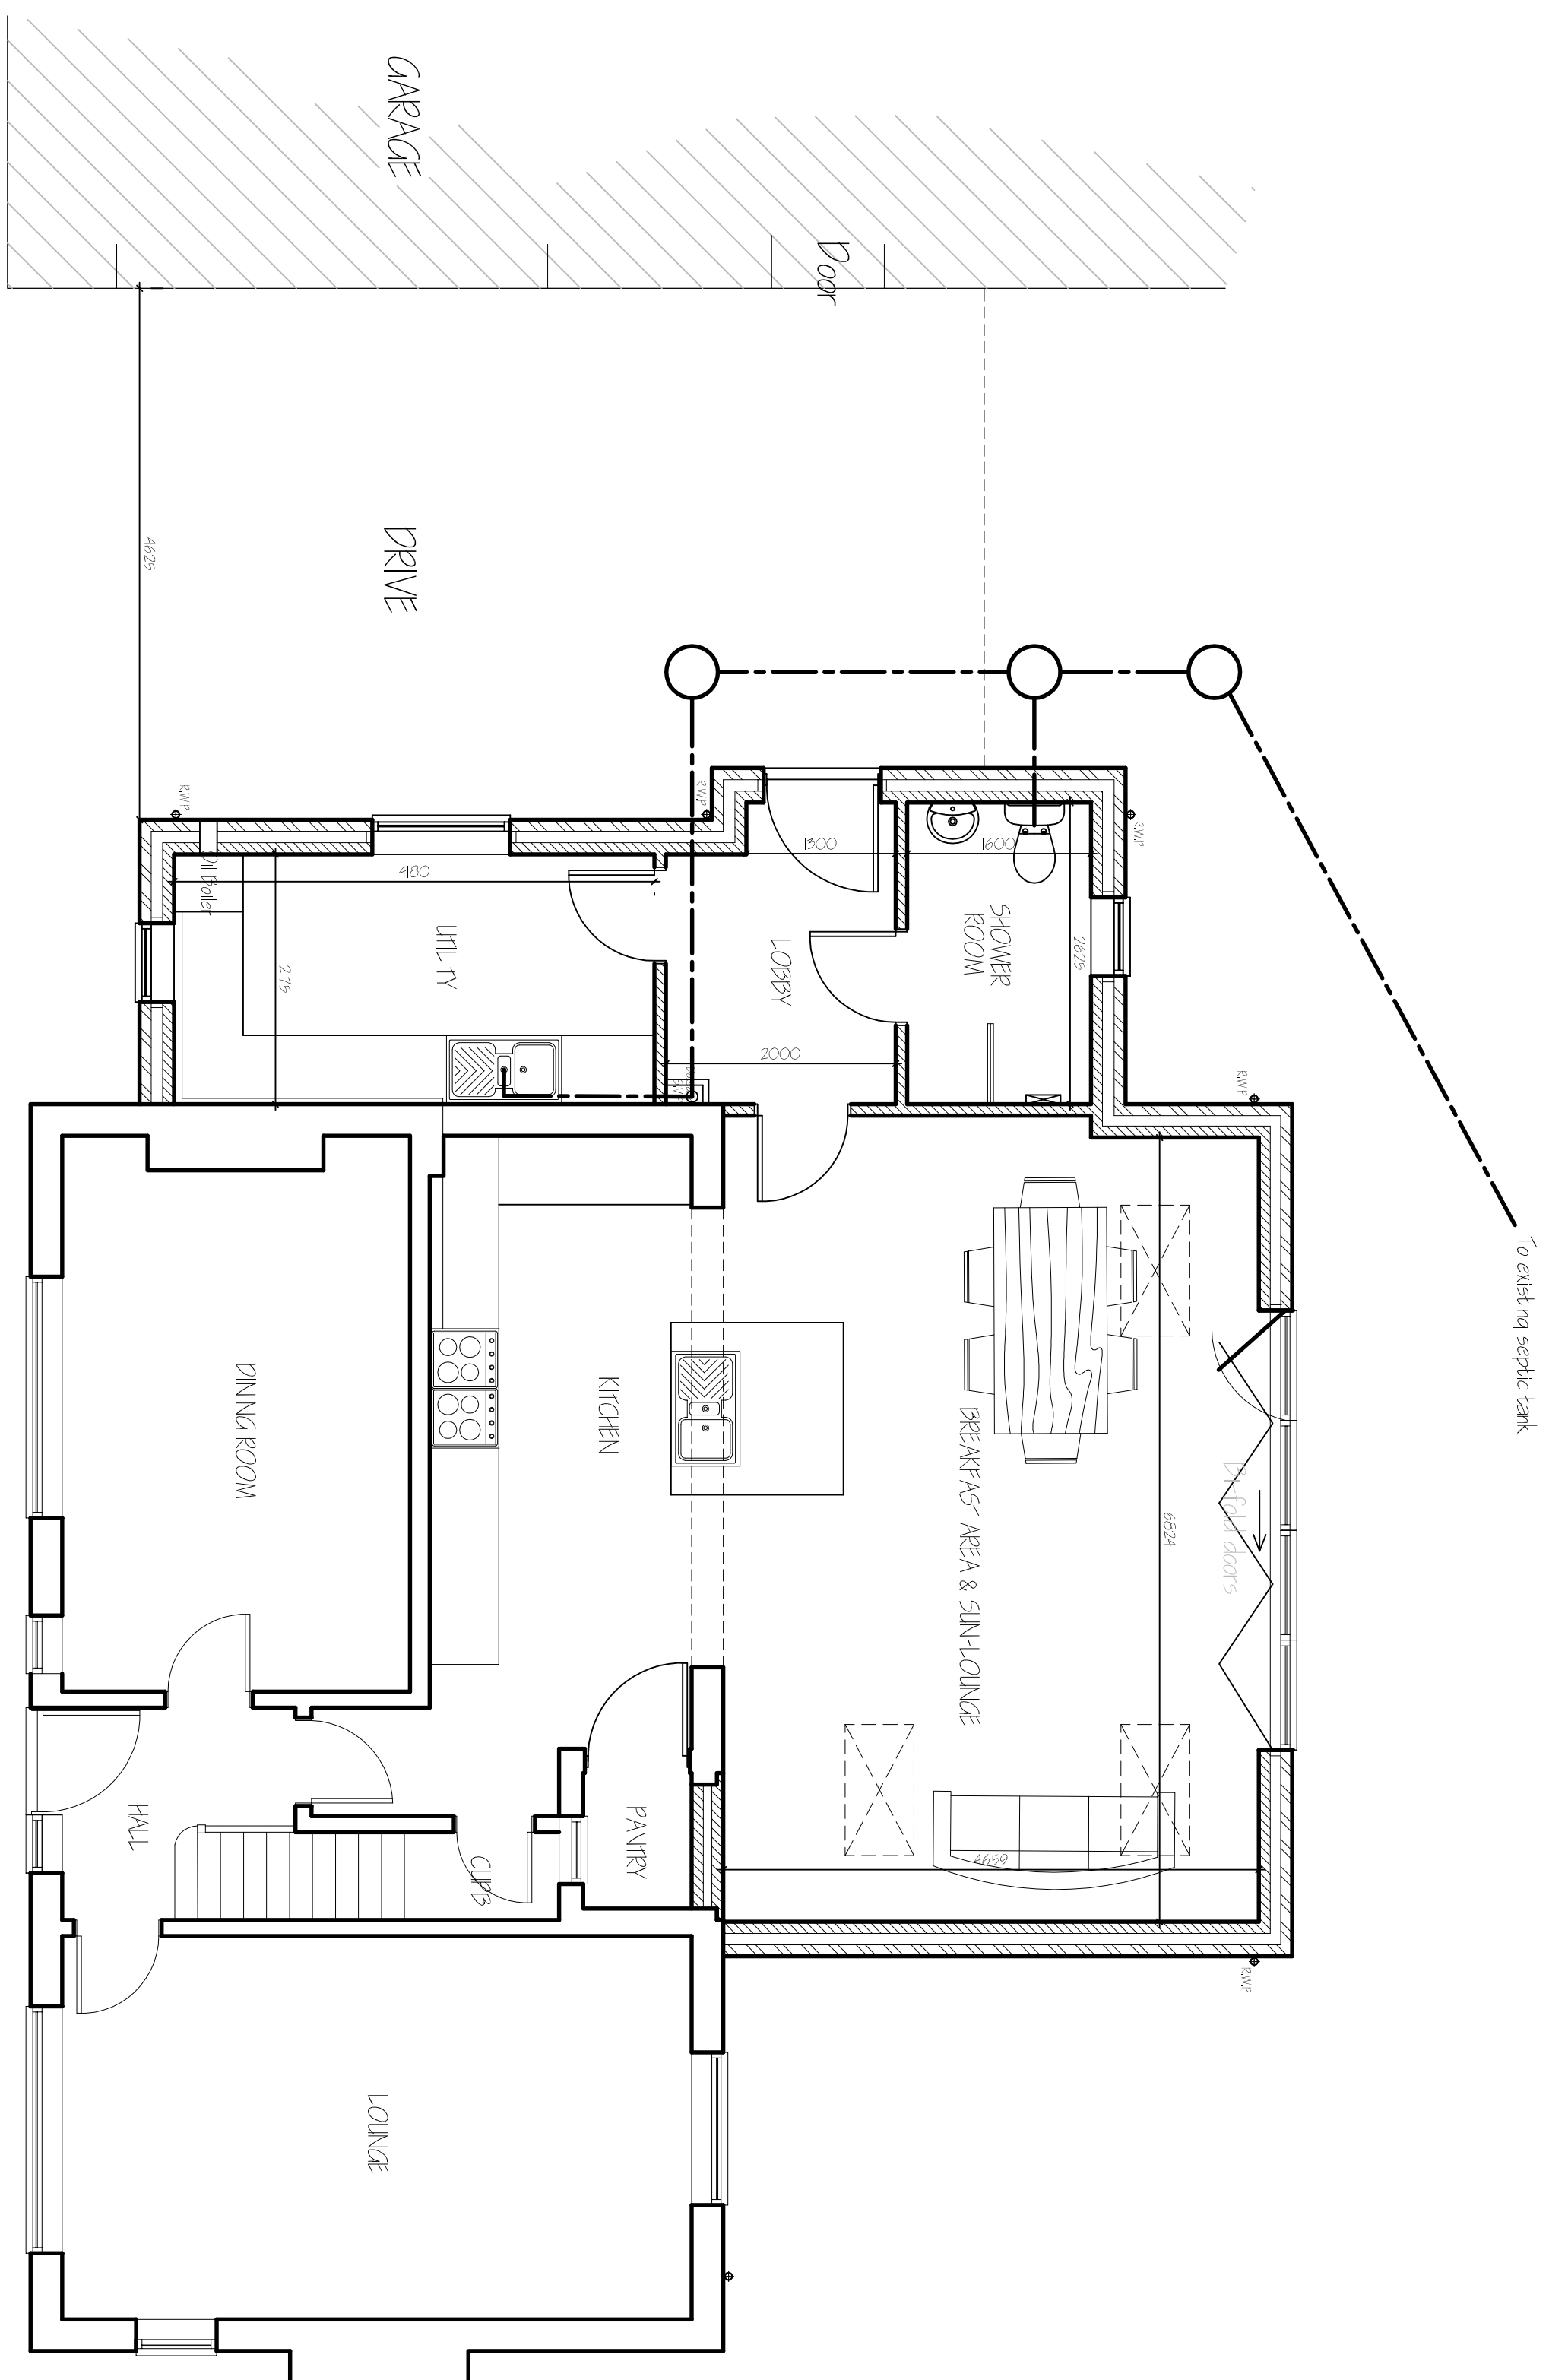
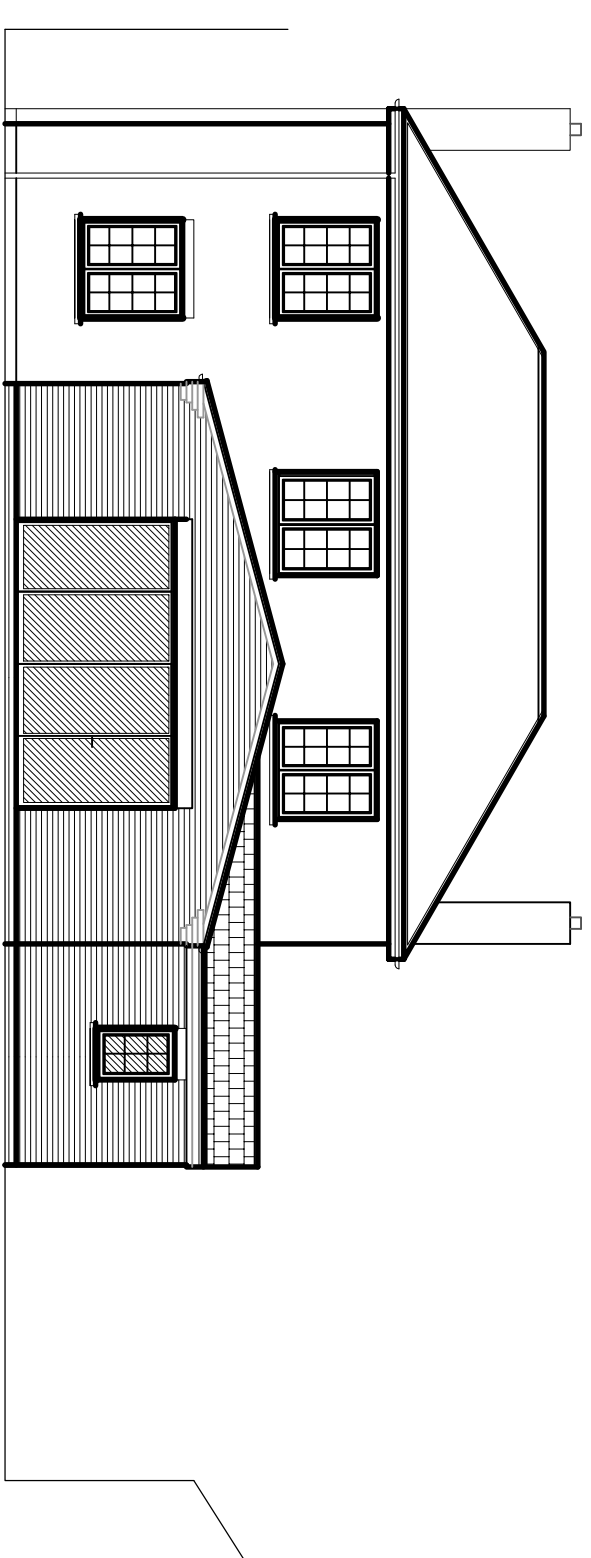
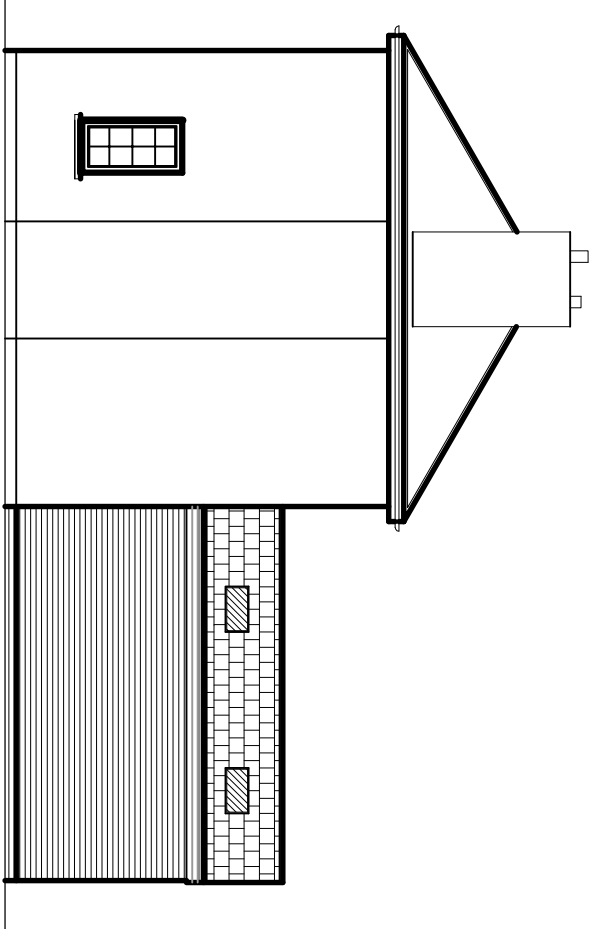
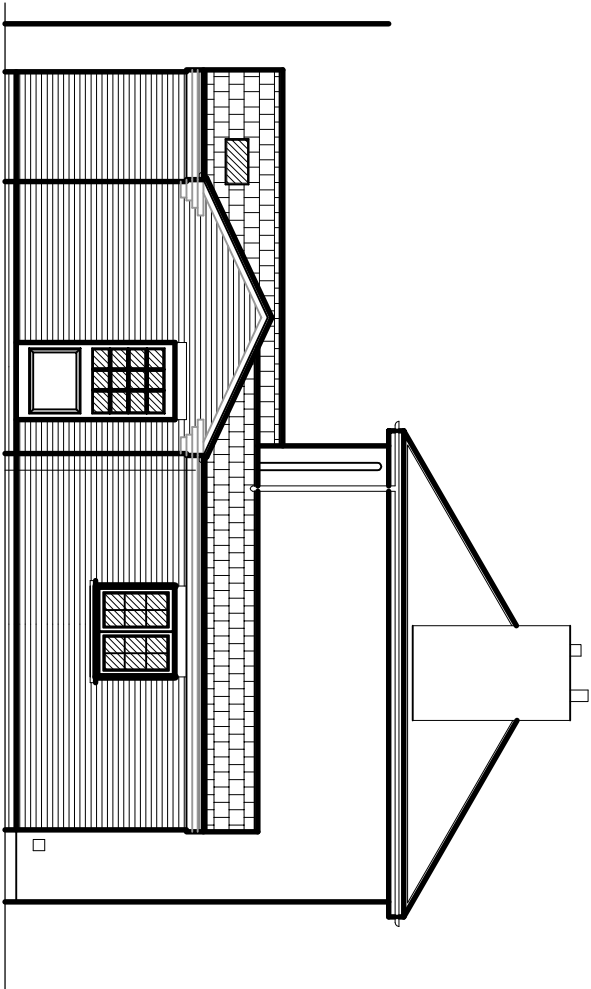


[illegible]

G. R. MERCHANT LTD.
 1.ENG AMICE FMO
 ARCHITECTURAL, STRUCTURAL
 AND LAND DRAINAGE
 CONSULTANTS
 4 Wrights Mews,
 12A Park Road, Holbeach,
 Spalding, Lincs. PE12 7EE
 Tel: 01406 490650
 Fax: 01406 425744
 E-Mail: gr.merchant@btconnect.com

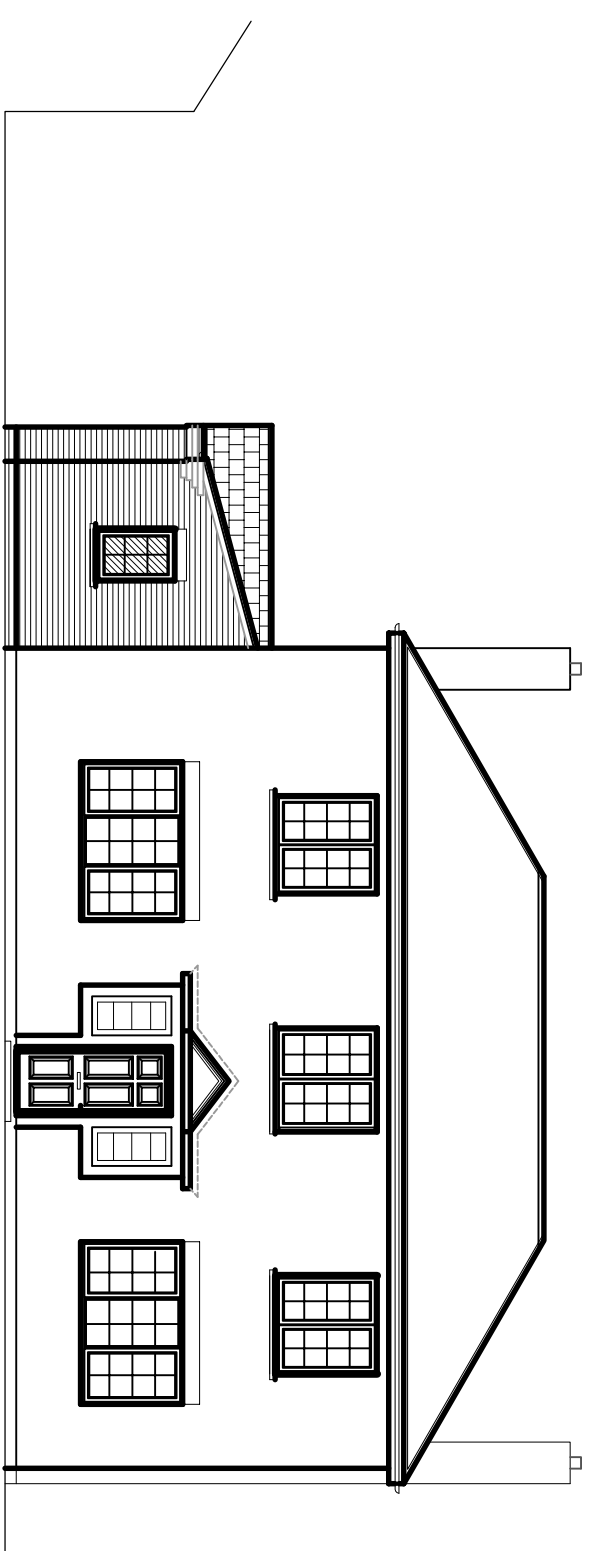

EXTENSION & ALTERATIONS,
OLD SCHOOL HOUSE,
CHURCH STREET, GEDNEY DAMSHERE,
SPADING, LINC.S, PE12 9NL.

Client: MR. & MRS. H. GOOSE.

Drawing

FLOOR PLANS & ELEVATIONS - PROPOSED.
SITE LAYOUT PLANS.

Job Ref.	Drawing No.
2993-16.	O2A.
Date	Drawn
JULY 2016.	S.L.P.

[illegible]