

All dimensions to be verified on site by Main Contractor before the start of any shop drawings or work whatsoever either on their own behalf or that of sub-contractors.

Report any discrepancies to the Contract Administrator at once

This drawing is to be read with all relevant Architects and Engineers drawings and other relevant information.

Andrew M Wright Ltd, Registered in England & Wales No. 9399024.
Registered office: 22 Church Street, Holbeach, Spalding, Lincs. PE12 7LL

Anubow Lighting Ltd. Registered in England & Wales No. 3033027.
 Registered office: 22 Church Street, Spalding, Lincs. PE12 7LL

LEGEND:



DO NOT SCALE

Legend to materials:-

- 1 = Facing brickwork (red)
- 2 = Feature brickwork (arches, dentil courses and corbelling)
- 3 = Reconstituted stone cills (buff)

- 4 = Timber effect weatherboard cladding (black)
- 5 = Concrete interlocking paniles (orange)
- 6 = Upvc windows (cream)
- 7 = Composite doors (coloured)
- 8 = Upvc doors (cream)
- 9 = Roof windows (grey)
- 10 = Timber porch construction
- 11 = Plastic rainwater goods (black)

- Diagram illustrating a permeable block paving surface. The surface is composed of permeable blocks (represented by light green squares) with grass growing between them (represented by light green areas). The label "Permeable block paving" is written vertically next to the diagram.

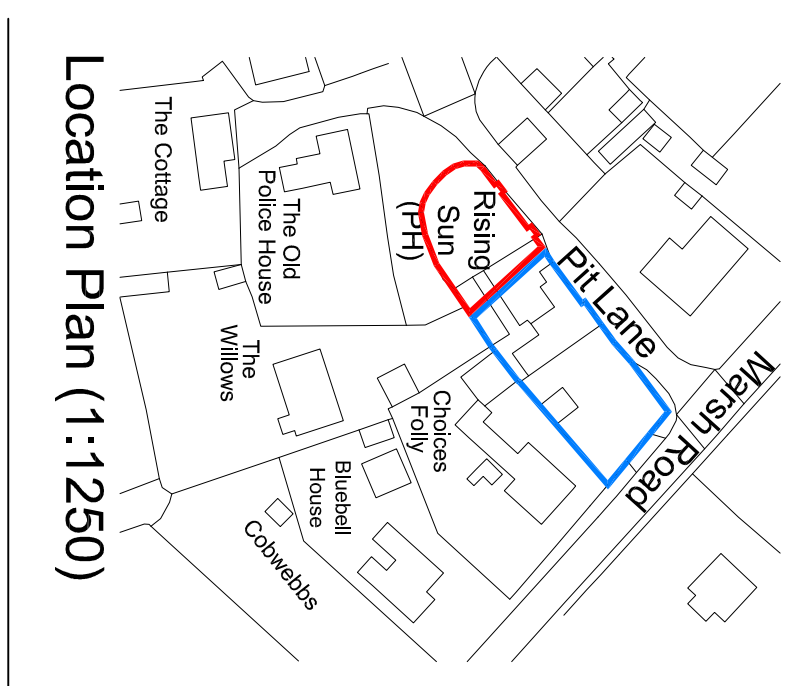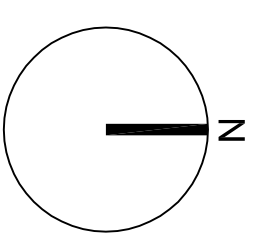

Revision:	Date:	Description:	Dwg. No.:	Chk.:
P2	27.08.21	Planning Issue	AAW	AAW
P3	11.08.21	Draft Issue	AAW	AAW
P1	17.11.20	Planning Issue	AAW	AAW
D2	13.11.20	Draft Issue	AAW	AAW
D1	12.11.20	Draft Issue	AAW	AAW

ANDREW M WRIGHT LTD
CHARTERED ARCHITECT



26 Joys Bank, Holbeach St Johns, Spalding, Lincs, PE12 8SD
Telephone: 01406 540573 Mobile: 07940 914778

Telephone: 01406 540573 Mobile: 07940 914778


The Rising Sun
Pit Lane
Gedney Drove End

Drawing Title:

Proposed Plans, Elevations & Section

Client: **Great Night Inns Ltd**

Drawn:	Checked:	Date:	Scale:	Page Size:
AMW	AMW	12.11.20	As shown	A1
Job No.:	Doc No.:	Stage:	Revision:	
082005	PD201	Planning	P2	

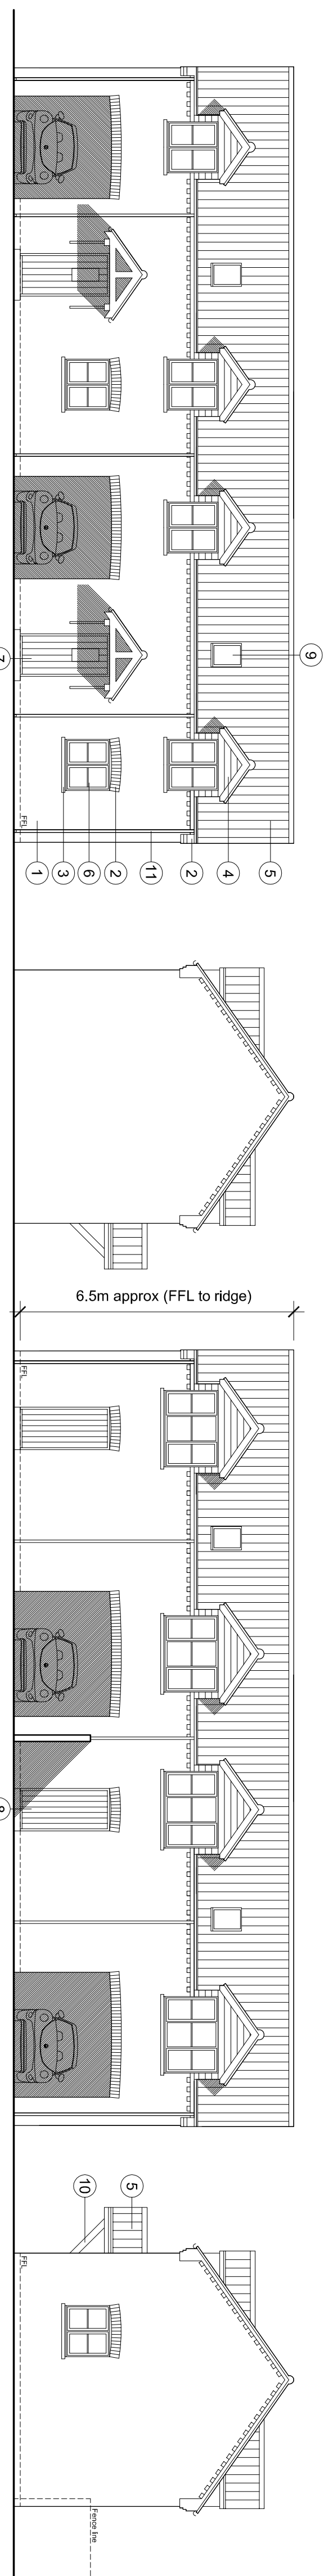


North West Elevation (1:100)


North East Elevation

South East Elevation


South West Elevation

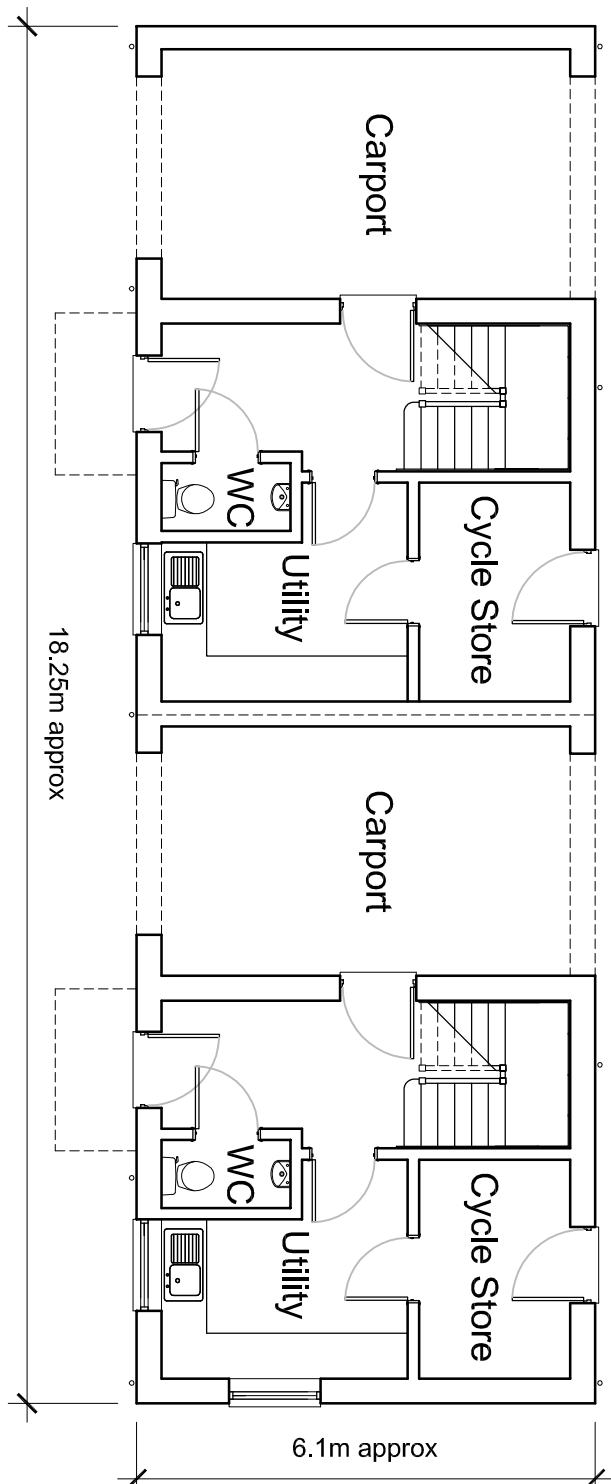


Ground Floor Plan (1:100)

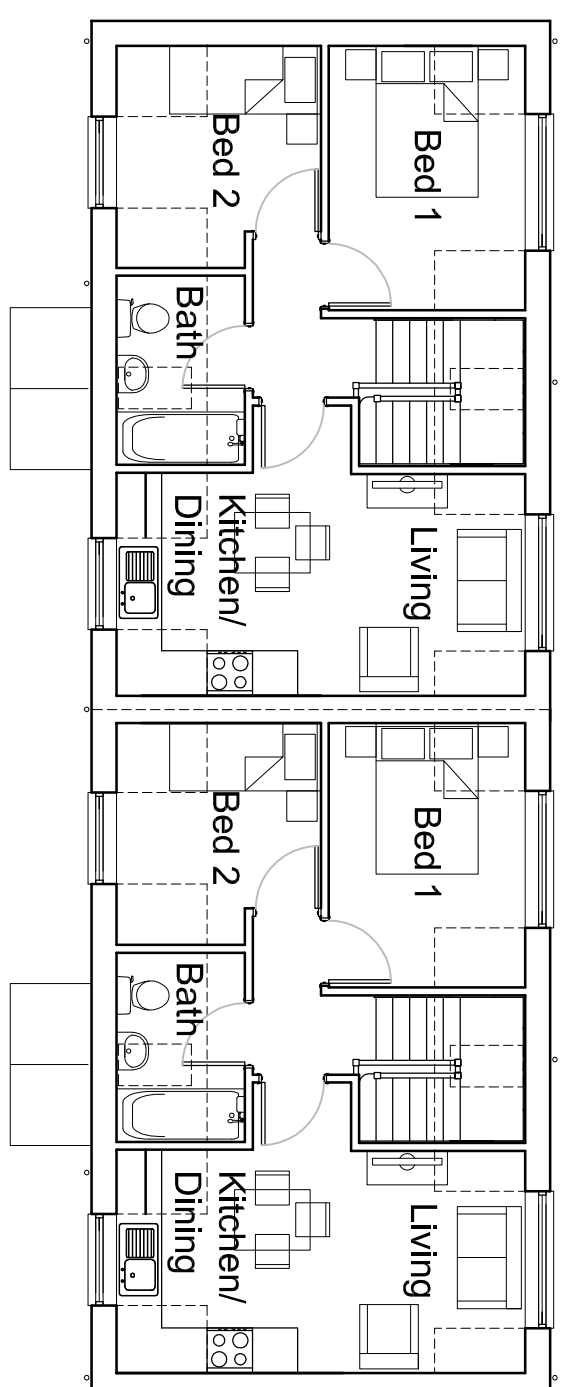


First Floor Plan (1:100)

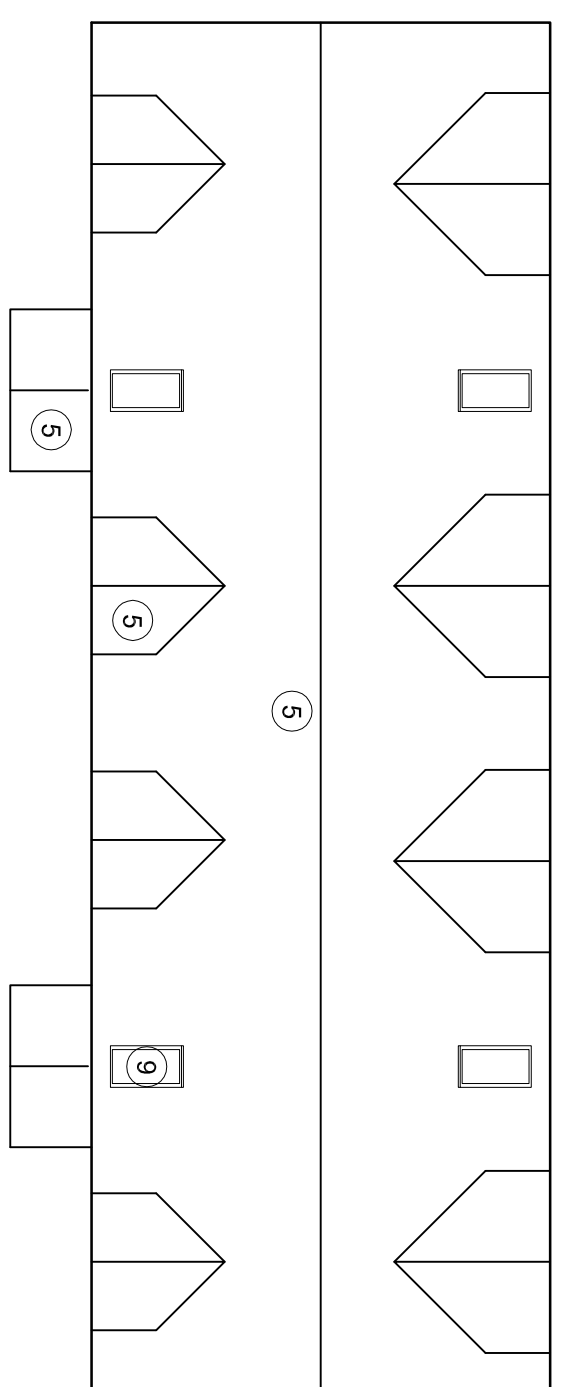


Roof Plan (1:100)

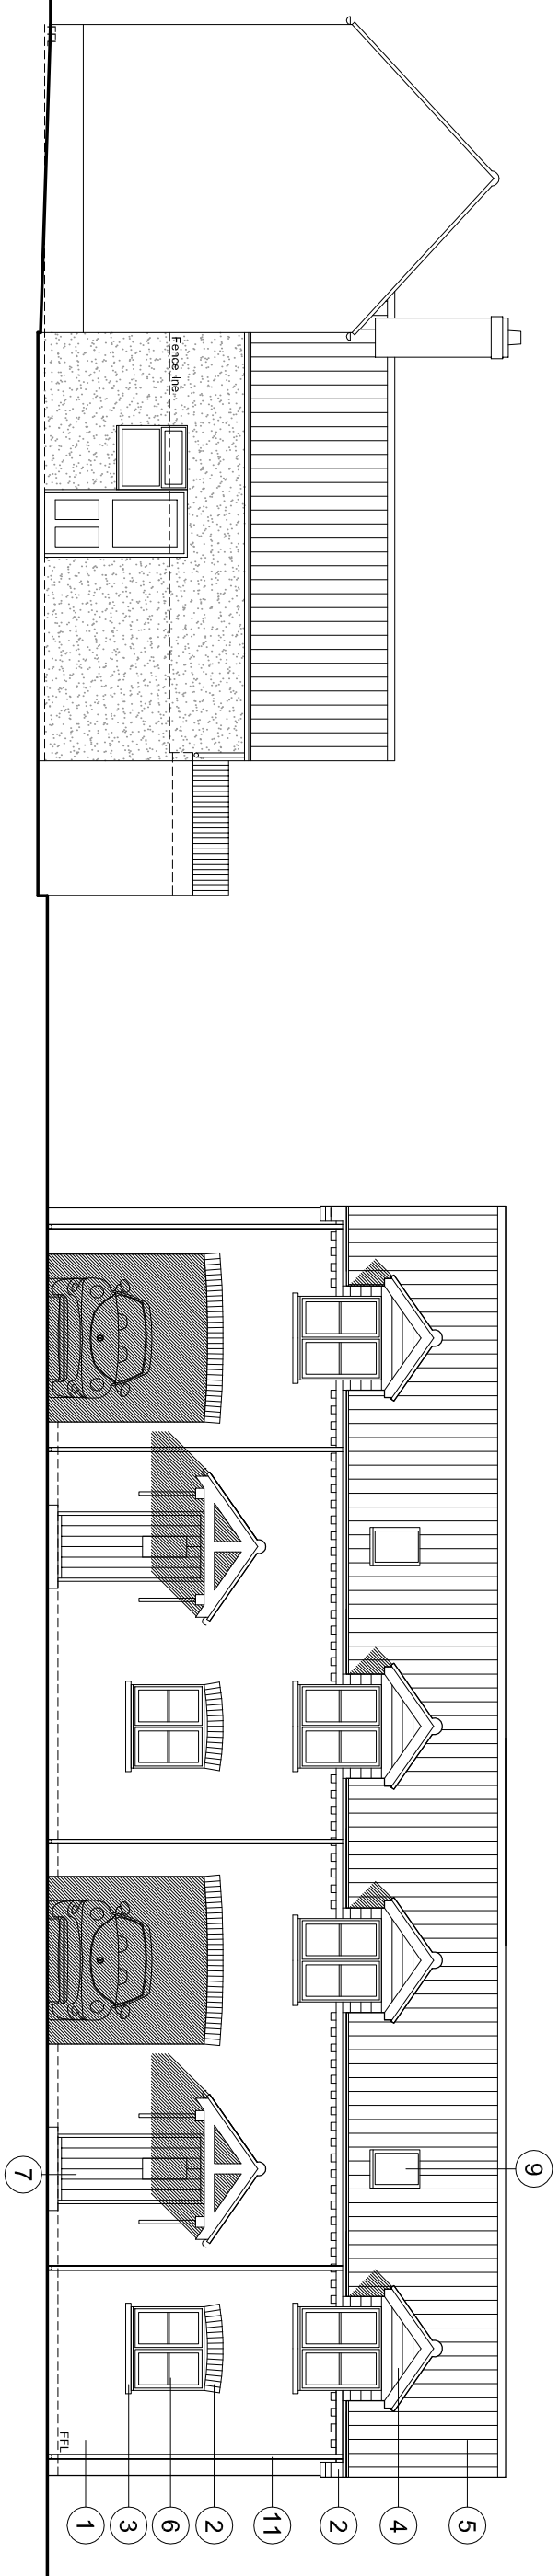


Street-scene Elevation to Pit Lane (1:100)

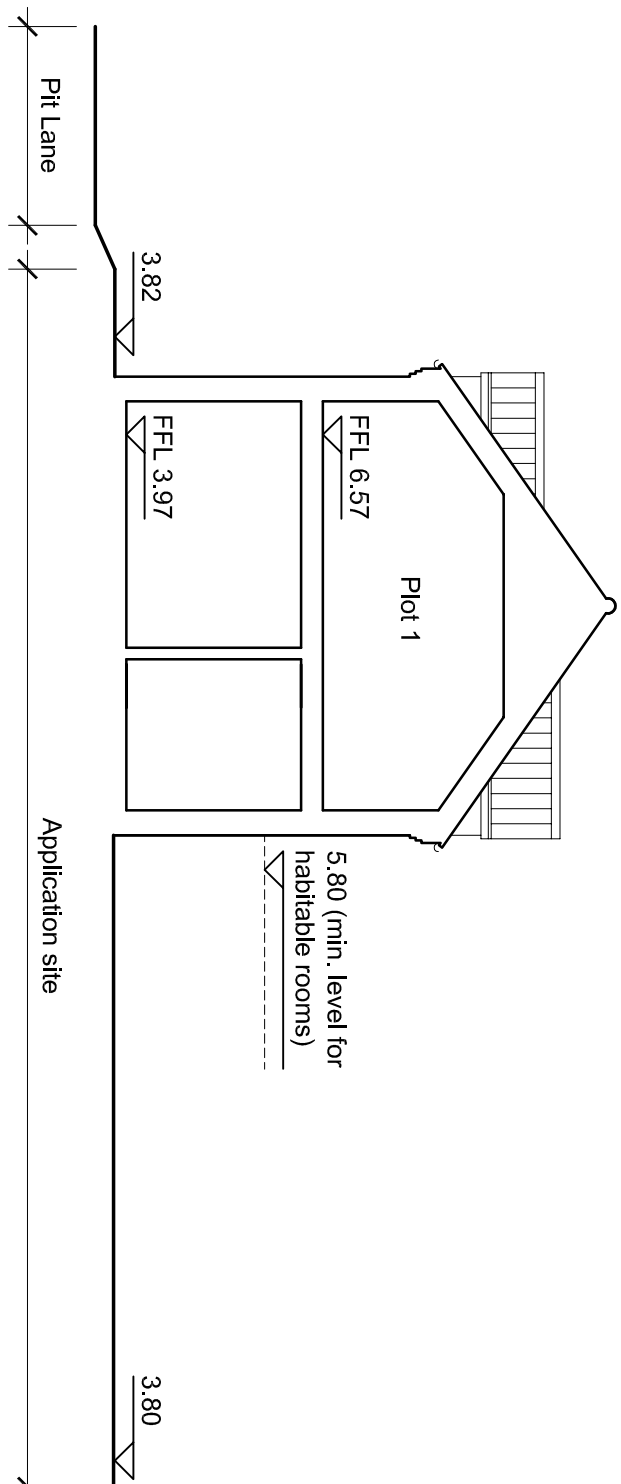

Site / Building Cross Section (1:100)

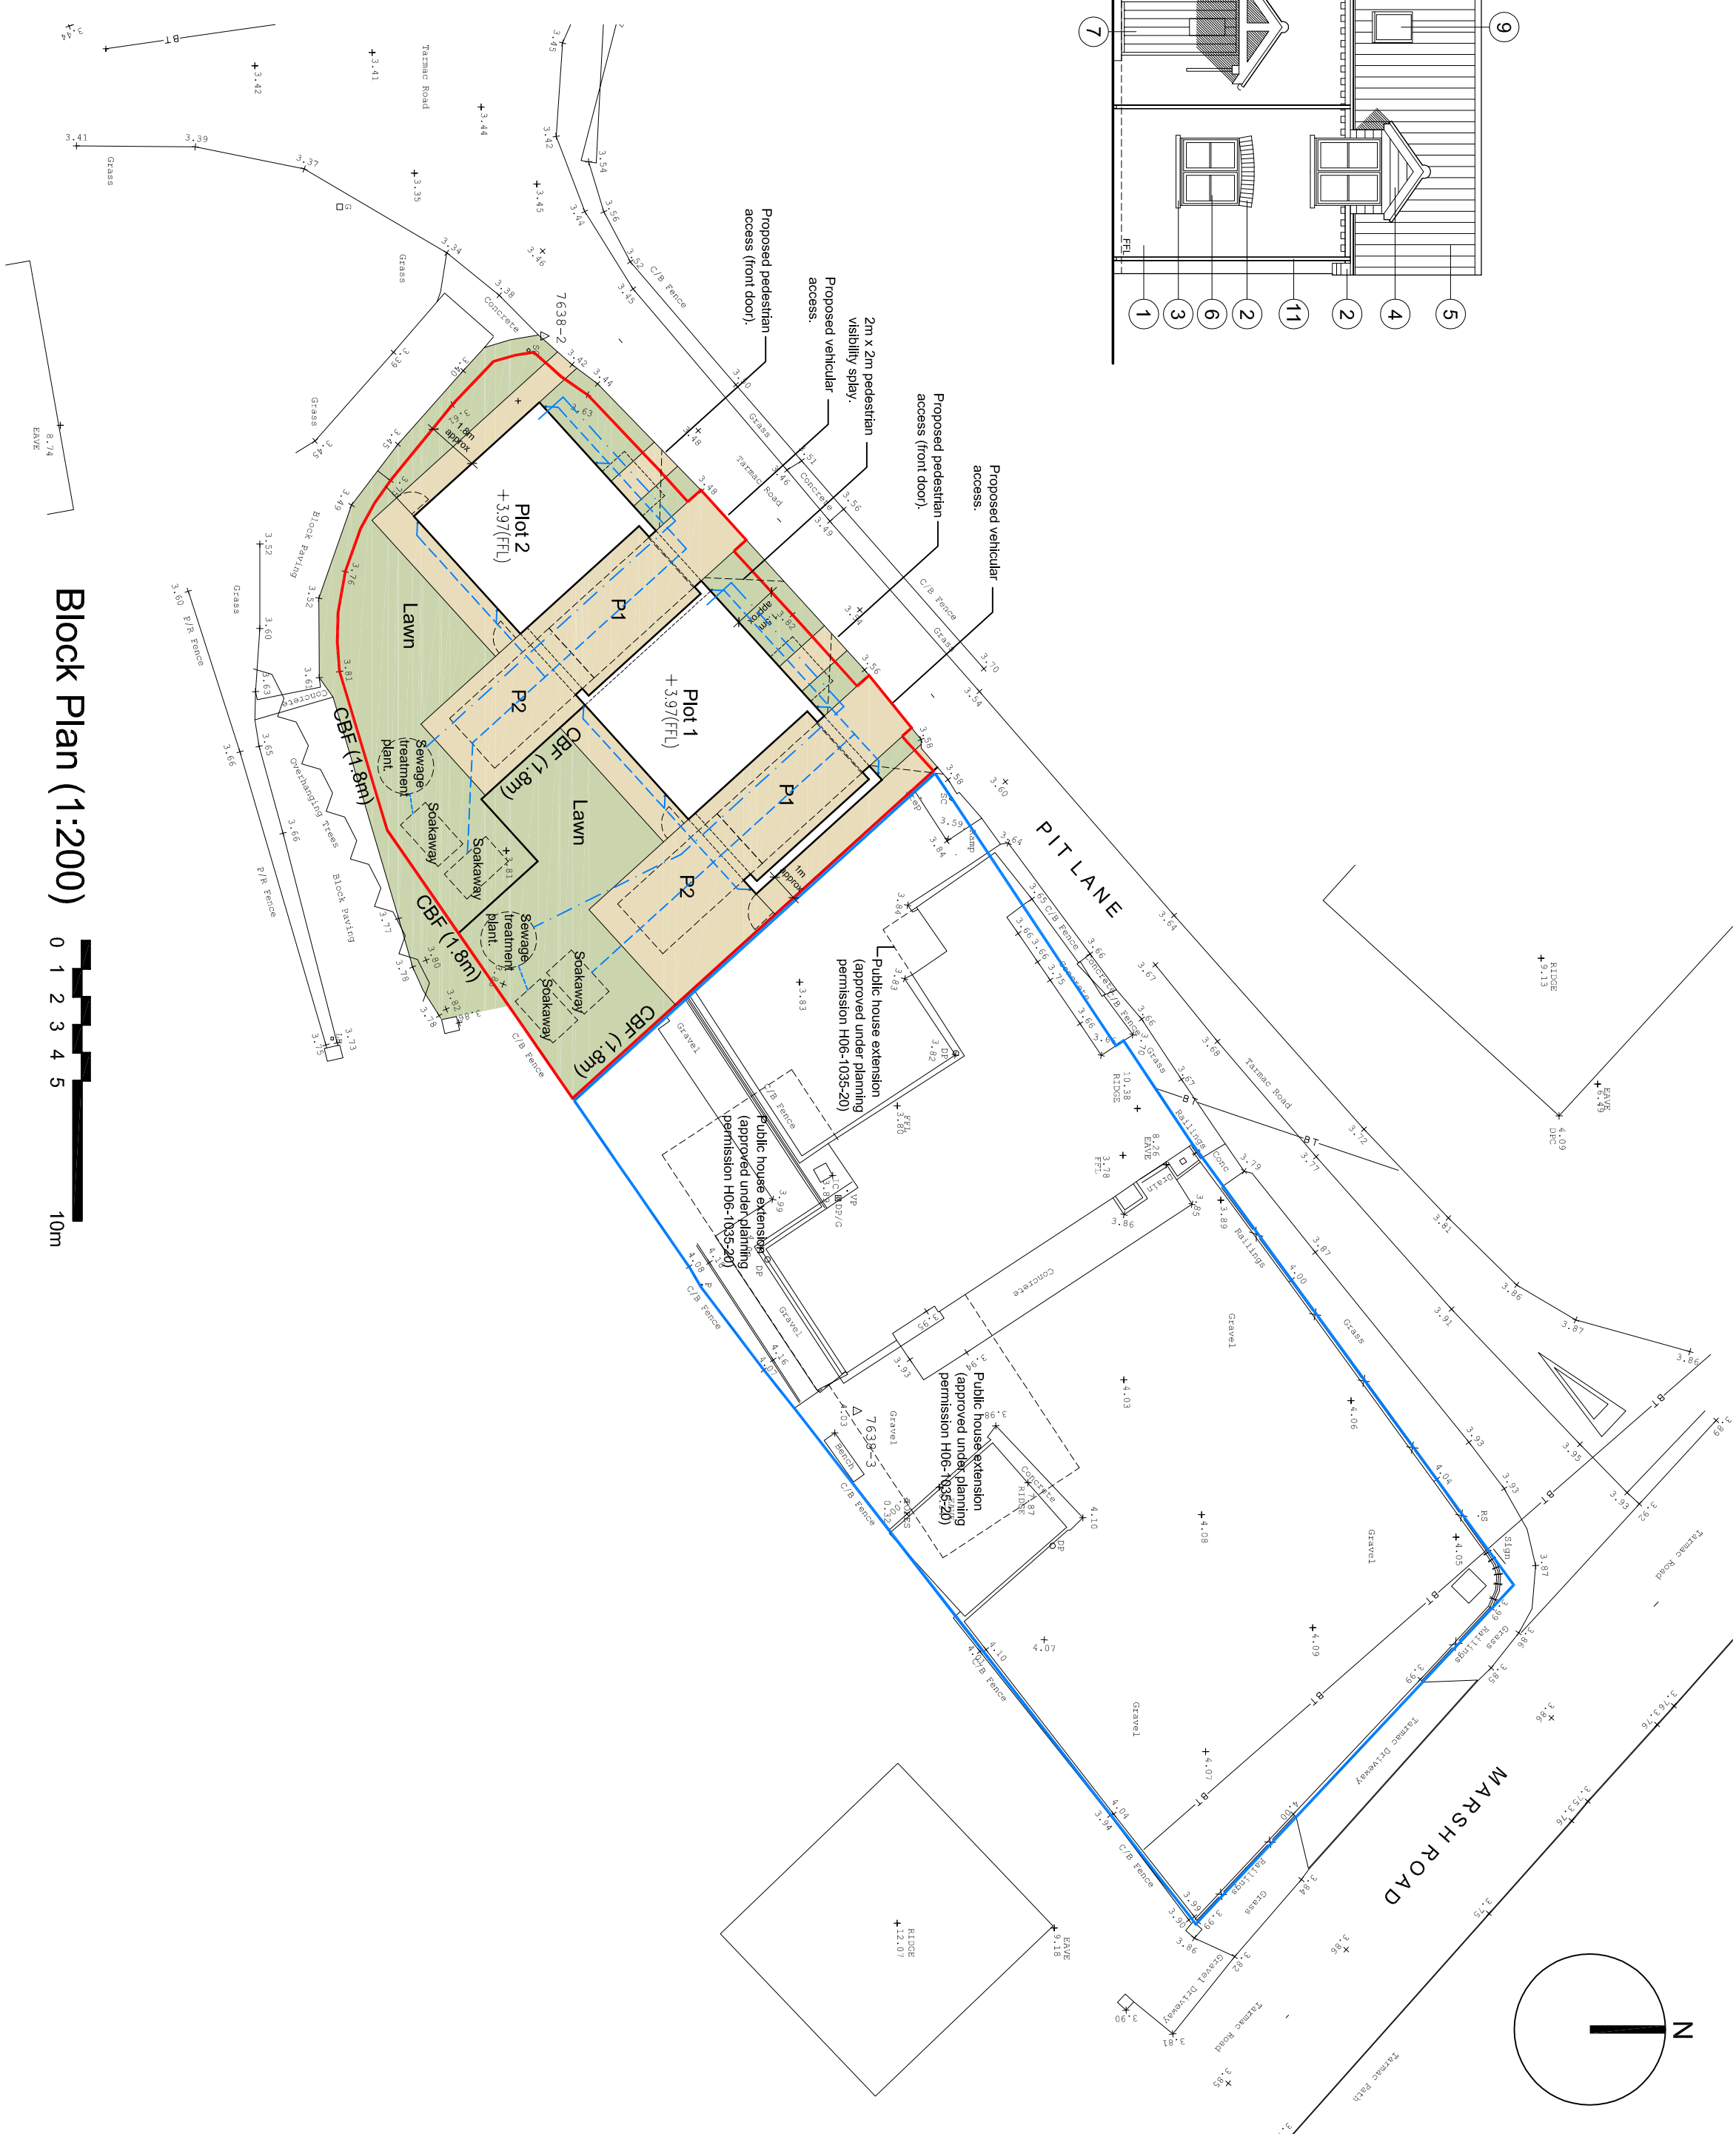

Block Plan (1:200)

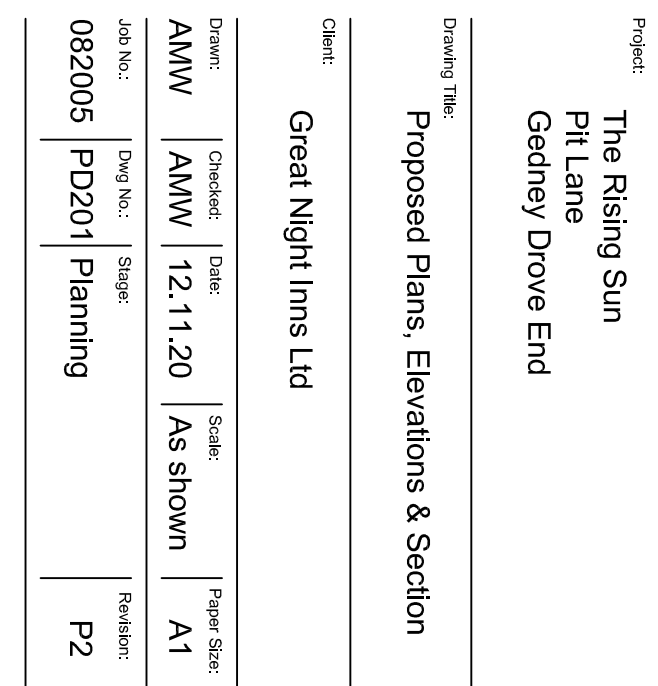

Drawn:	Checked:	Date:	Scale:	Page Size:
AMW	AMW	12.11.20	As shown	A1
Job No.:	Doc No.:	Stage:	Revision:	
082005	PD201	Planning	P2	

Location Plan (1:1250)