



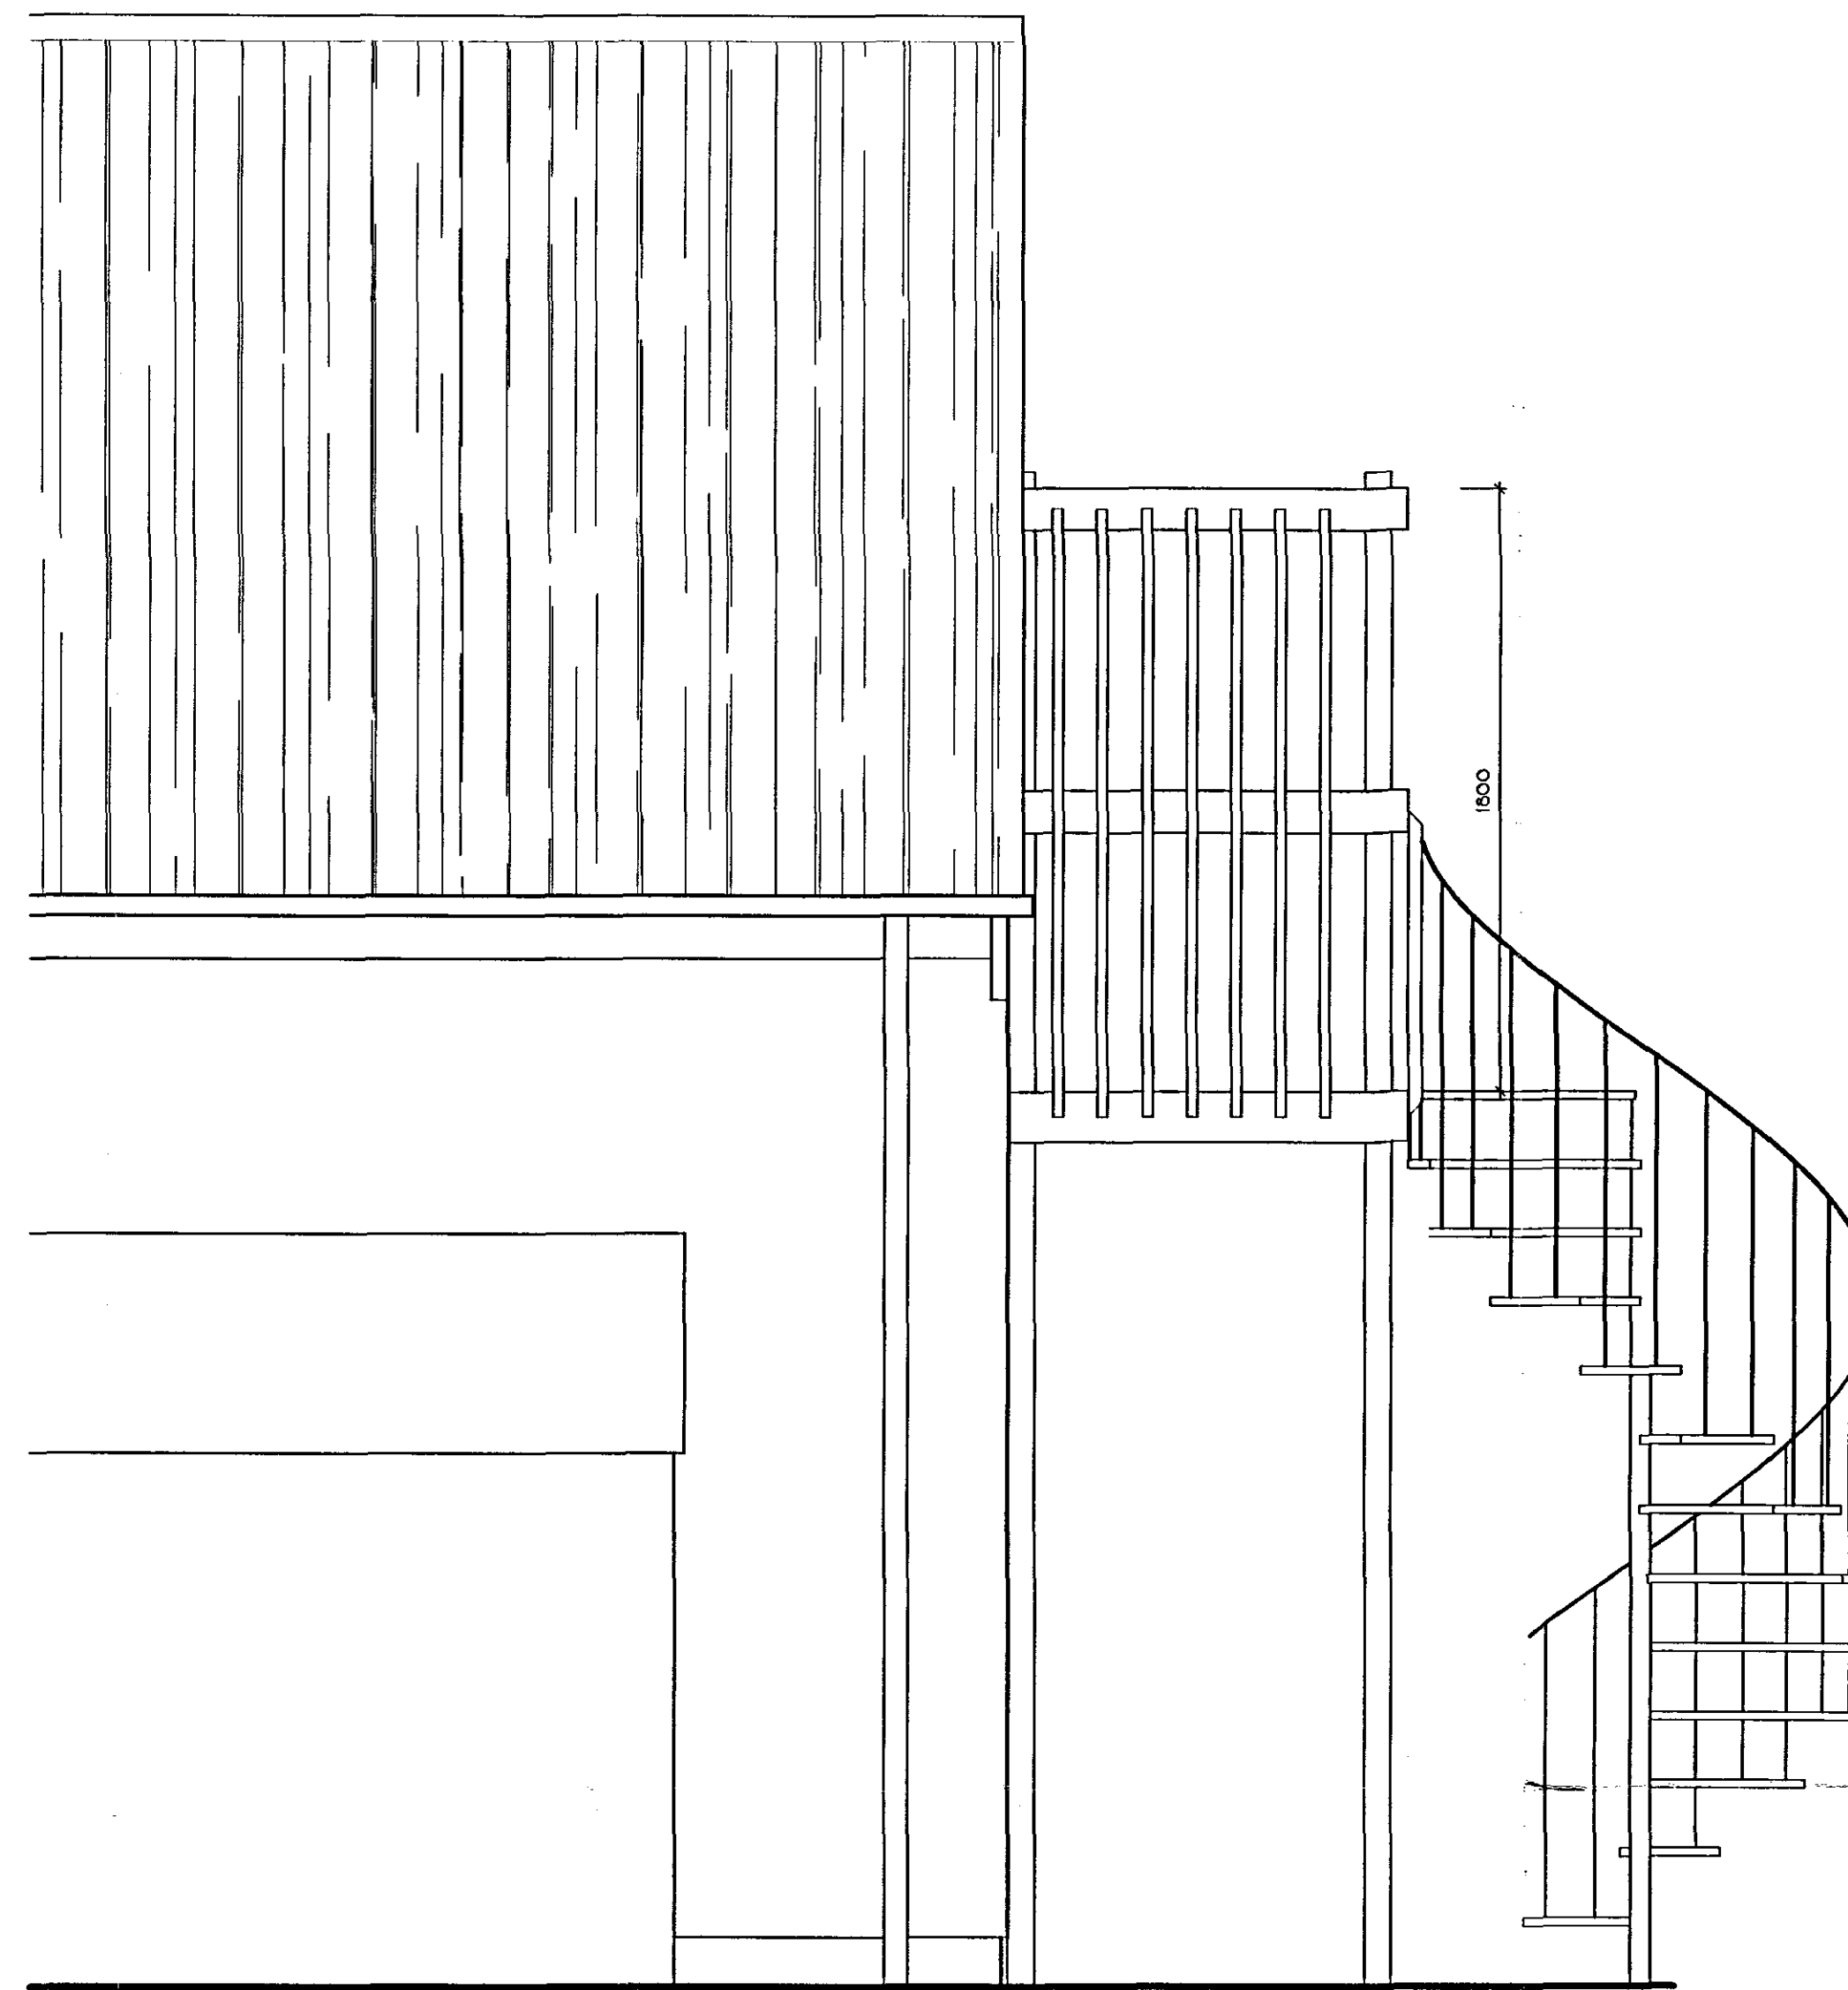

BALCONY SOUTH ELEVATION 1:20



BALCONY WEST ELEVATION 1:20

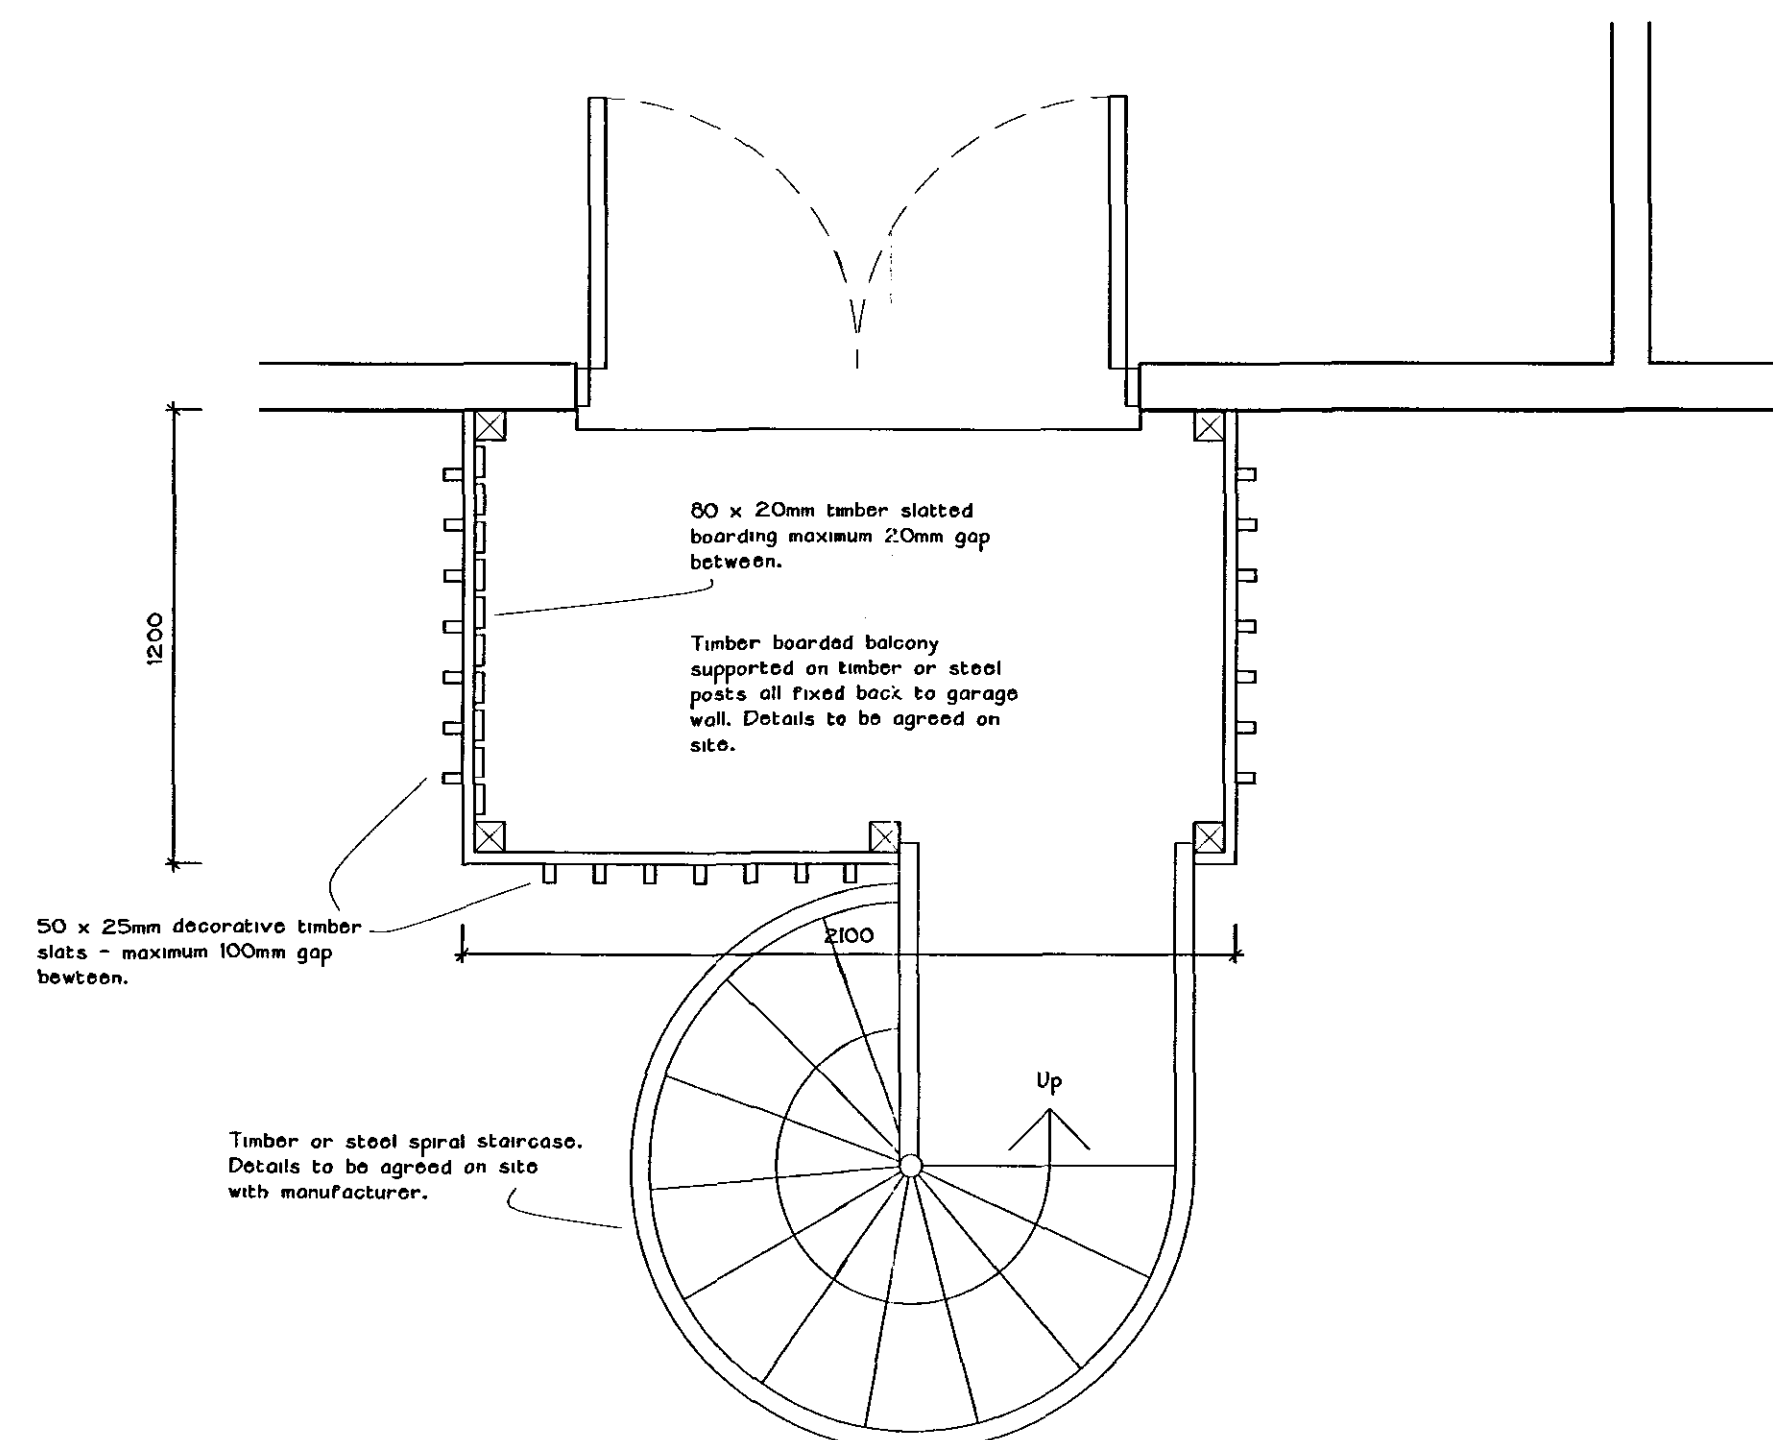

BALCONY PLAN 1:20

DETERMINED  
PLAN

NOTES

**LIMITATIONS**

This drawing is limited in the amount of information contained and does not purport to contain a full specification of the works. It is solely for the purpose of obtaining Building Regulation approval. The drawing must not be used as a contract document alone.

**DIMENSIONS**

Do not scale from this drawing.

All dimensions are to be checked on site by the builder who shall take responsibility for measurements for construction and ordering purposes from commencement of site works.

Whilst every effort is made to ensure accuracy in dimensioning, measurements should be carefully checked to ensure compatibility with existing structures and features.

**SUPERVISION**

The works will not be supervised by Richard J Diggle or any representative thereof. It is the client's or their appointed agent's responsibility to control workmanship, substitution of materials, adherence to specification, variations to contract etc.

**STANDARDS**

All materials to be new unless otherwise stated and all components and materials etc. to be used, fitted and installed in strict accordance with manufacturers instructions and relevant Code of Practice.

Materials shall conform to the appropriate British Standard Specification or BBA Certificate or European Code equivalent.

Preservative treatment to BS 5268 : Part A is to be carried out to all timber prior to delivery to site.

**DETAILS / FOUNDATIONS**

All details shown on this drawing including foundations, are based upon typical site conditions including soil of good bearing capacity.

Site soil surveys are recommended in respect of foundations to establish specific site conditions before foundation work is undertaken.

If adverse ground conditions are encountered, then the advice of a qualified structural engineer should be sought.

**HEALTH AND SAFETY**

The Employer / Client shall ensure that the selected contractor is conversant with and adopts all measures necessary to achieve compliance with Health and Safety legislation for Building Sites and Work Places.

The Employer / Client is advised that should the works need to comply with the Construction Design and Management Regulations, and independent Planning Supervisor will be required.

**SCOPE OF THE WORKS**

The works comprise all that is shown on the drawings and details. Any work that may not be specifically shown, but may reasonably be inferred as necessary to carry out the works will be deemed to be included.

SHDC  
PLANNING & DEVELOPMENT  
- 4 JUL 2006  
Ref: 0945/06

Revisions

**Richard J Diggle**  
Building Design Consultant

194 Broad Gate  
Weston Hills  
Spalding  
Lincs  
PE12 6DQ

Telephone/Fax: 01406 380952  
Mobile: 07771 621902  
E-mail: richard@diggle.biz

Client  
**MR & MRS T YOUNG**

Project  
**NEW STUDIO ROOM OVER EXISTING GARAGE**

**CARDON HOUSE  
RECTORY LANE  
GEDNEY**

Drawing  
**DETAIL DRAWING**

**BALUSTRADE SCREENING DETAILS**

Scale  
**1:20**

Date  
**June 2006**

Drawing Number  
**498-02**