


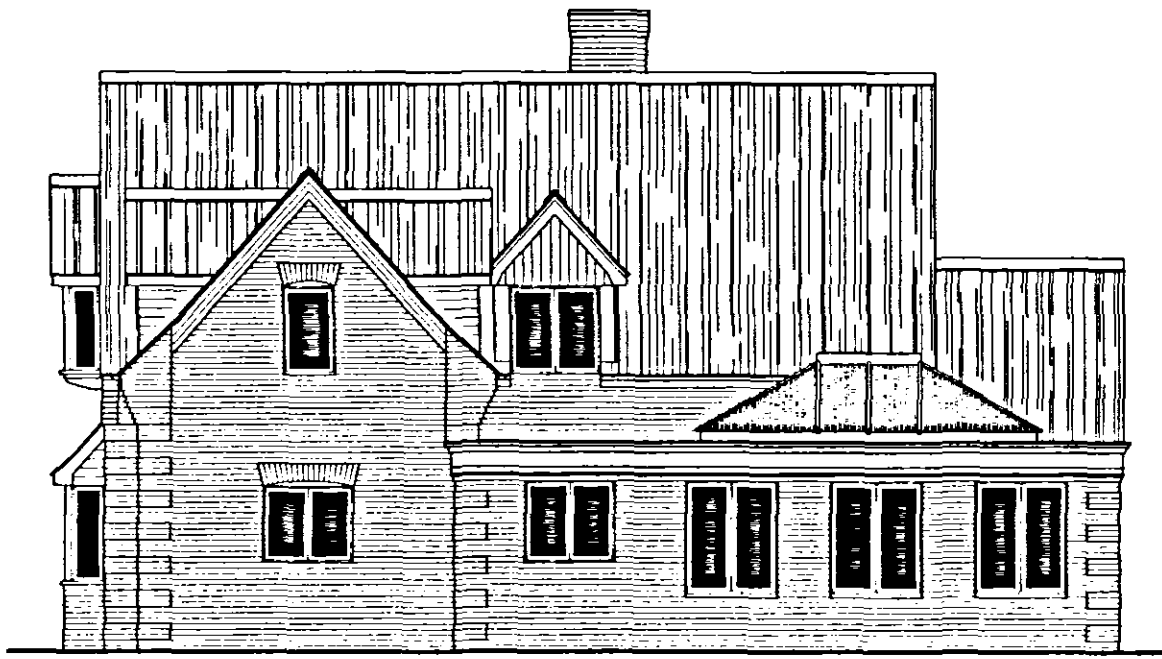


EAST ELEVATION




NORTH ELEVATION




WEST ELEVATION

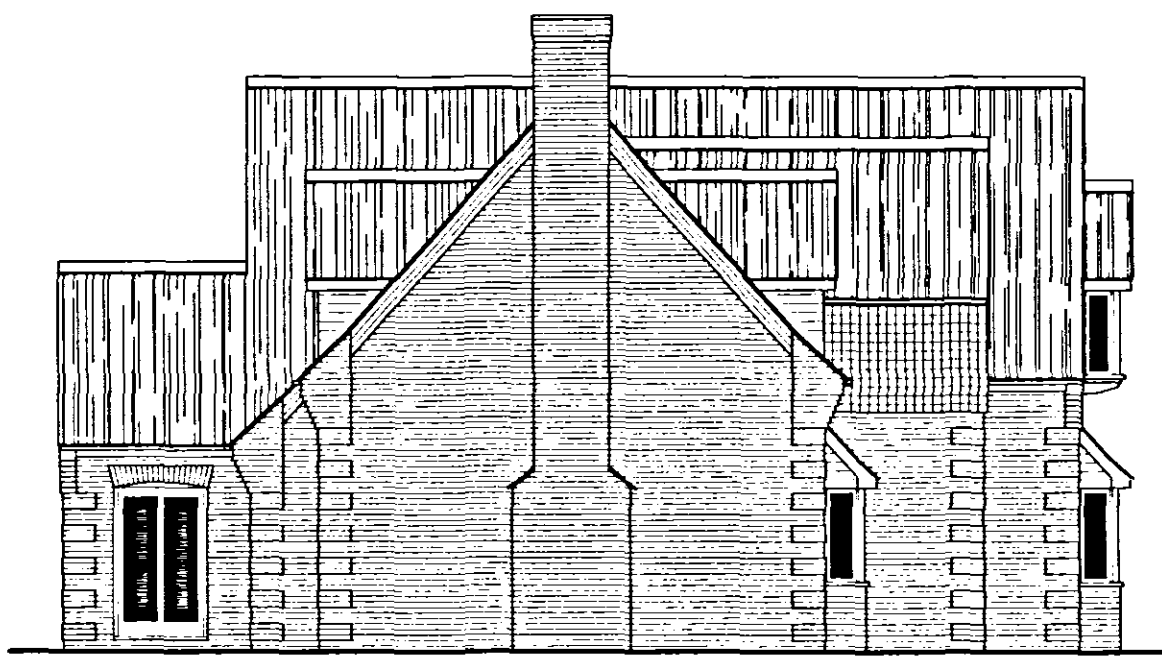

SOUTH ELEVATION

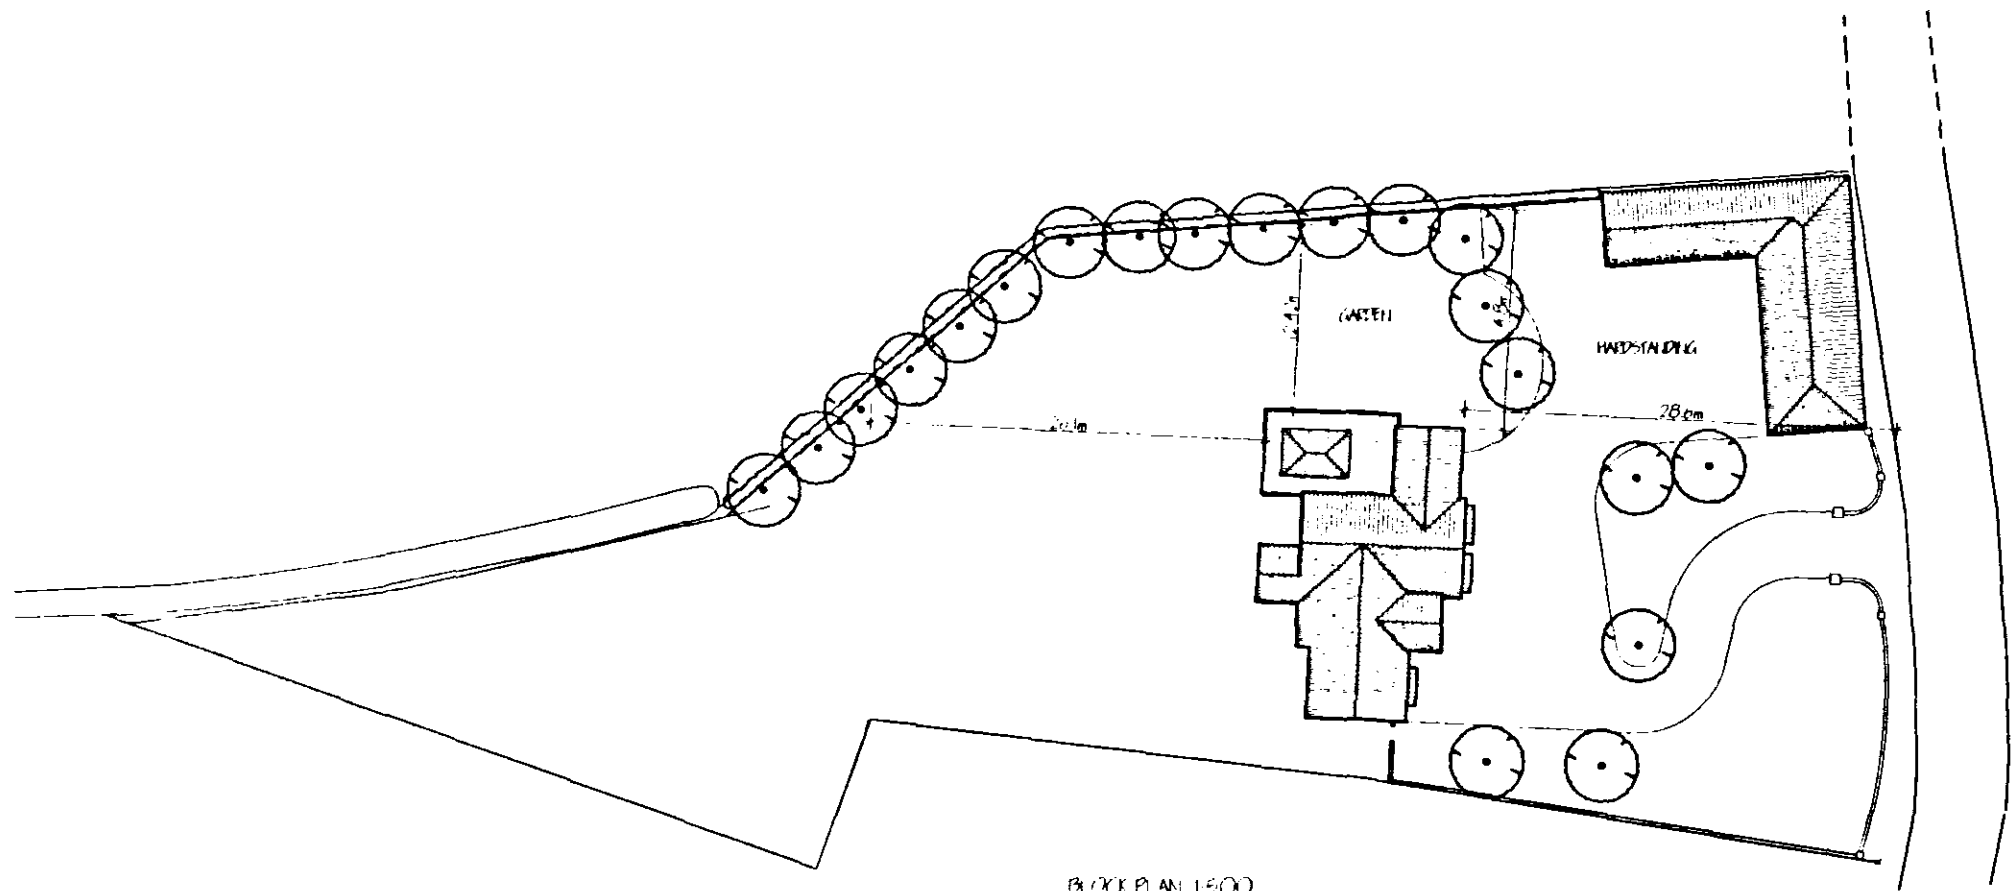

BLOCK PLAN 1:500

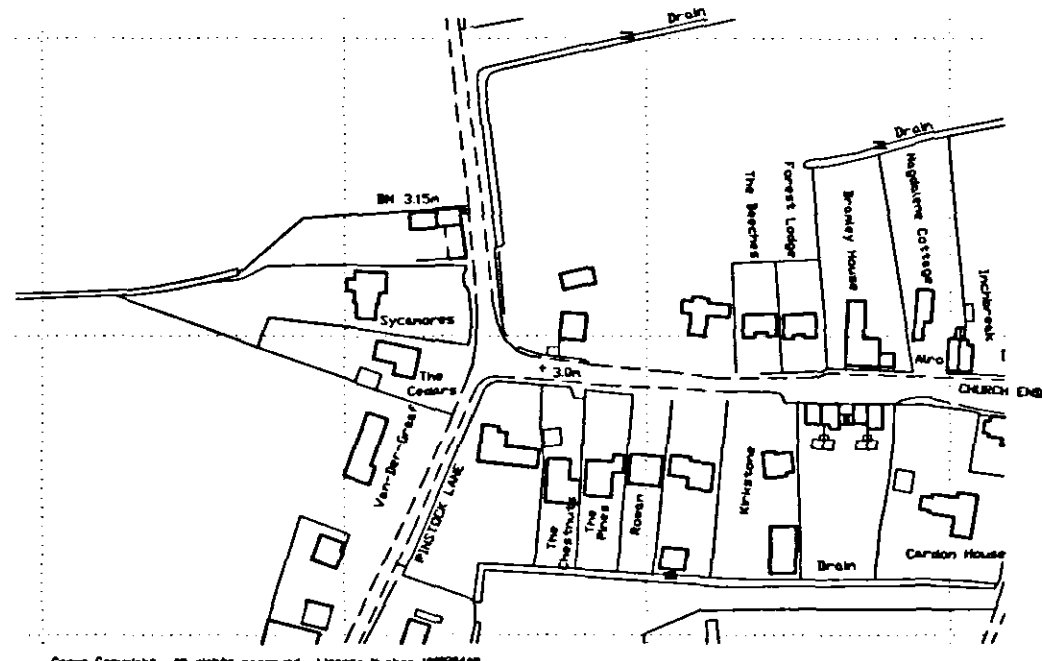

LOCATION PLAN 1:25000

Planning Application
16 JUL 2007
Ref: 0956107

revision	date	init.	revision details
A	JULY 07	J.C.	LANQUET

COOPER ARCHITECTURAL DESIGN
WOODBINE COTTAGE, HOCKLES GATE
FLEET, SPALDING, Lincs. PE12 8LF
Tel : 01406 426899
Mobile : 01808 125 778
E-Mail : c.a.d@btconnect.com

Client: MR & MRS P. COOPER

Project:
PROPOSED EXTENSION
SYCAMORES
TOPS GATE
CEDNEY
SPALDING Lincs

Drawing:

ELEVATIONS		SECTION PLANS	
Scale	1:100	Drawing No.	0622-02-A
Date.	MAY '07	Drawn.	J.C.