


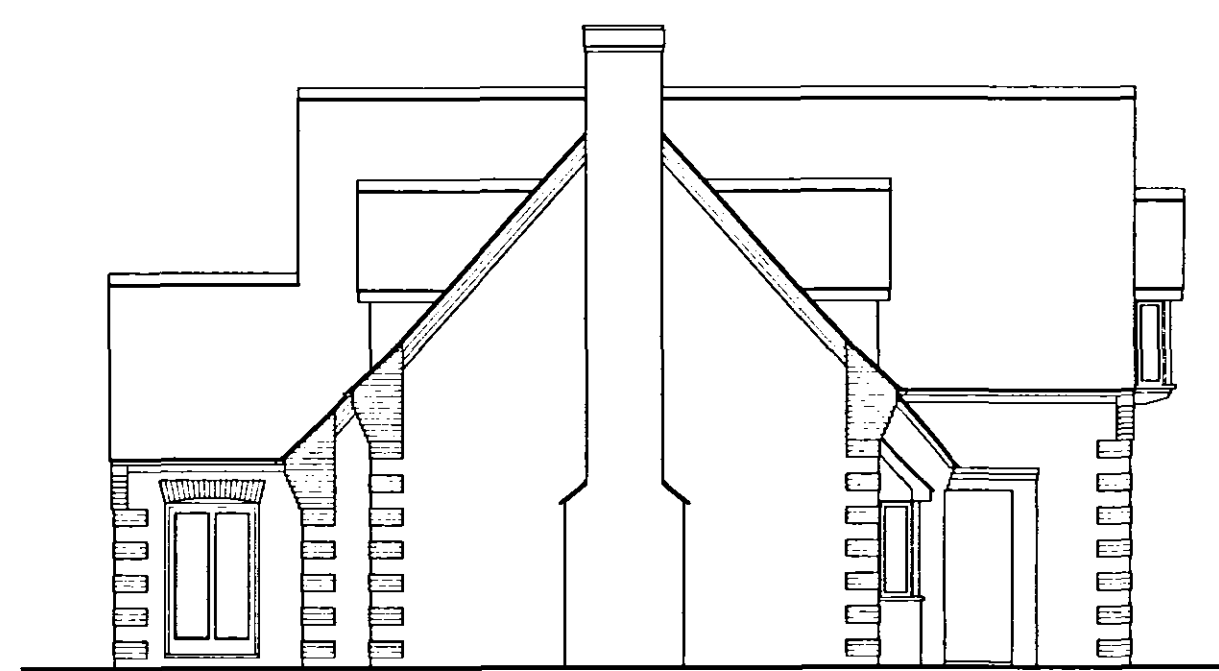

COPIES OF THIS FIND


Copies of this drawing must be made only with the written permission of Cooper Architectural Division

MANUFACTURE

All materials to be new and conform to standards and components and materials to be used in the manufacturing process must be approved by the manufacturer and relevant Code of Practice. Materials shall conform to appropriate British Standards Specification or BS4140 Certificate of Approval.

HEALTH & SAFETY
The Employer/Client shall ensure that the selected contractor is conversant with and abides all requirements necessary to achieve compliance with Health & Safety legislation for Public, School and Work Places.
The Employer/Client is advised that, should the work need to comply with the Construction Process and Management Regulations, an appropriate Health & Safety Supervisor will be required.

SCOPE OF THE WORKS
The works shall consist of all that is shown on the drawings and details. Work that may be specifically shown but may be reasonably inferred as necessary to carry out the work shall be deemed to be included.

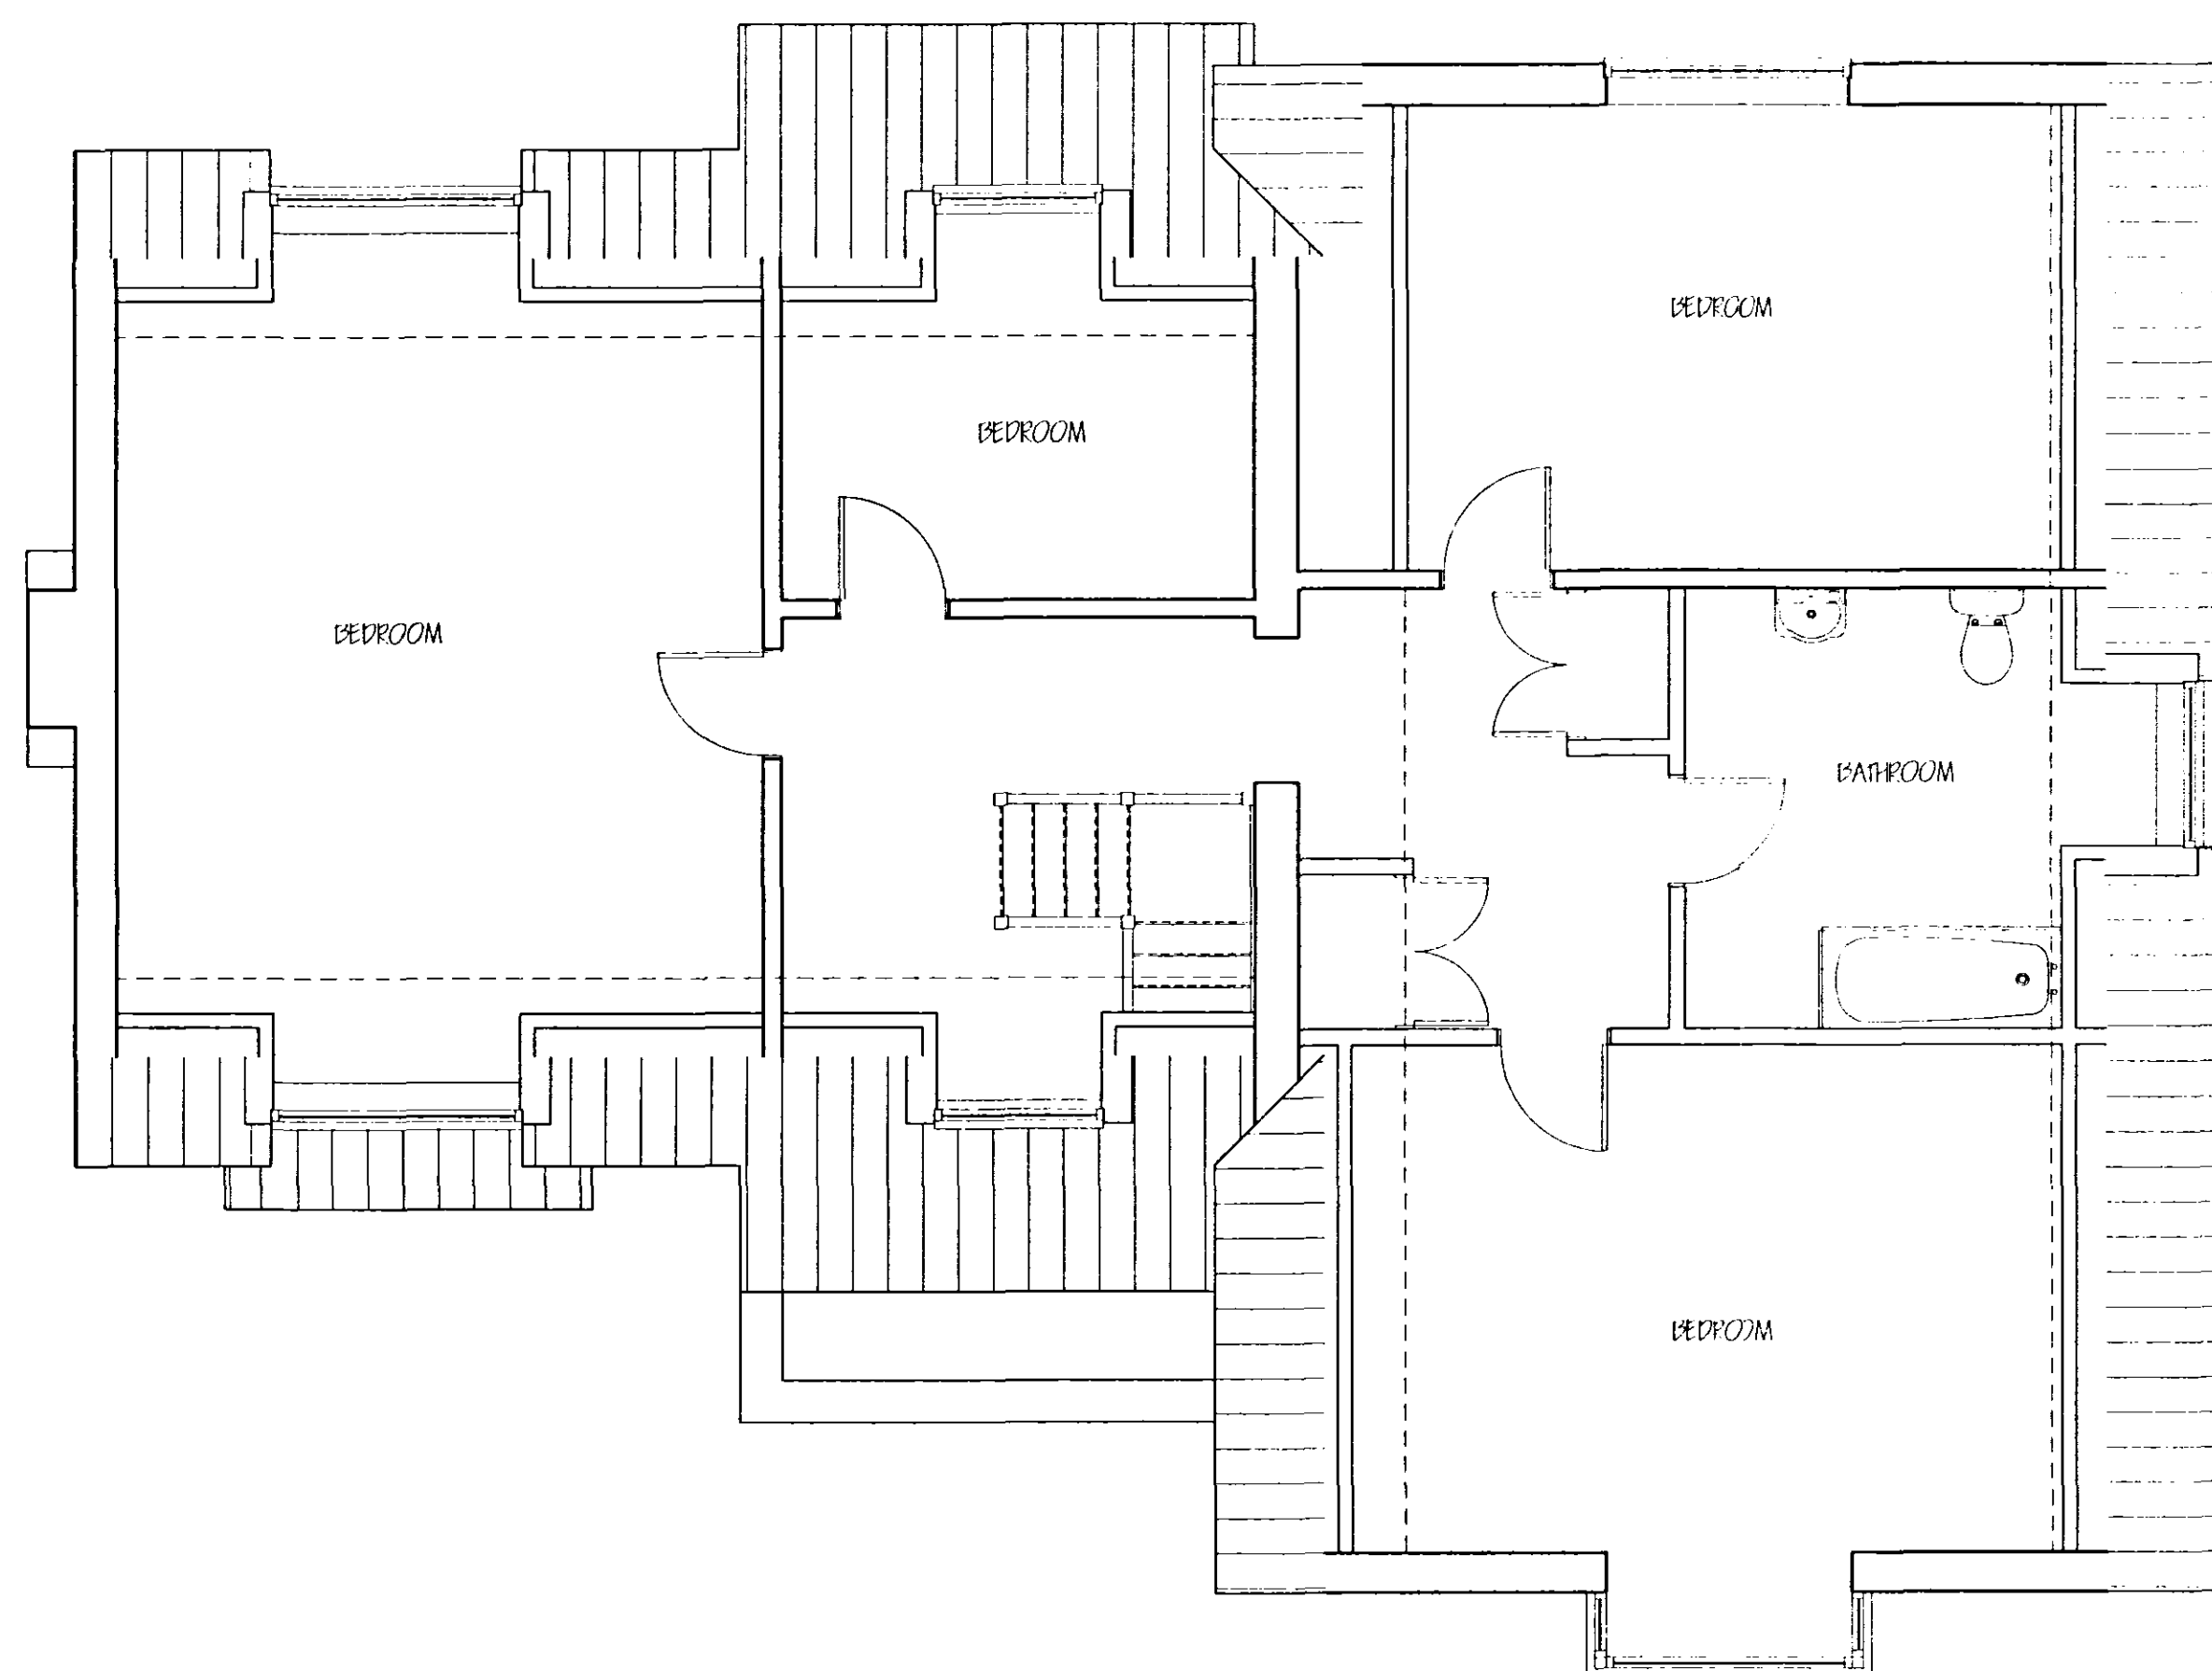

Planning & Development
16 JUL 2007
Ref: 0956107

[illegible]

**COOPER
ARCHITECTURAL
DESIGN**
WOODRINE COTTAGE HOCKLESGATE
FLEET, SPALDING, LINC'S PE12 8LF
Tel : 01406 426899
Mobile : 07808 125 778

Client. MR & MRS P COFFE

Project.
PROPOSED EXTENSION
SYCAMON
TO SCA
CREEK
SPALDING LINES

EXISTING
FLOOR PLANS - ELEVATIONS

Scale 1:50	Drawing No. 0622
Date. MAY 07	Drawn. J.C.