
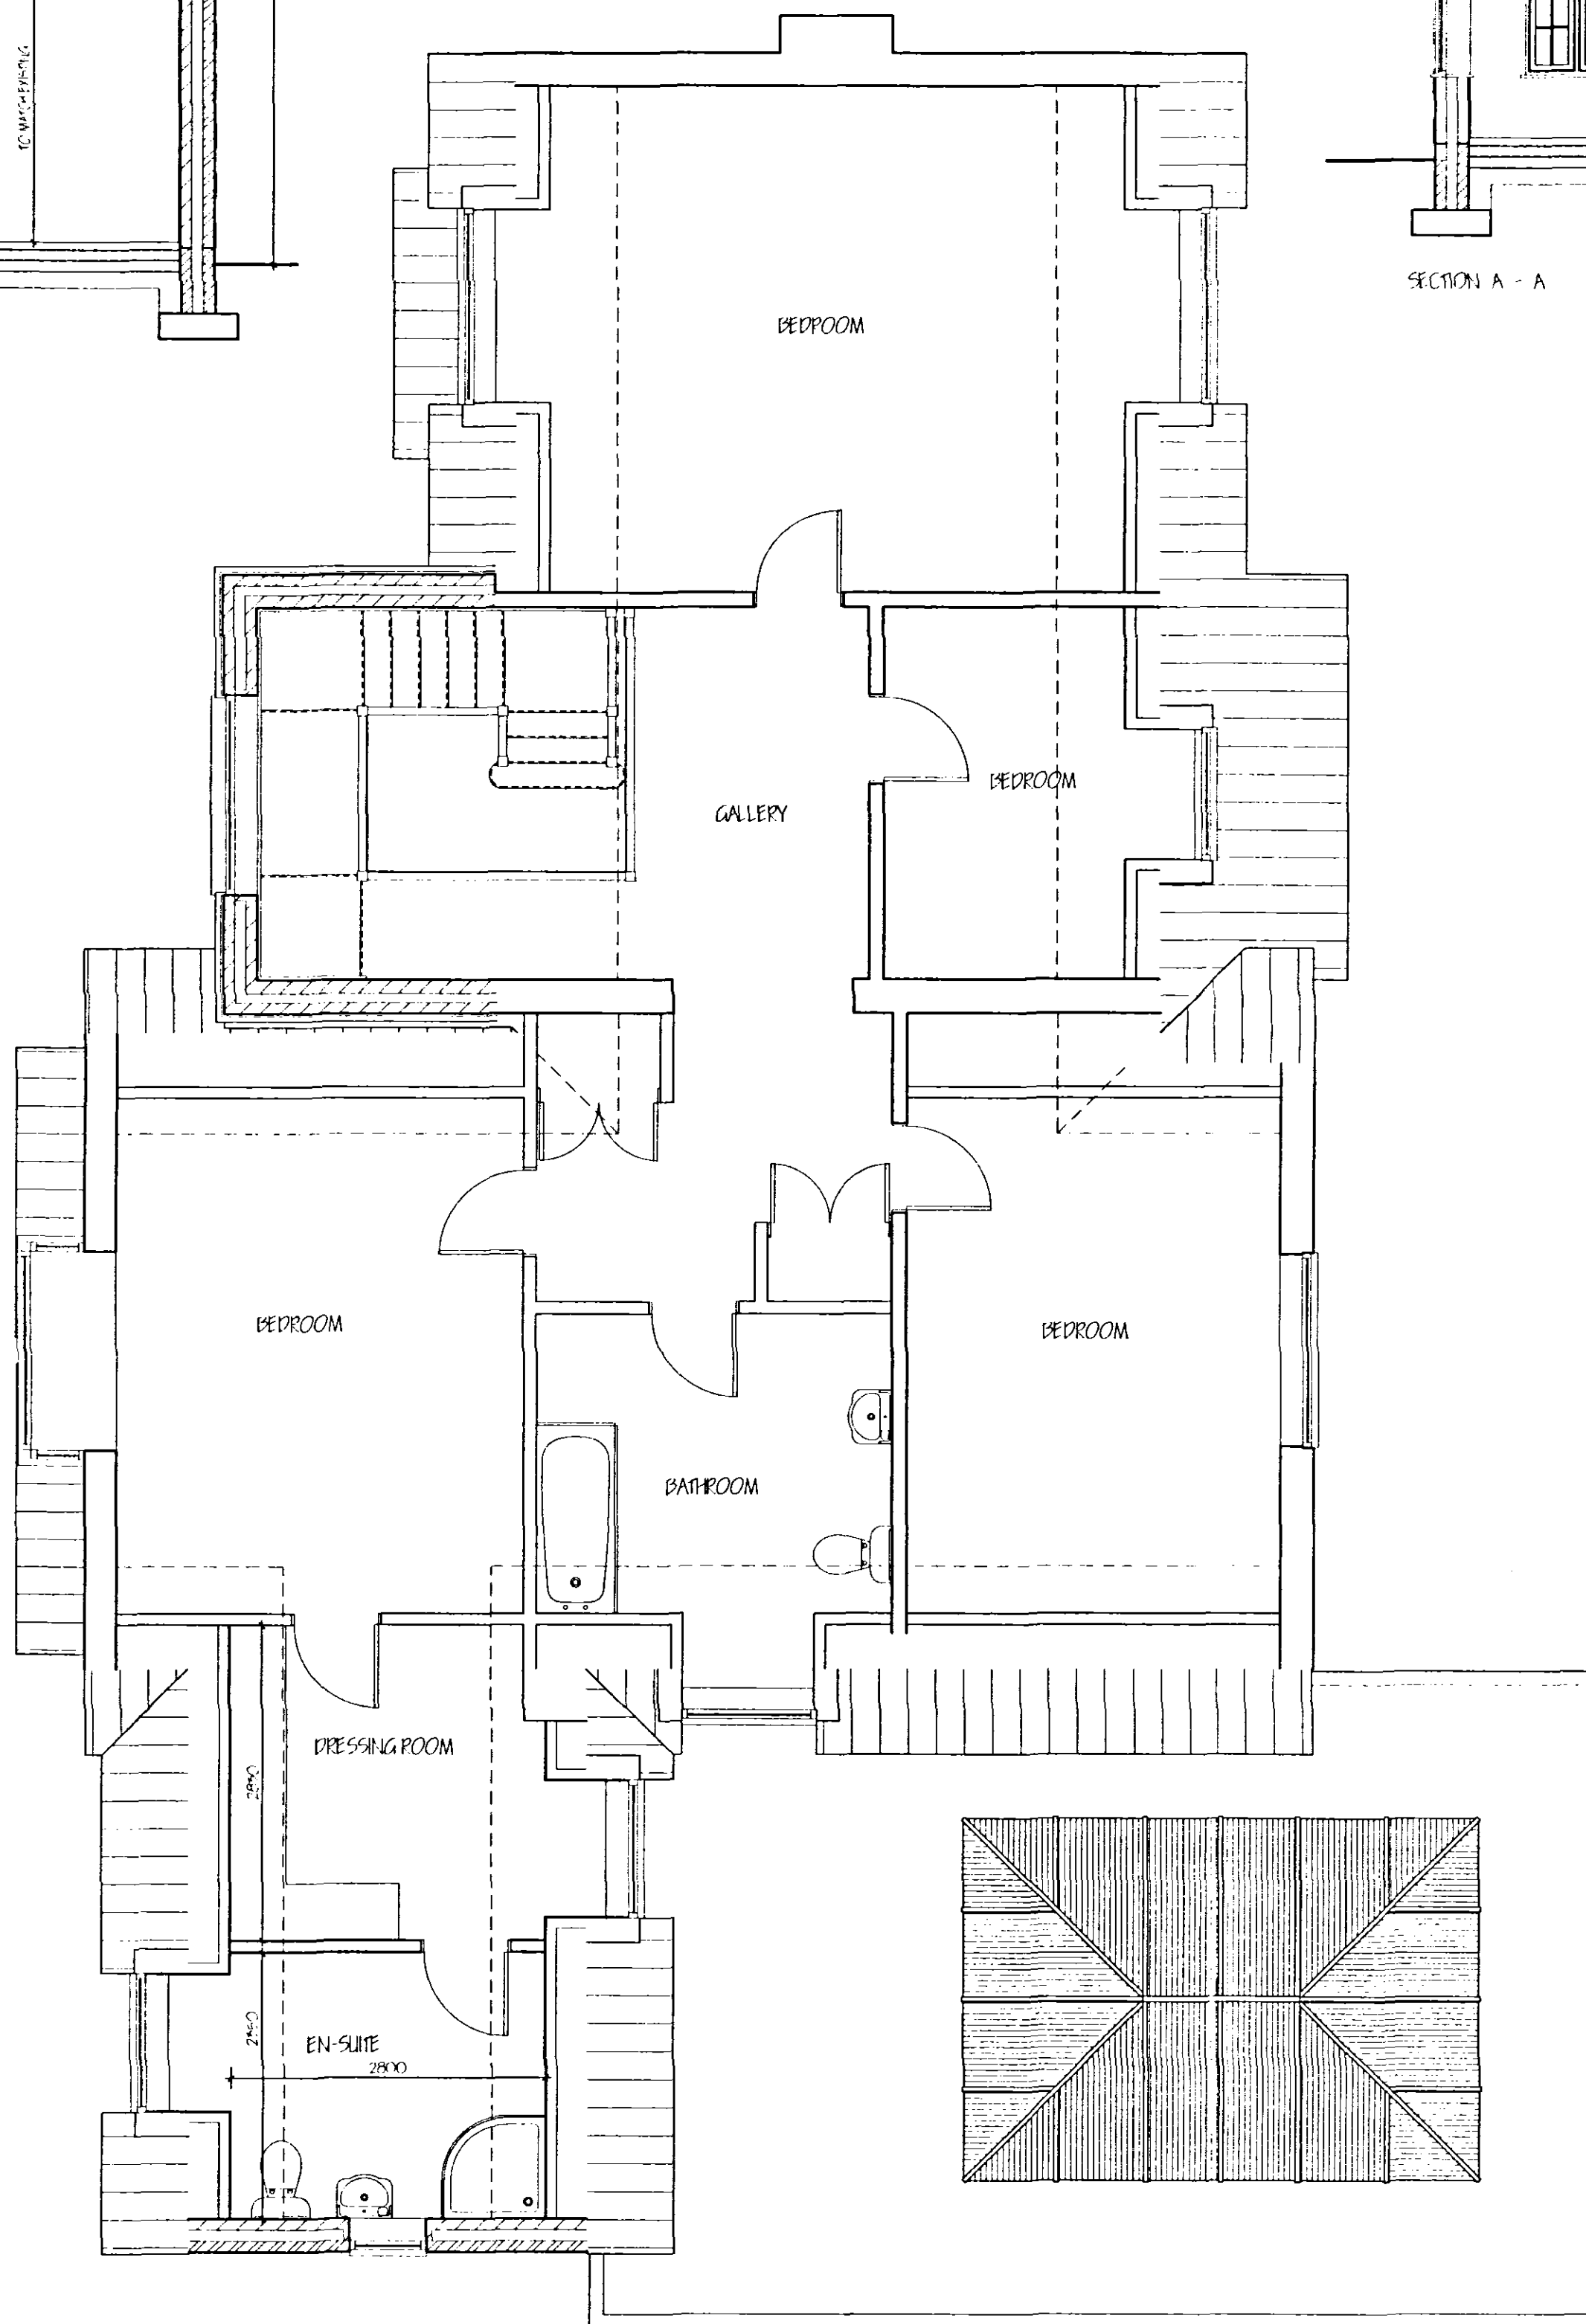
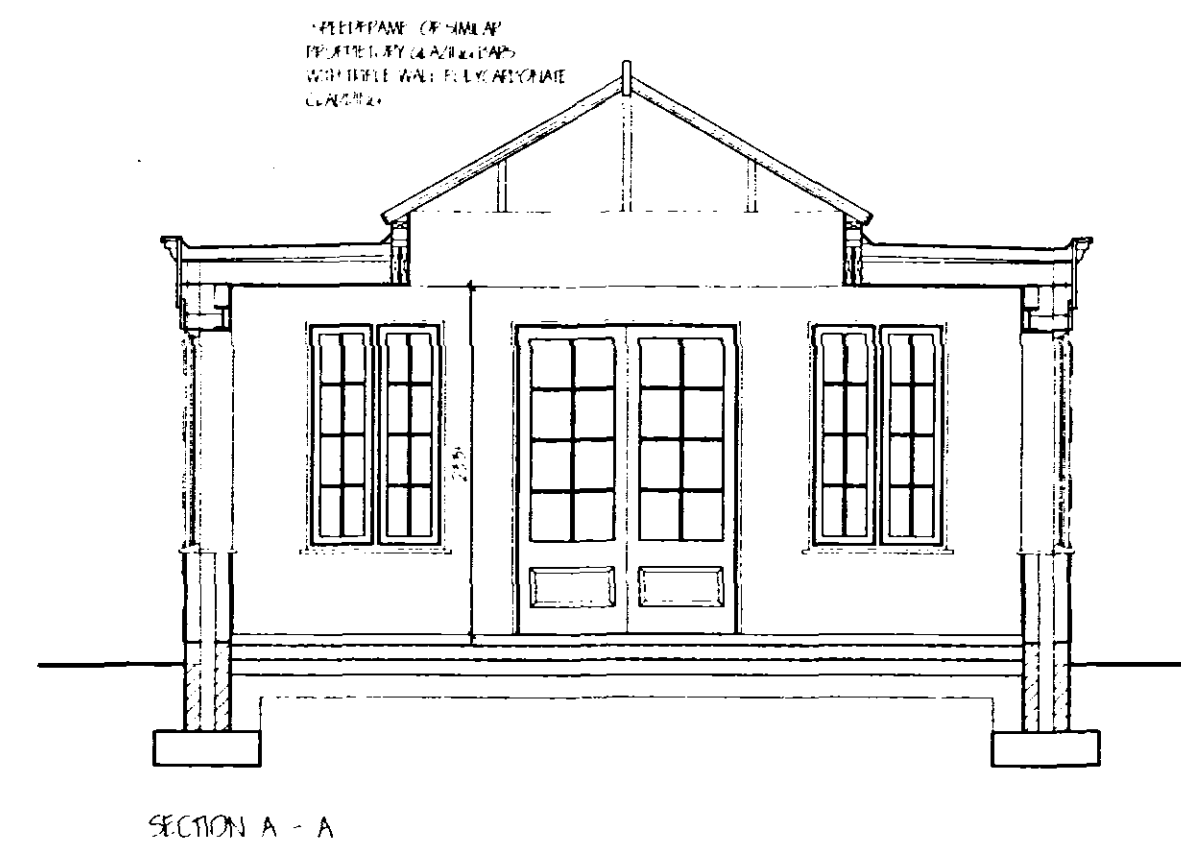
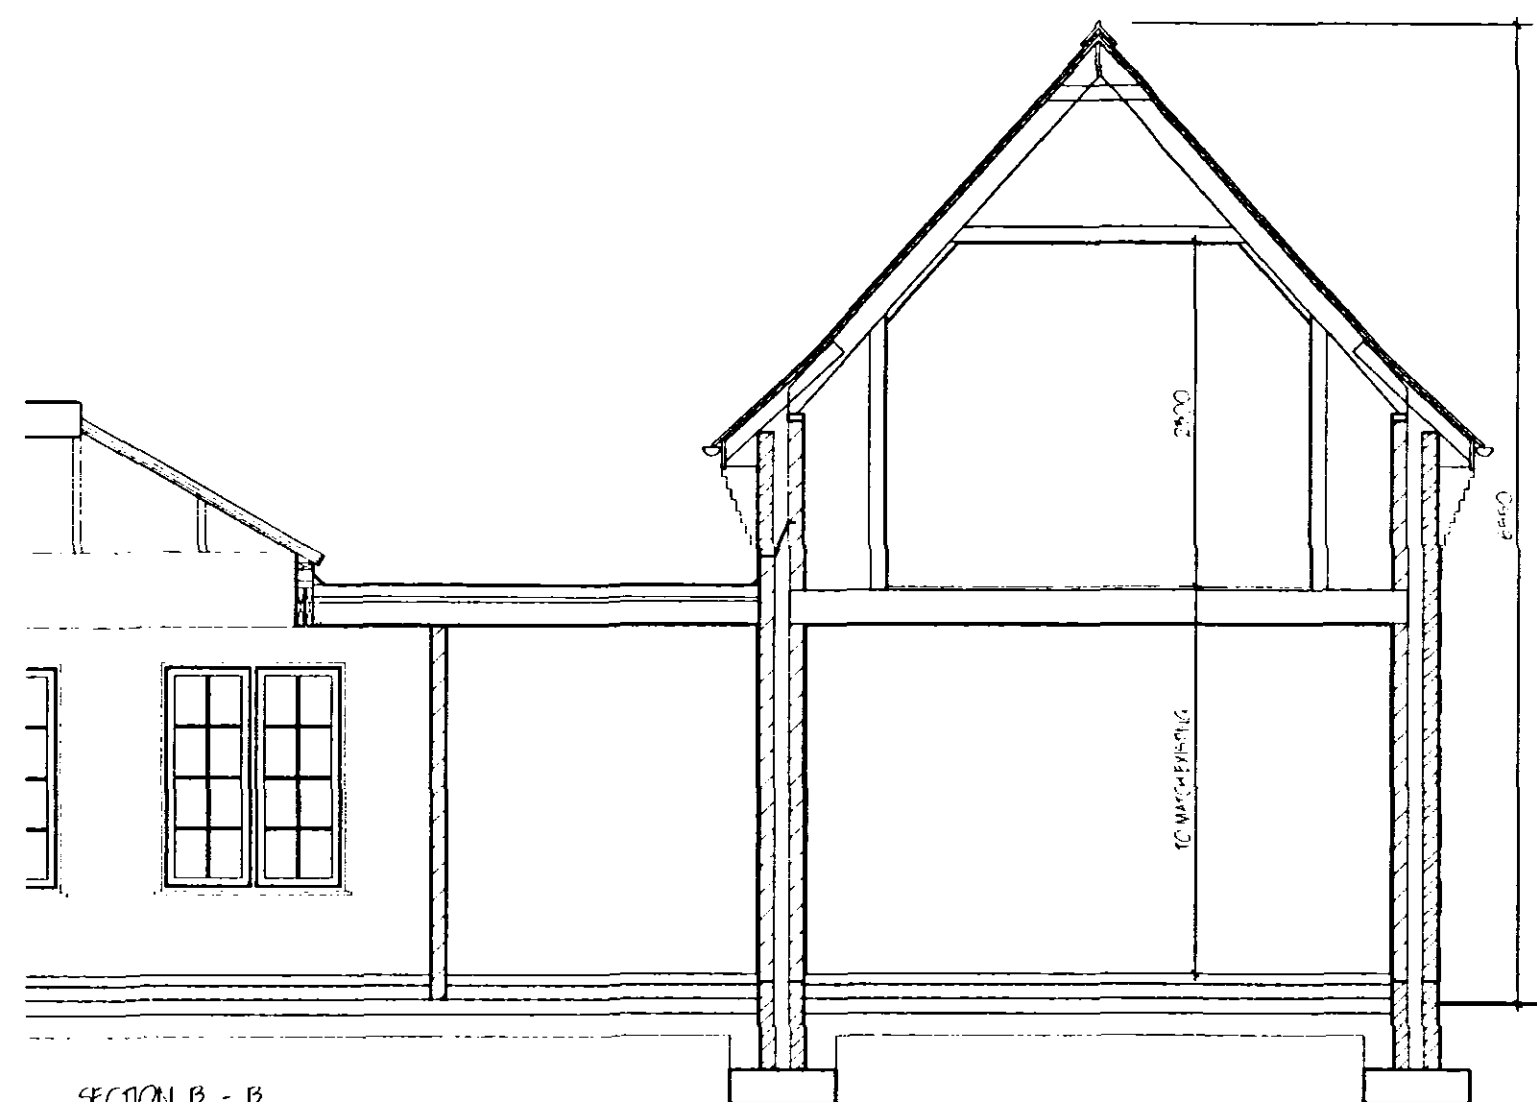


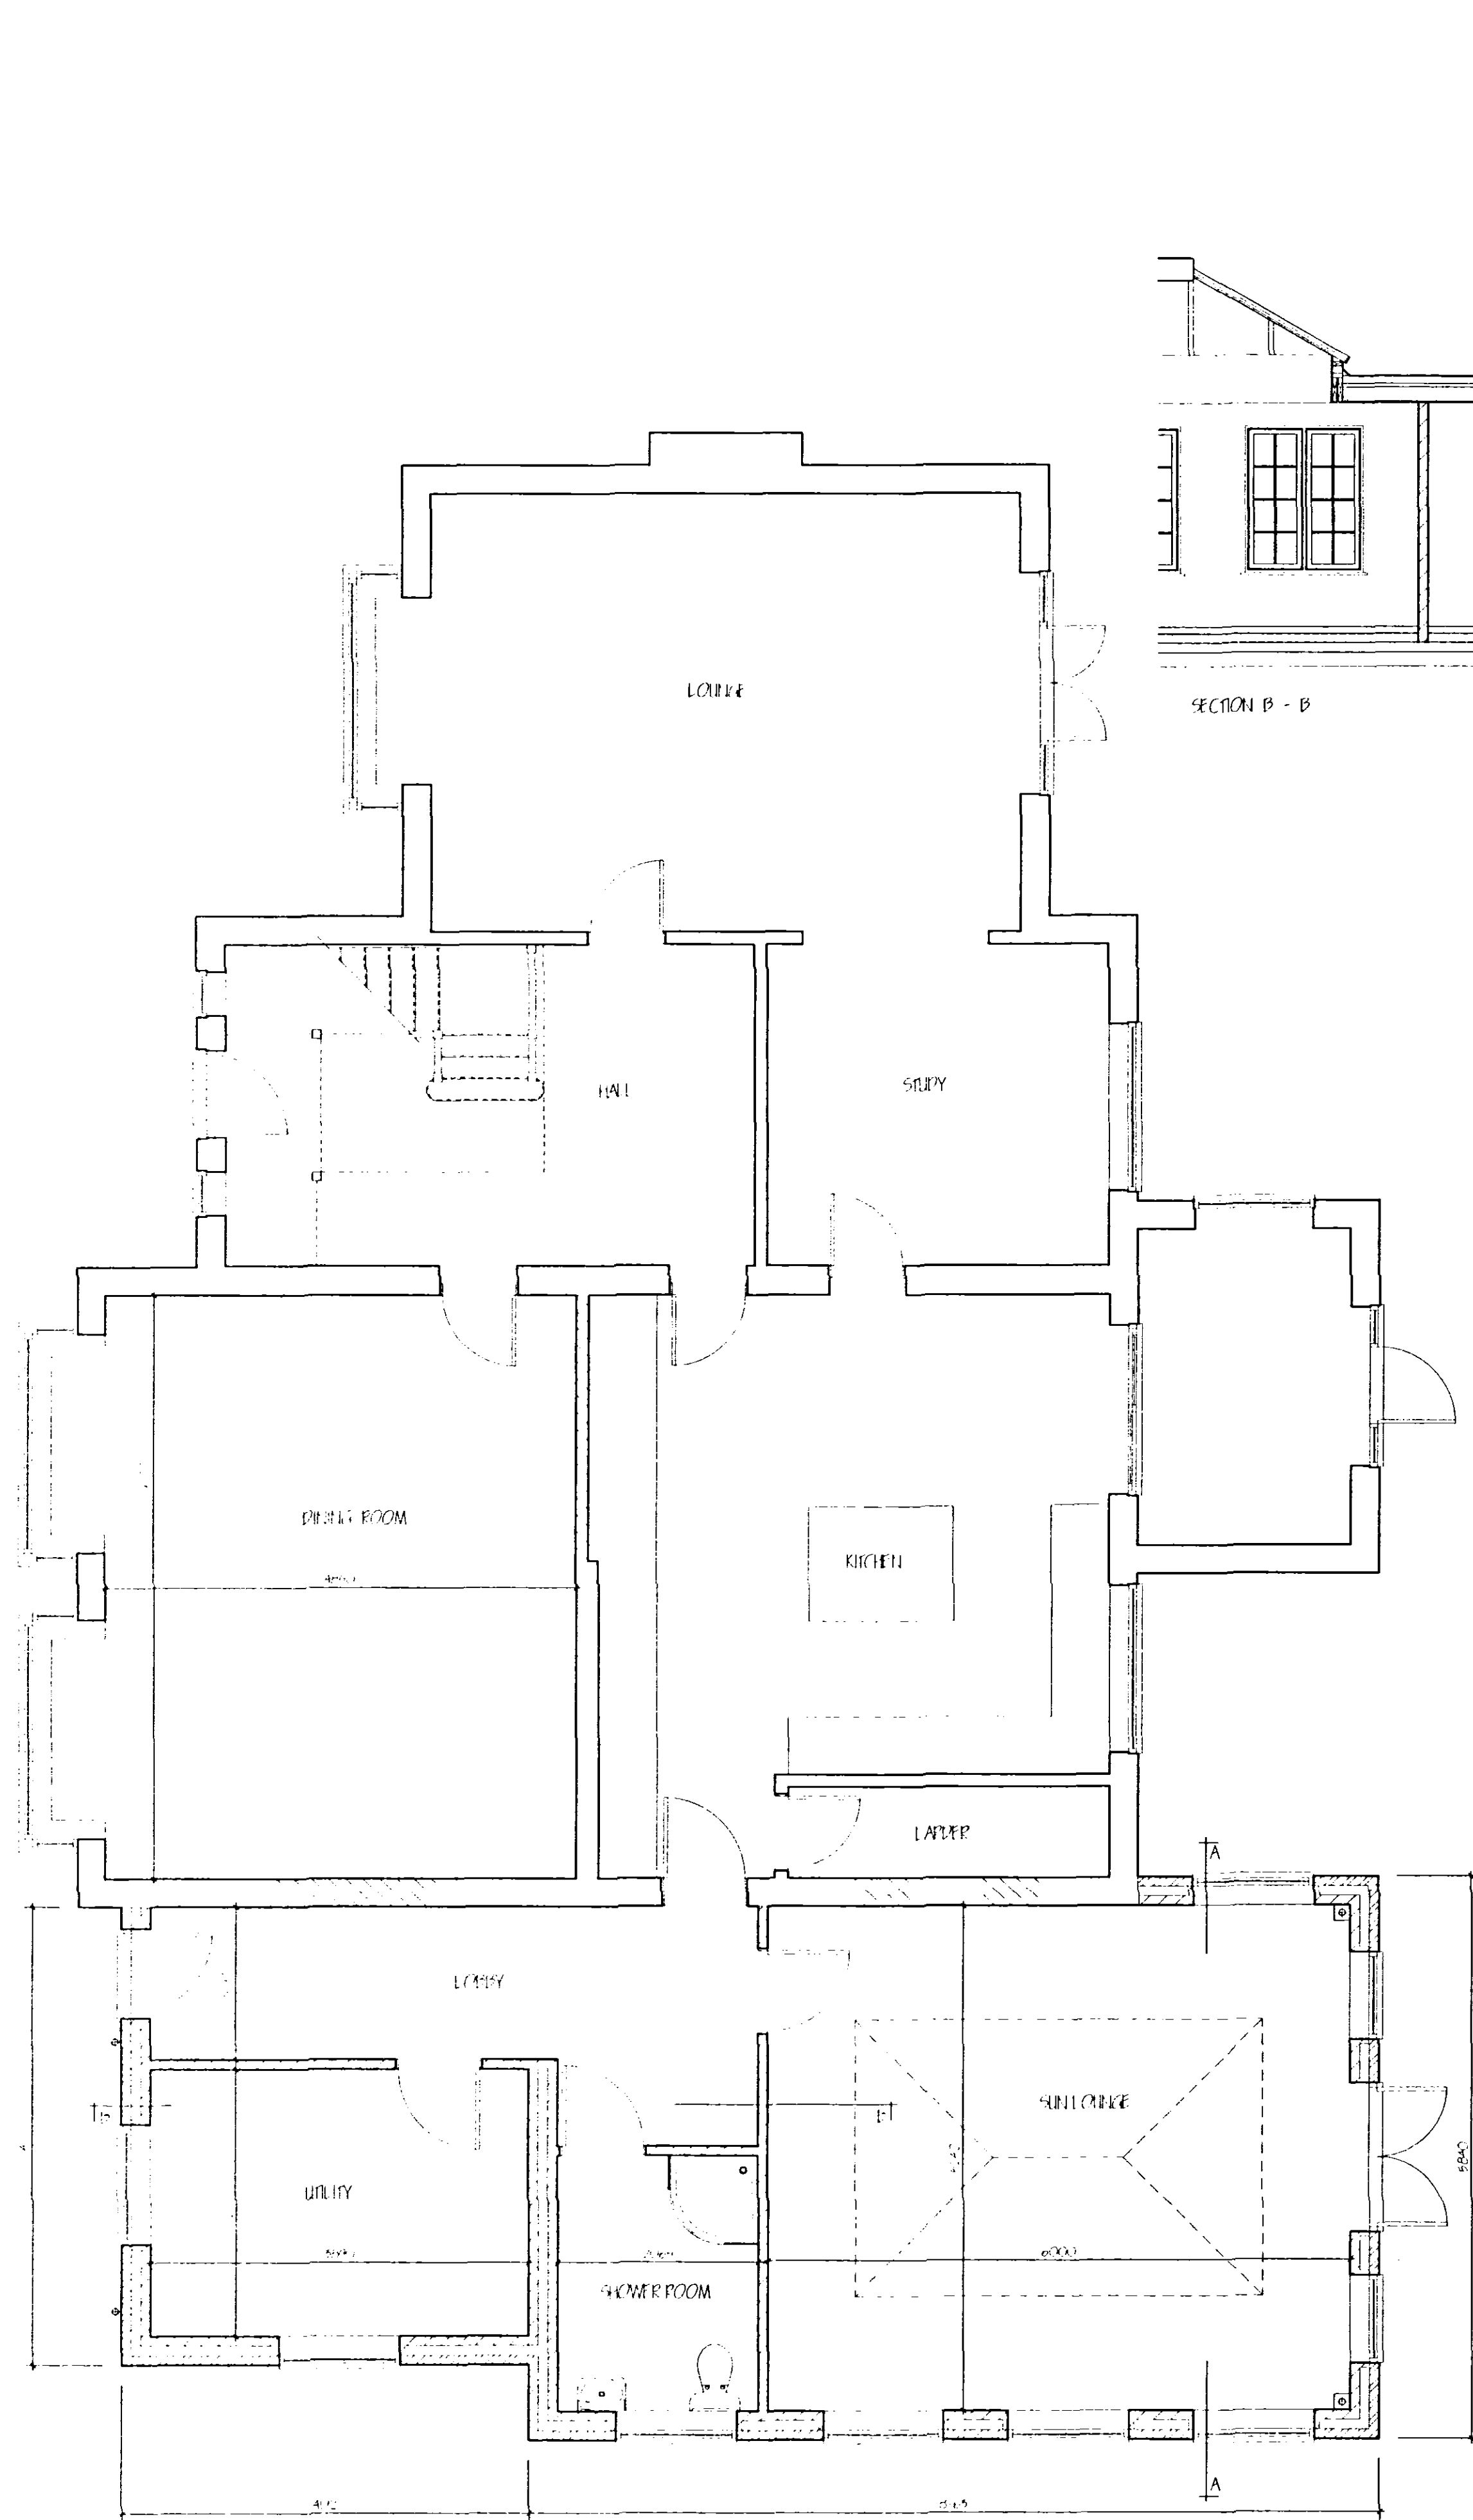

Planning & Building Control
16 JUL 2007
0956127

revision	date	init.	revision details
A	11/10/07	JC	LAUNGE

COOPER ARCHITECTURAL DESIGN
WOODBINE COTTAGE HOCHLES GATE
FLEET, SPALDING, LINCS PE12 8LF
Tel : 01406 426899
Mobile : 07808 125 778

Client: MR & MRS P. COOPER

Project:
PROPOSED EXTENSION
SYCAMORES
TOPS GATE
CEDNEY
SPALDING Lincs

Drawing:

FLOOR PLANS - SECTIONS

Scale: 1:50	Drawing No. 0622-01-A
Date: MAY '07	Drawn: J.C.

DETERMINED PLAN