
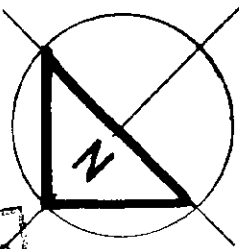


DETERMINED
PLAN

Marsh Road

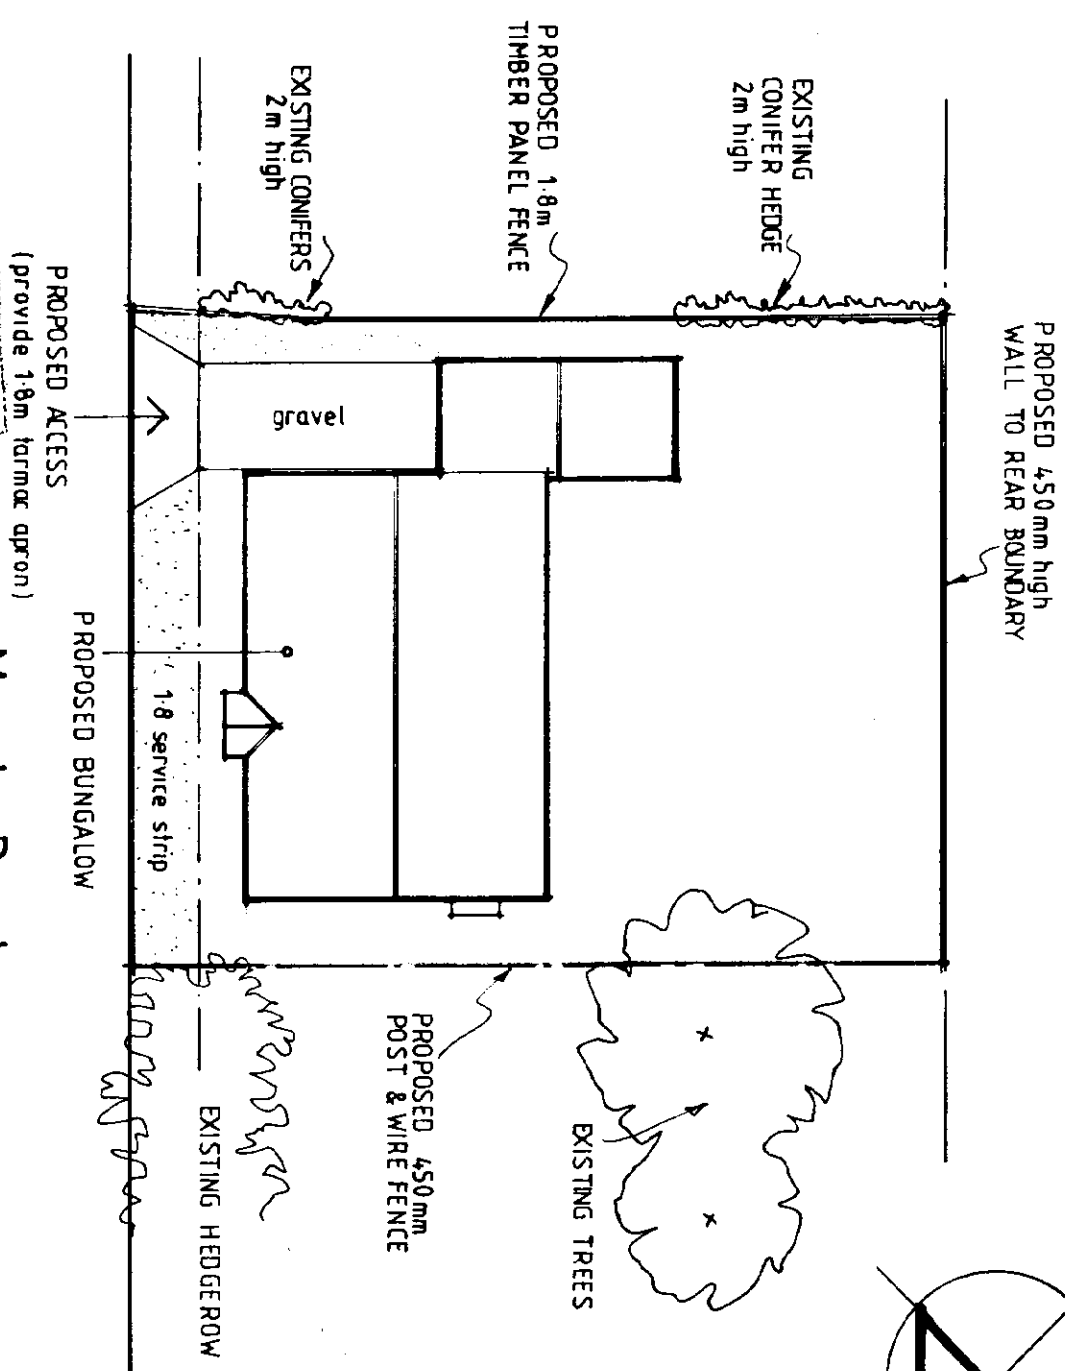

SOUTH HAVEN
HOUSING SERVICES
02 AUG 2000
Ref: 0961/00

Mark Dennis
architectural services

90 Station Road - Surfleet - Spalding - Lincs - PE11 4DB
Telephone: 01775 680183 Mobile: 07788 834568

PROPOSED BUNGALOW AT
MARSH ROAD
GEDNEY DROVE END

FOR: Mr & Mrs M DAVY


BLOCK PLAN

1:200 / AUG 00 / 00.025/001 / MD

Mark Dennis

architectural services


90 Station Road - Surfleet - Spalding - Lincs - PE11 4DB
Telephone: 01775 680183 Mobile: 07788 834568

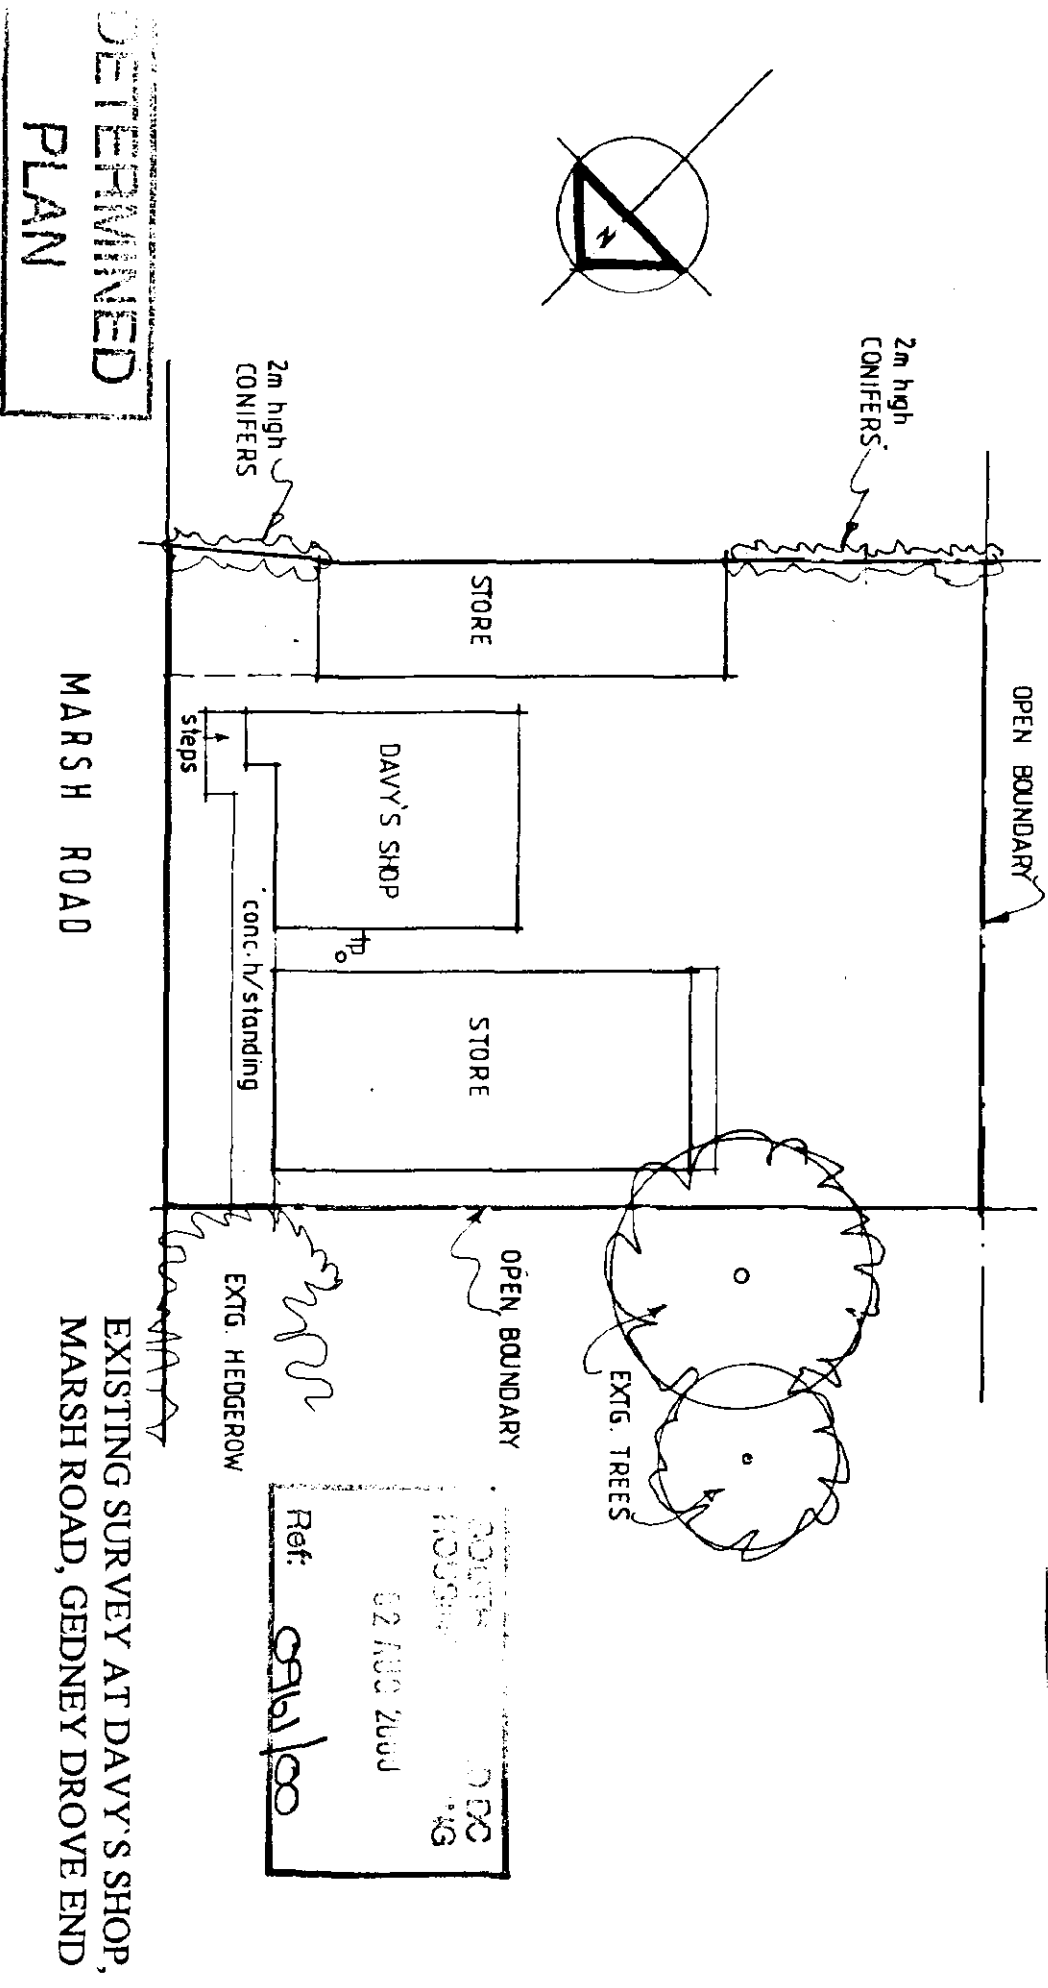

FOR: Mr & Mrs M DAVY

EXISTING SURVEY AT DAVY'S SHOP,
MARSH ROAD, GEDNEY DROVE END

1:200 / AUG 00 / 00.025/003 / MD

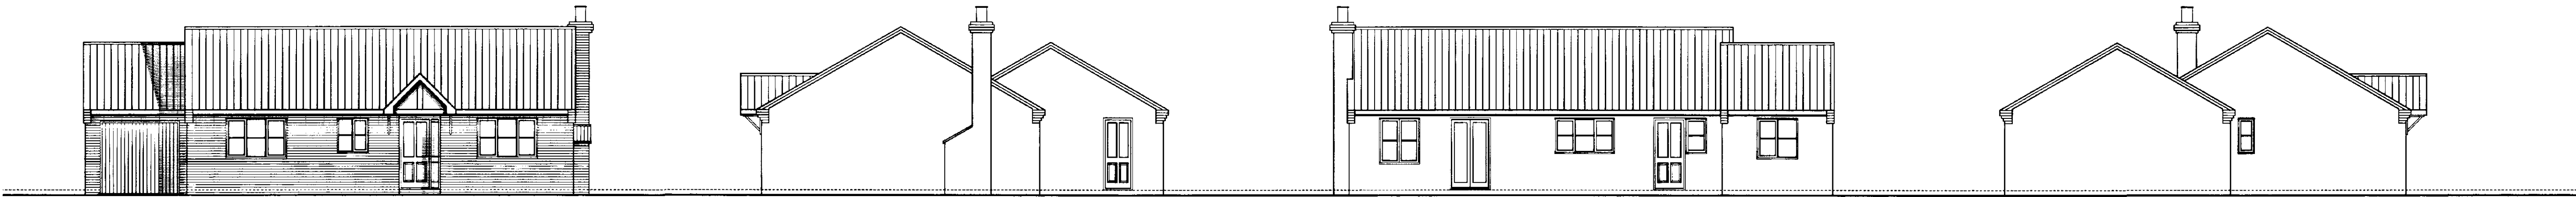


FRONT ELEVATION

SIDE ELEVATION

REAR ELEVATION


SIDE ELEVATION

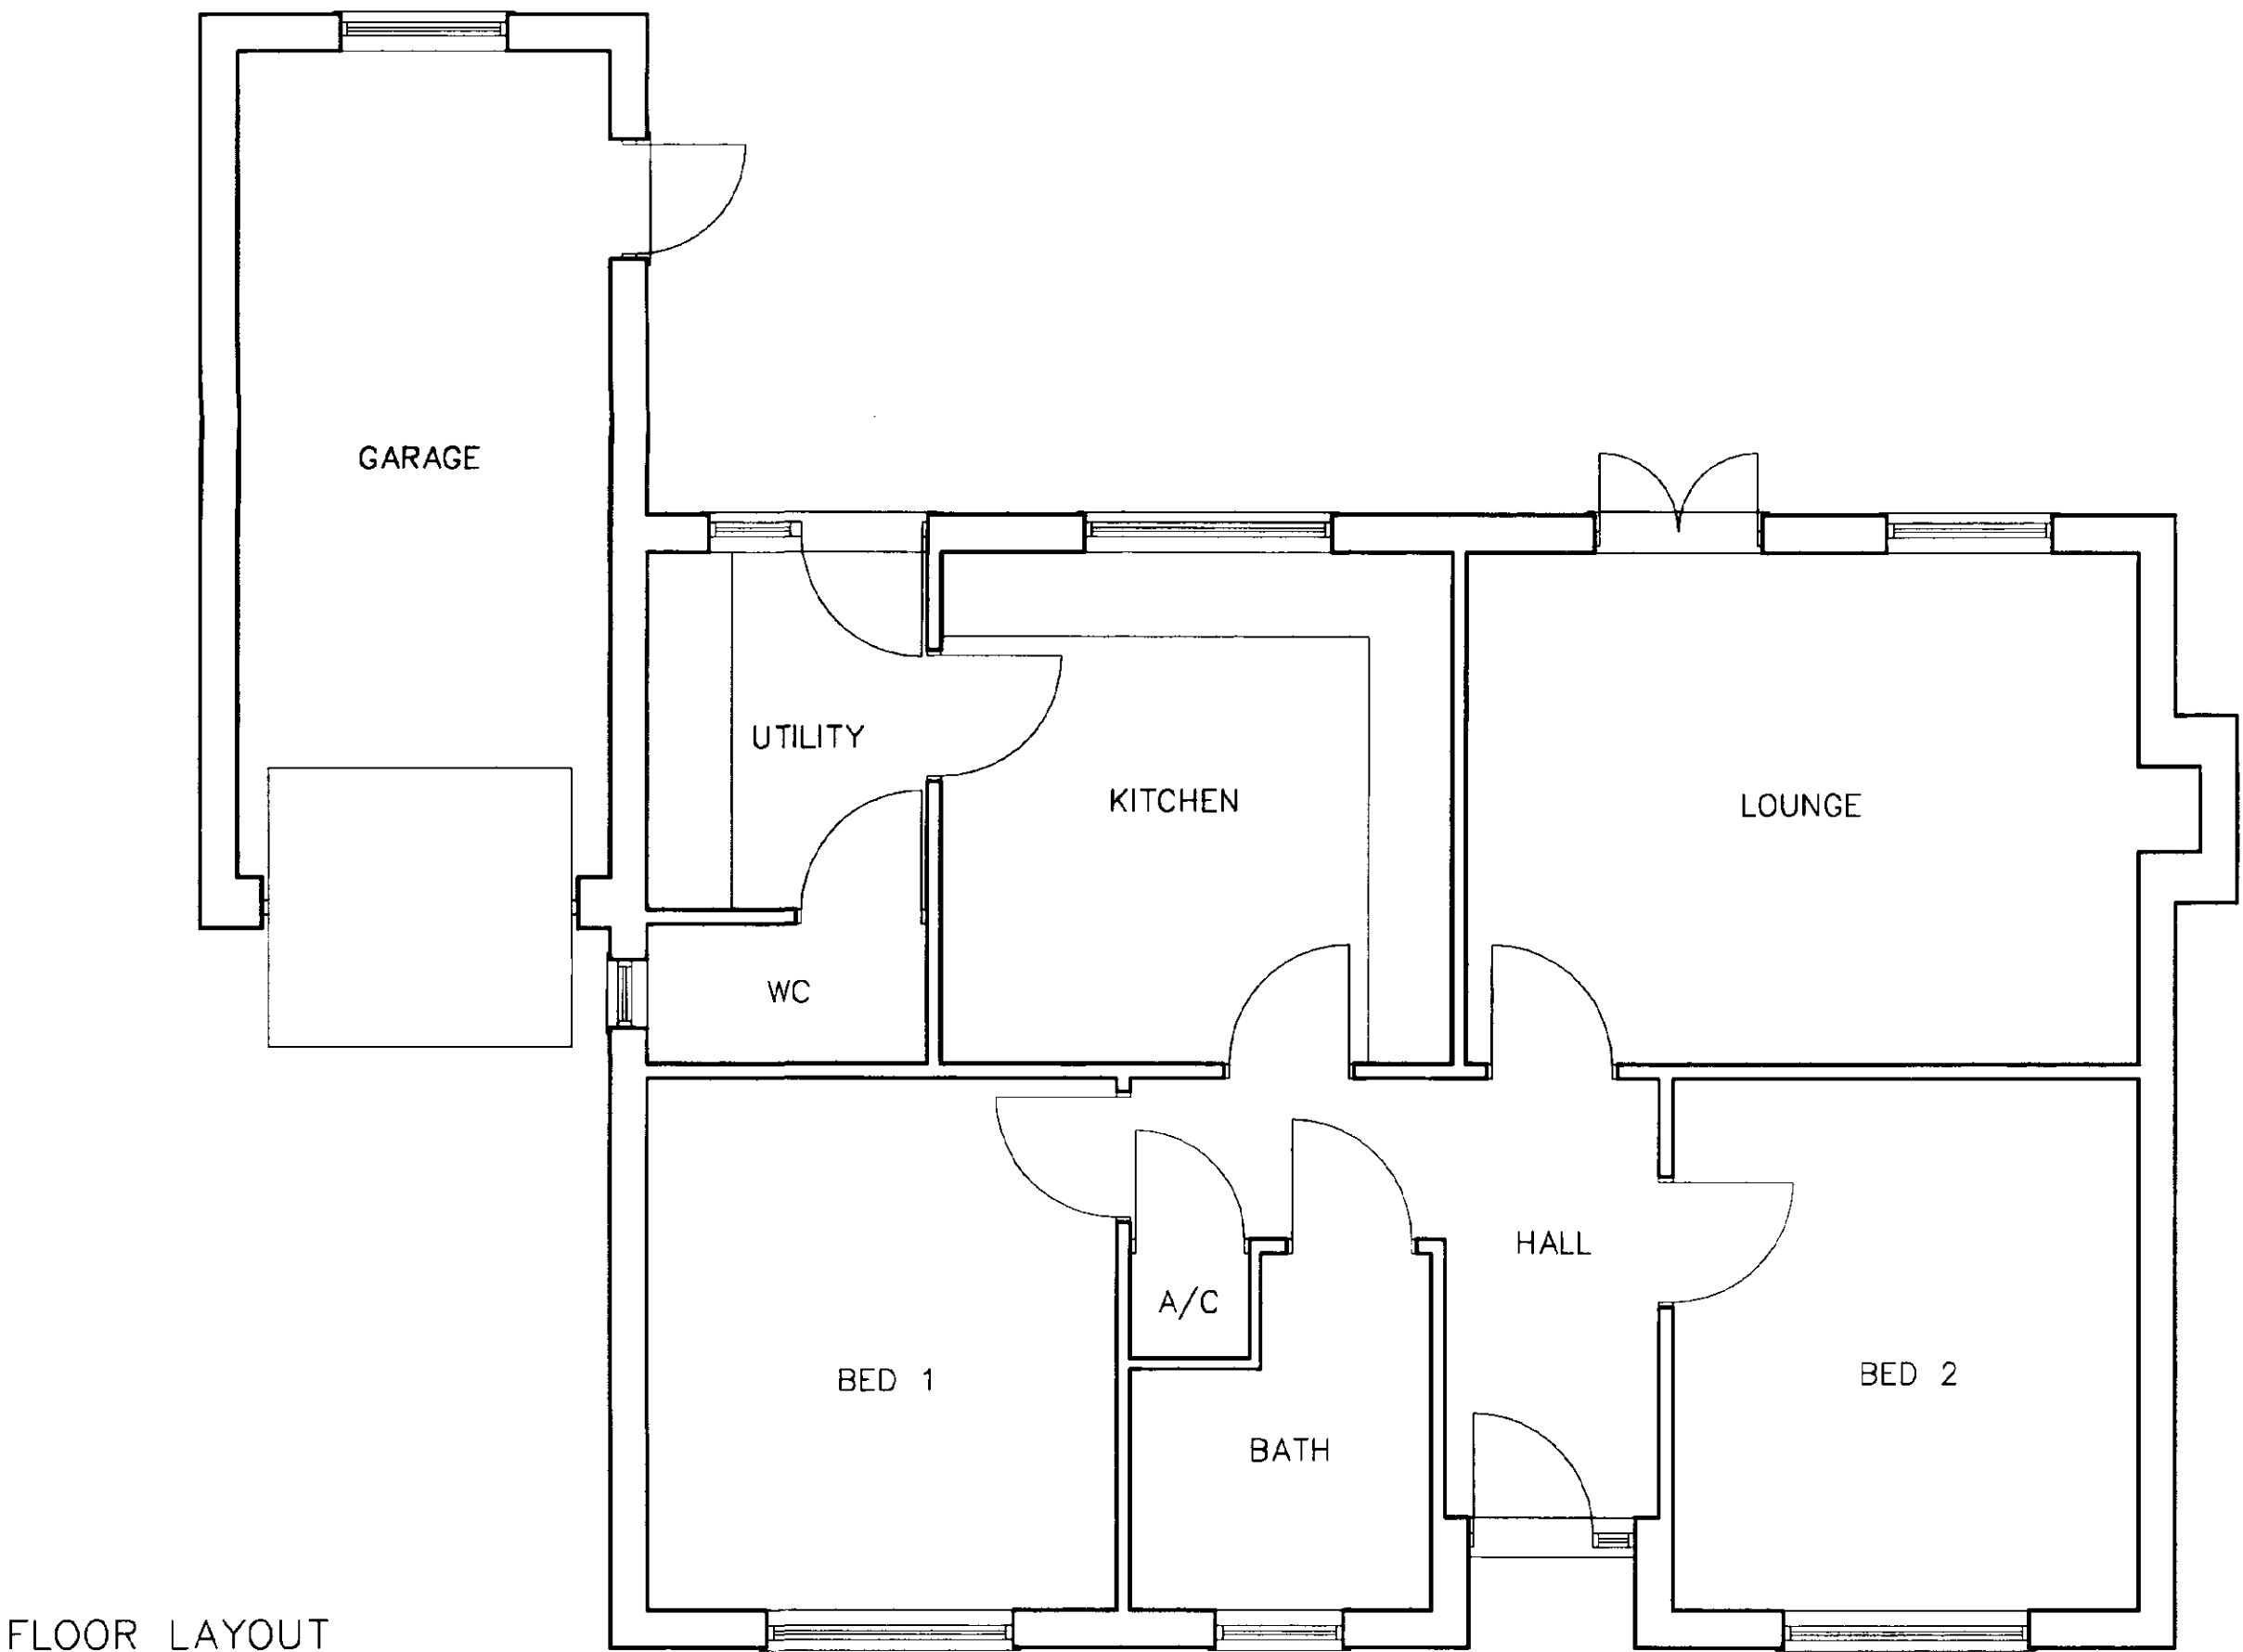

FLOOR LAYOUT

DETERMINED
PLAN

02 AUG 2000
Ref: 0061/00

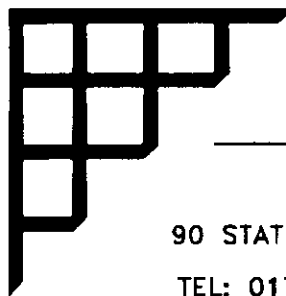

MARK DENNIS
architectural services

90 STATION ROAD - SURFLEET - SPALDING
LINCOLNSHIRE - PE11 4DB
TEL: 01775 680183 FAX: 01775 680183

PROJECT TITLE
PROPOSED BUNGALOW AT
MARSH ROAD,
GEDNEY DROVE END
FOR: Mr & Mrs M DAVY

LAYOUT & ELEVATIONS

REV	DESCRIPTION	DATE	BY

SCALE 1:100, 1:50		DRAWN MD	
DATE AUG 00		DRAWING No. 00.025/002	