



SHDC  
Planning & Development  
19 NOV 2010  
Ref: 0963-10

**Site Location Plan**

Scale 1:1250



2nd Floor - 5B Sheepmarket  
Spalding  
PE11 1BH  
Tel: 01775 768 921  
e-mail: enquiries@remiwaydesign.co.uk

Site :

The Elms  
Gedney Broadgate  
PE12 0DE

Client :


Ms C Foley

Date : \*\*\*\*\*

Scale : as noted

Drawing No:

**1948 - 01**

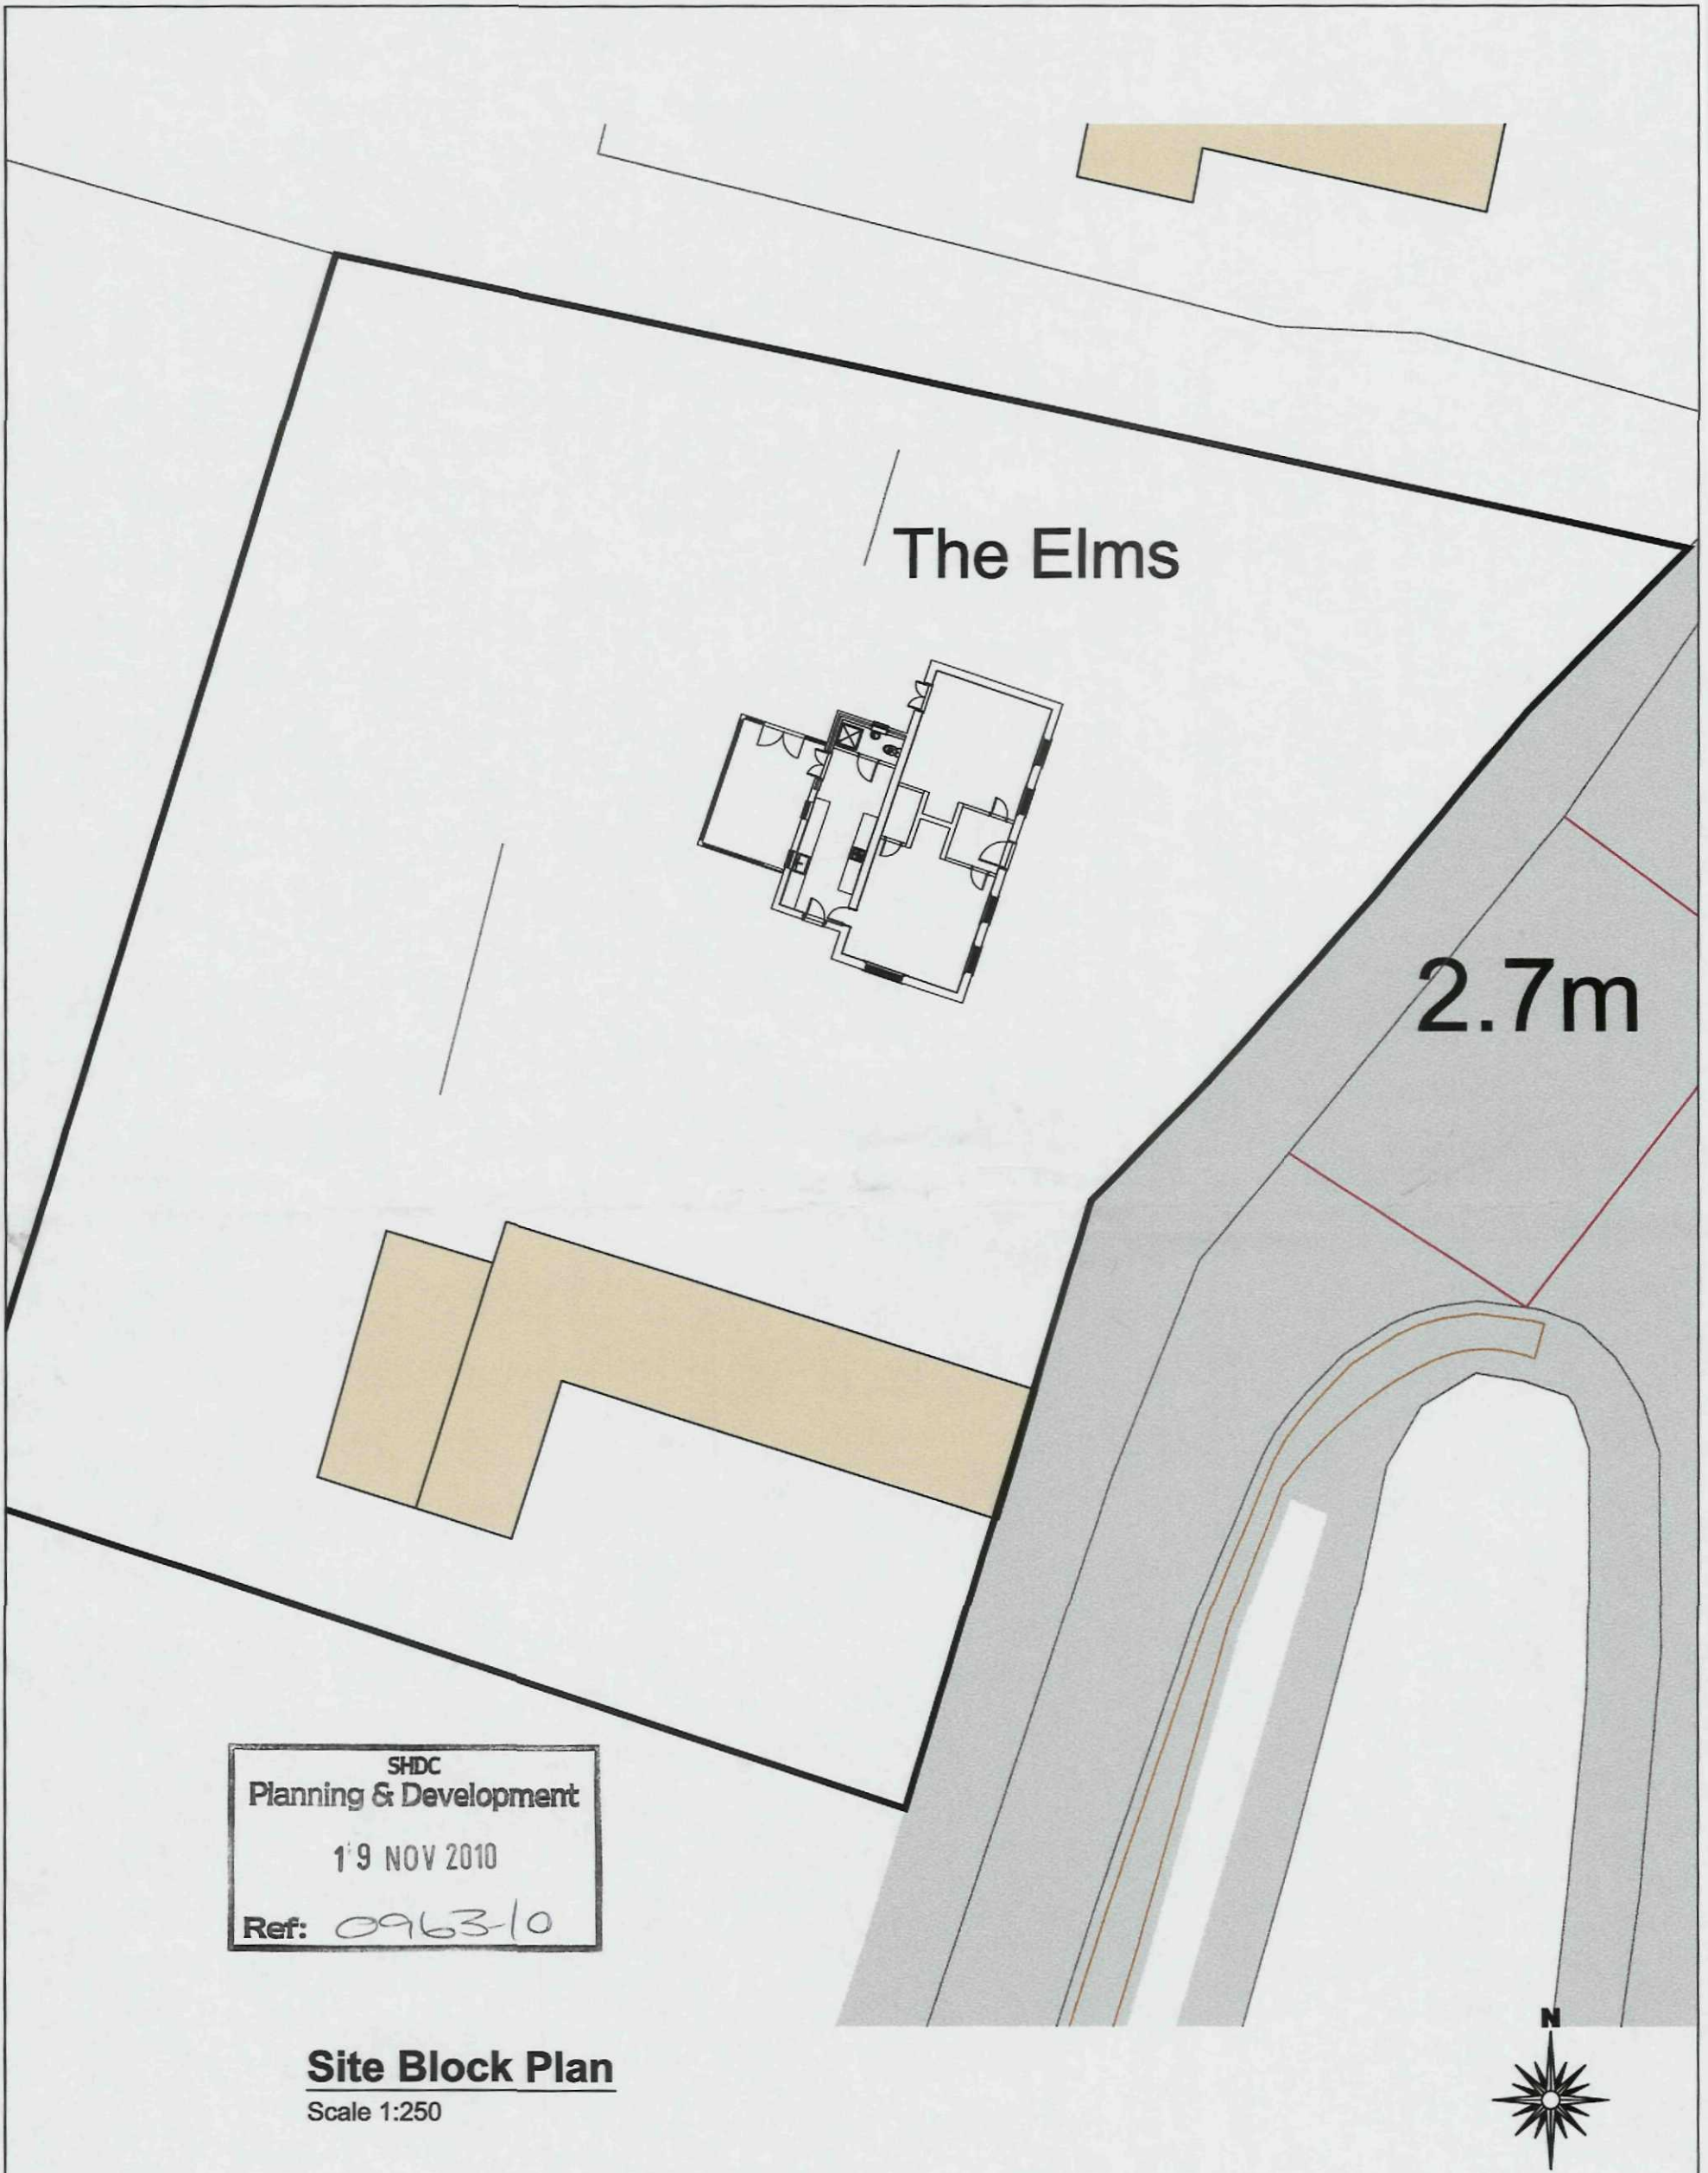

SHDC  
Planning & Development  
19 NOV 2010  
Ref: 0963-10

**Site Block Plan**  
Scale 1:250



2nd Floor - 5B Sheepmarket  
Spalding  
PE11 1BH  
Tel: 01775 768 921  
e-mail: enquiries@remiwaydesign.co.uk

Site :

The Elms  
Gedney Broadgate  
PE12 0DE

Client :

Ms C Foley


Date : ★★★★★

Scale : as noted

Drawing No:

1948 - 02


Contractor to check all Dimensions on site prior to ordering materials / commencing work. Do Not Scale from this Drawing - If in doubt then please ask

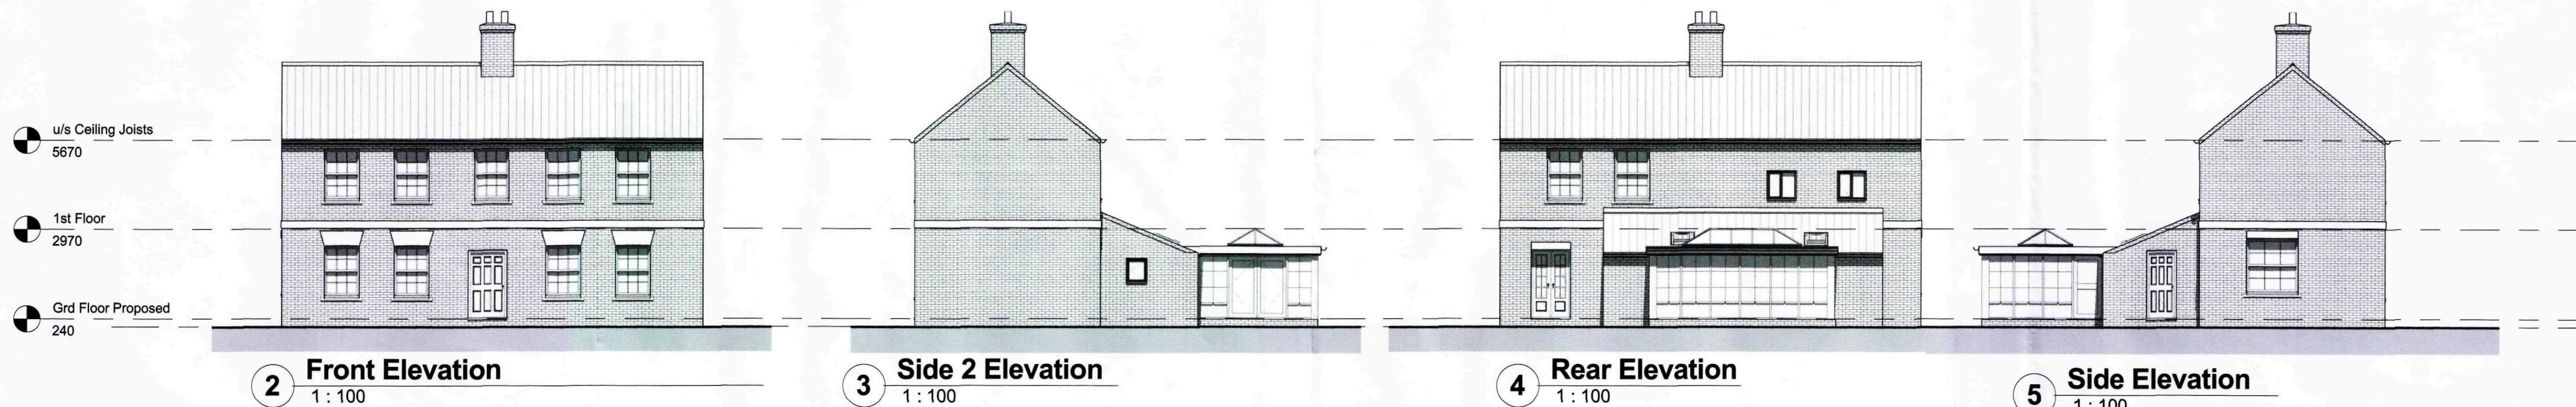


6 3D Rear



7 3D Rear 2

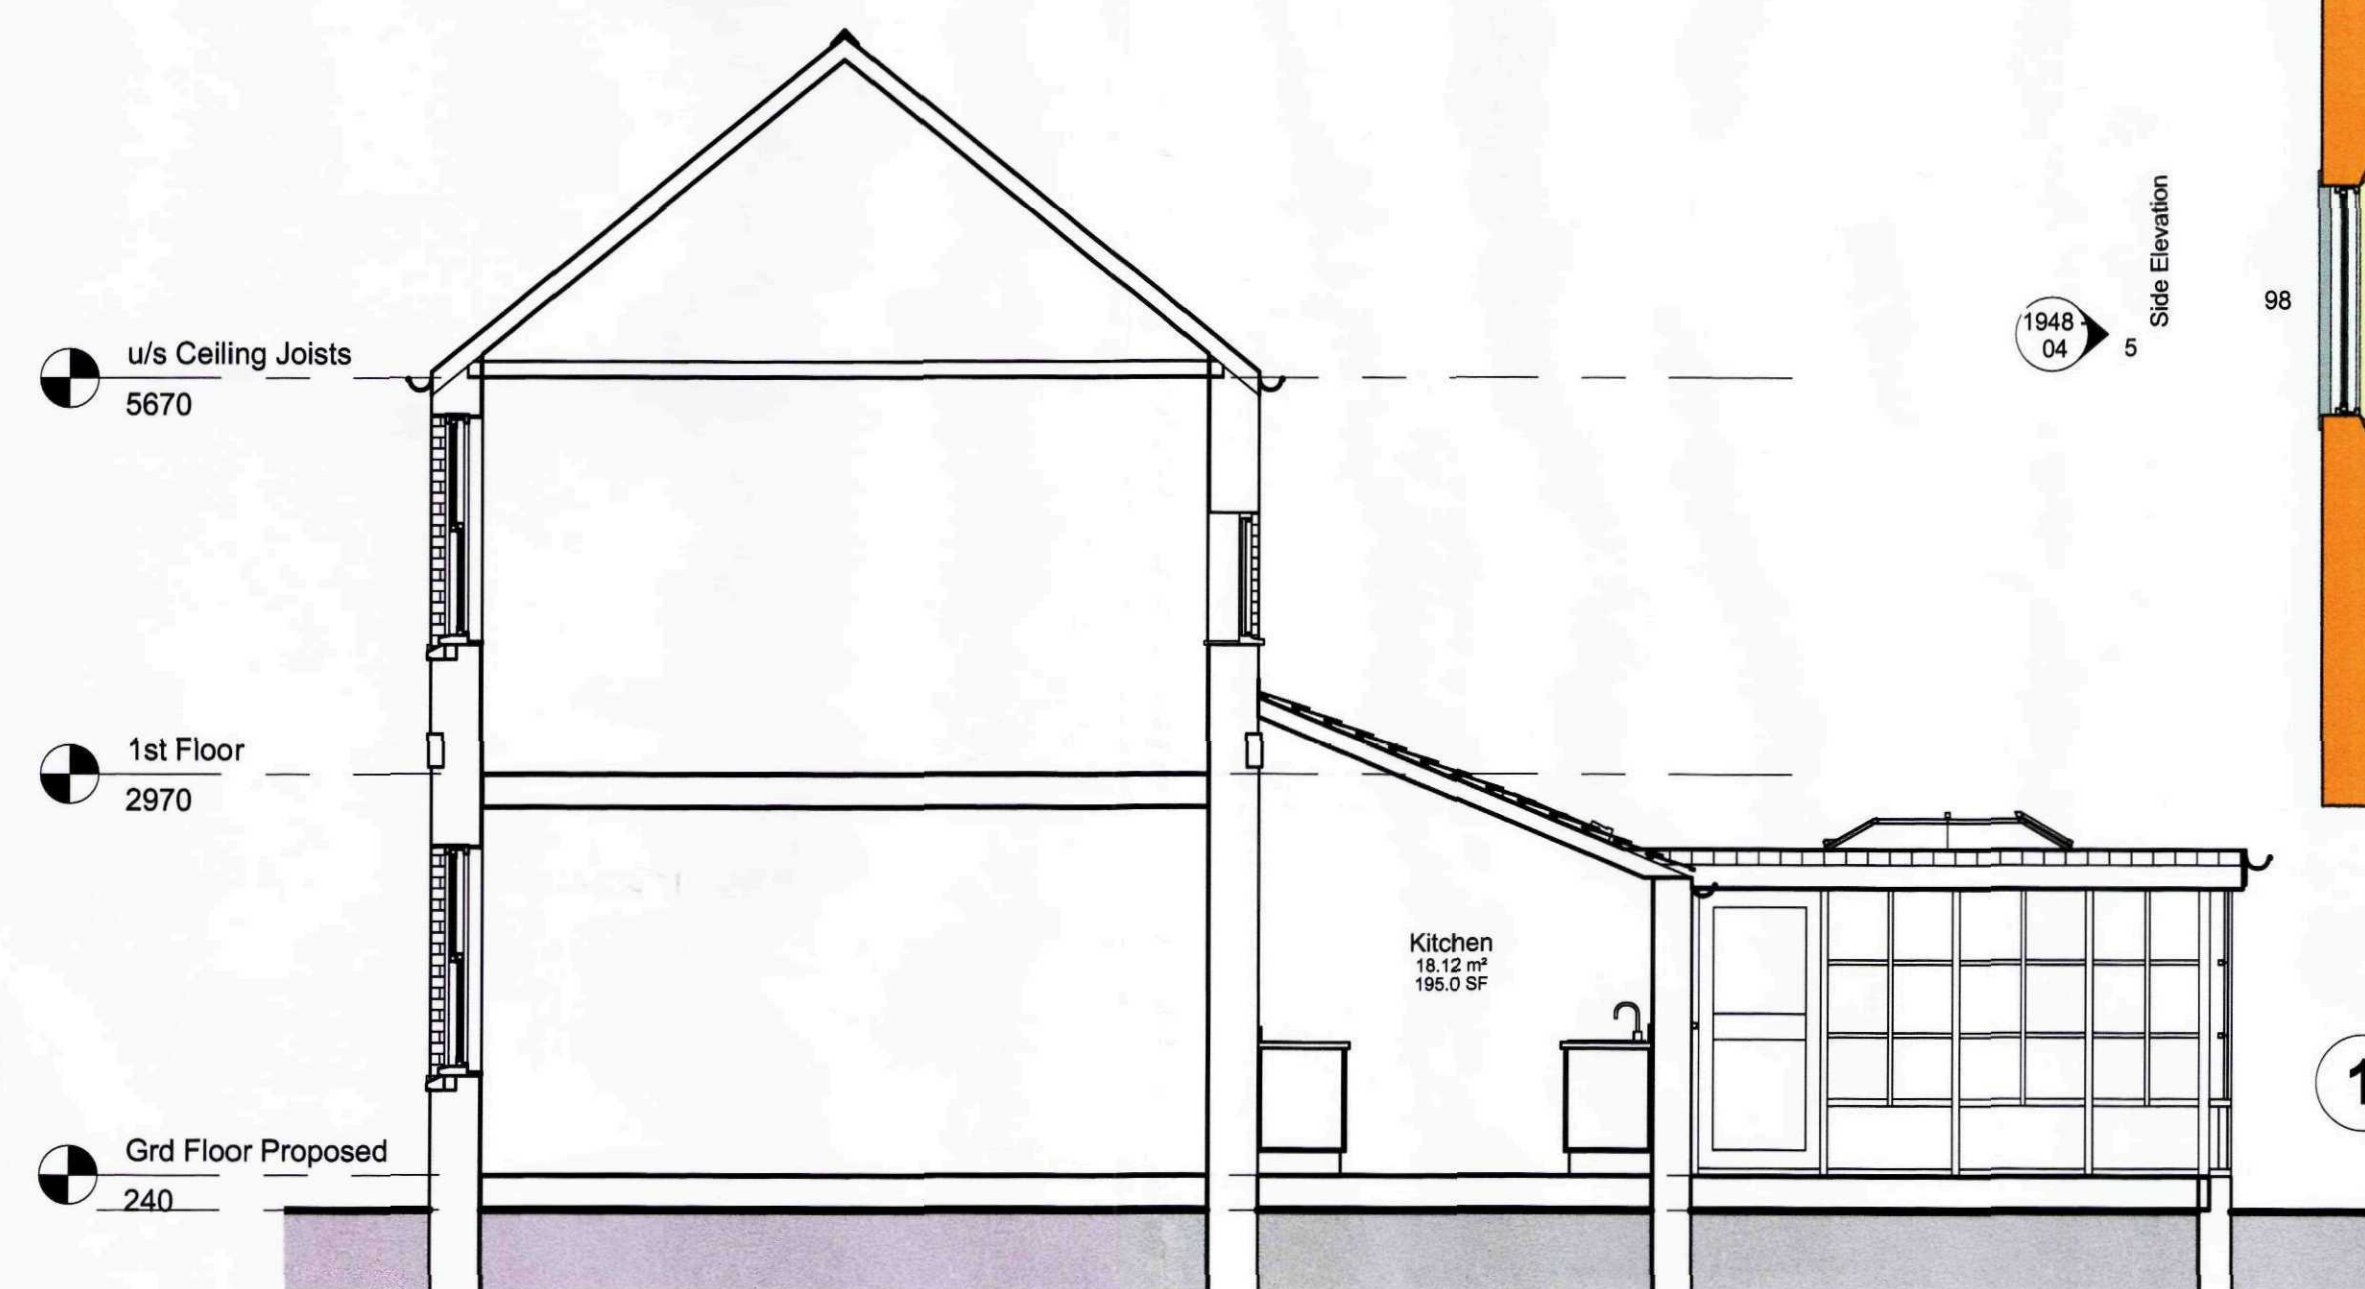

8 Section 1  
1 : 50

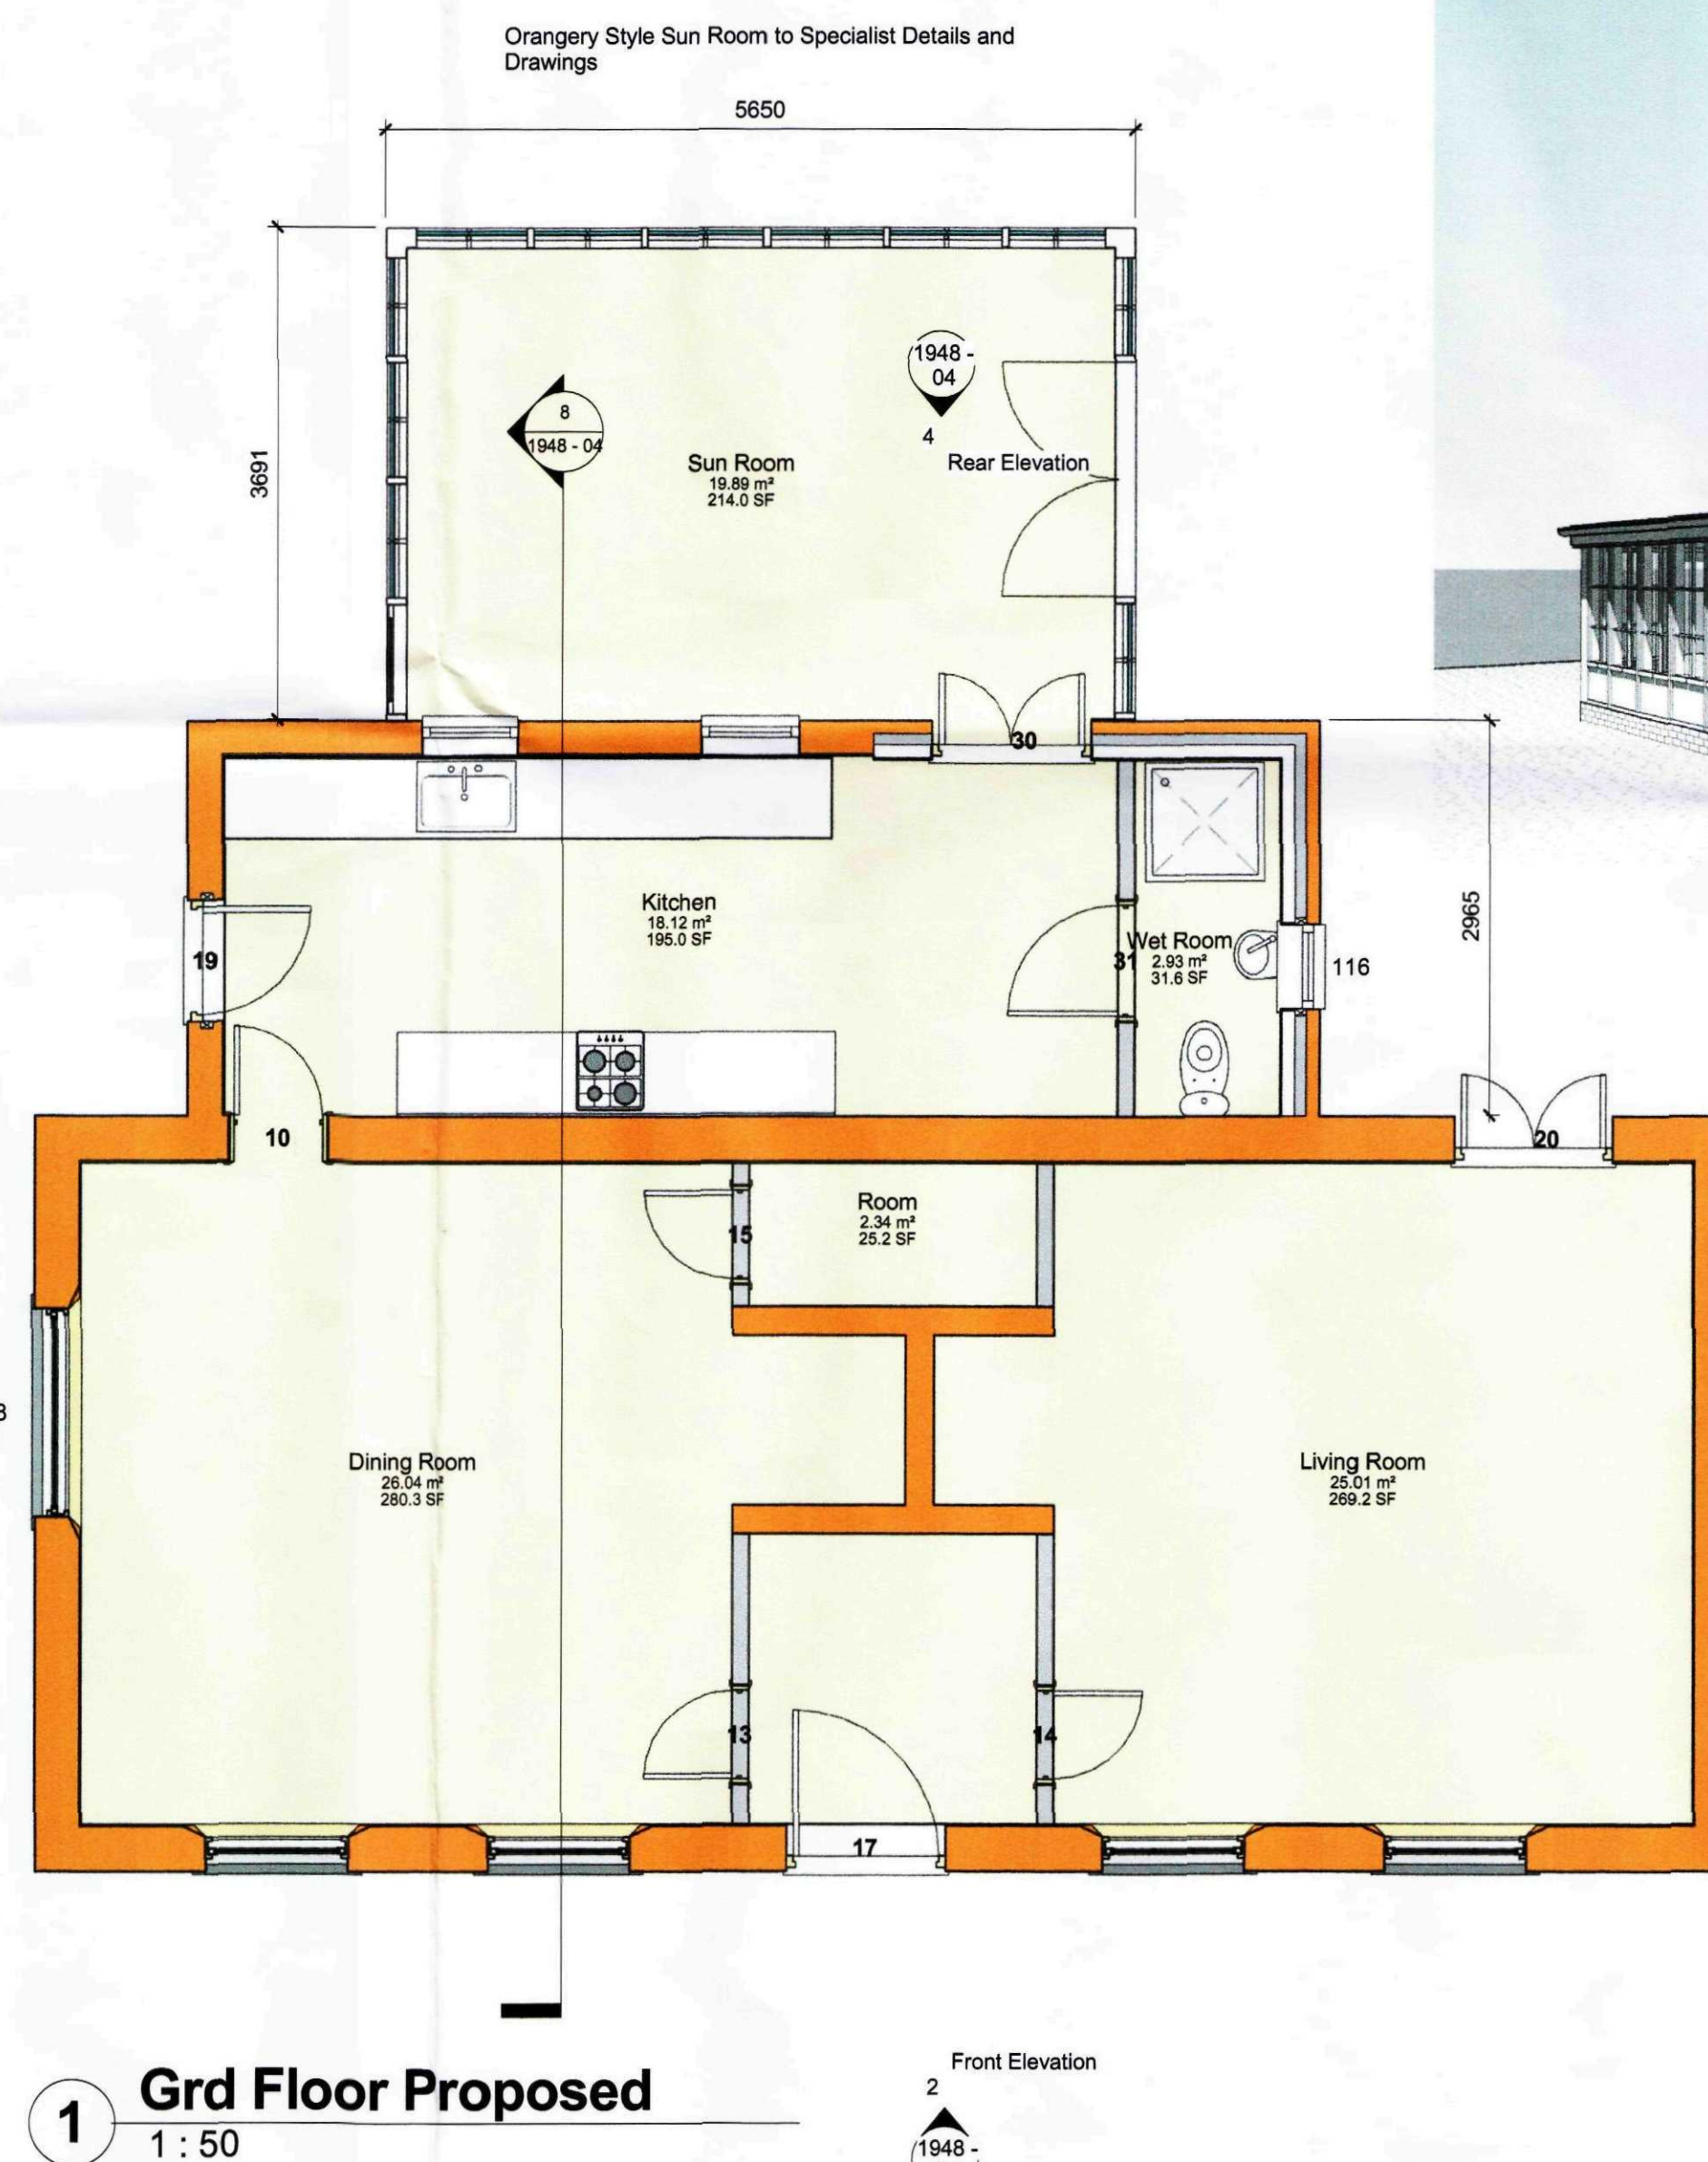

GENERAL CONDITIONS  
Contractors are responsible for checking all dimensions on site when work commences and before ordering any materials. Any discrepancies should be brought to the attention of the Client for remedial action before commencing further.  
All materials not specified to be of a standard suitable for the work proposed and be fit for purpose. All work to be in accordance with good building practice and all necessary BS codes for Workmanship on Building Sites.

A - 27.10.10 - Amended to suit Client  
Revisions

Client: Mrs C Foley

Site: Single Storey Rear Kitchen and Conservatory Extension

Drig Title: Proposed Plans




2nd Floor - 5B Sheepmarket  
Spalding  
P E 11 1 B H  
Tel : 01775 768 921  
e-mail: enquiries@remwaydesign.co.uk

| Drig Size | Drawing Number | Revision |
|-----------|----------------|----------|
| a1        | 1948 - 04      | A        |

Contractor to check all Dimensions on site prior to ordering materials / commencing work. Do Not Scale from this Drawing - If in doubt then please ask




**2 Front Elevation**  
1 : 100

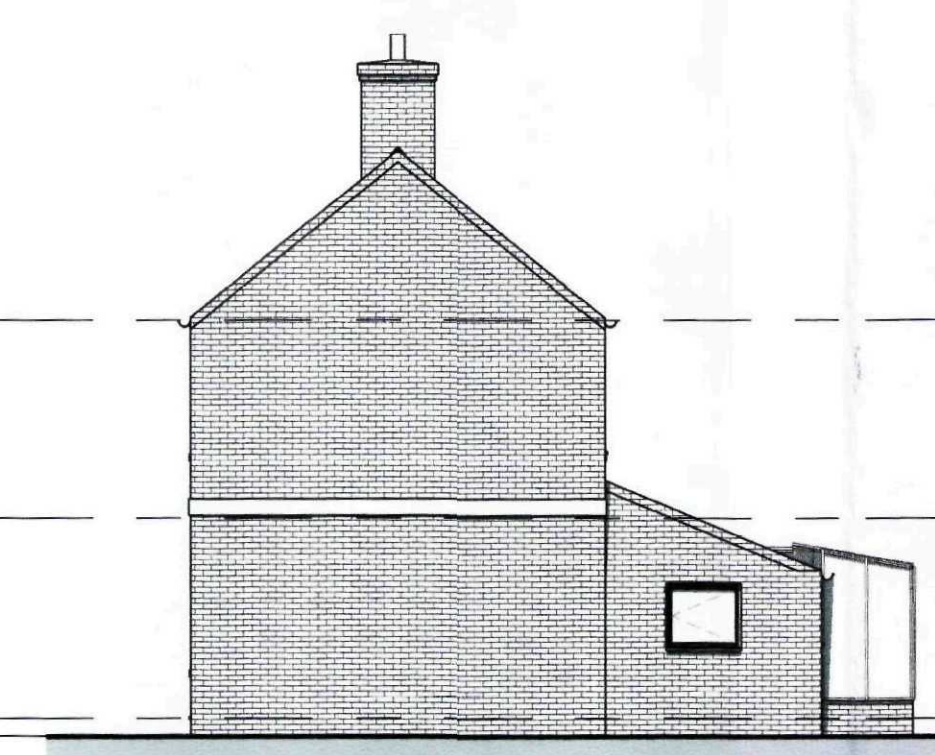


**3 Side 2 Elevation**  
1 : 100



**4 Rear Elevation**  
1 : 100

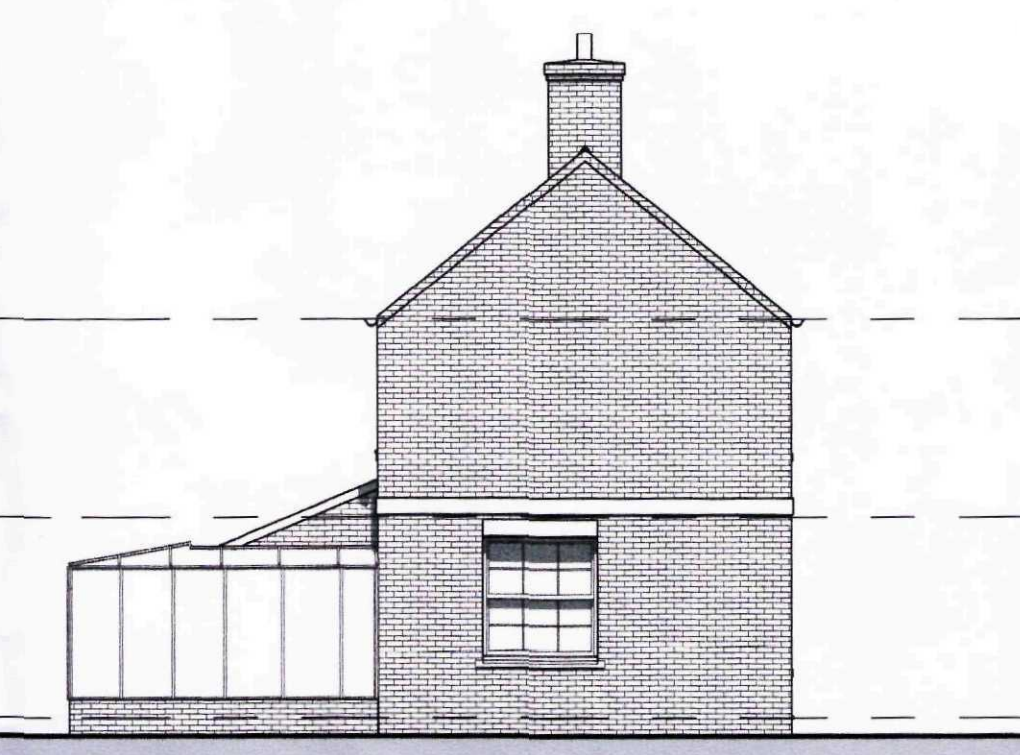


**5 Side Elevation**  
1 : 100

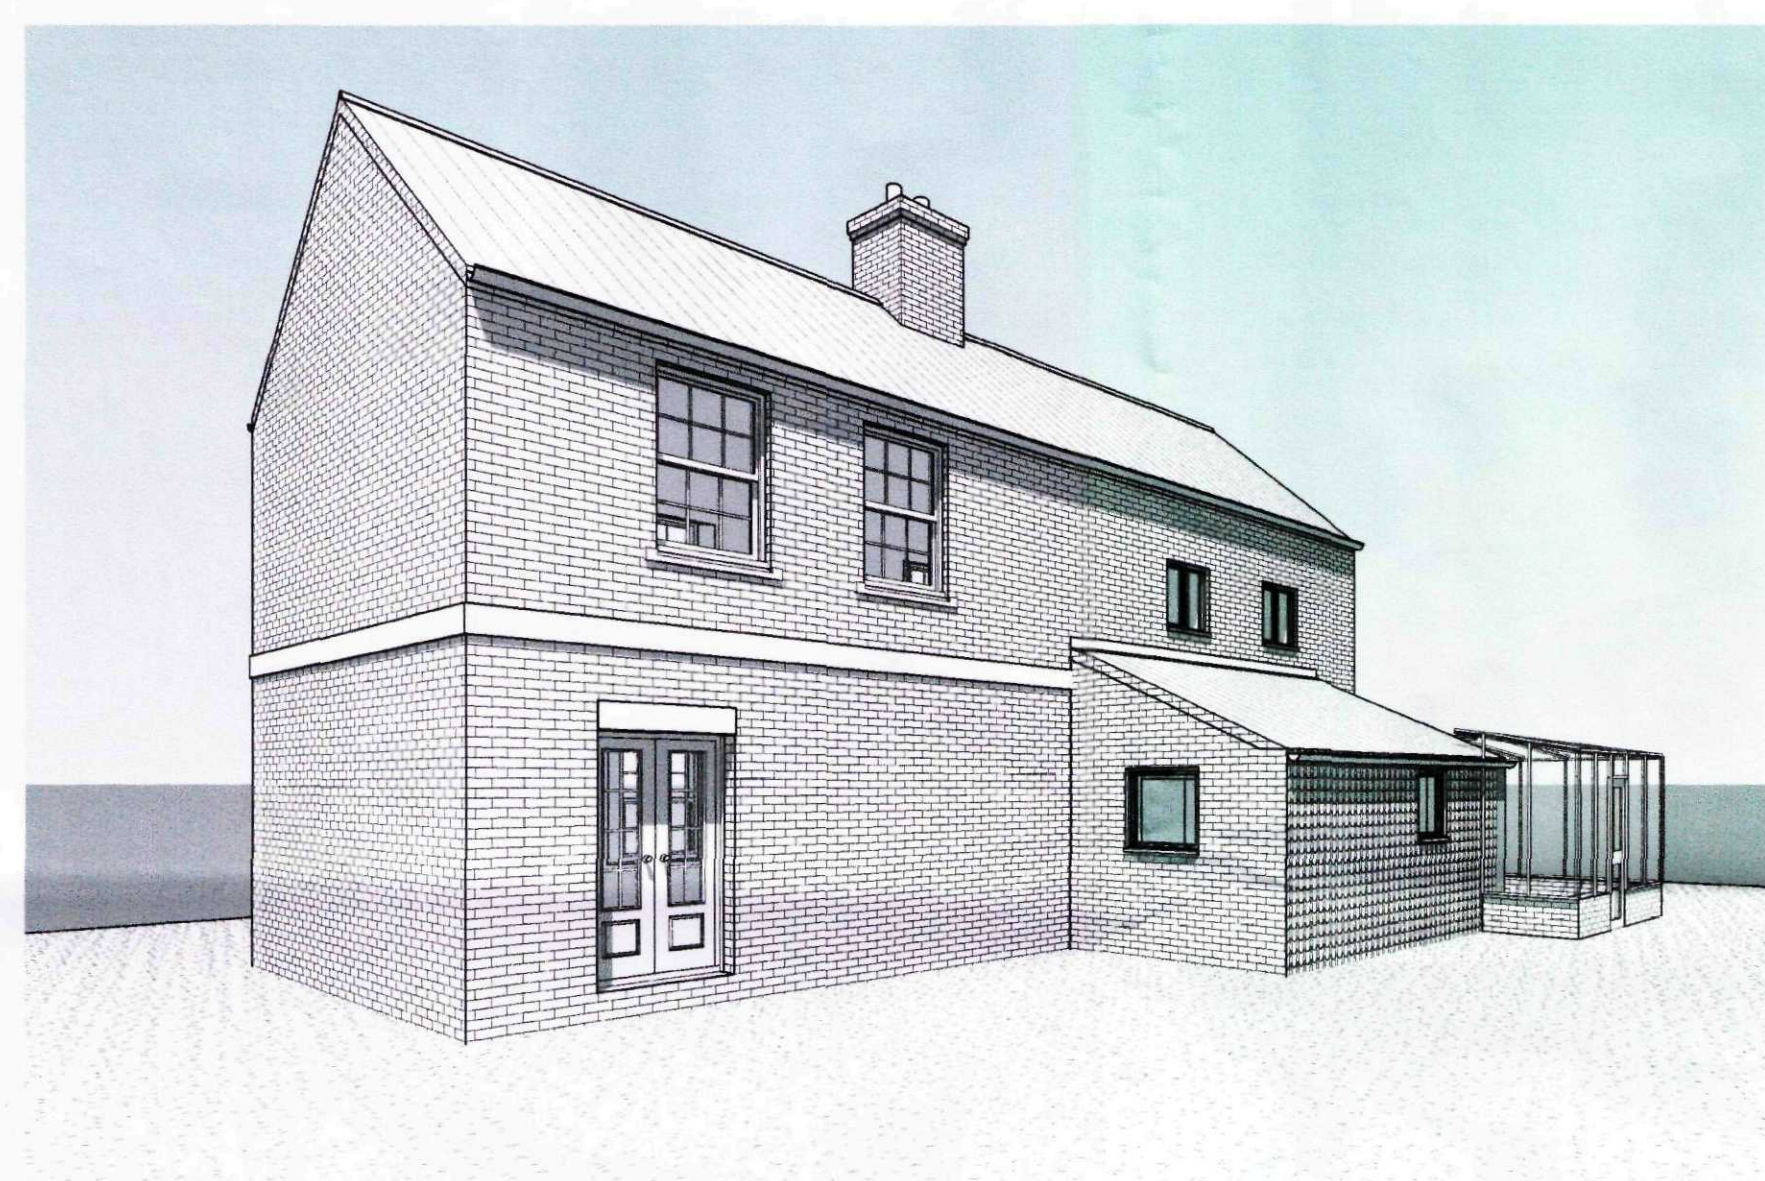


**6 3D Rear**



**7 3D Rear 2**

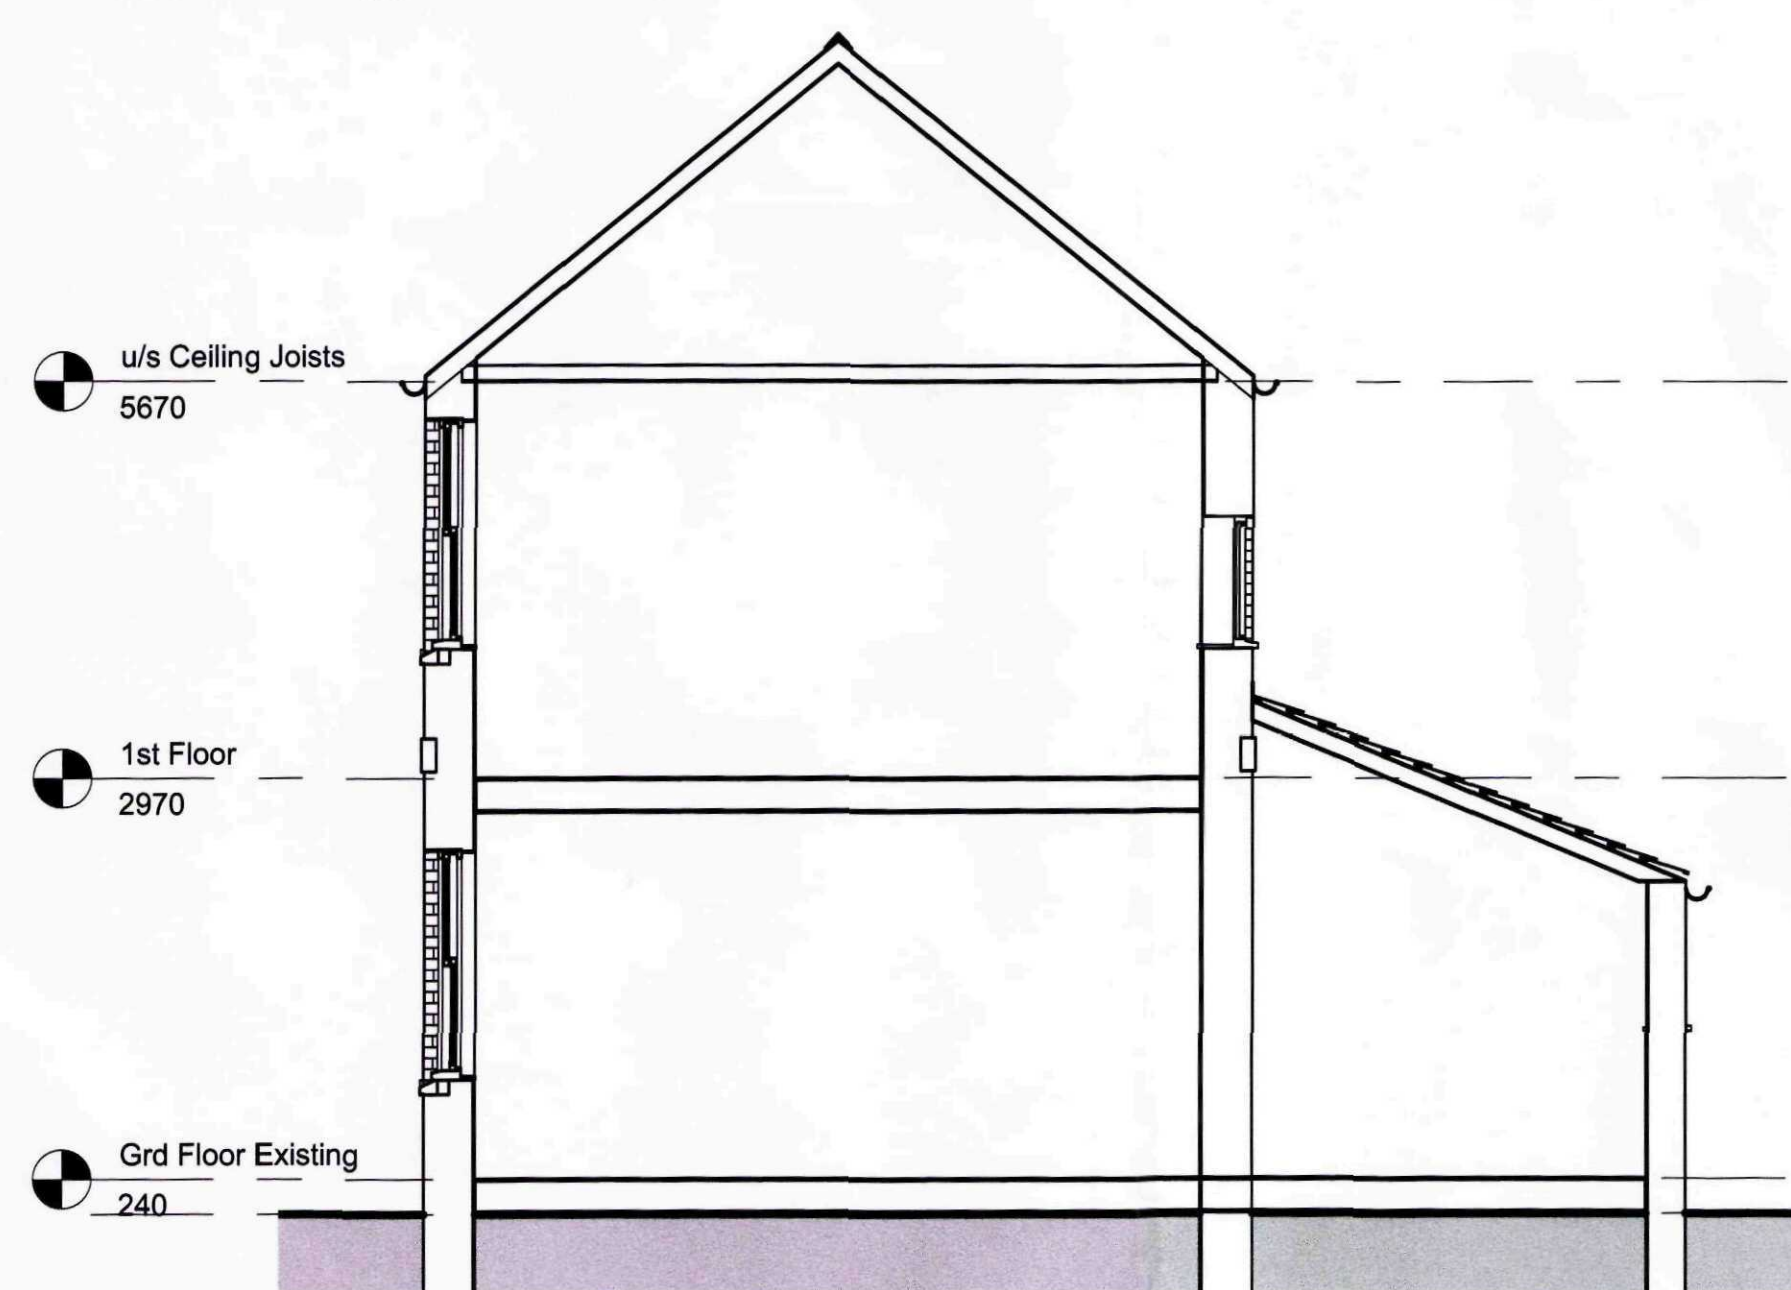

**8 Section 1**  
1 : 50

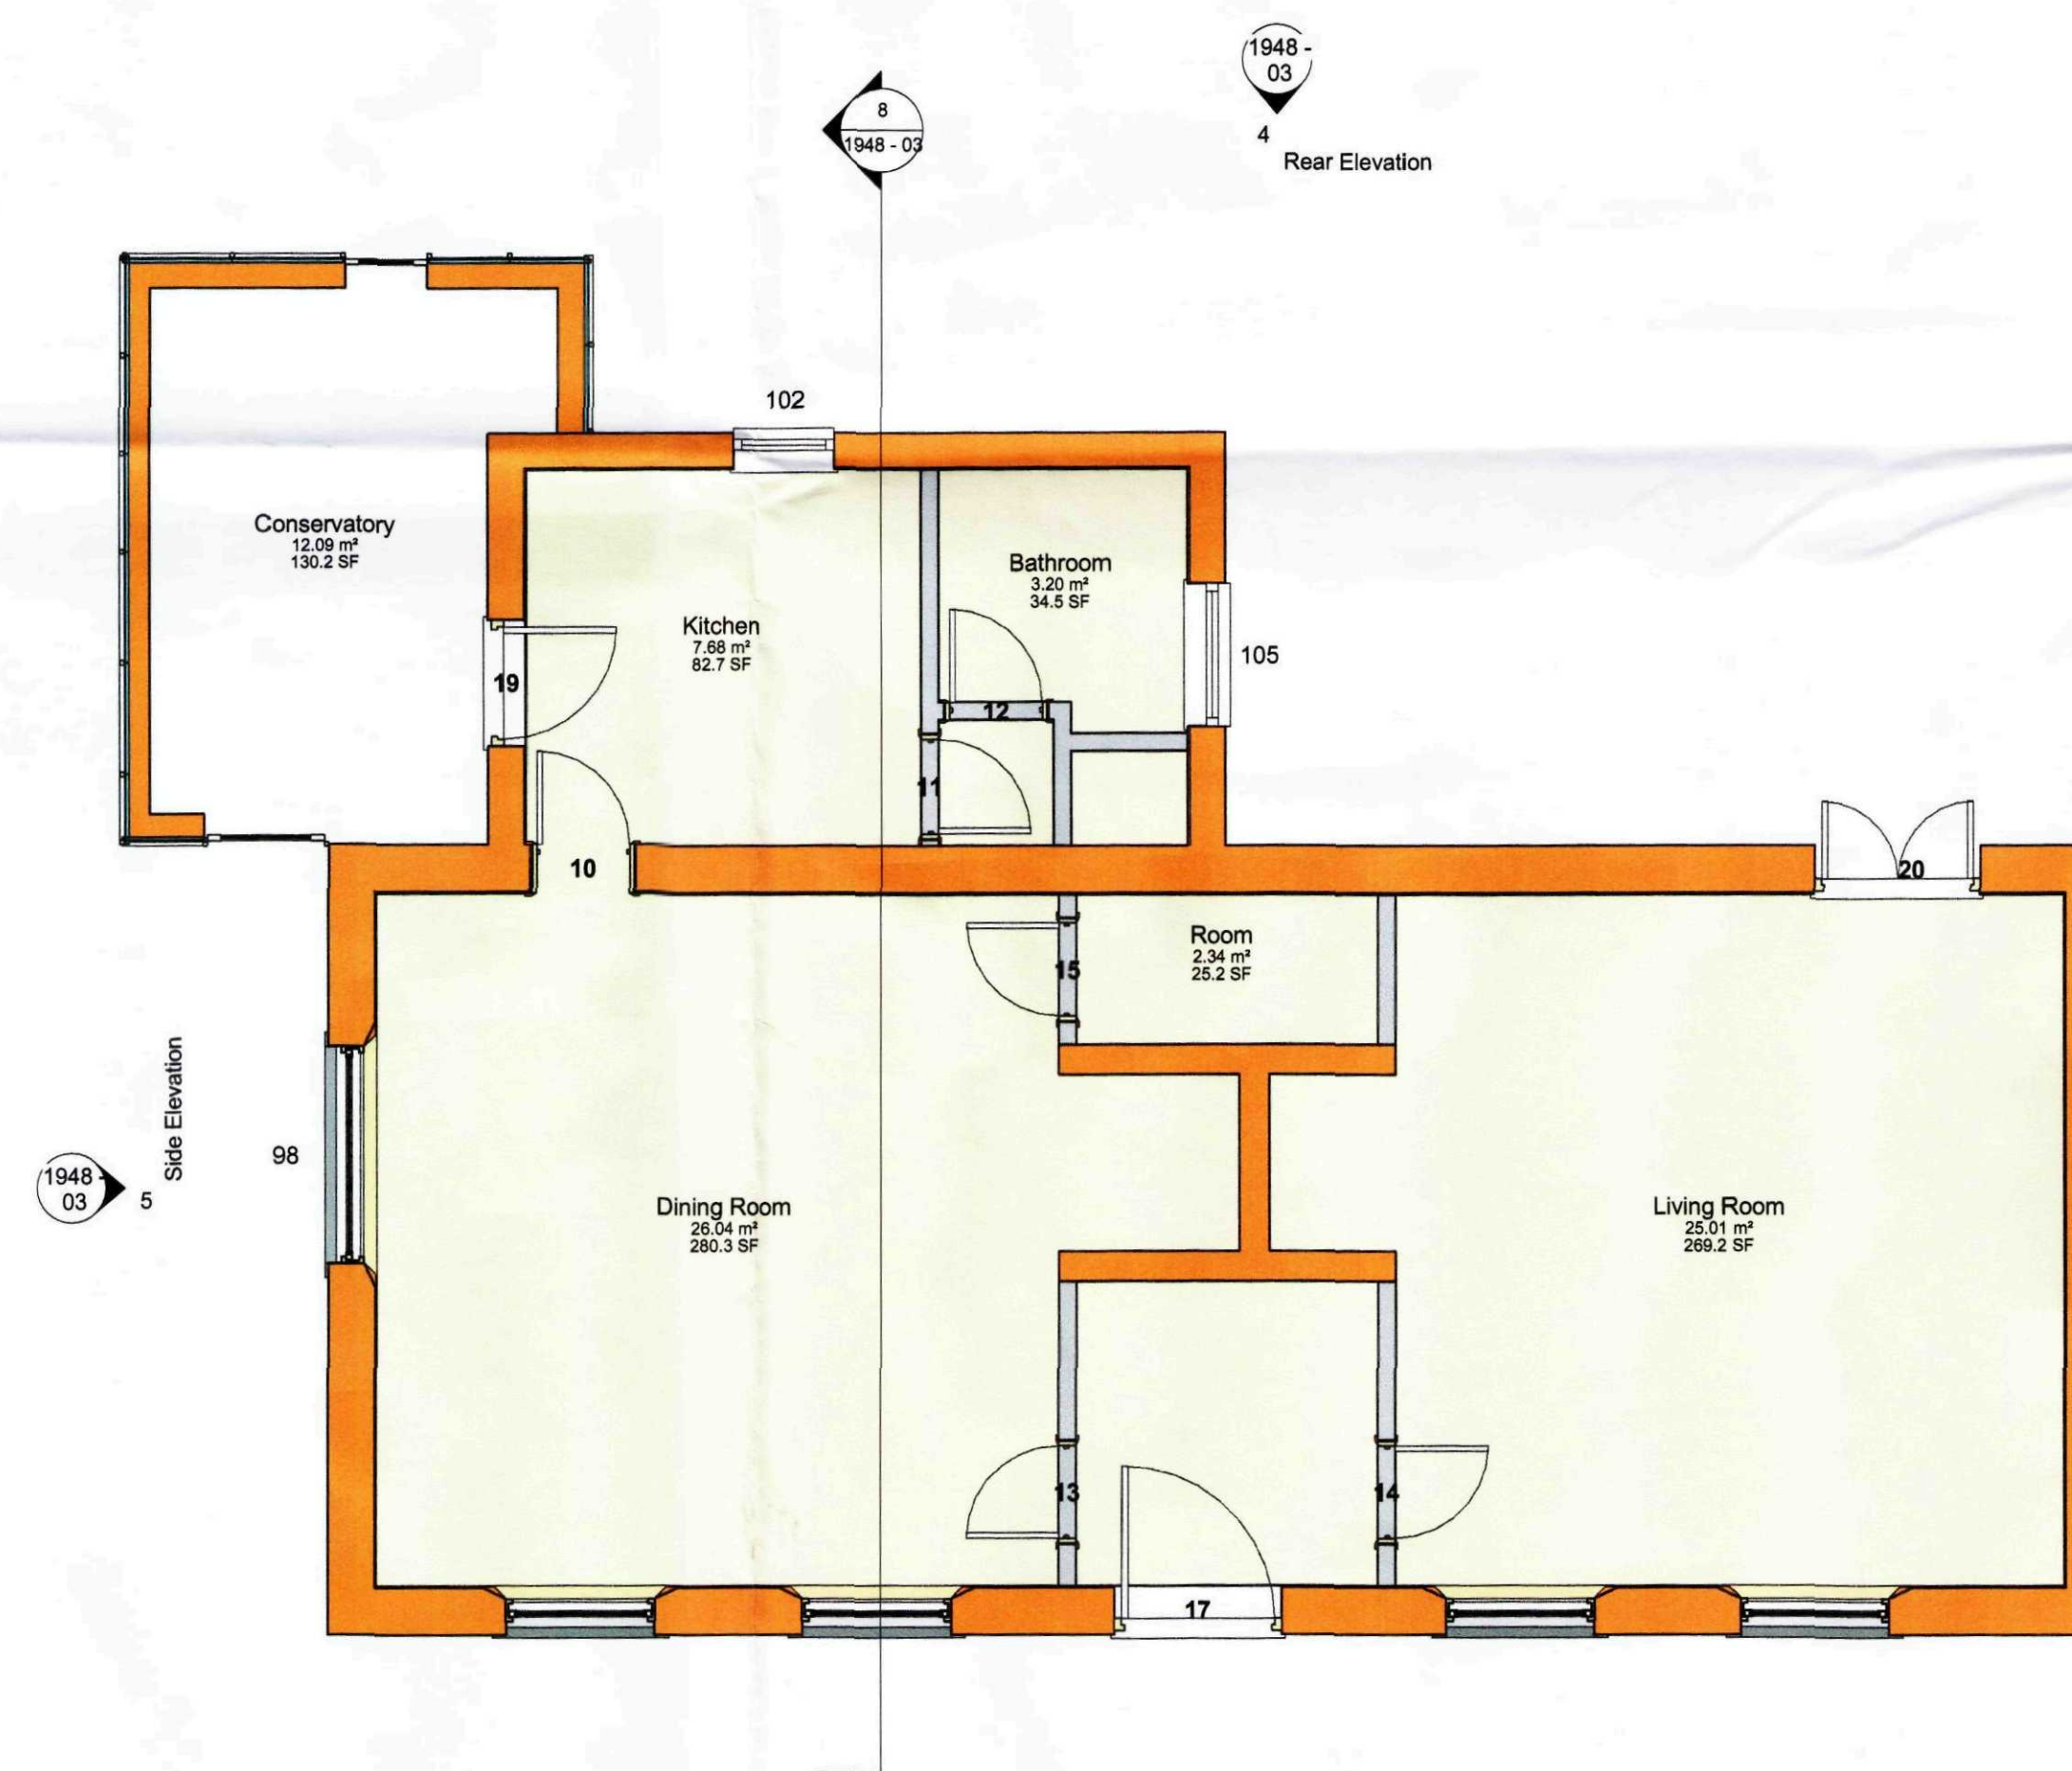

**1 Grd Floor Existing**  
1 : 50

**GENERAL CONDITIONS**  
Contractors are responsible for checking all dimensions on site when work commences and before ordering any materials. Any discrepancies should be brought to the attention of the Client for remedial action before commencing further.  
All materials not specified to be of a standard suitable for the work proposed and be fit for purpose. All work to be in accordance with good building practice and all necessary BS codes for Workmanship on Building Sites.

SHDC  
Planning & Development  
19 NOV 2010  
Ref: 0963-10

Client: **Mrs C Foley**  
Site: **Single Storey Rear Kitchen and Conservatory Extension**

Drwg Title: **Existing Plans**



2nd Floor - 58 Sheepmarket  
Spalding  
PE 11 1 B H  
Tel : 01775 768 921  
e-mail: enquiries@remwaydesign.co.uk

|           |                |           |
|-----------|----------------|-----------|
| Drwg Size | Drawing Number | Revision: |
| a1        | 1948 - 03      |           |