

SHDC
Planning & Development

19 NOV 2010

Ref: 09164-10

Site Location Plan

Scale 1:1250



2nd Floor - 5B Sheepmarket
Spalding
PE11 1BH
Tel: 01775 768 921
e-mail: enquiries@remiwaydesign.co.uk

Site :

The Elms
Gedney Broadgate
PE12 0DE

Client :

Ms C Foley

Date : *****

Scale : as noted

Drawing No:

1948 - 01

The Elms

2.7m

SHDC
Planning & Development
19 NOV 2010
Ref: 0964-10

Site Block Plan
Scale 1:250




2nd Floor - 5B Sheepmarket
Spalding
PE11 1BH
Tel: 01775 768 921
e-mail: enquiries@remwaydesign.co.uk

Site :
**The Elms
Gedney Broadgate
PE12 0DE**

Client :
Ms C Foley

Date : *****	Scale : as noted
Drawing No: 1948 - 02	

Contractor to check all Dimensions on site prior to ordering materials / commencing work. Do Not Scale from this Drawing - If in doubt then please ask

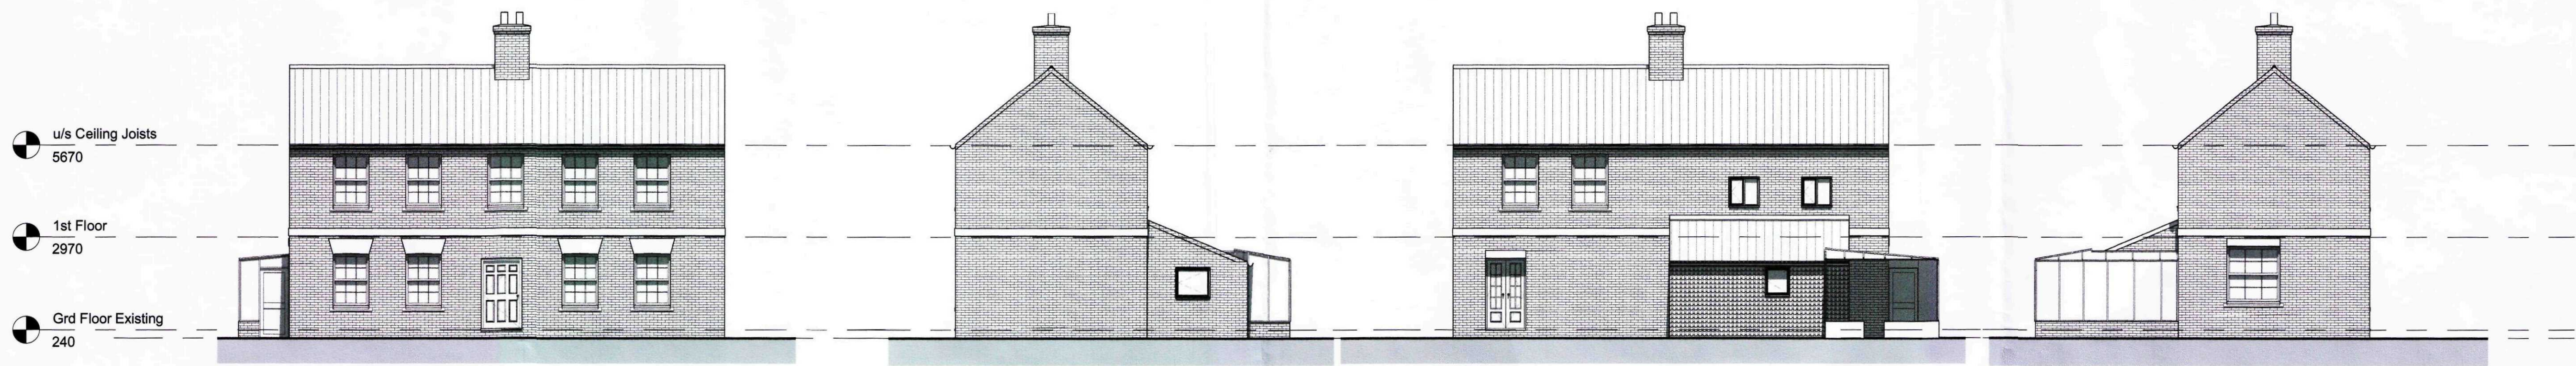


2 Front Elevation
1:100


3 Side 2 Elevation
1:100

4 Rear Elevation
1:100


5 Side Elevation
1:100

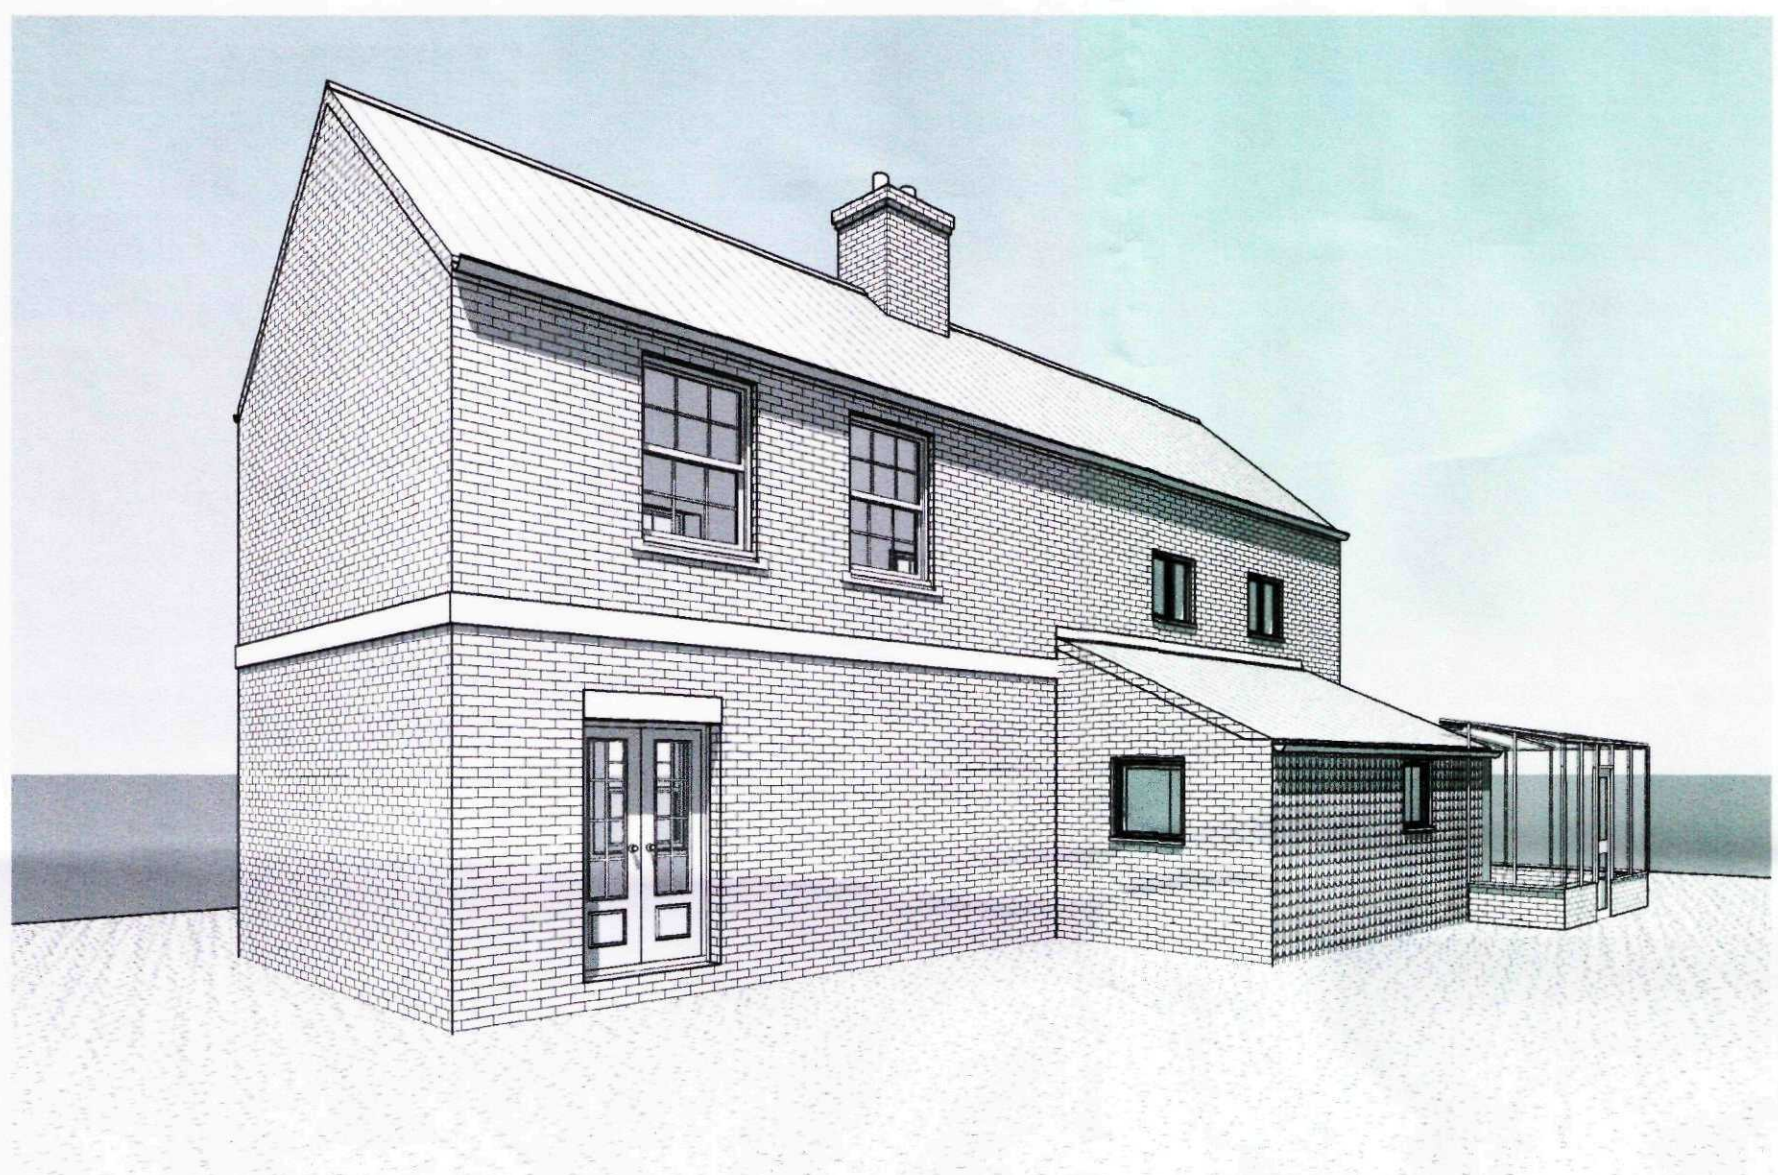


6 3D Rear

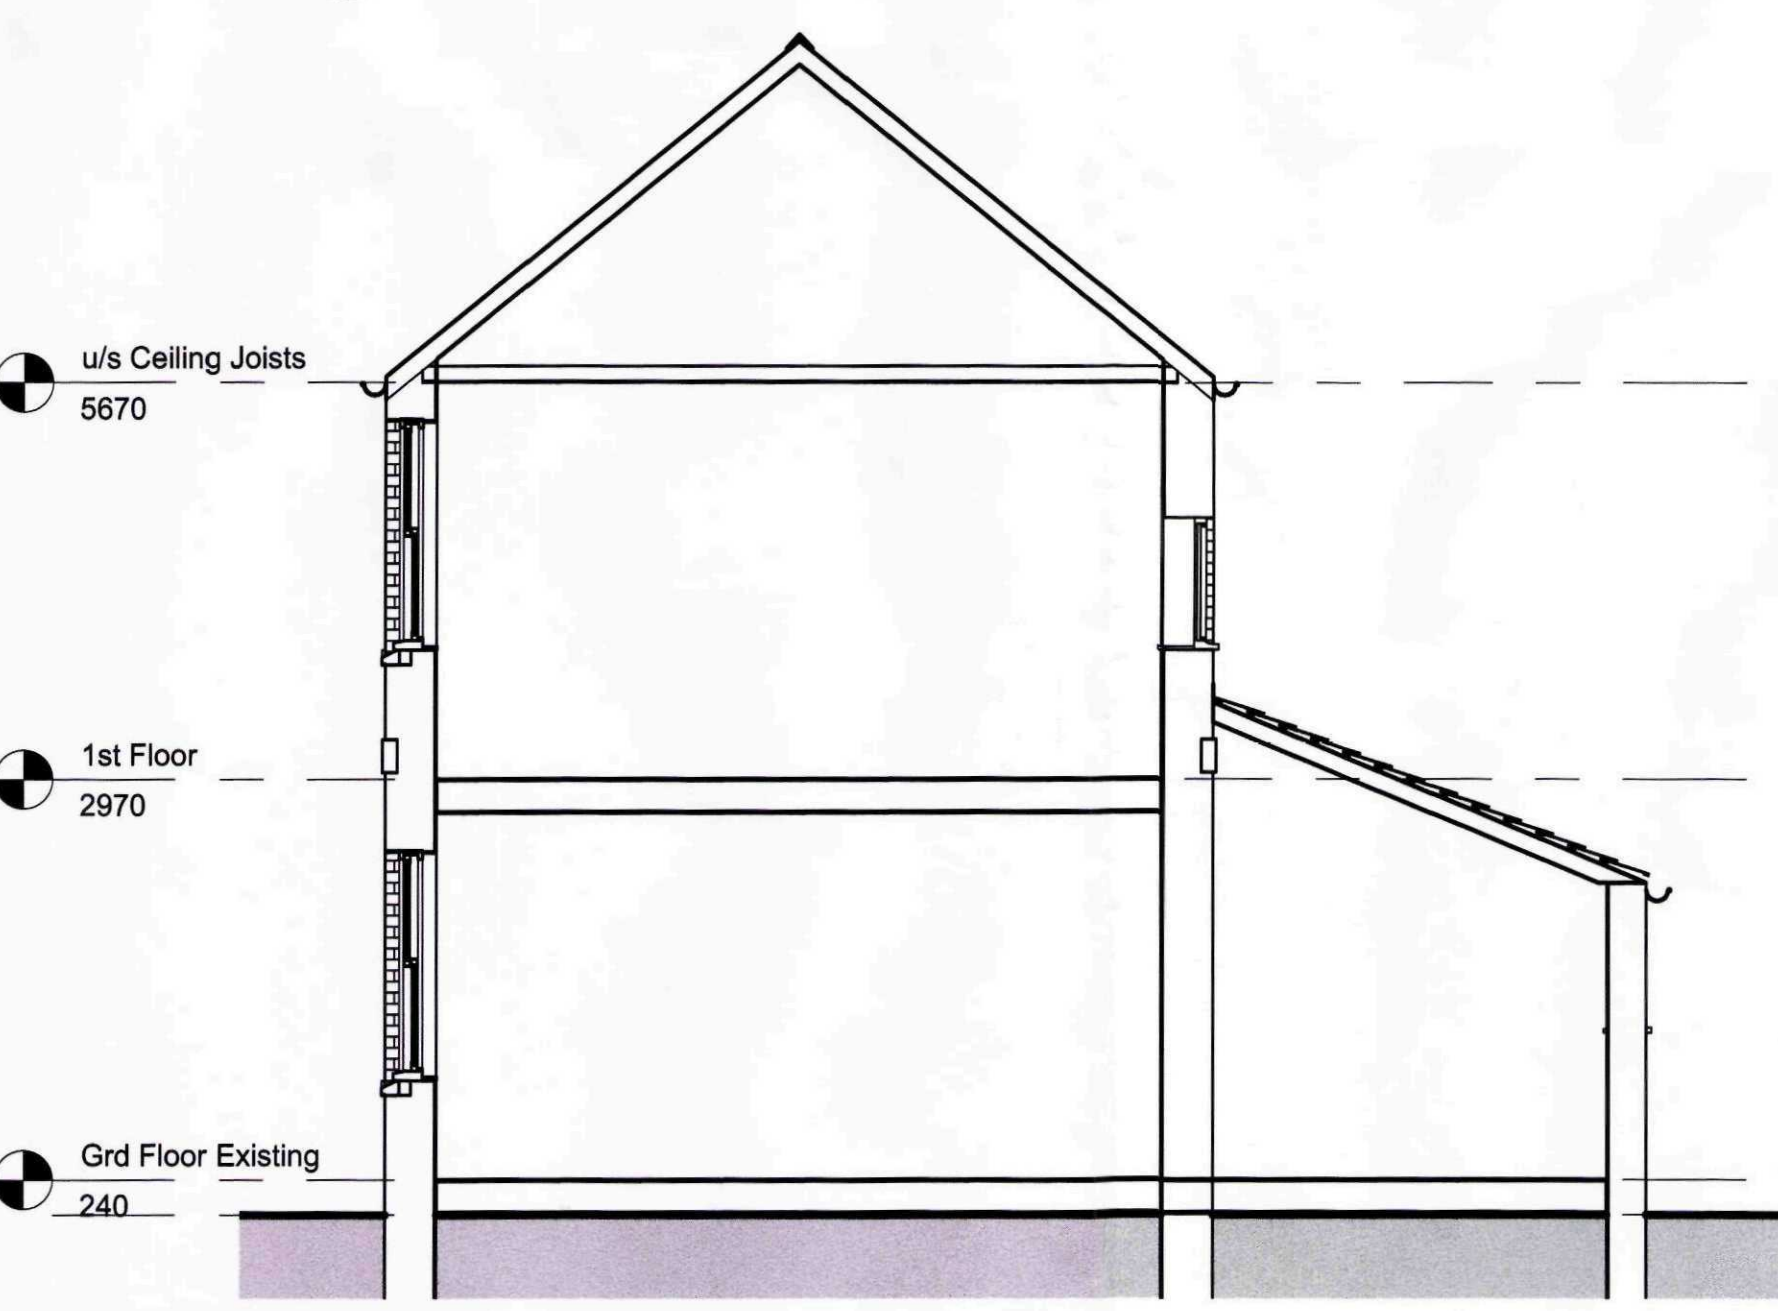

8 Section 1
1:50

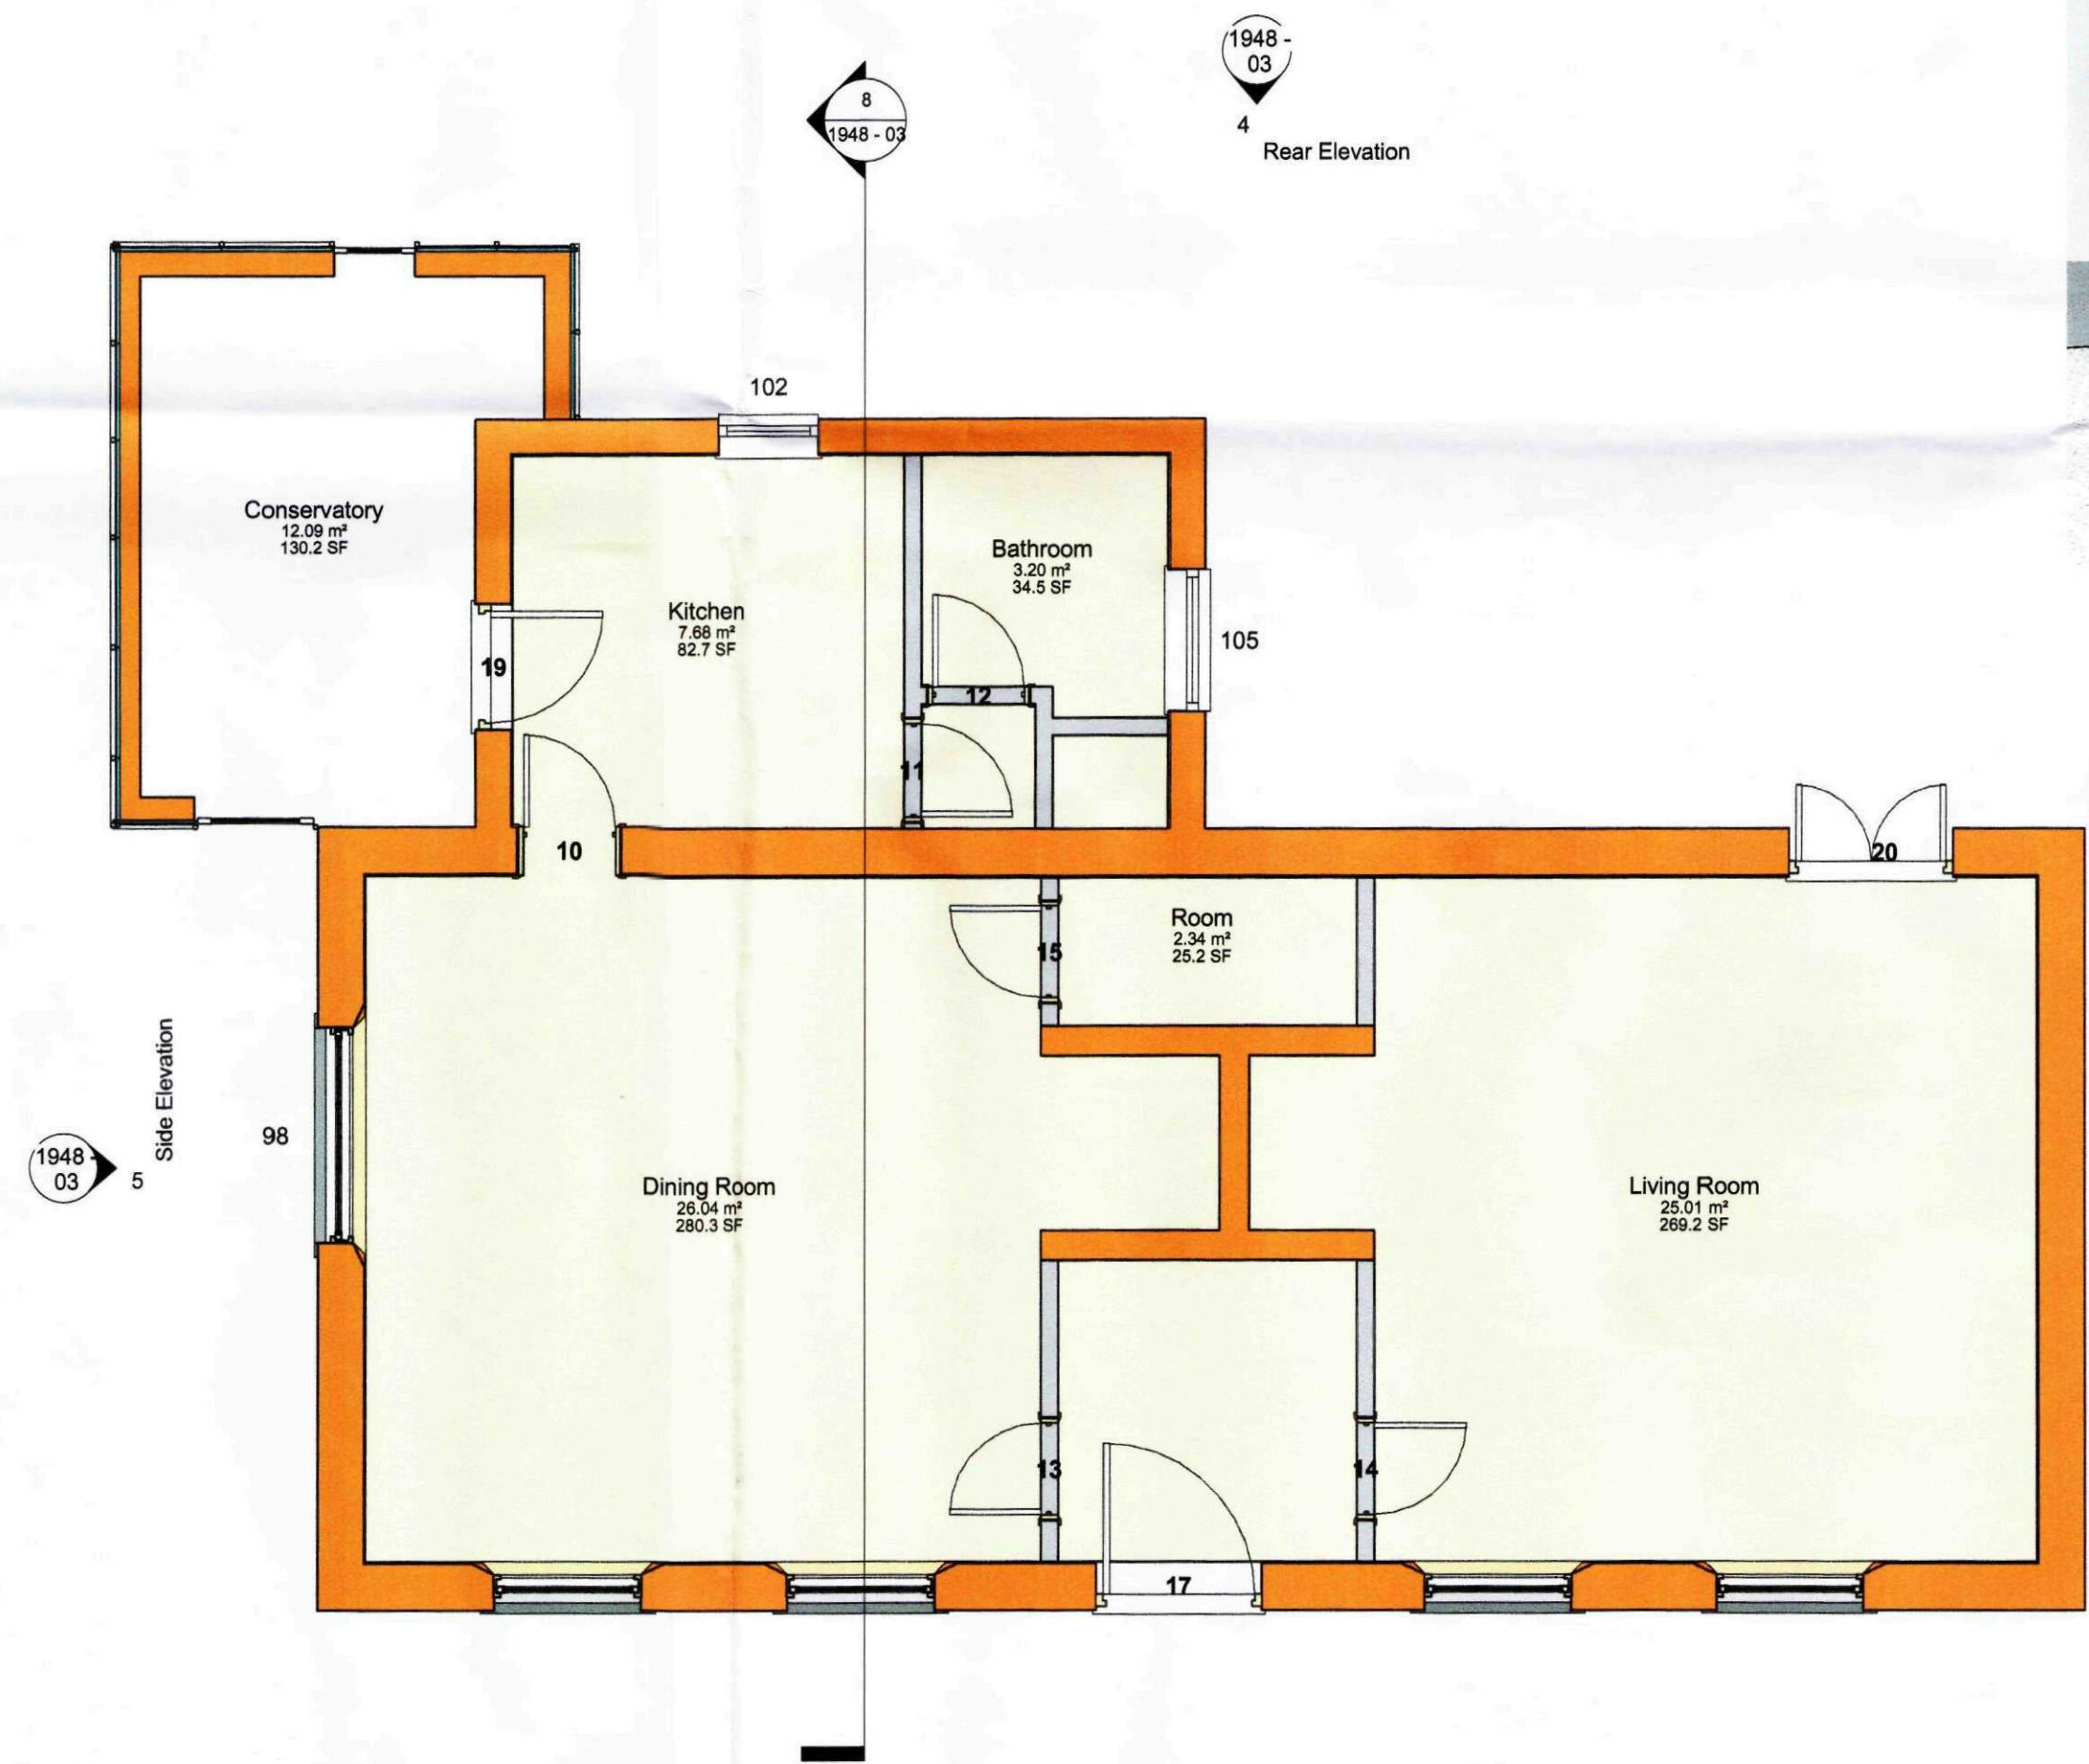

1 Grd Floor Existing
1:50

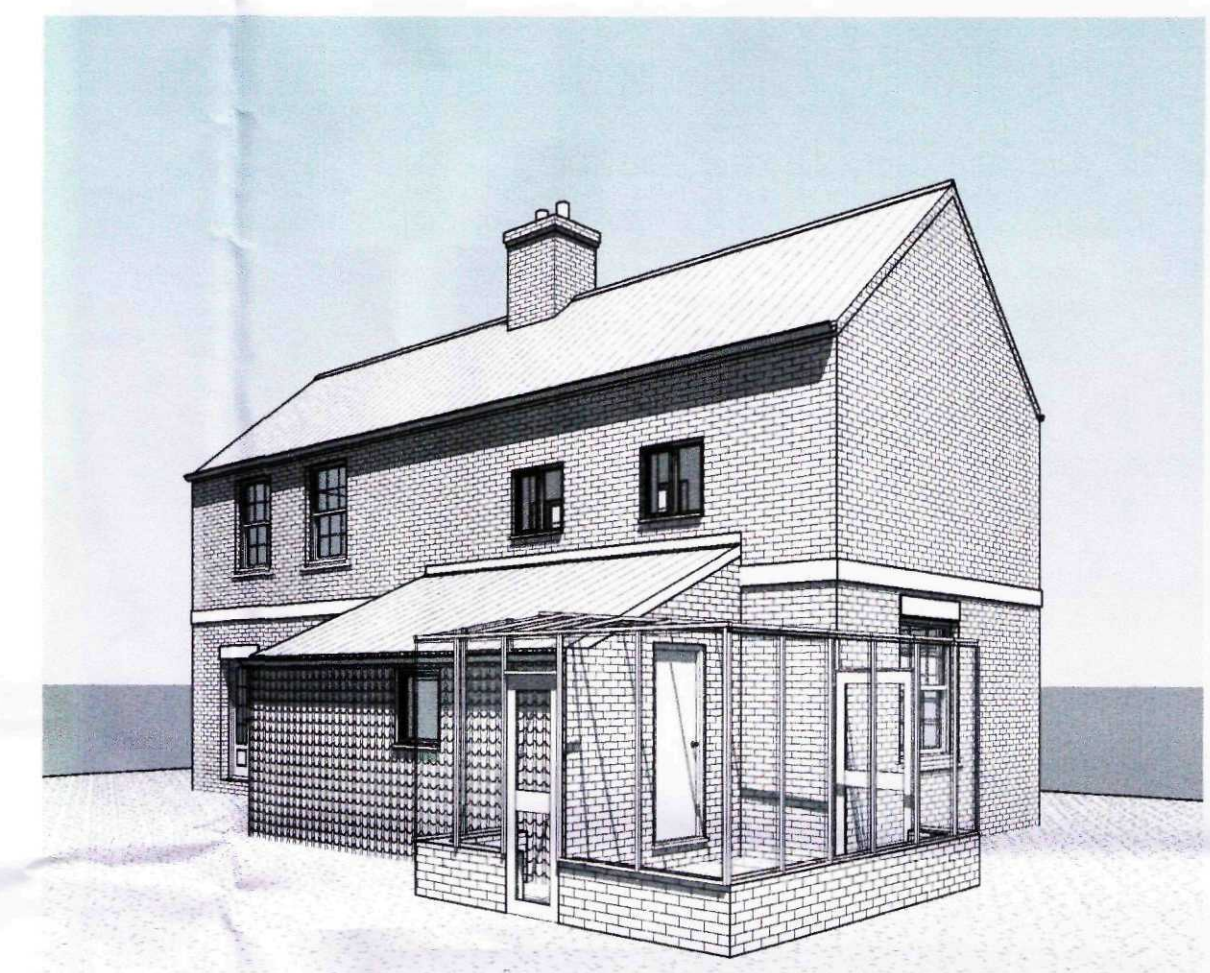

7 3D Rear 2

SHDC
Planning & Development
19 NOV 2010
Ref: 0964-10

GENERAL CONDITIONS
Contractors are responsible for checking all dimensions on site when work commences and before ordering any materials. Any discrepancies should be brought to the attention of the Client for remedial action before commencing further work.
All materials not specified to be of a standard suitable for the work proposed and be fit for purpose. All work to be in accordance with good building practice and all necessary BS codes for Workmanship on Building Sites.

Revisions
Client: Mrs C Foley
Site: Single Storey Rear Kitchen and Conservatory Extension
Drg Title: Existing Plans

remway
Design Ltd
2nd Floor - 5B Sheepmarket
Spalding
PE11 1BH
Tel: 01775 768 921
e-mail: enquiries@remwaydesign.co.uk
Drg Size: a1
Drawing Number: 1948 - 03
Revision:

Due to areas of the structure being covered, unexposed or otherwise inaccessible the notes / specifications of existing materials are subject to confirmation of site when it is feasible to expose the relevant areas of construction.

Contractor to check all Dimensions on site prior to ordering materials / commencing work. Do Not Scale from this Drawing - If in doubt then please ask



2 Front Elevation
1:100

3 Side 2 Elevation
1:100

4 Rear Elevation
1:100


5 Side Elevation
1:100




6 3D Rear



7 3D Rear 2

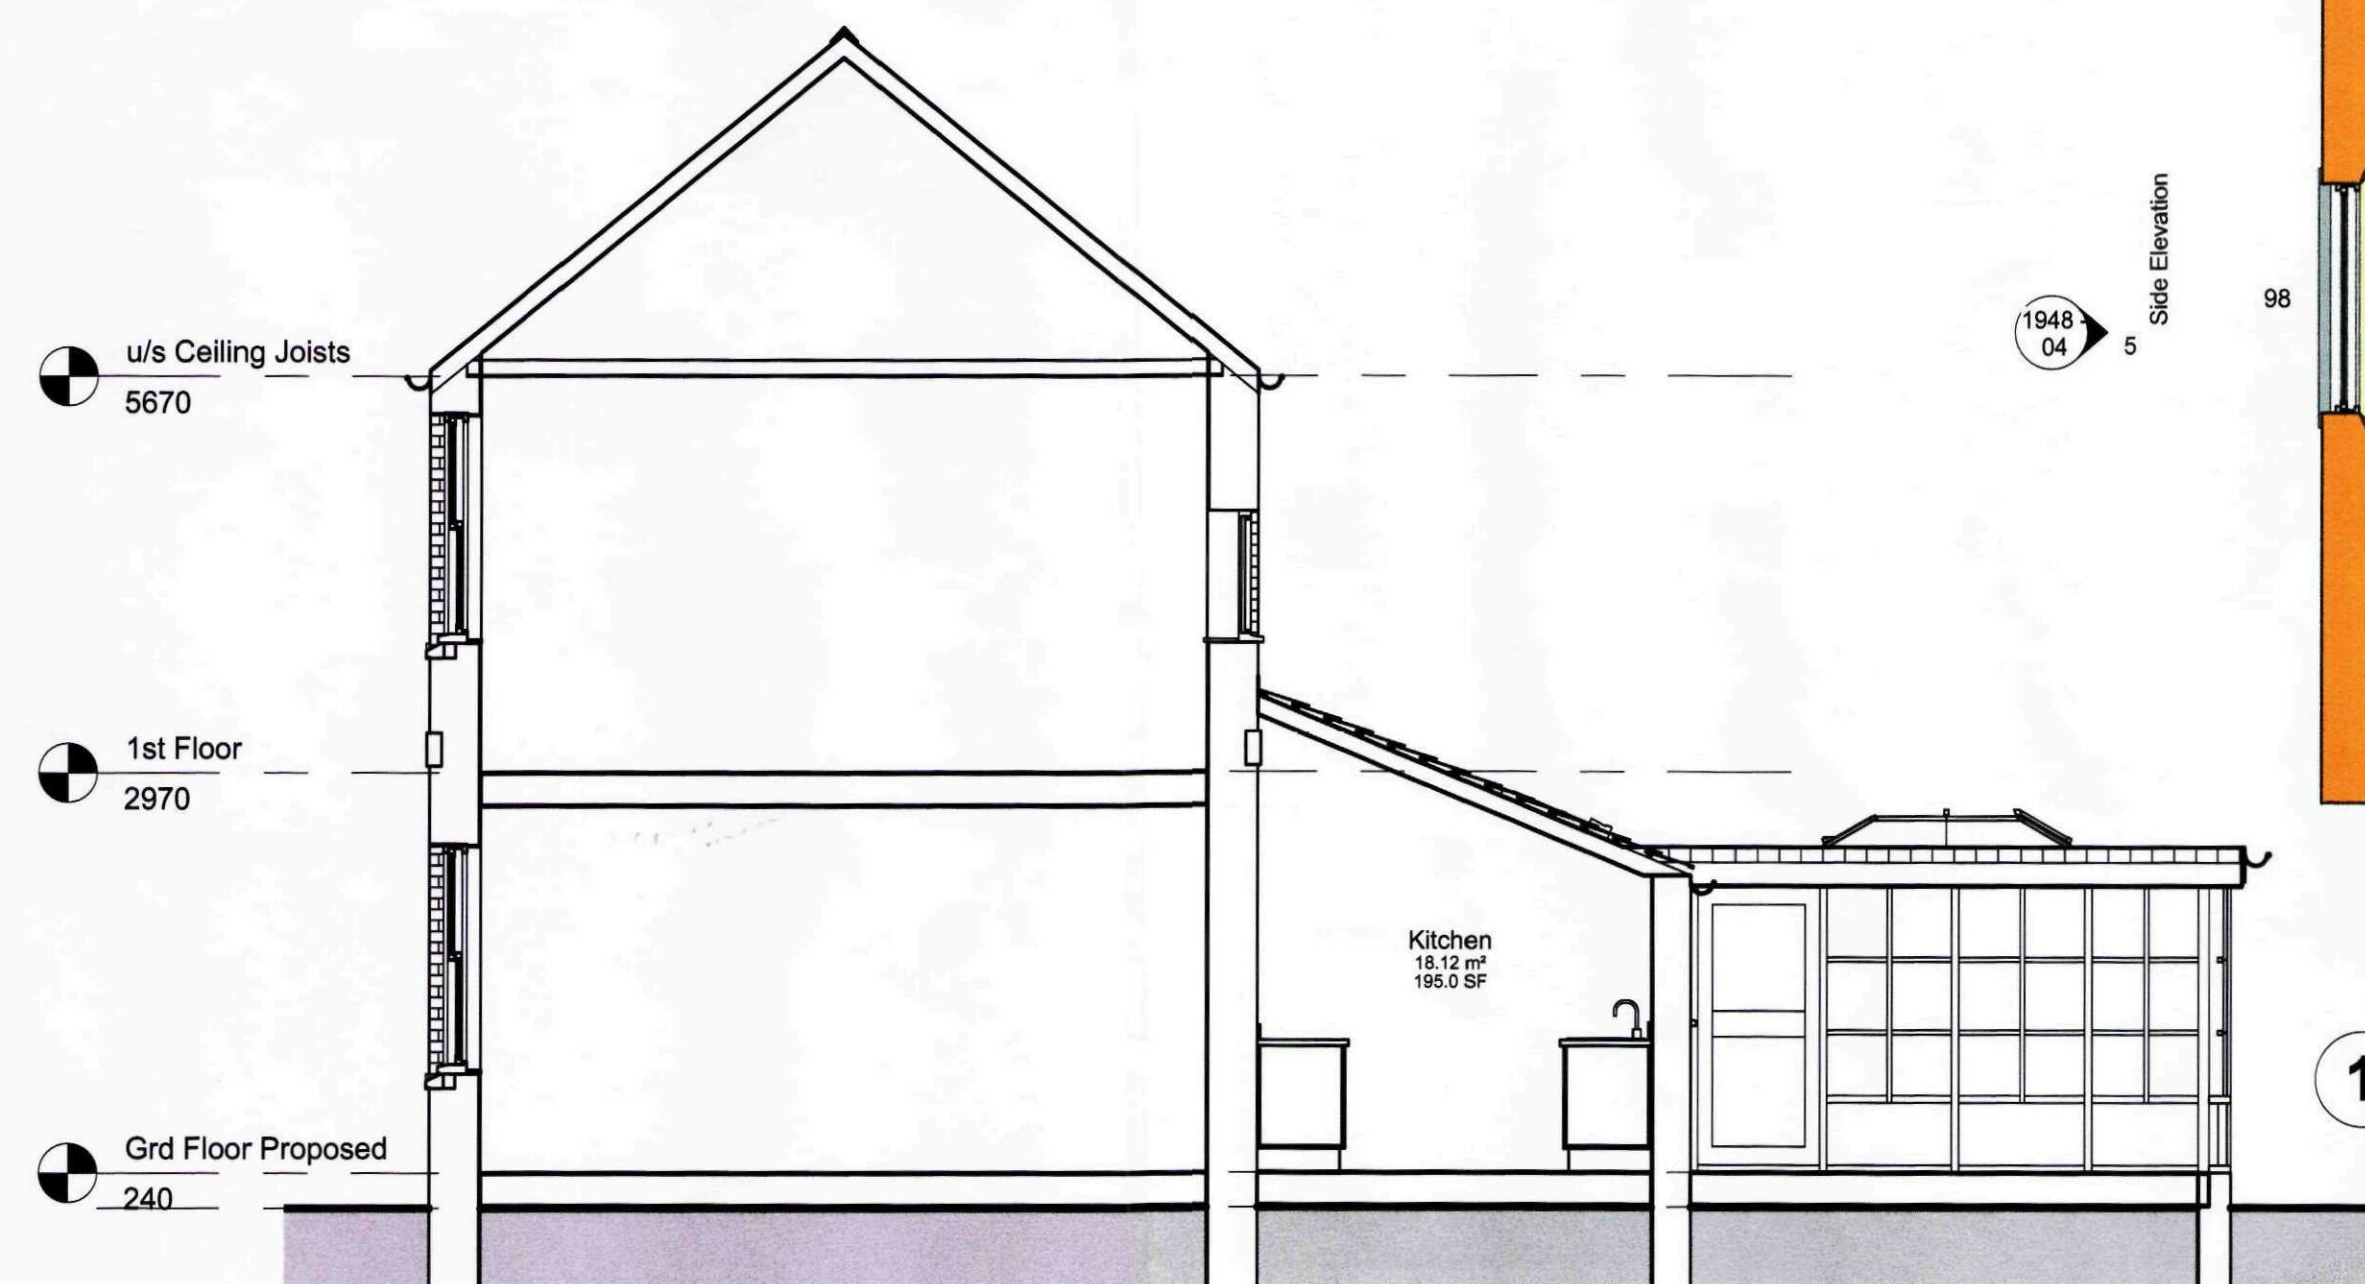

8 Section 1
1:50

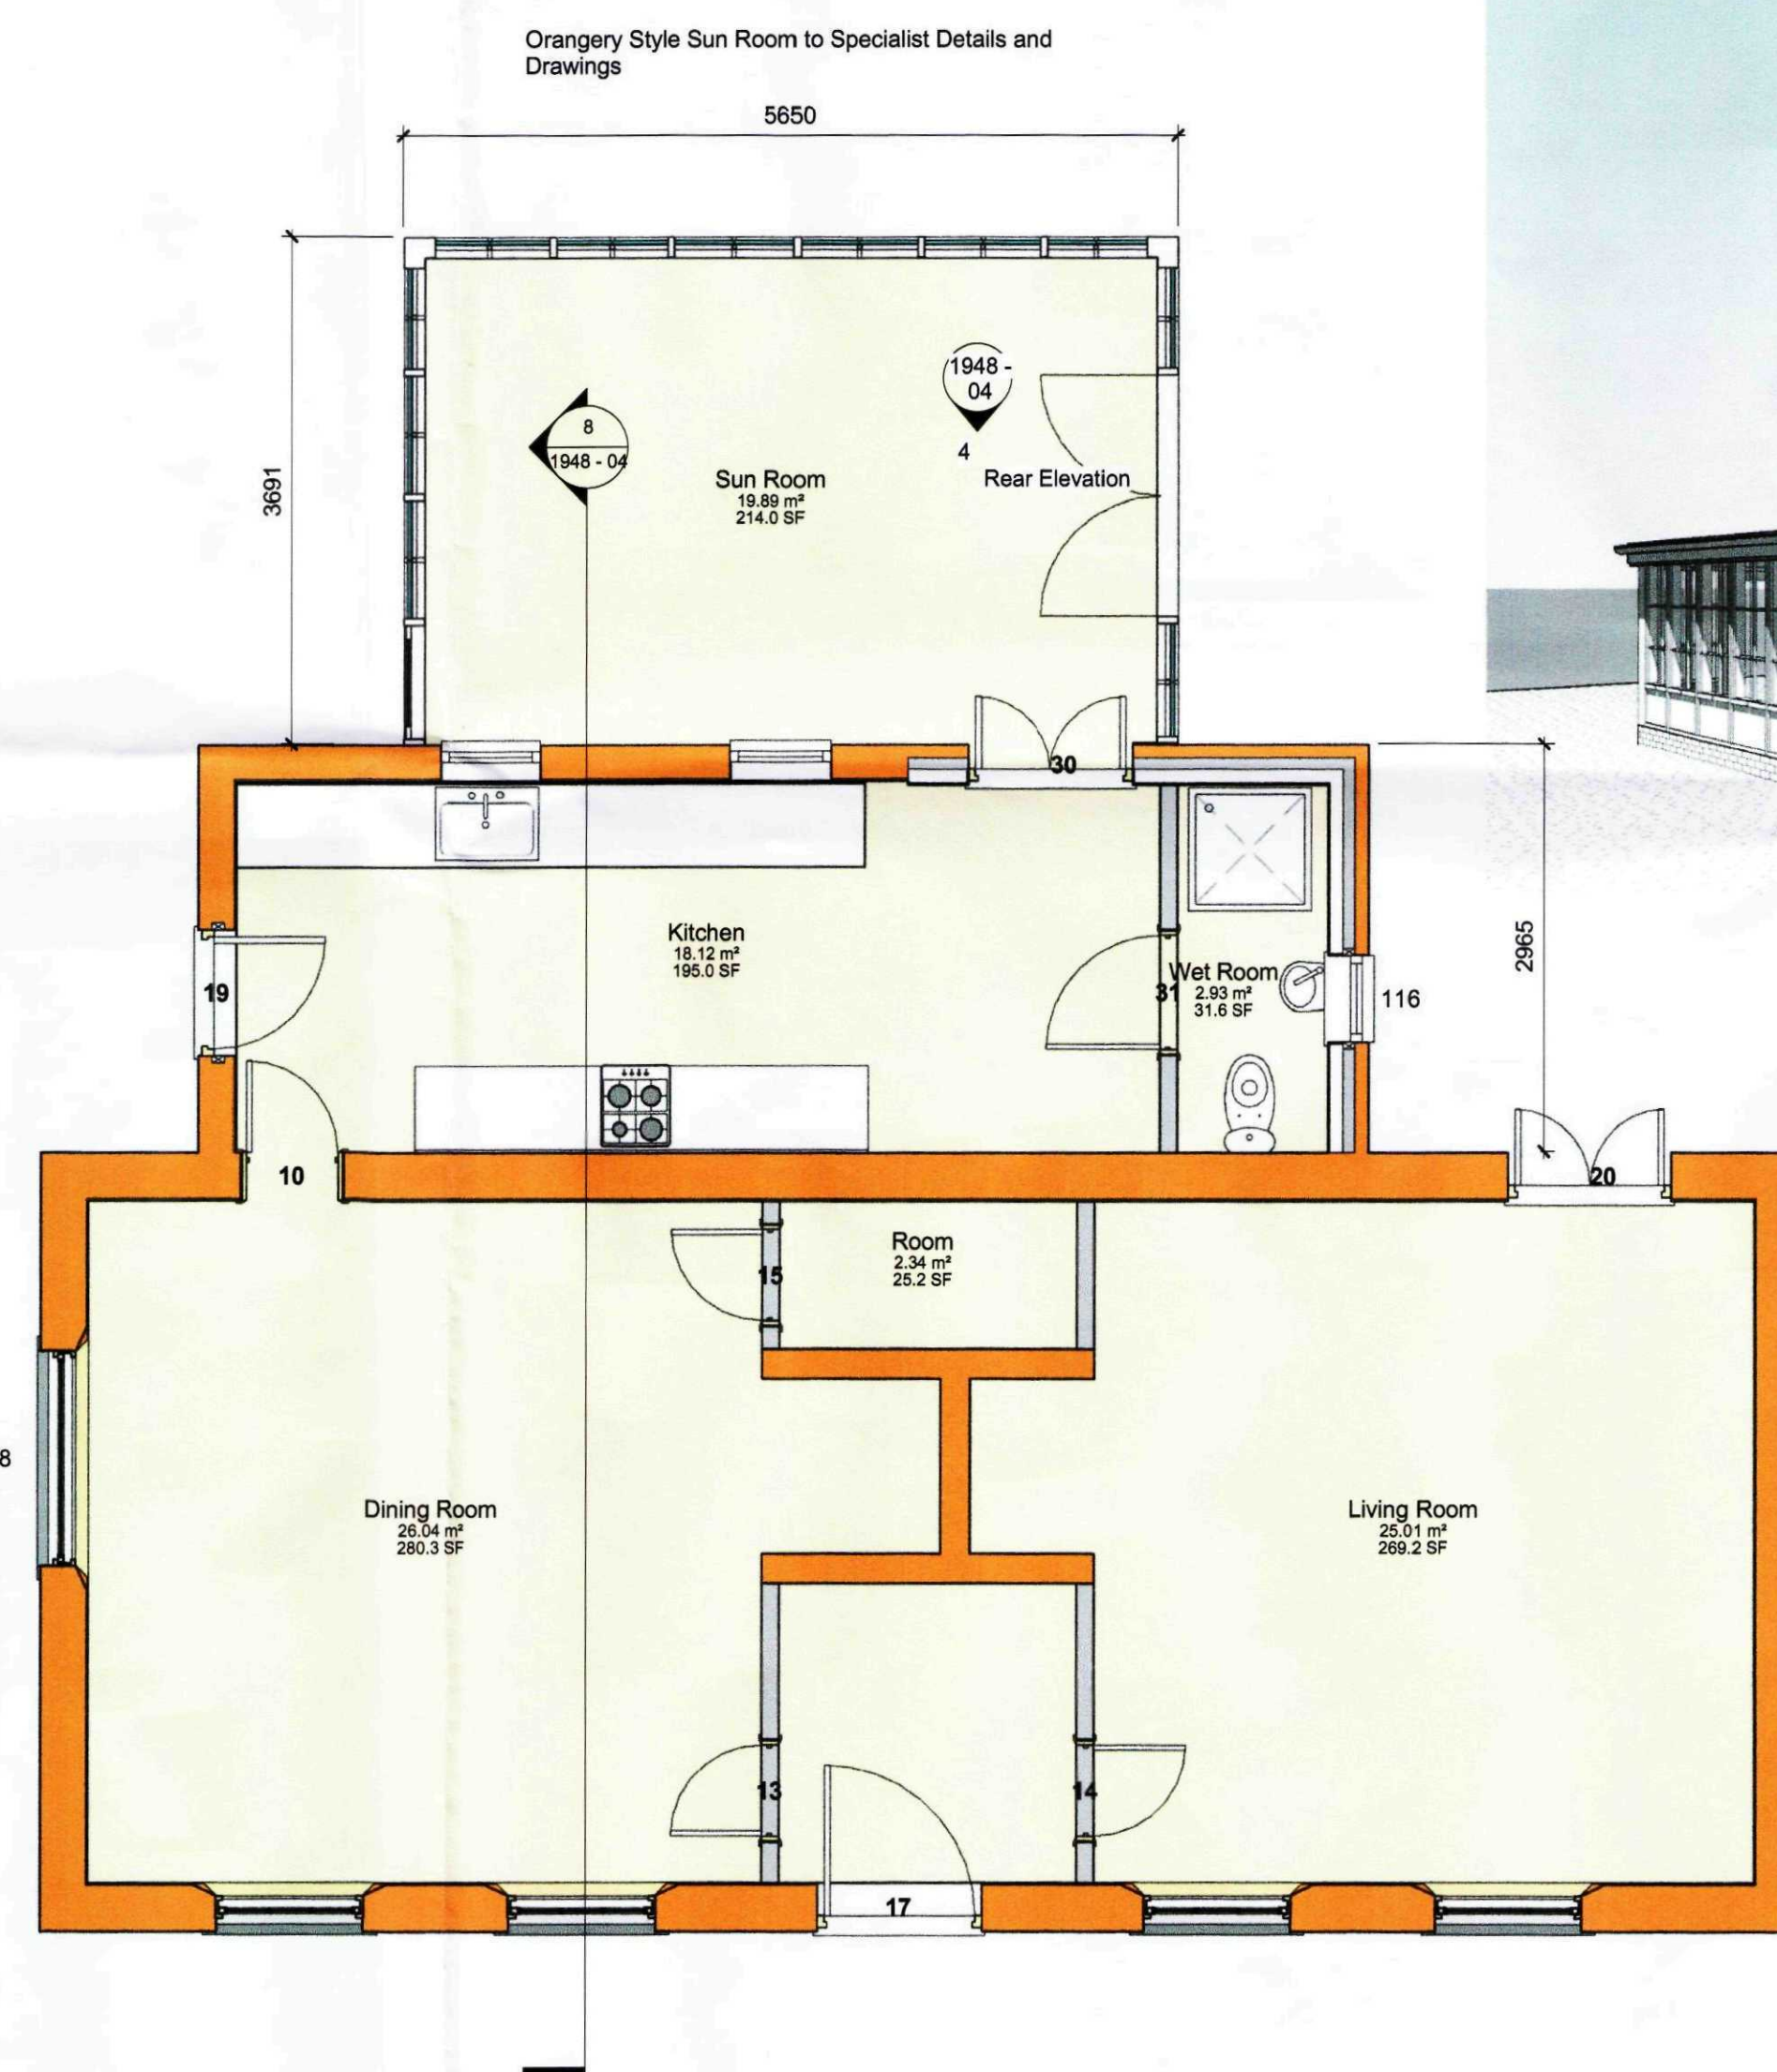

1 Grd Floor Proposed
1:50

GENERAL CONDITIONS
Contractors are responsible for checking all dimensions on site when work commences and before ordering any materials. Any discrepancies should be brought to the attention of the Client for remedial action before commencing further.
All materials not specified to be of a standard suitable for the work proposed and be fit for purpose. All work to be in accordance with good building practice and all necessary BS codes for Workmanship on Building Sites.

A - 27.10.10 - Amended to suit Client
Revisions

Client: Mrs C Foley
Site: Single Storey Rear Kitchen and Conservatory Extension

Drg Title: Proposed Plans



2nd Floor - 5B Sheepmarket
Spalding
P E 111 1 B H
Tel : 01775 768 921
e-mail: enquiries@remwaydesign.co.uk

Drg Size	Drawing Number	Revision:
a1	1948 - 04	A