

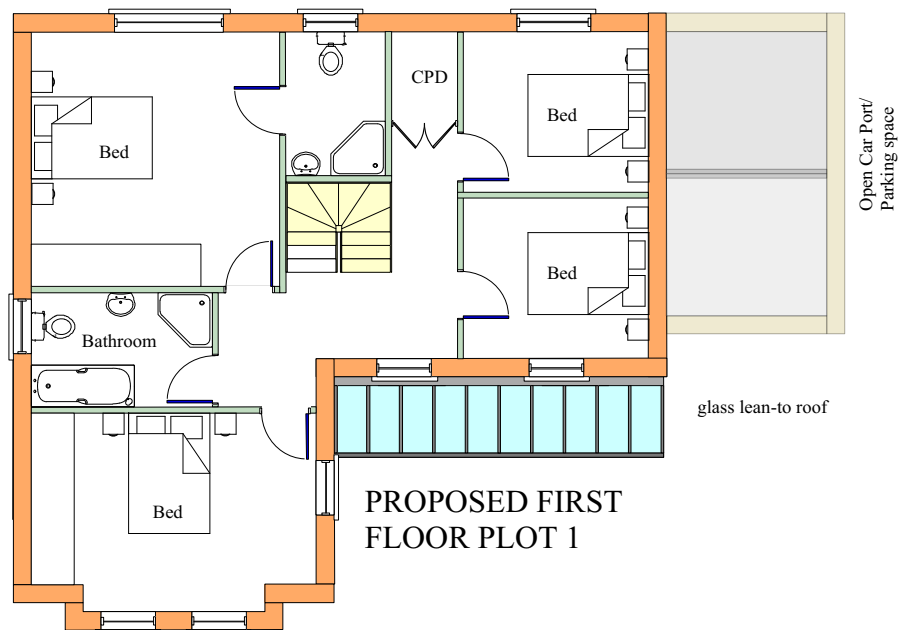


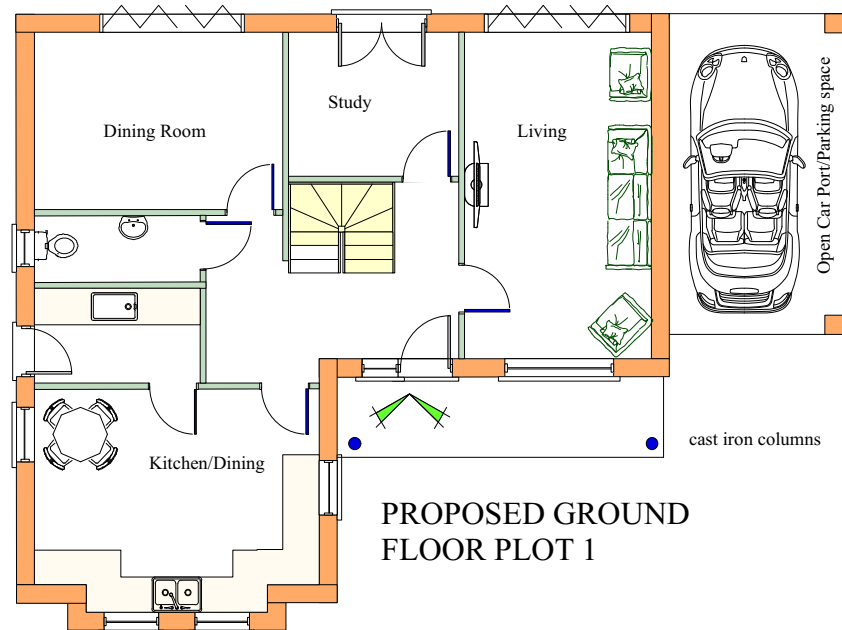

GIA 148 sq m
plus the open car port area

Terracotta clay ridge tiles

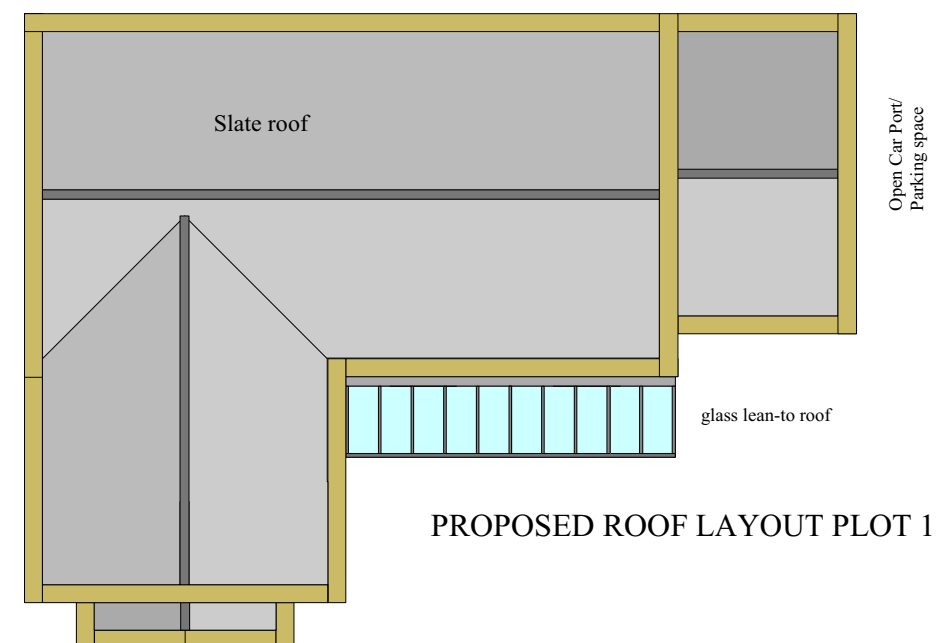

PROPOSED REAR ELEVATION PLOT 1

The glazed entrance canopy to be supplied by Andy Thornton or equivalent - supplier to provide full details of the structure for Building Control approval including structural calculations if requested.

Orange stock facings for detailing



Yellow stock facings for main walling

Slate roof



PROPOSED FRONT ELEVATION PLOT 1

PLANNING APPLICATION DRAWING

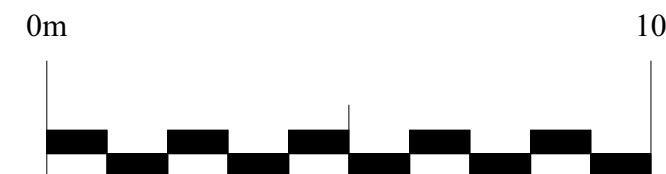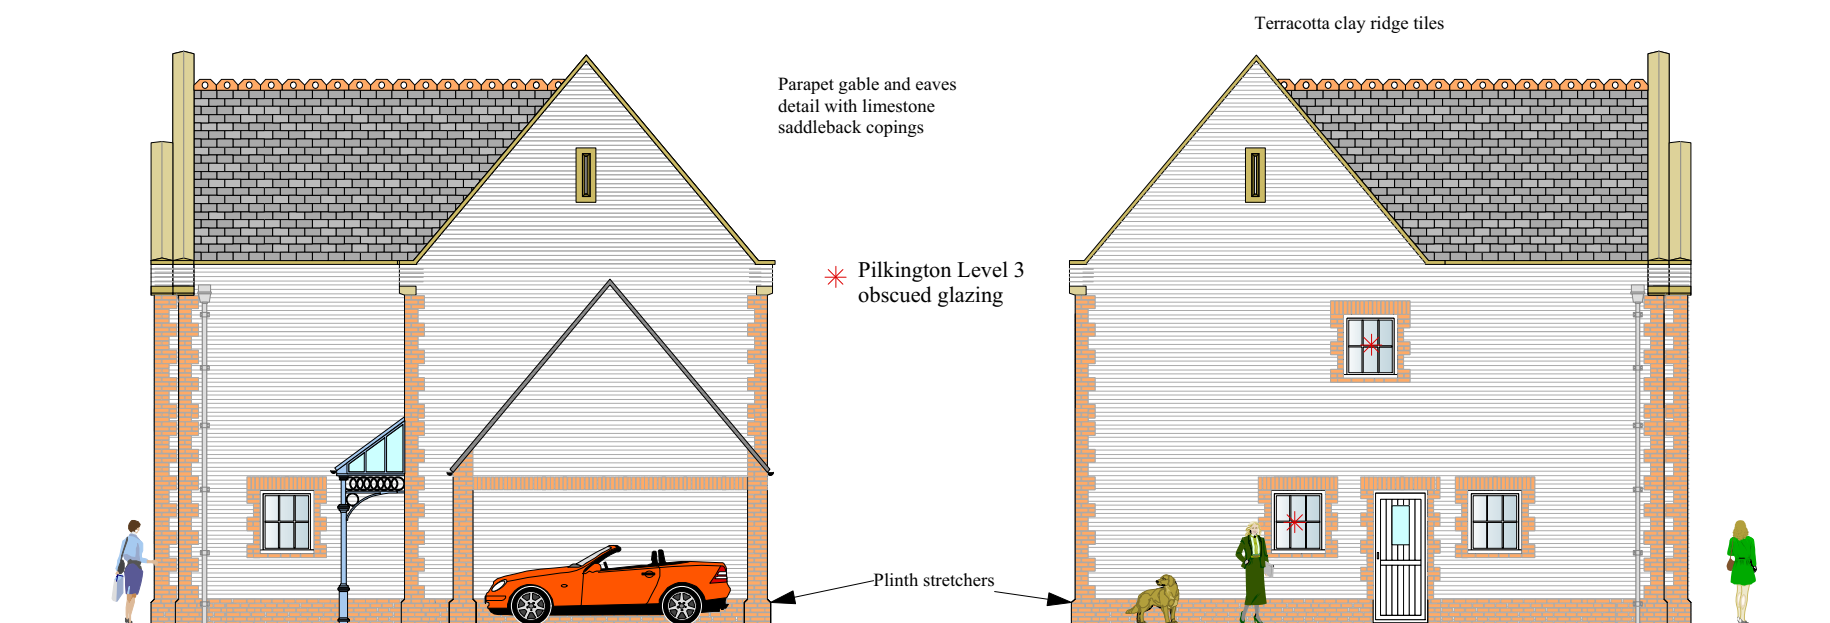

PROPOSED SIDE ELEVATION PLOT 1

Parapet gable and eaves detail with limestone saddleback copings

* Pilkington Level 3 obscured glazing

Plinth stretchers



PROPOSED SIDE ELEVATION PLOT 1

NOTES

Do NOT scale from this drawing or any other prepared by JDA in connection with this project
This drawing is copyright and may not be altered, traced, copied, photographed or used for any purpose other than for which it has been issued without written permission of the copyright holder.
The Contractor is to check all dimensions on site and report any discrepancies PRIOR TO commencing work.
All details shown on this drawing are based upon typical site conditions related to the area. No responsibility can be accepted for abnormal conditions unless they have been reported in detail so that design amendments may be considered.
All works and materials are to be in full accordance with current British Standards, Building Regulations, Agreement Certificates and Manufacturers printed instructions.
All Building Regulations inspections are to be carried out at the appropriate stages of work.

John Dickie Associates
Chartered Building Engineers
5, Victor Way, Cherry Holt Road,
Bourne, Lincs PE10 9PT
Tel 07778 297733 jda@ndirect.co.uk

Proposed Residential Development at
Millhaven, Lowgate, Gedney
Lincs PE12 0BL

Drawing :
Plot One

Client : Mrs L. Sale
September 2017
Scale 1 To 150

Drawing No JDA/2017/880/PLOT 1.001