


Proposed Front Elevation
Scale 1:100


Proposed Side Elevation
Scale 1:100

Proposed Rear Elevation
Scale 1:100

Proposed Side Elevation
Scale 1:100

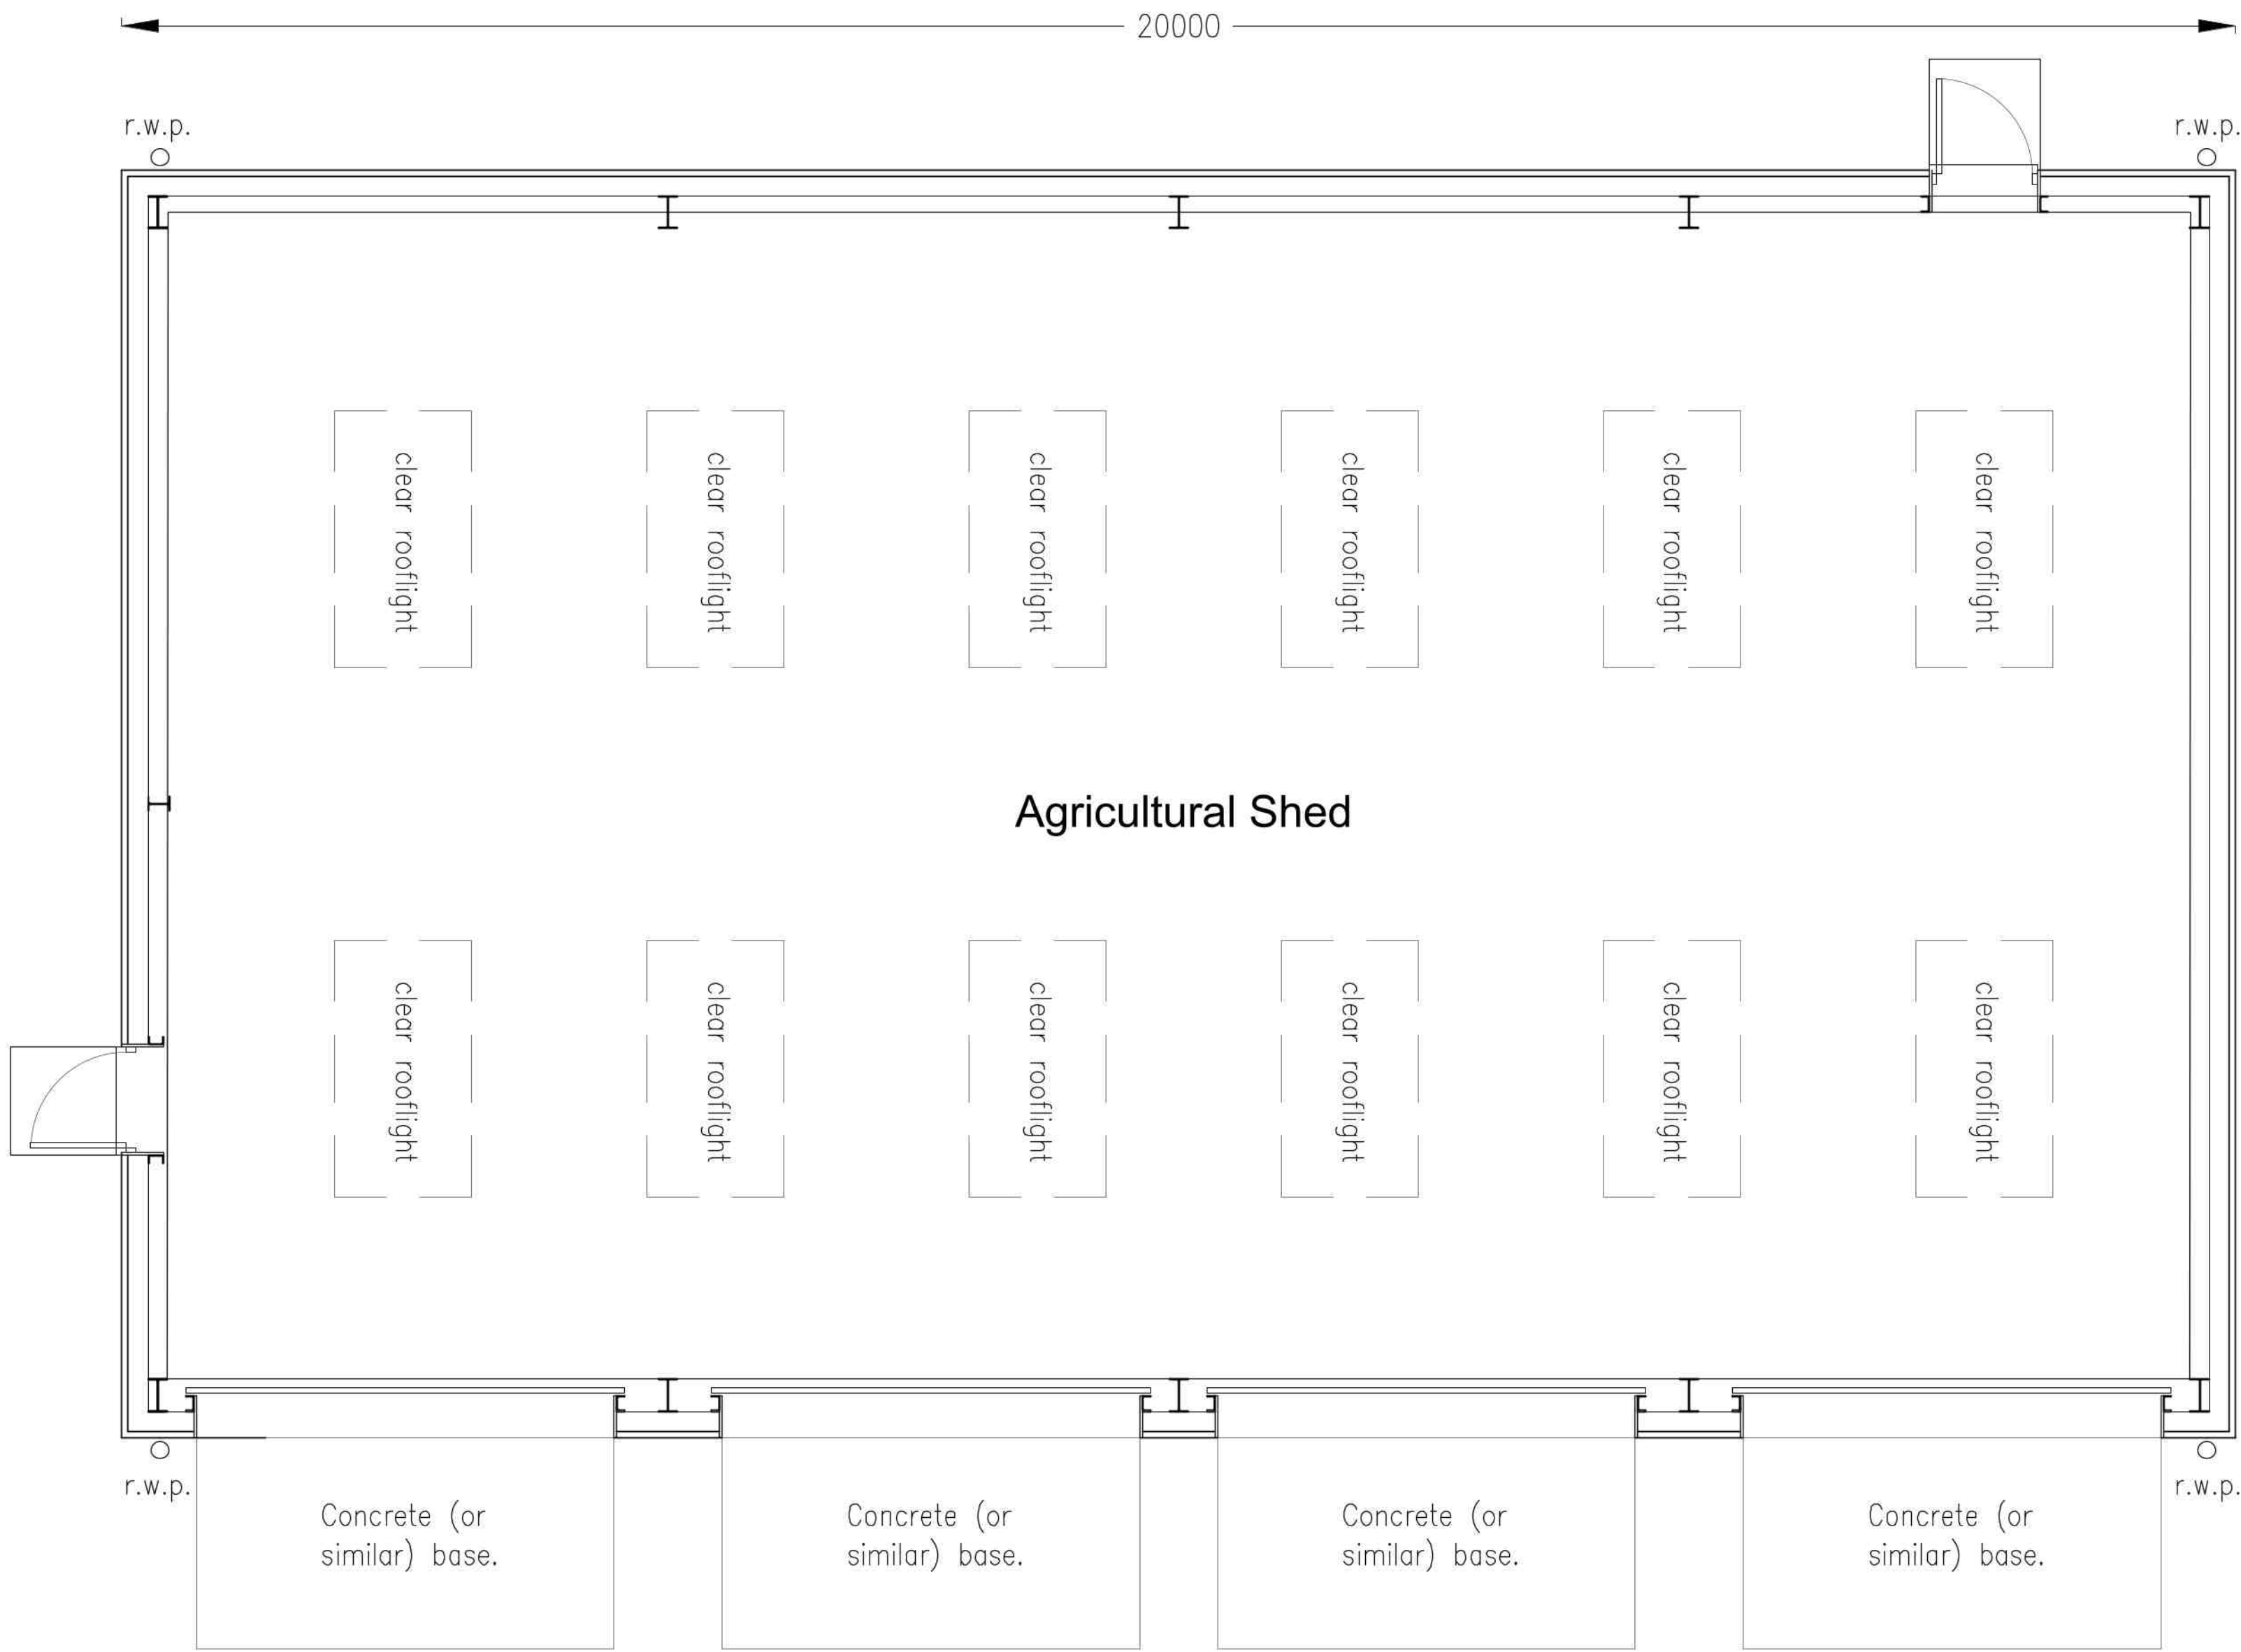


Proposed Ground Floor Plan
Scale 1:50

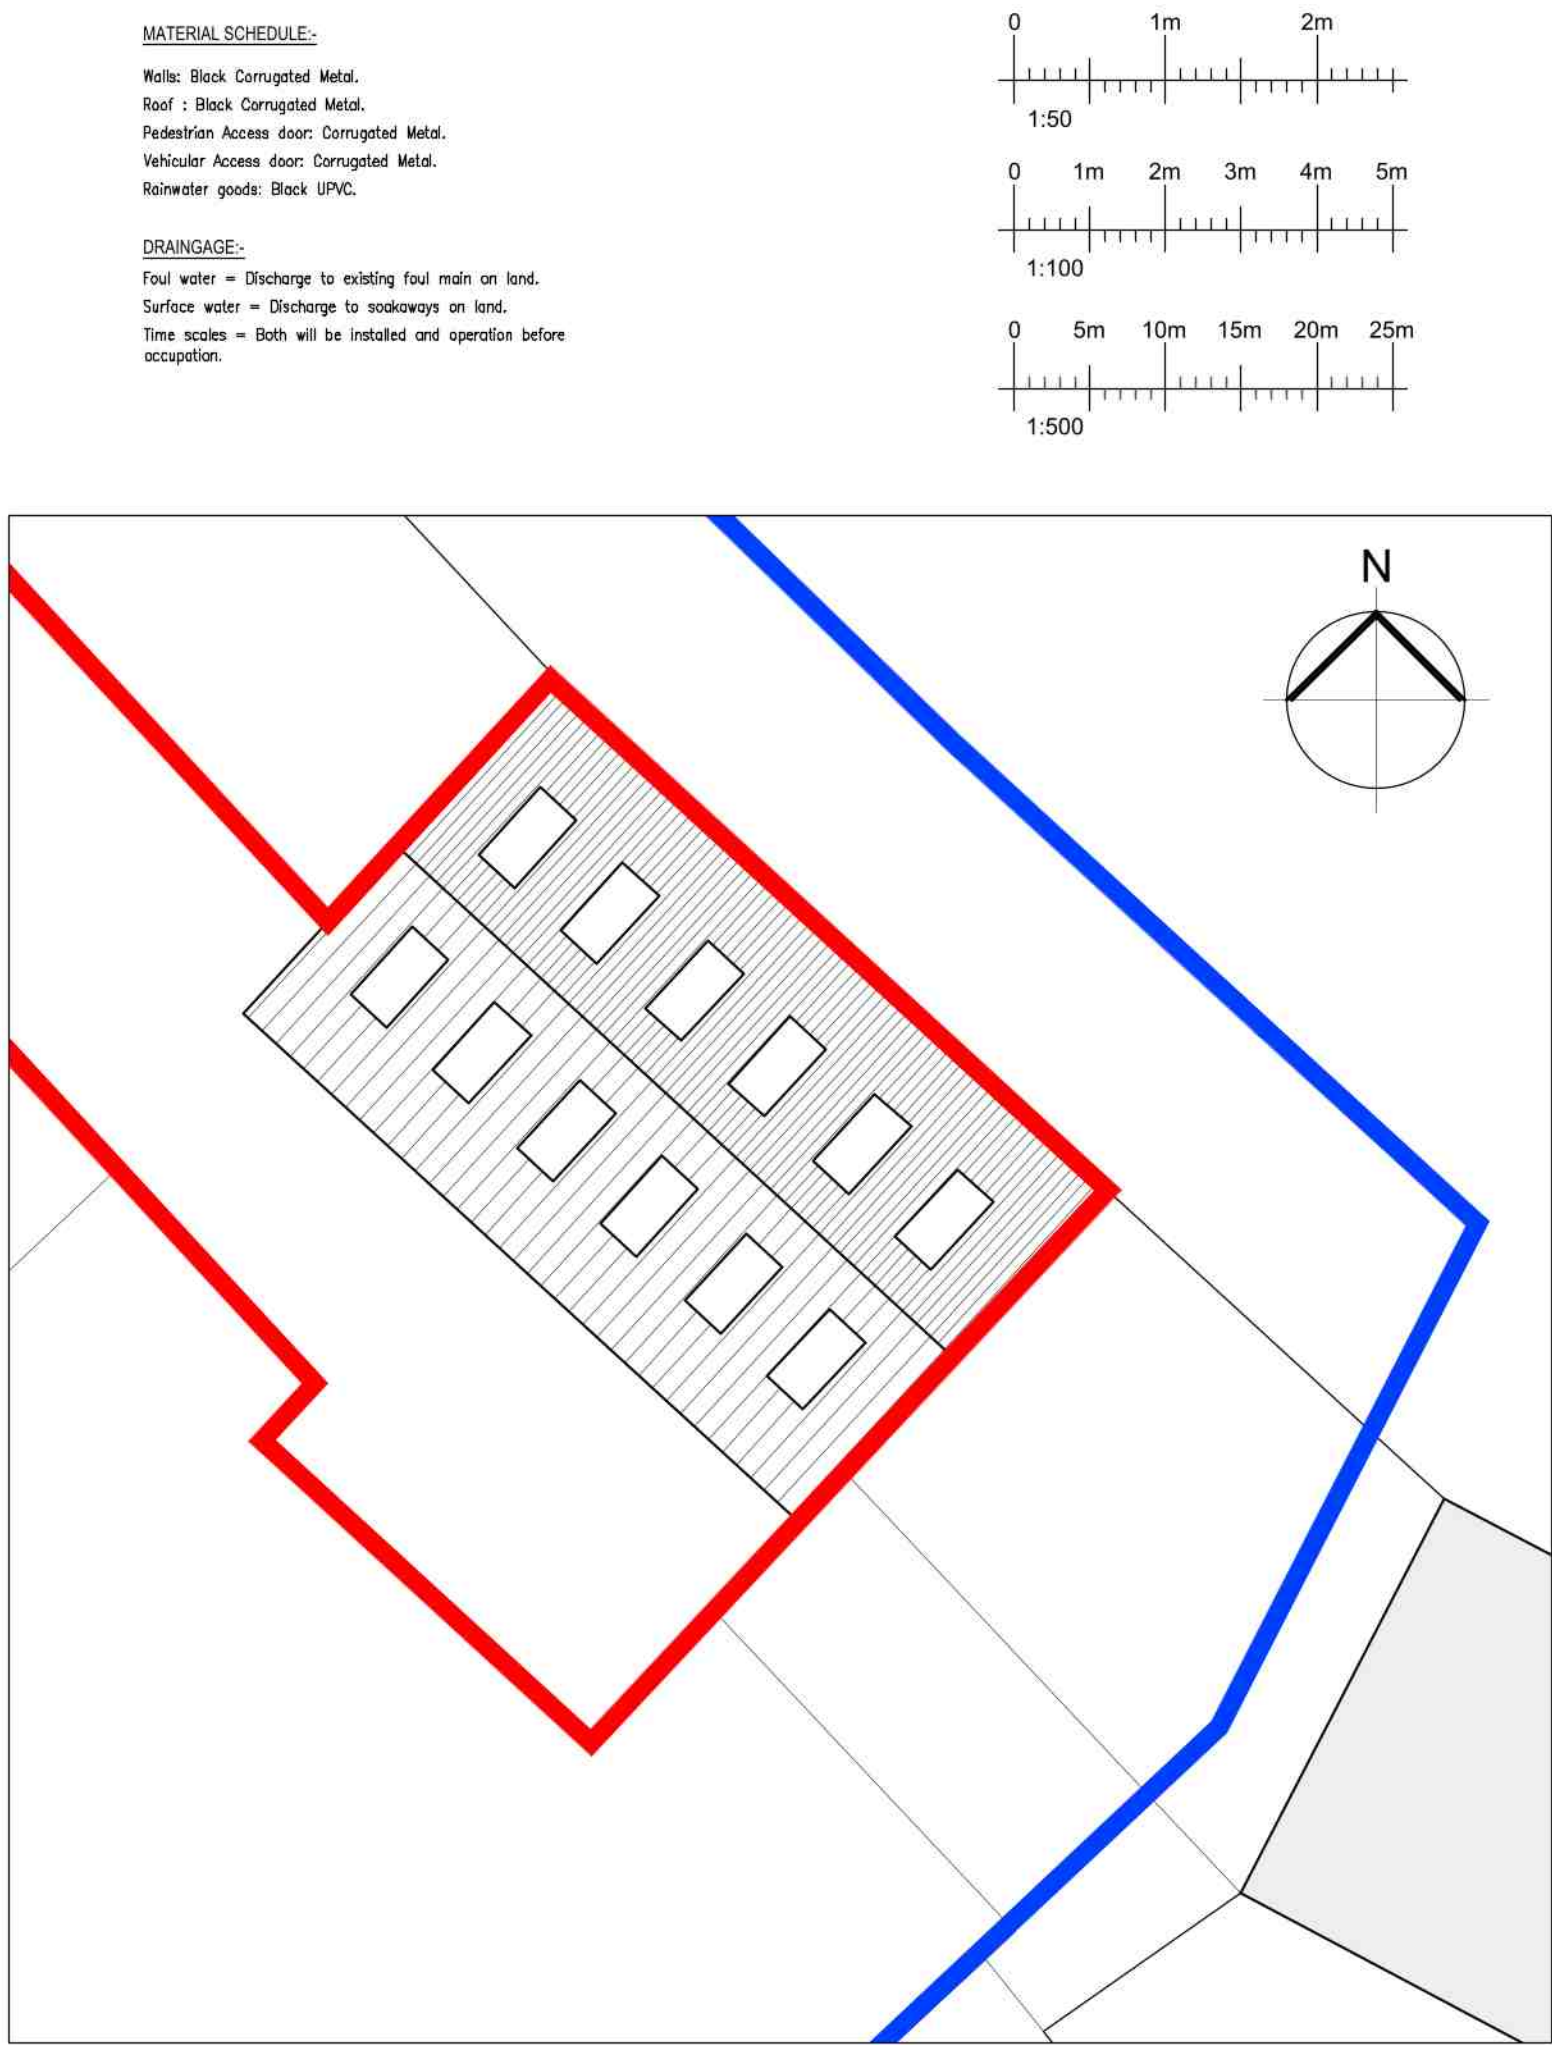

Proposed Roof Plan
Scale 1:200

MATERIAL SCHEDULE:-
Walls: Black Corrugated Metal.
Roof : Black Corrugated Metal.
Pedestrian Access door: Corrugated Metal.
Vehicular Access door: Corrugated Metal.
Rainwater goods: Black UPVC.

DRAINAGE:-
Foul water = Discharge to existing foul main on land.
Surface water = Discharge to roadways on land.
Time scales = Both will be installed and operation before occupation.

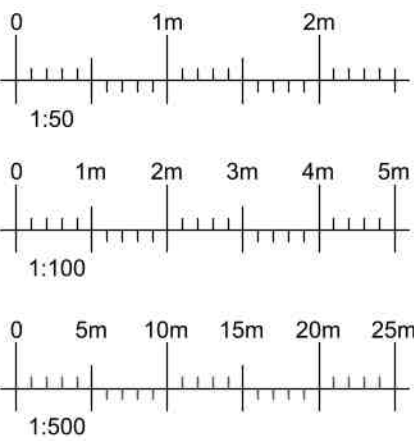

C - Updated following discussions with PCO. (14.01.2025)
B - Door sizes tweaked, following client comment. (18.11.2024)
A - Annotation & notes updated ahead of submission (15.11.2024)

REVISIONS



**PETER HUMPHREY
ASSOCIATES**

ADDRESS: 2 CHAPEL ROAD, WISBECH, CAMBS, PE13 1RG.
TELEPHONE: 01945 466966
E-MAIL: info@peterhumphrey.co.uk
WEB: www.peterhumphrey.co.uk

CLIENT
MR L CONNOLLY

PROJECT
PROPOSED NEW SHED

SITE
BROADGATE NURSERY
BROADGATE
GEDNEY
LINCOLNSHIRE
PE12 0DG

DRAWING
PROPOSED PLANS & ELEVATIONS

JOB NO. 7024/02C	PAPER SIZE A1	DATE NOV 2024
---------------------	------------------	------------------

Notes:
This drawing is the permission of Peter Humphrey Associates Ltd. and may not be reissued, loaned or copied in whole or part without written consent.
All dimensions shown on the drawing are in millimeters unless stated otherwise. If the drawing is received electronically (PDF) it is the recipient's responsibility to ensure it is printed to the correct paper size. All dimensions to be checked on site prior to commencing work and any discrepancies to be highlighted immediately.
The Construction (Design and Management) Regulations 2015:
Peter Humphrey Associates' term of appointment with the client confirms whether the agent is appointed as 'Designer' or 'Principal Designer' under these regulations. Nevertheless, the design phase has been carried out with due consideration for the safety during construction, occupation and maintenance of the finished project. No extraordinary hazards or risks were identified outside of the routine construction operations that would not already been apparent to a competent contractor.