


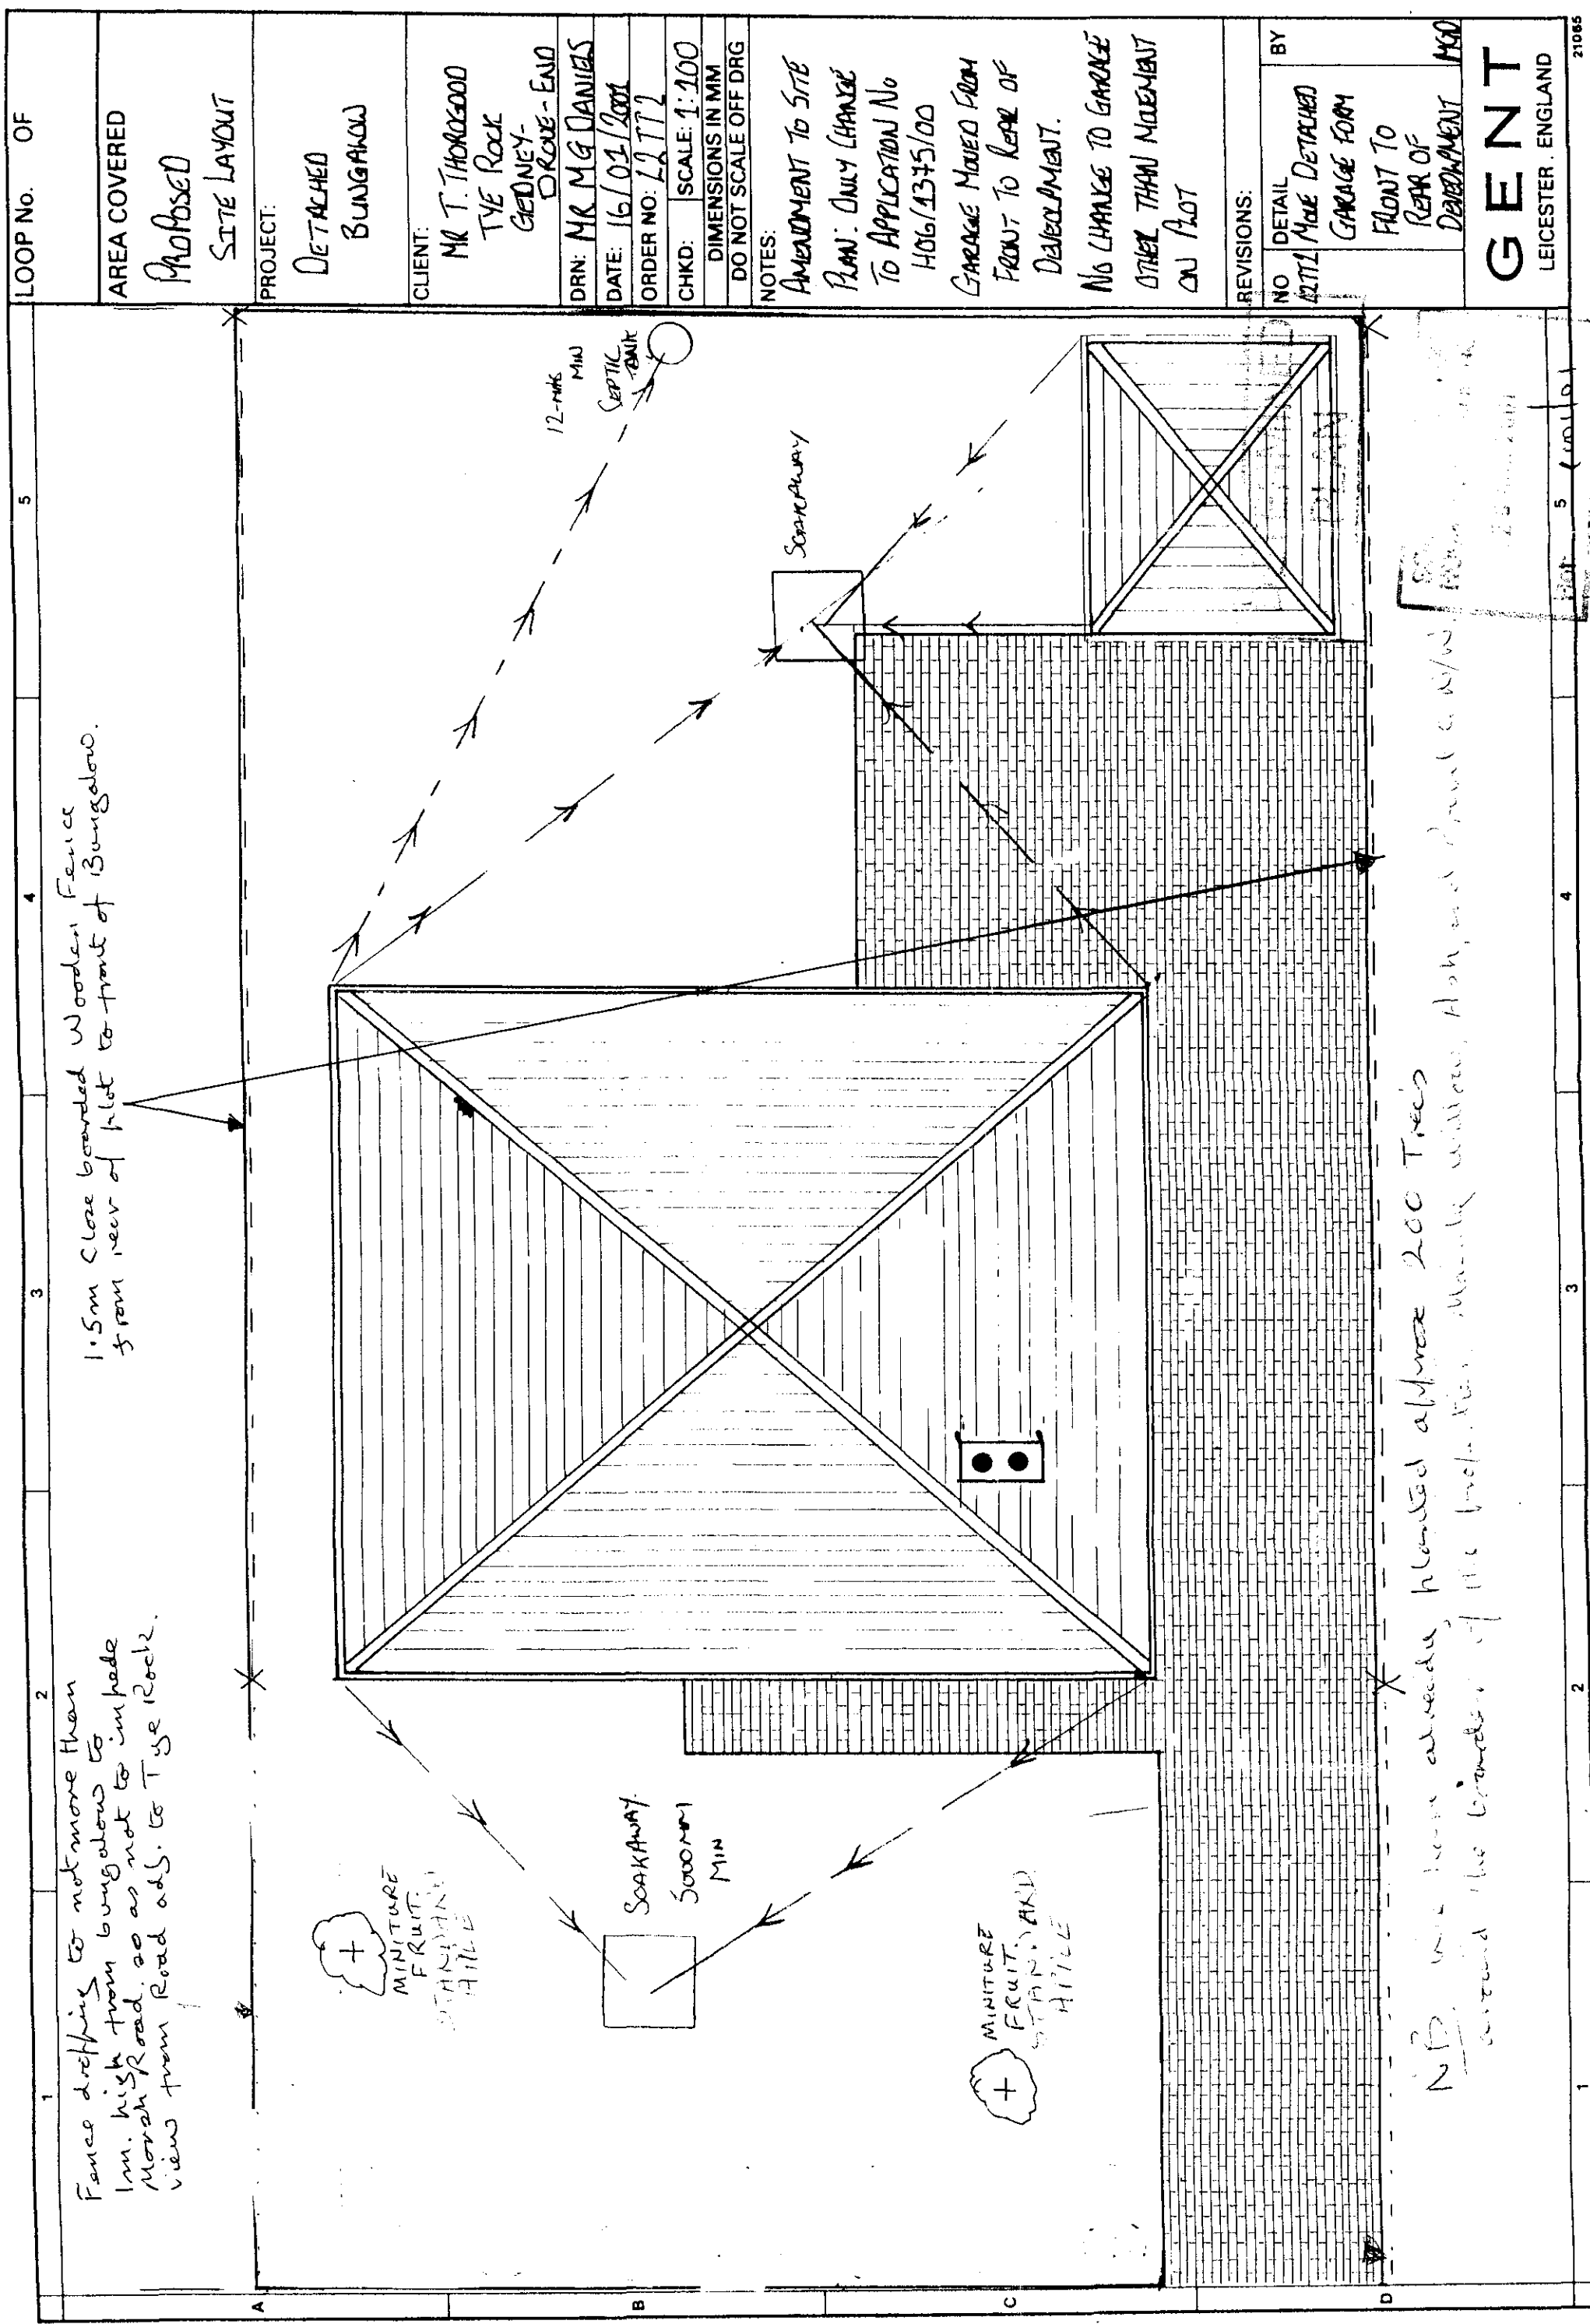

LOOP No.	OF	
AREA COVERED PROPOSED SITE LAYOUT		
PROJECT: DETACHED BUNGALOW		
CLIENT: MR T. THOROGOOD TYE ROCK GEDNEY - EASE		
DRN:	MR M G DANIELS	
DATE:	16/01/2001	
ORDER NO:	22772	
CHKD:	SCALE: 1:100	
DIMENSIONS IN MM DO NOT SCALE OFF DRG		
NOTES: AMENDMENT TO SITE PLAN: ONLY CHANGE TO APPLICATION NO H06/1375/00 GARAGE MOVED FROM FRONT TO REAR OF DEVELOPMENT. NO CHANGE TO GARAGE OTHER THAN MOVEMENT ON PLOT		
REVISIONS:		
NO	DETAIL	BY
1	22772	MR DANIELS
GARAGE FORM		FRONT TO
REAR OF		DEVELOPMENT
H06		
GENT LEICESTER, ENGLAND		