




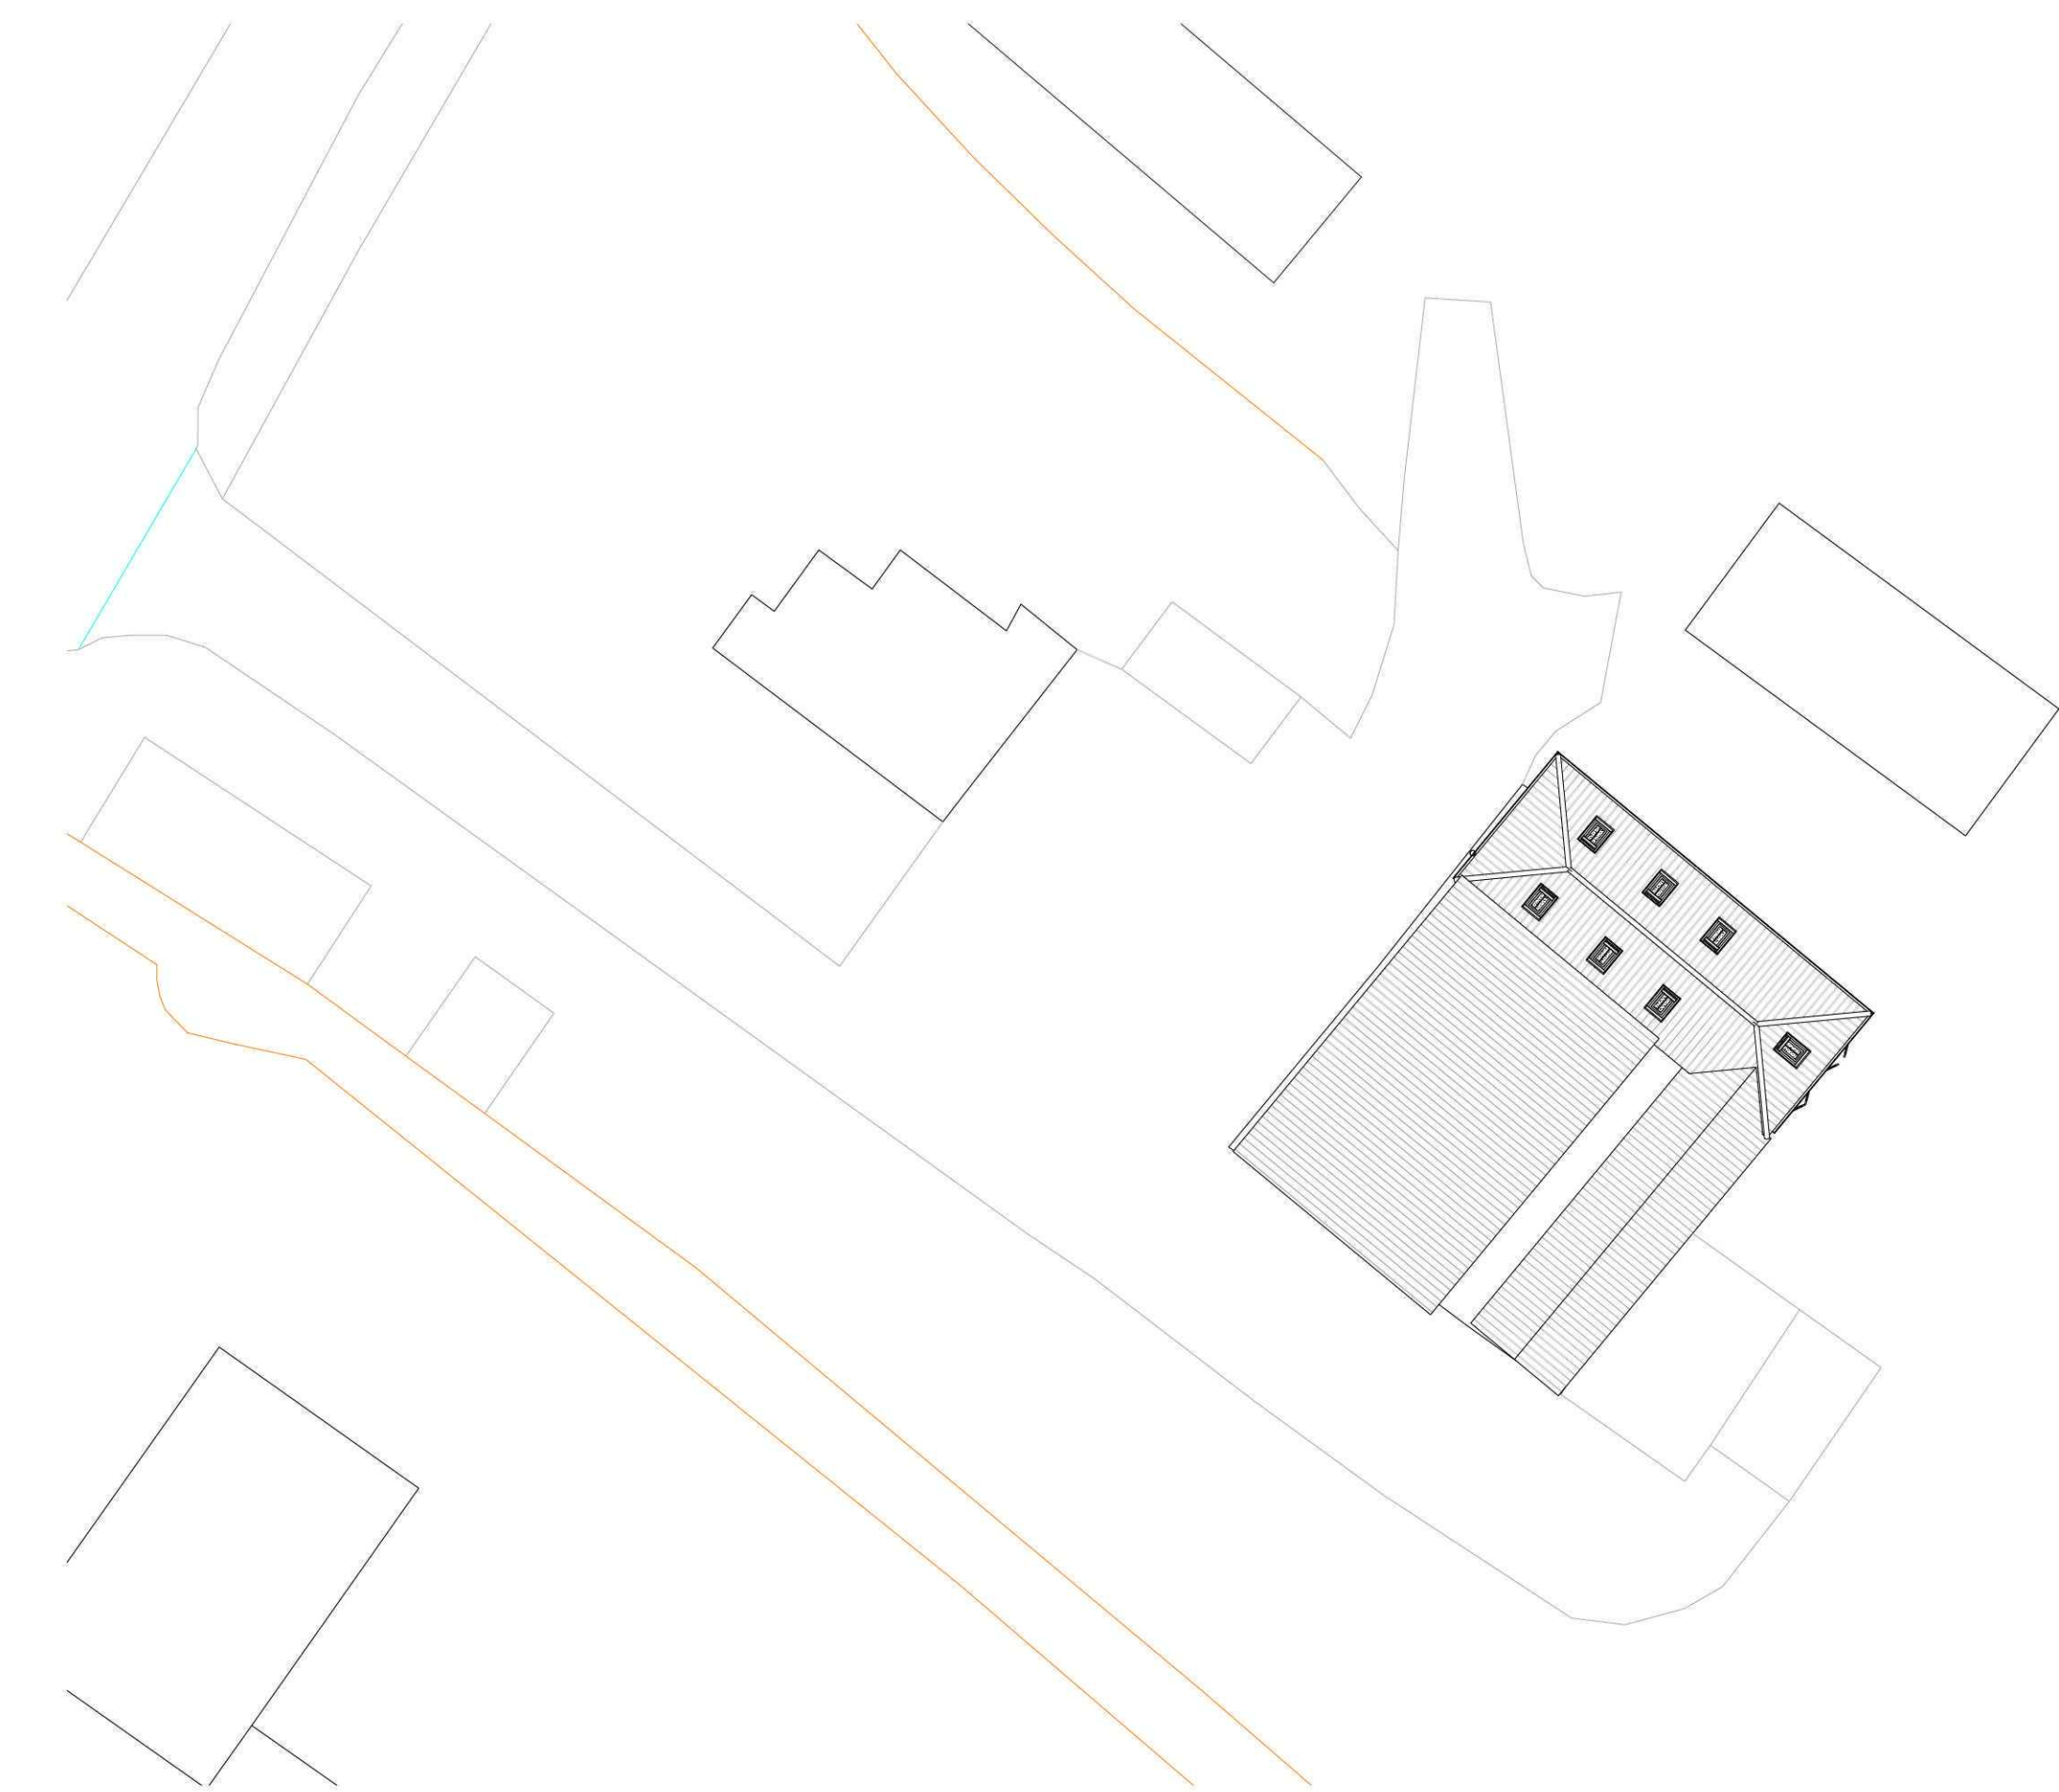


2 Part Site Block plan
1 : 250

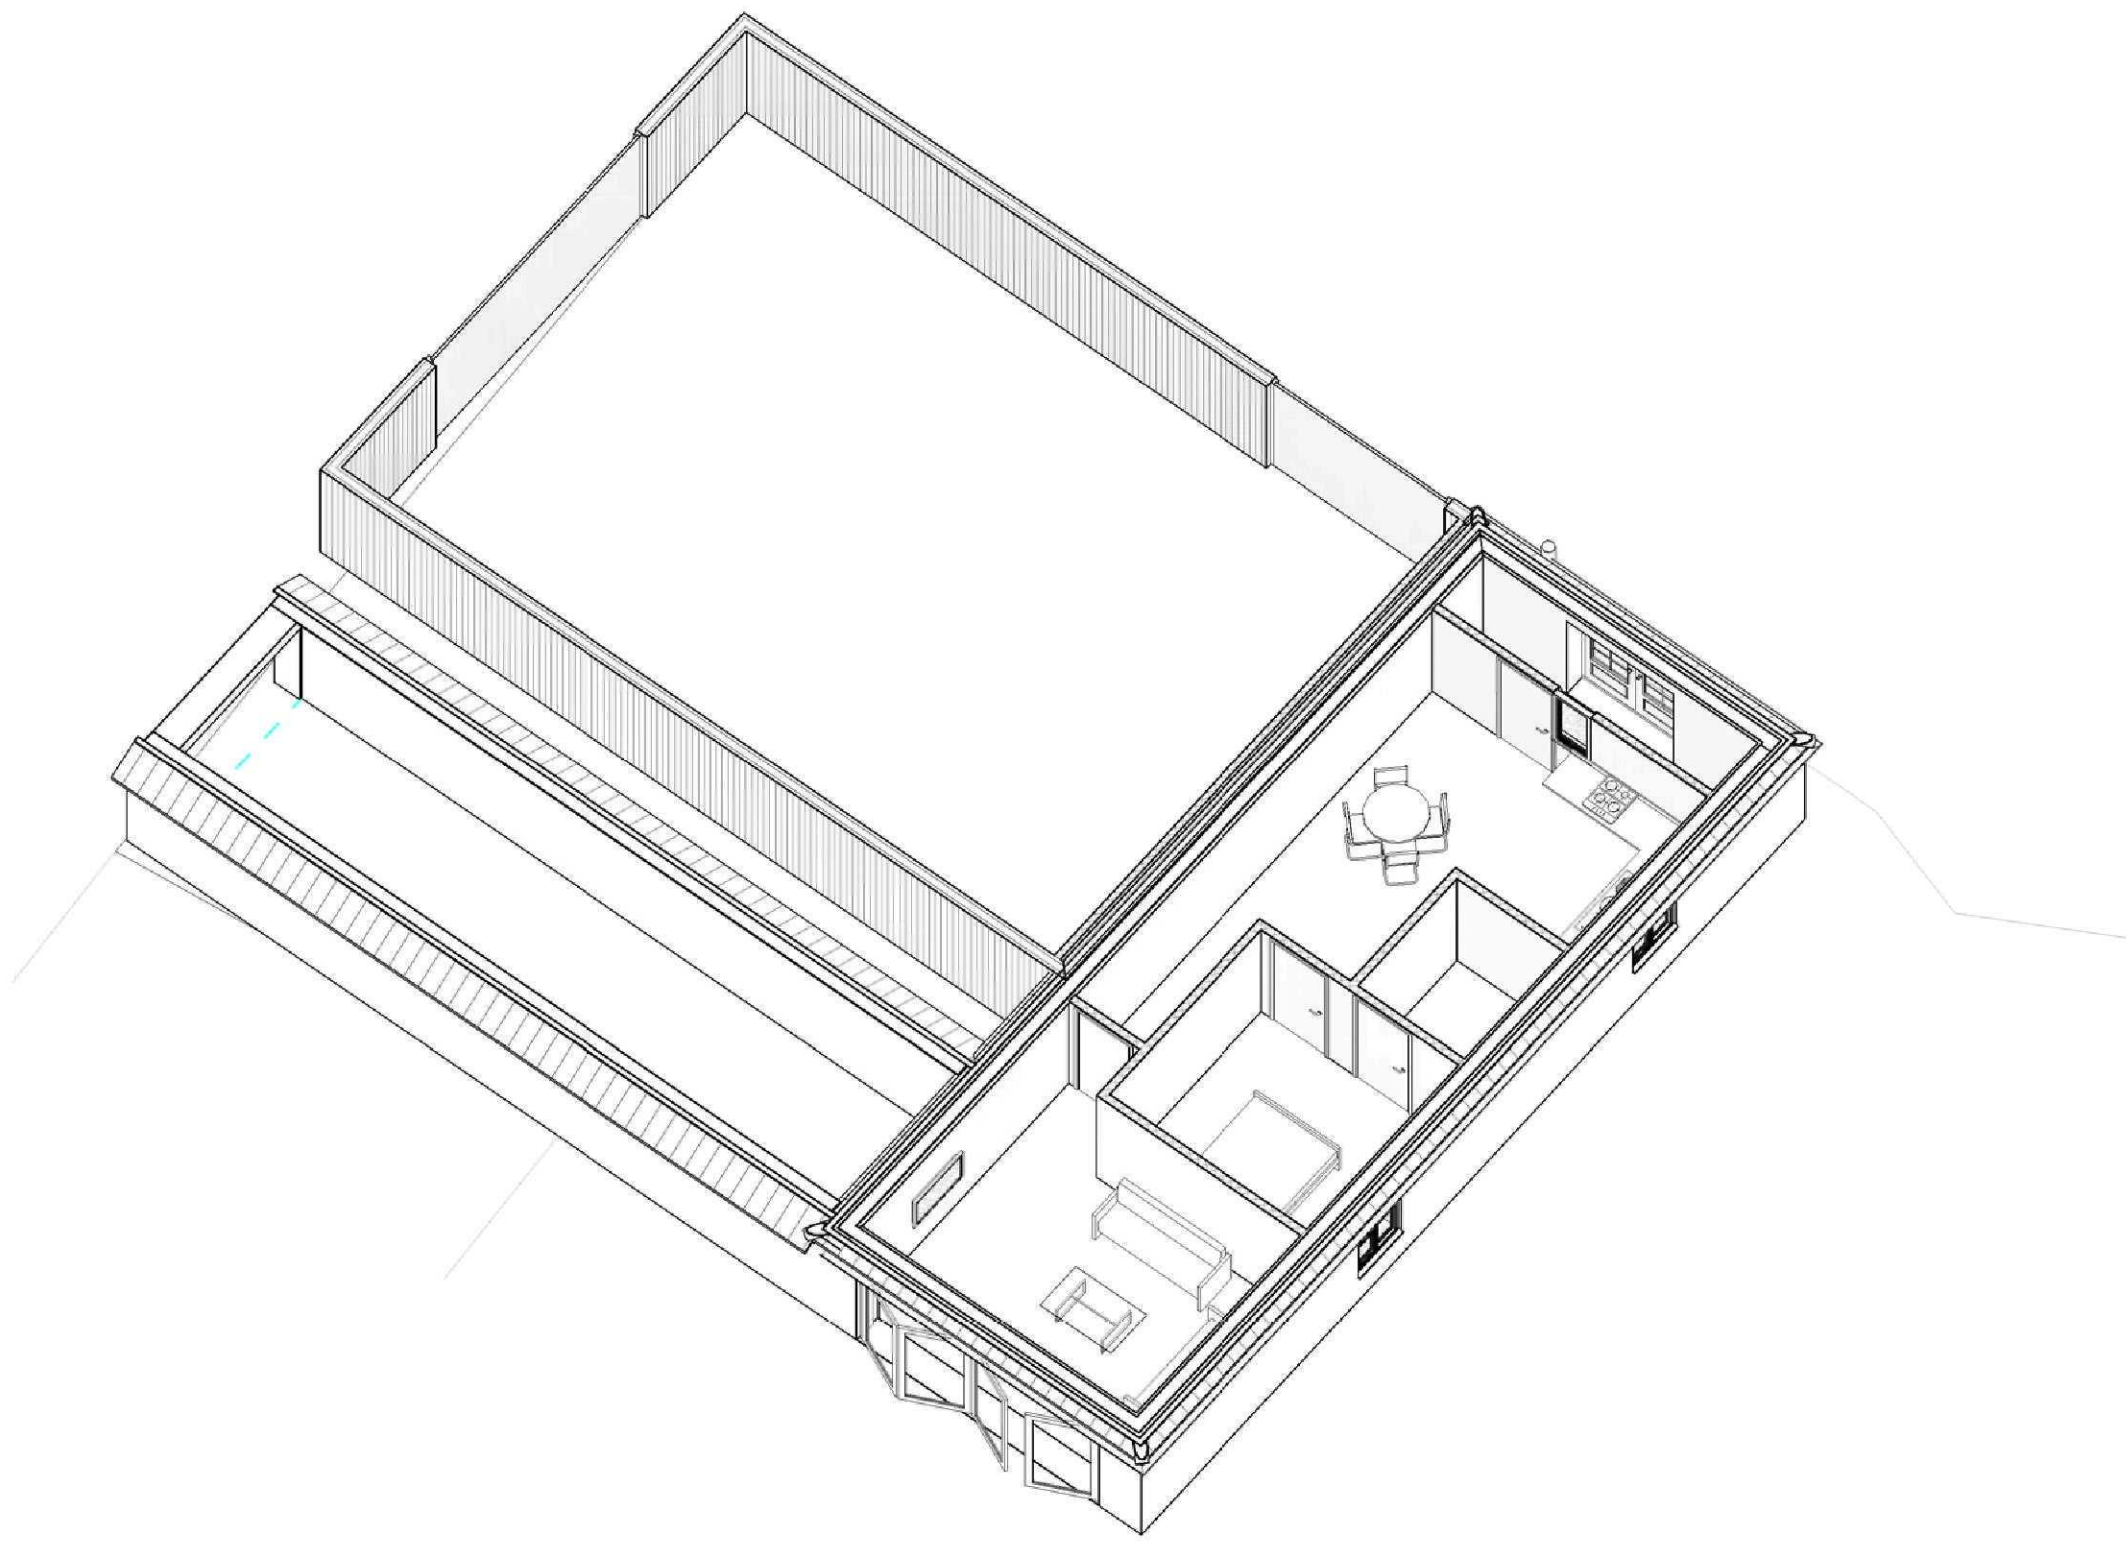


6 Cutaway Floor Plan

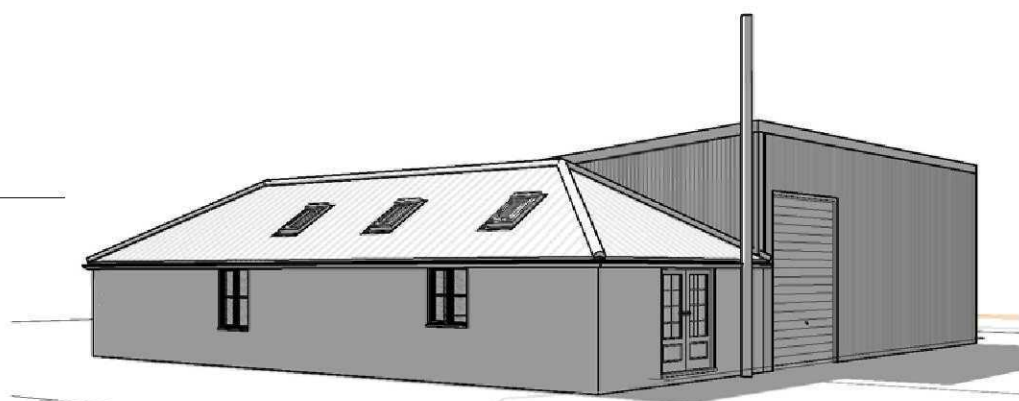


3 3D View Front Left

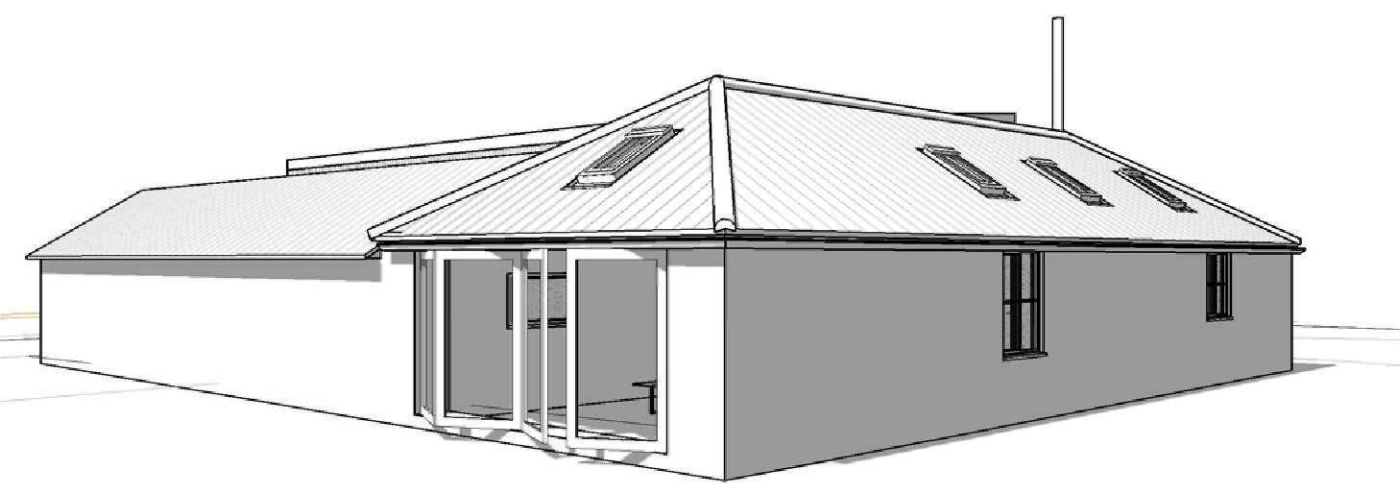

4 3D View Rear Right

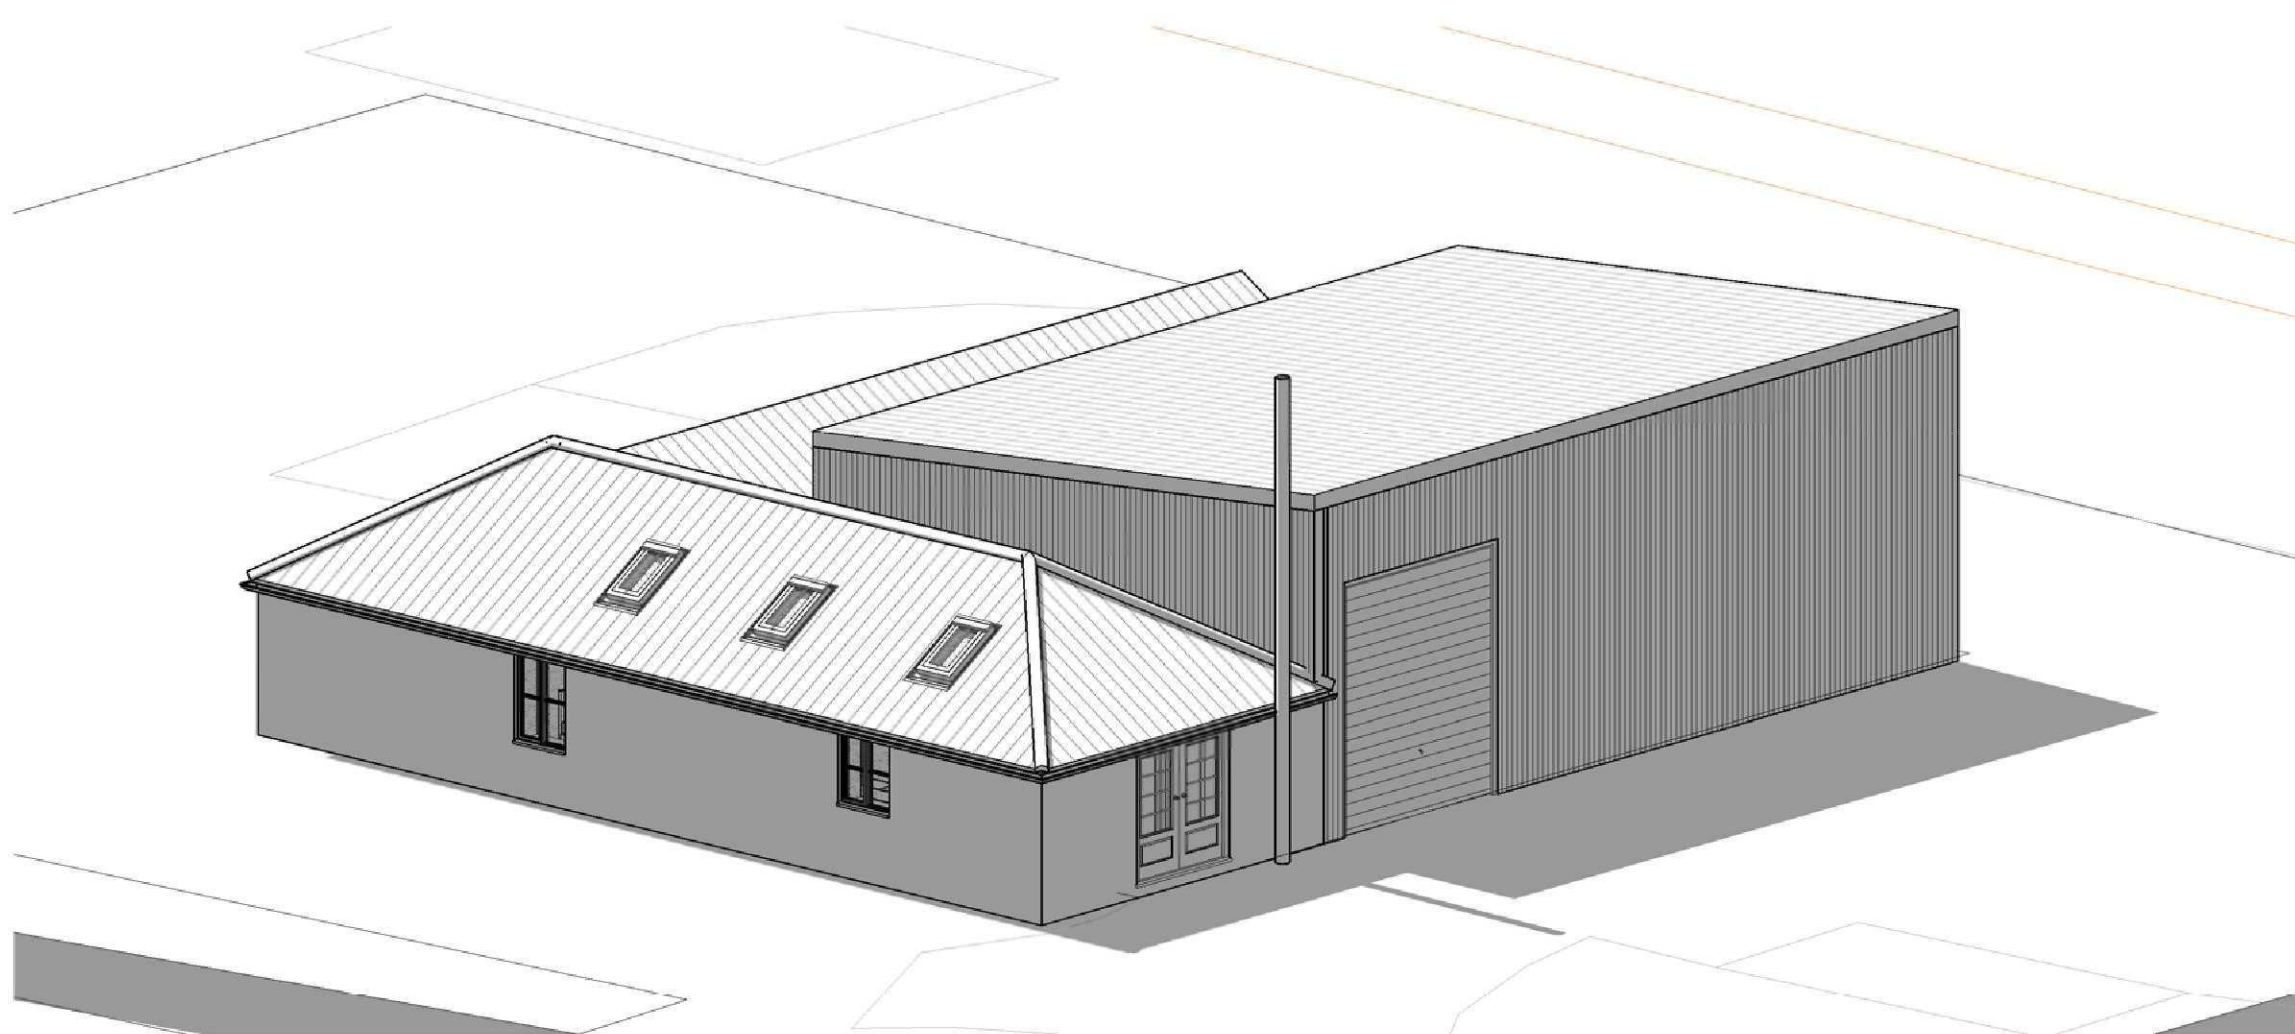

1 Front Aerial View

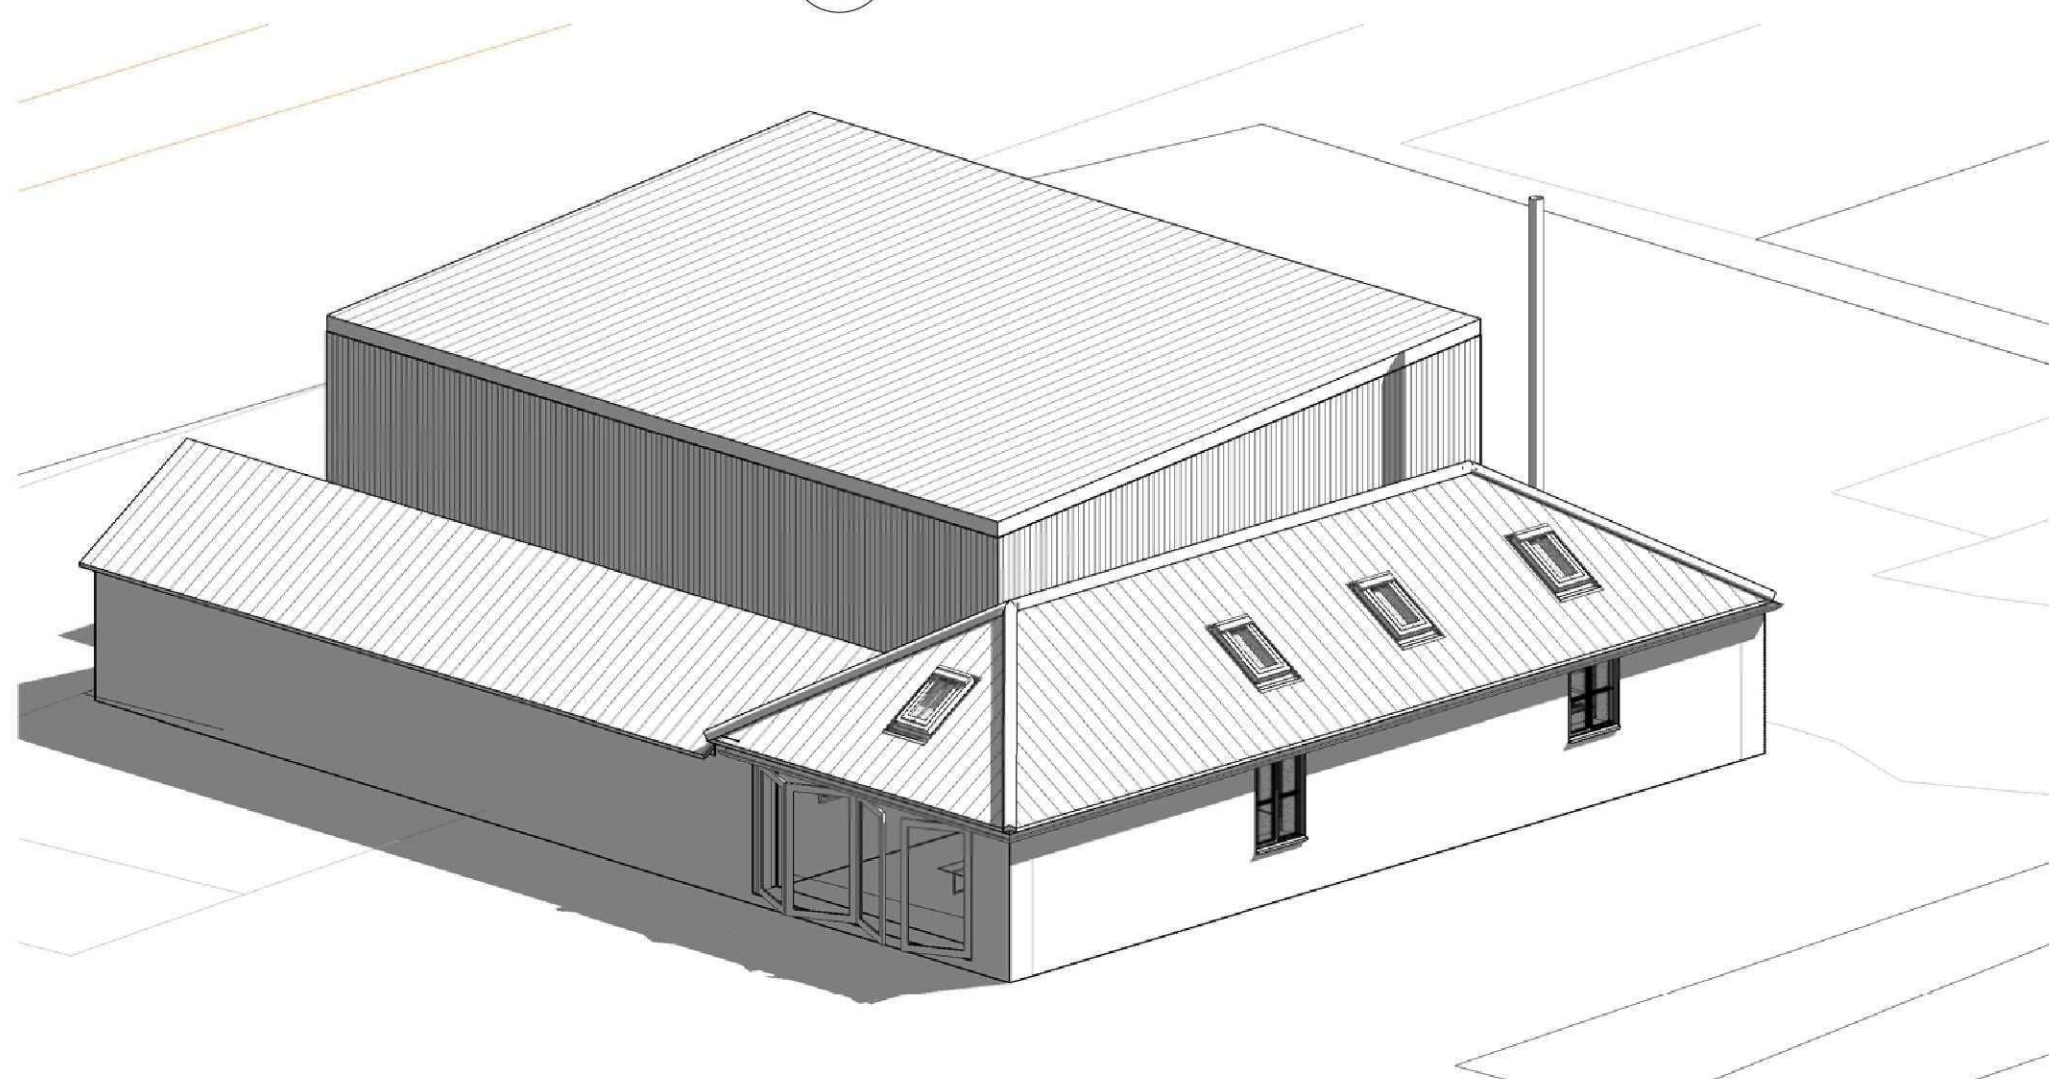

5 Rear Aerial View

GENERAL CONDITIONS
Contractors are responsible for checking all dimensions on site when work commences and before ordering any materials. Any discrepancies should be brought to the attention of the Client for remedial action before commencing further.
All materials not specified to be of a standard suitable for the work proposed and be fit for purpose. All work to be in accordance with good building practise and all necessary BS codes for Workmanship on Building Sites.

Revisions		
Client:	Mr & Mrs R Ambrose	
Site:	Conversion of Existing Barn into a Self Contained Granny Annexe	
Drg Title:	Proposed Site Plans	
		
"Treetops", The Raceground, Spalding PE11 3AP Tel : 01775 768 921 e-mail: jason@remwaydesign.co.uk		
Drawing Number	Revision:	
a1	2055-03	