




Contractor to check all Dimensions on site prior to ordering materials / commencing work.Do Not Scale from this Drawing - If in doubt then please ask

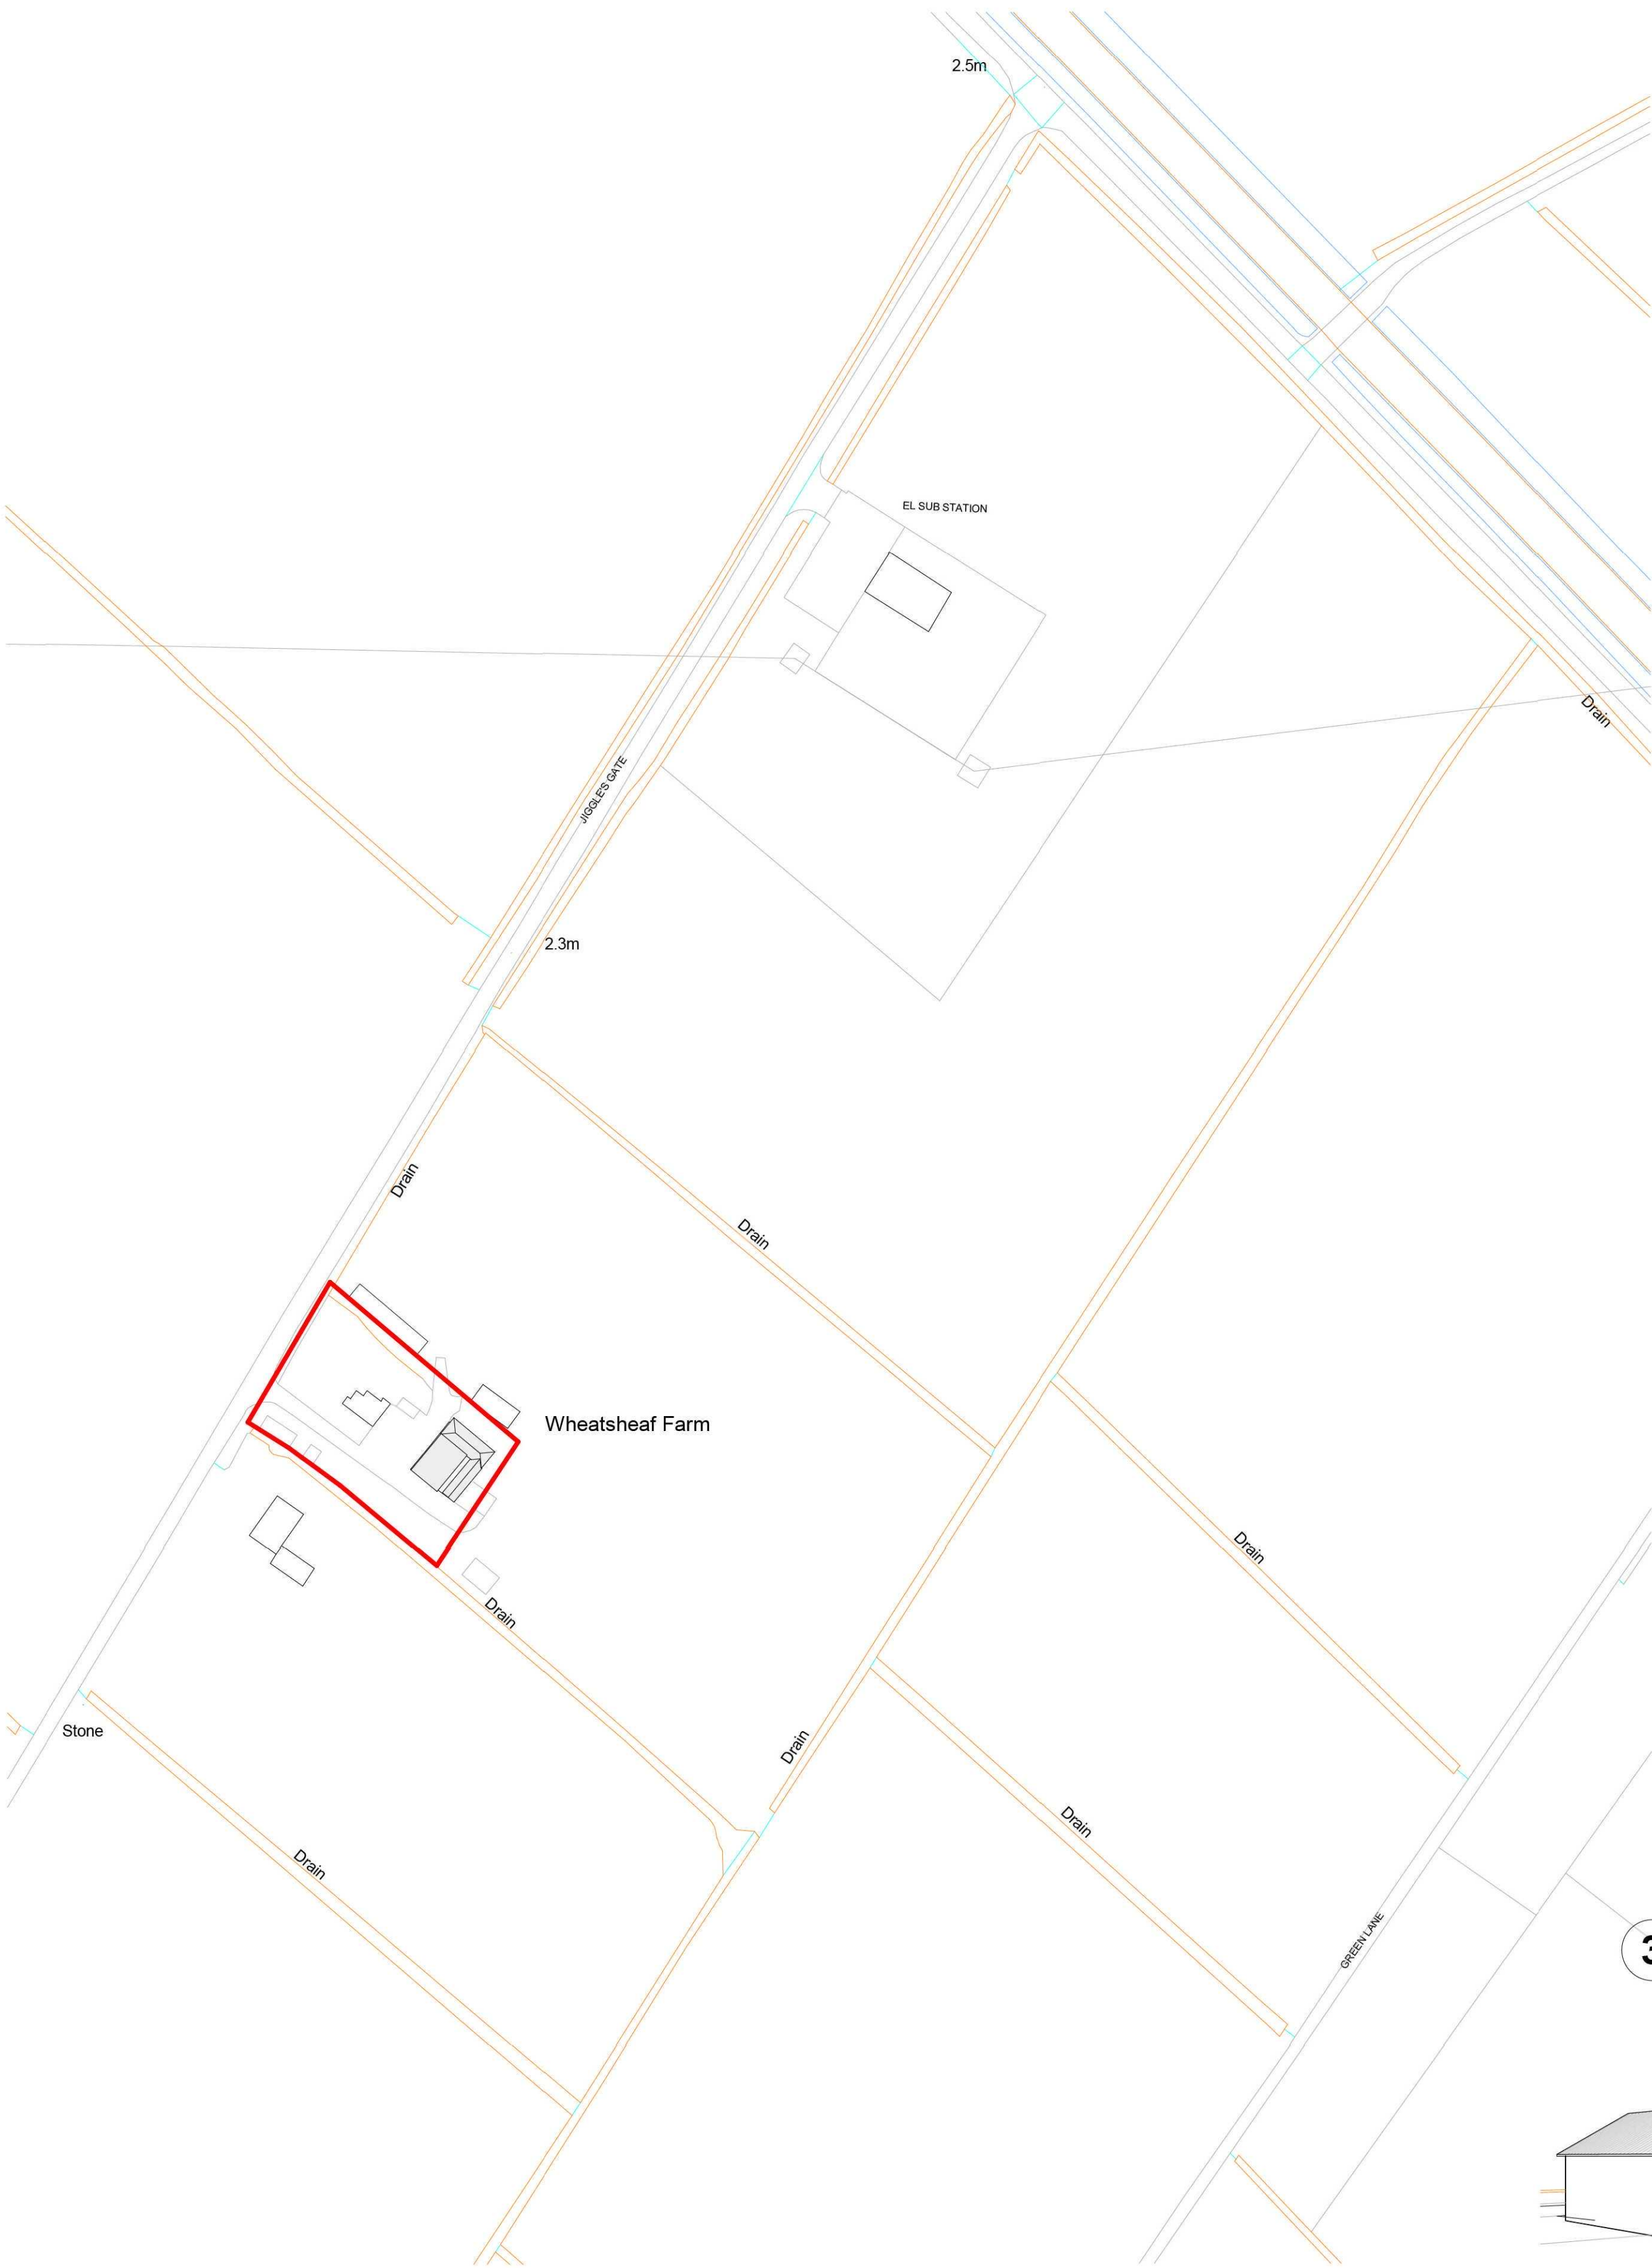


1 Site Location
1 : 1250

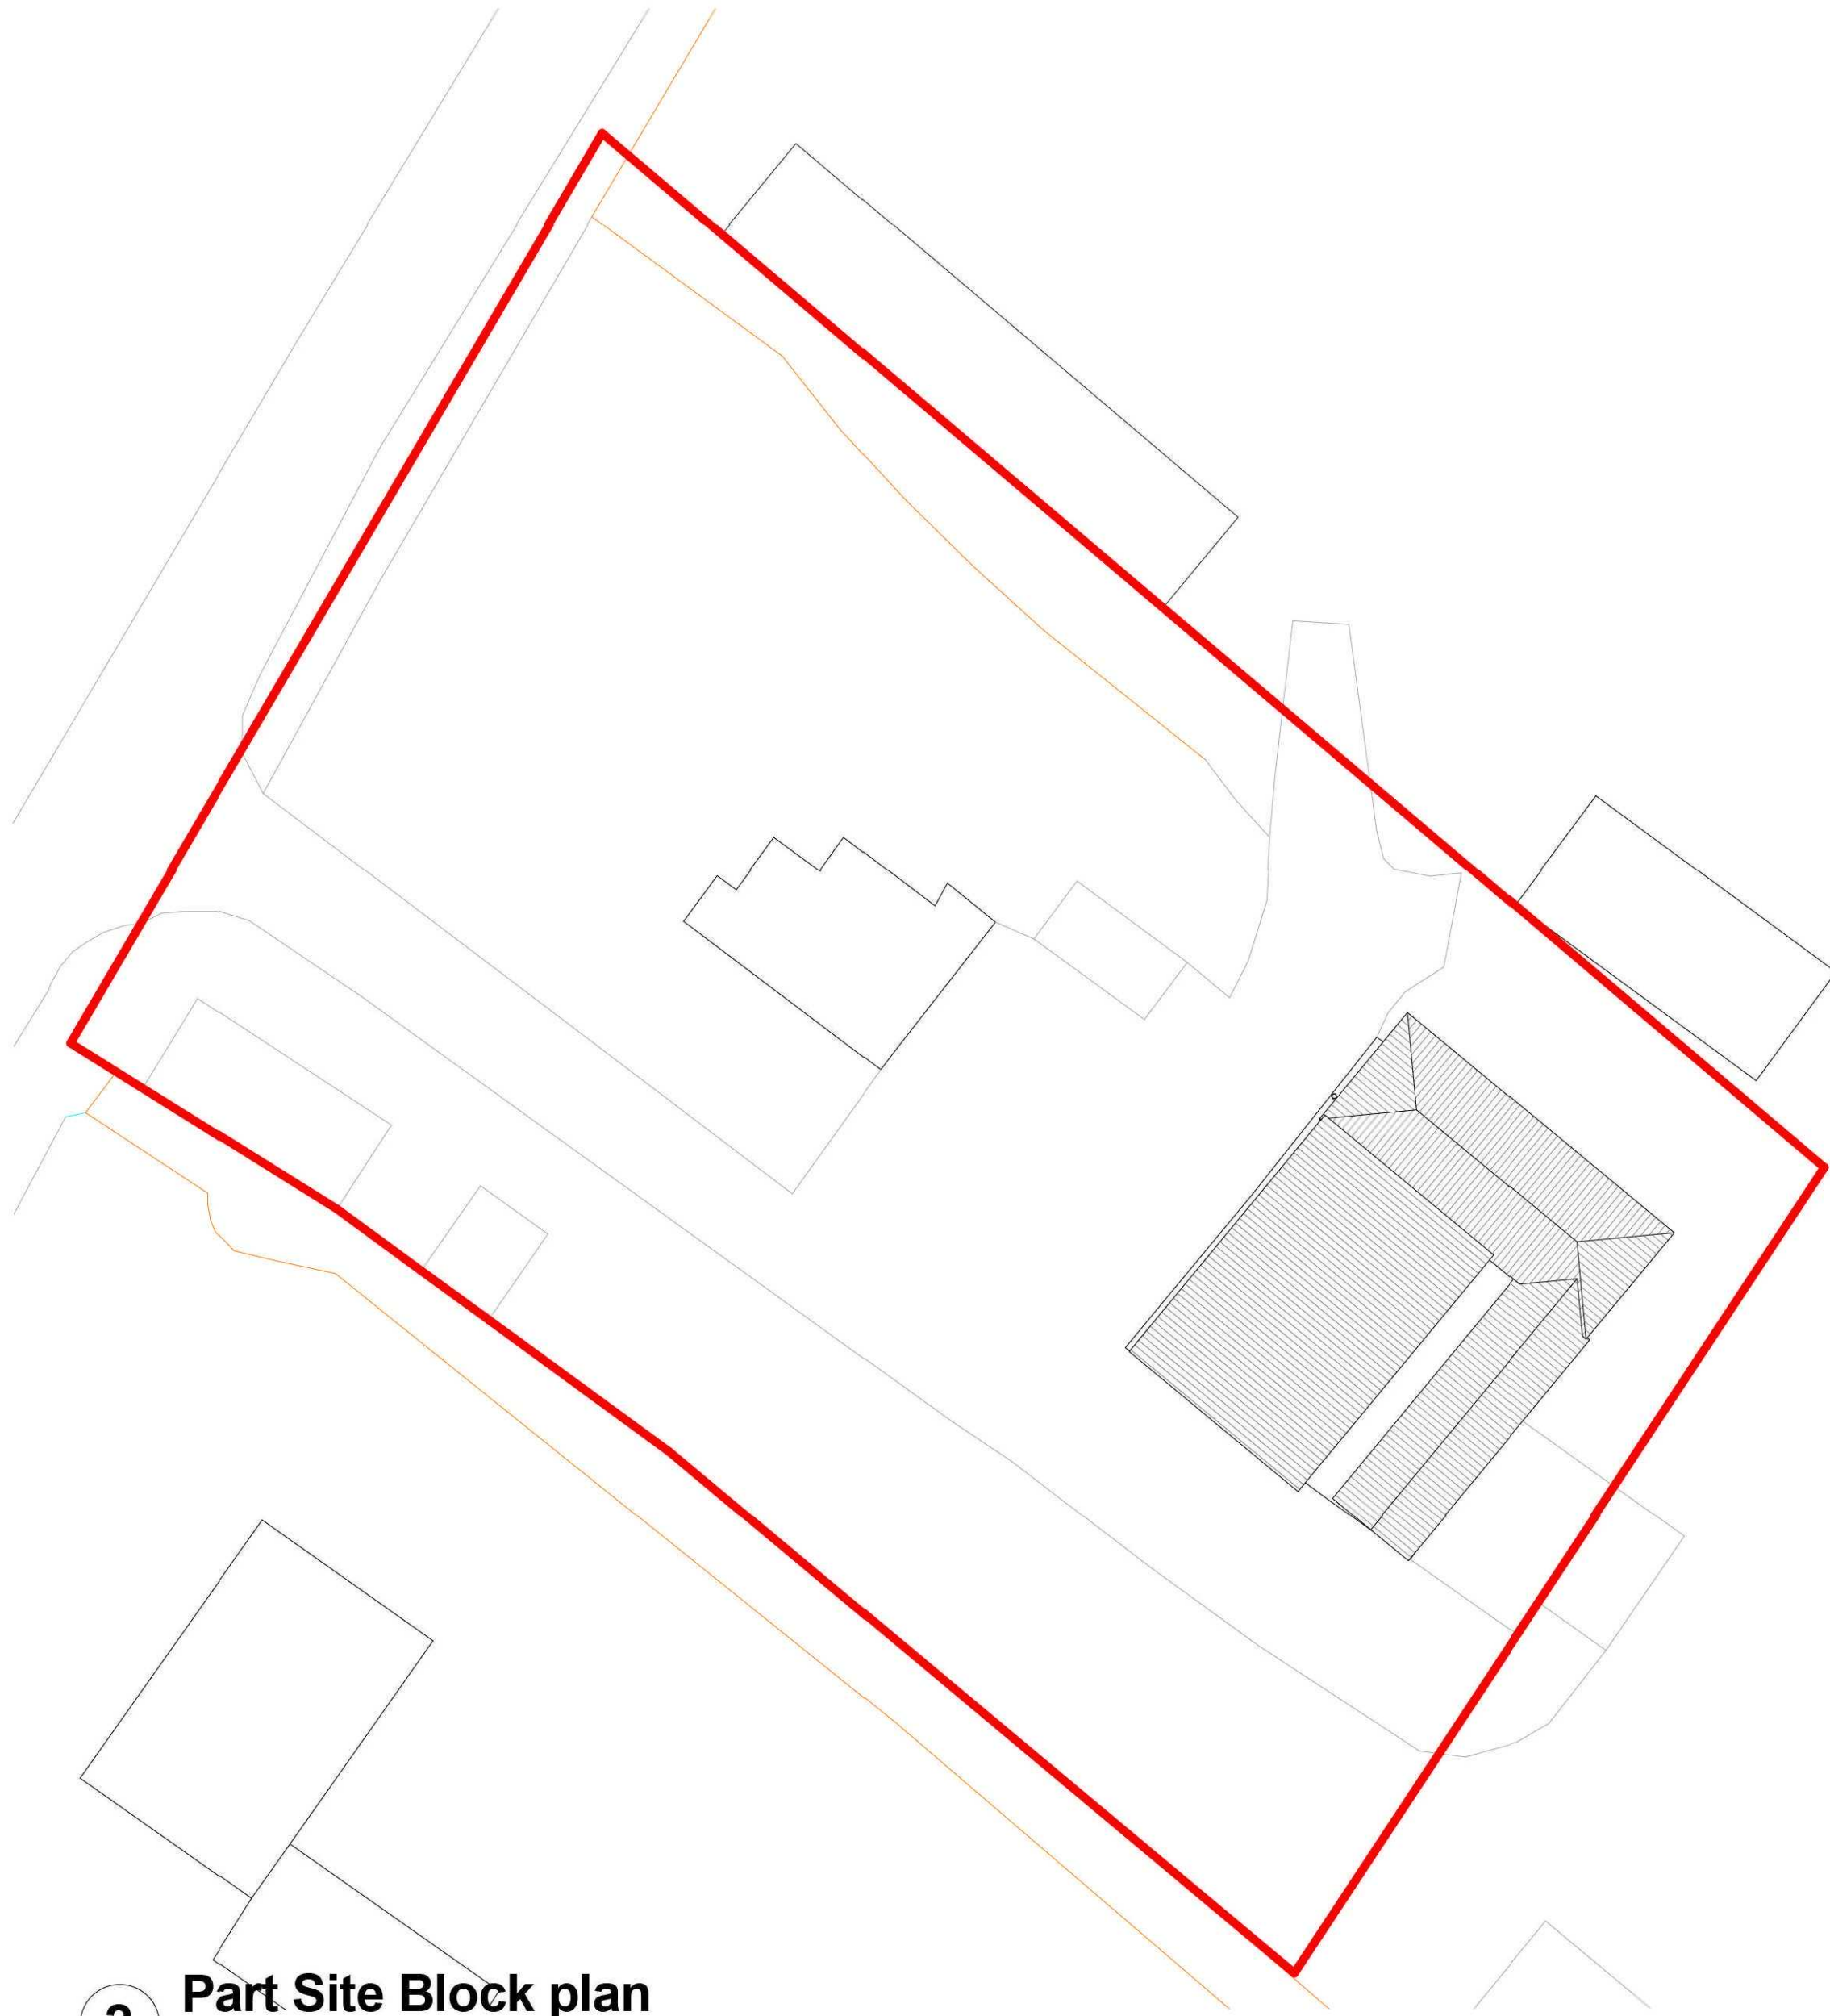

2 Part Site Block plan
1 : 250

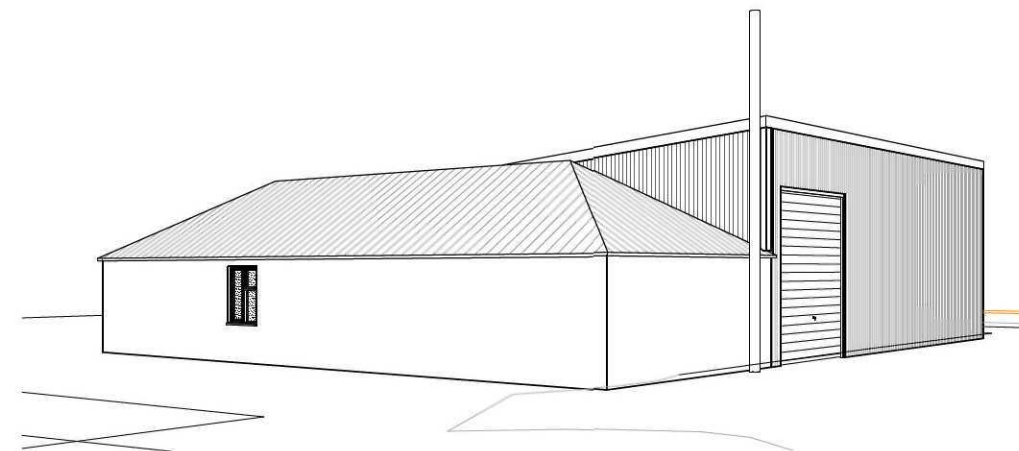

3 3D View Front Left

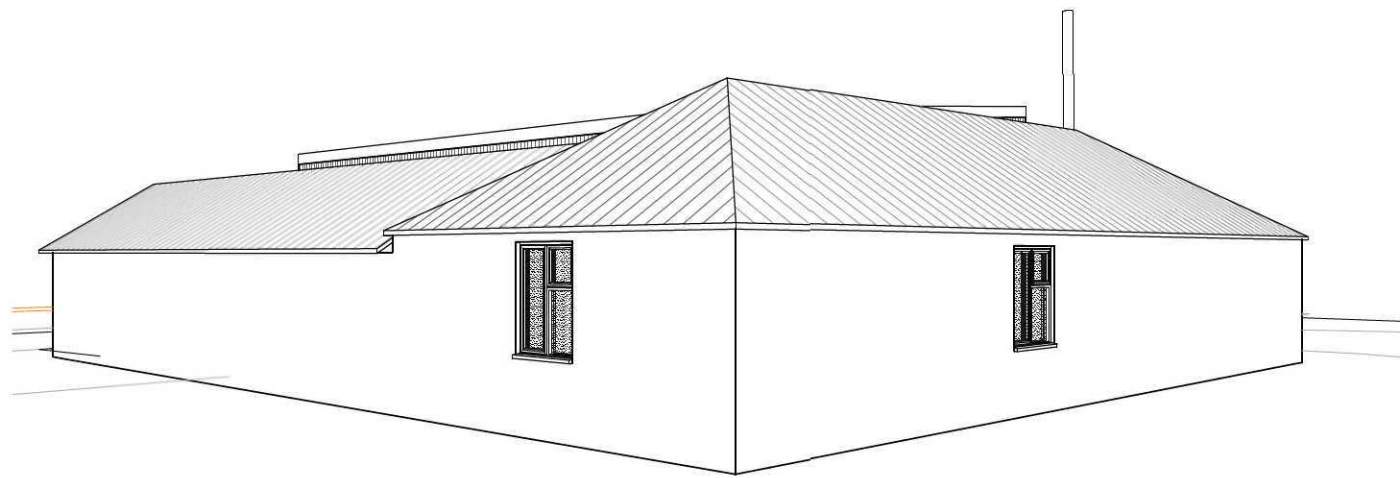

4 3D View Rear Right



GENERAL CONDITIONS
Contractors are responsible for checking all dimensions on site when work commences and before ordering any materials. Any discrepancies should be brought to the attention of the Client for remedial action before commencing further.
All materials not specified to be of a standard suitable for the work proposed and be fit for purpose. All work to be in accordance with good building practise and all necessary BS codes for Workmanship on Building Sites.

Revisions
Client: **Mr & Mrs R Ambrose**
Site: **Conversion of Existing Barn into a Self Contained Granny Annexe**
Drg Title: **Existing Site Plans**

remway
Design Ltd
"Treetops", The Raceground,
Spalding
PE 11 3AP
Tel : 01775 768 921
e-mail: jason@remwaydesign.co.uk

Drawing Number
a1 2055-01
Revision: