


FRONT ELEVATION

SIDE ELEVATIONS

PLAN ELEVATION

ELEVATIONS IMPLEMENT SHED.

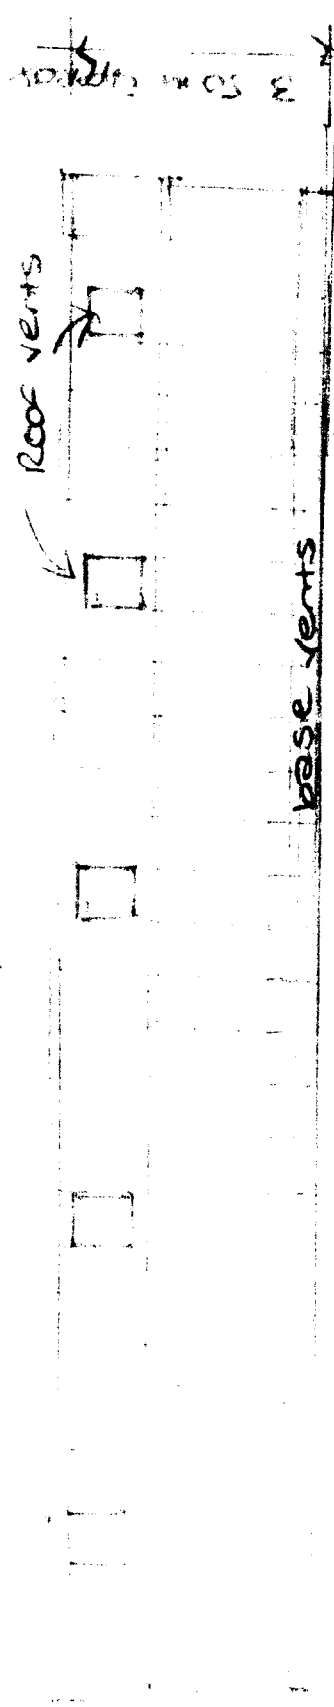

SIDE ELEVATIONS

20.000 m

Roof vents

base vents


DETERMINED
PLAN

END ELEVATIONS 10mtr

sliding doors
each end.

base vents.

10/01/01

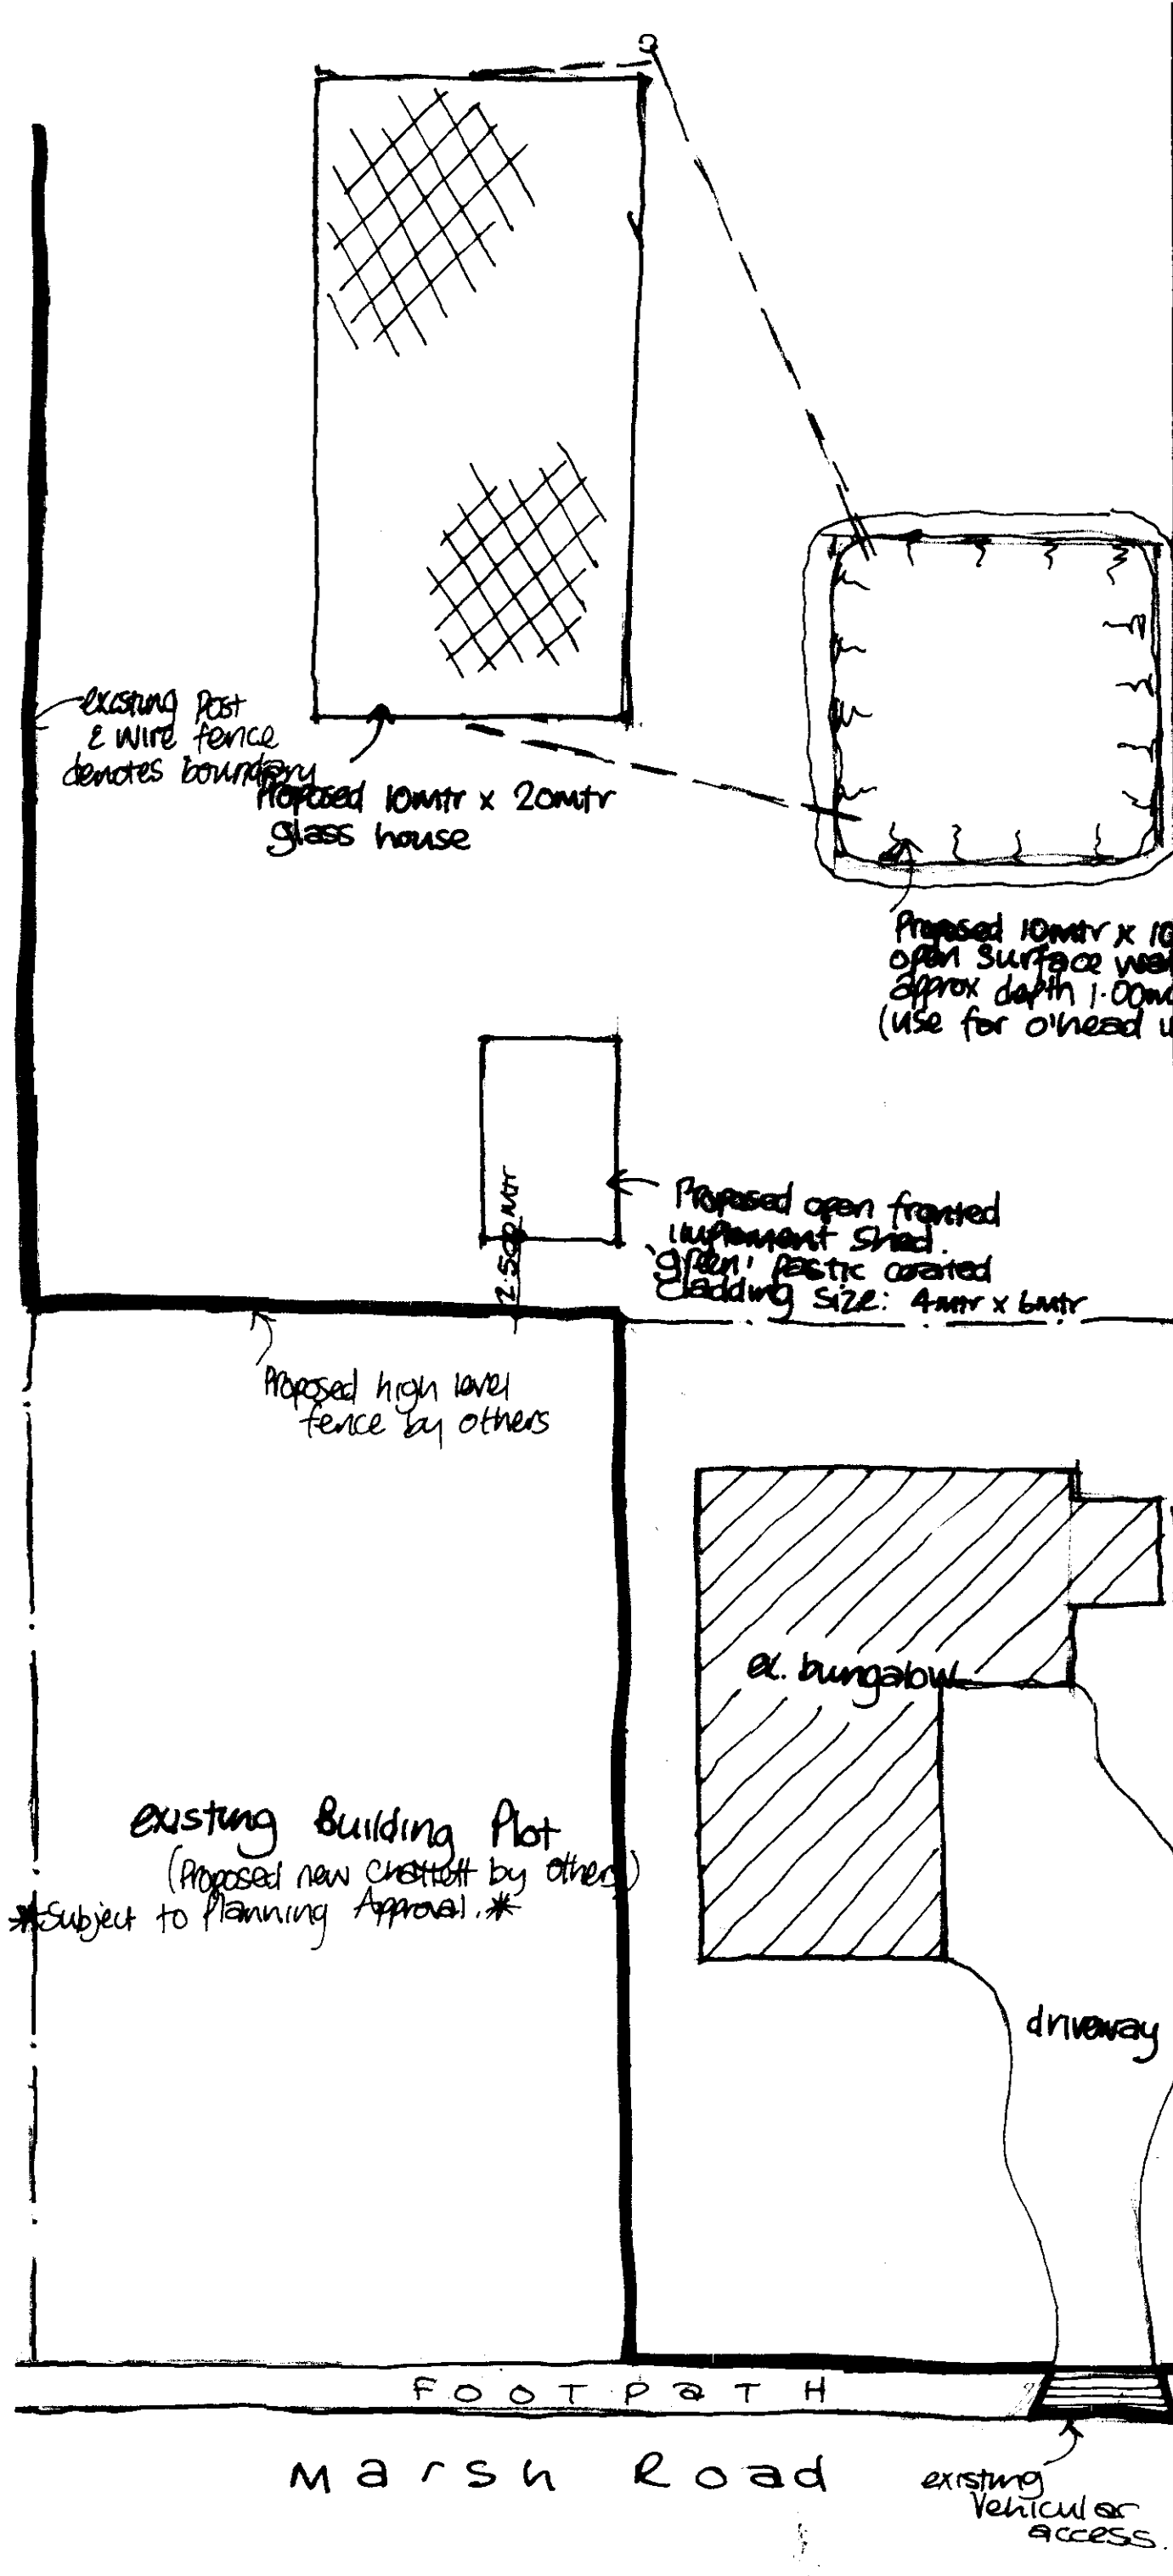

Rev	Revisions

© copyright

SOUTH HOLLAND DC
 HOUSING & PLANNING
 22 AUG 2001
 Ref: 10000000

Client
 MR M. BROOKS

Job Title
 PROPOSED GLASS HOUSE AND
 ASSOCIATED BUILDINGS/WORKS
 TO LAND AT REAR
 'SEAVIEW LODGE'
 MARSH ROAD,
 SEDNEY, DRIVE END,
 MR SPALDING, Lincs.

Drawing Title
 PLAN LAYOUT DRAWING
 DETERMINED
 PLAN

Scale
 1:200

Date
 AUG, 2001

Drawn by
 L.W. BLISS

Eng No. M/2001/84	Rev. 1
----------------------	-----------