




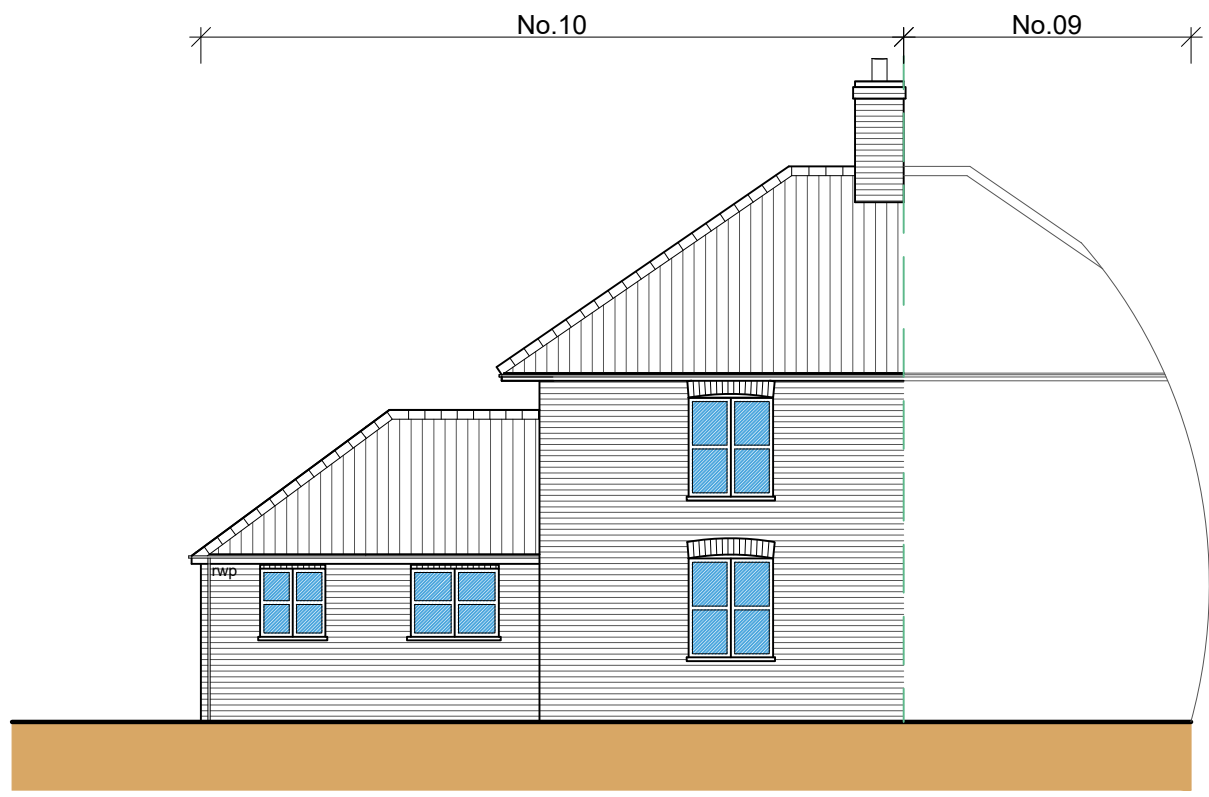


Front Elevation (W)
Scale: 1:100

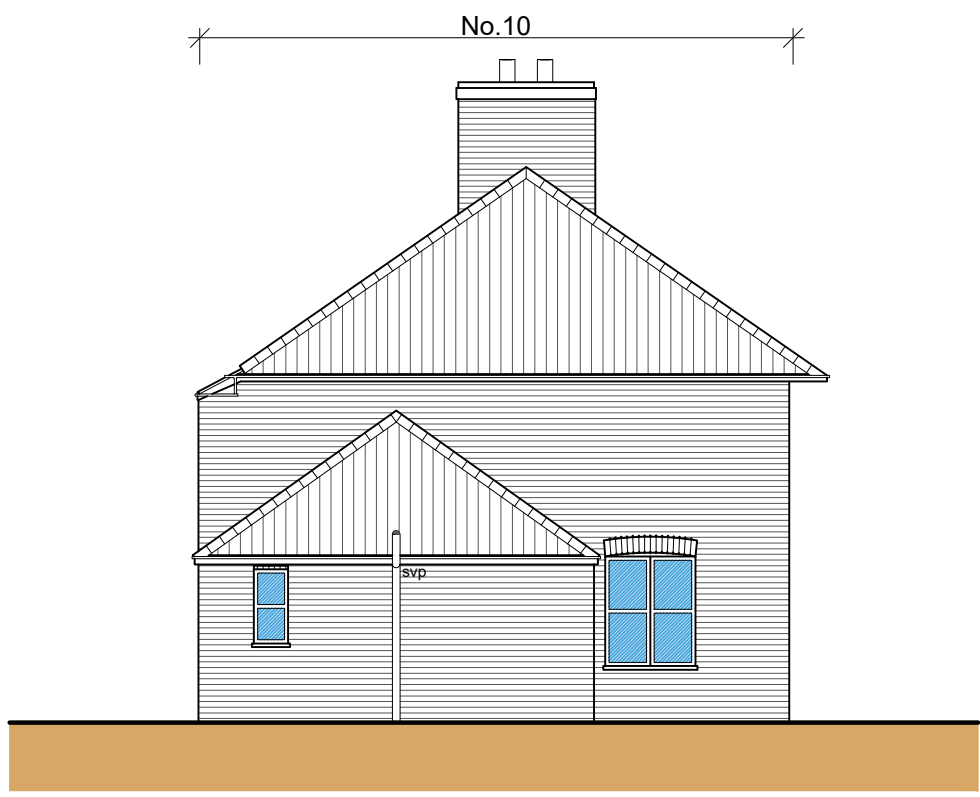


Side Elevation (N)
Scale: 1:100

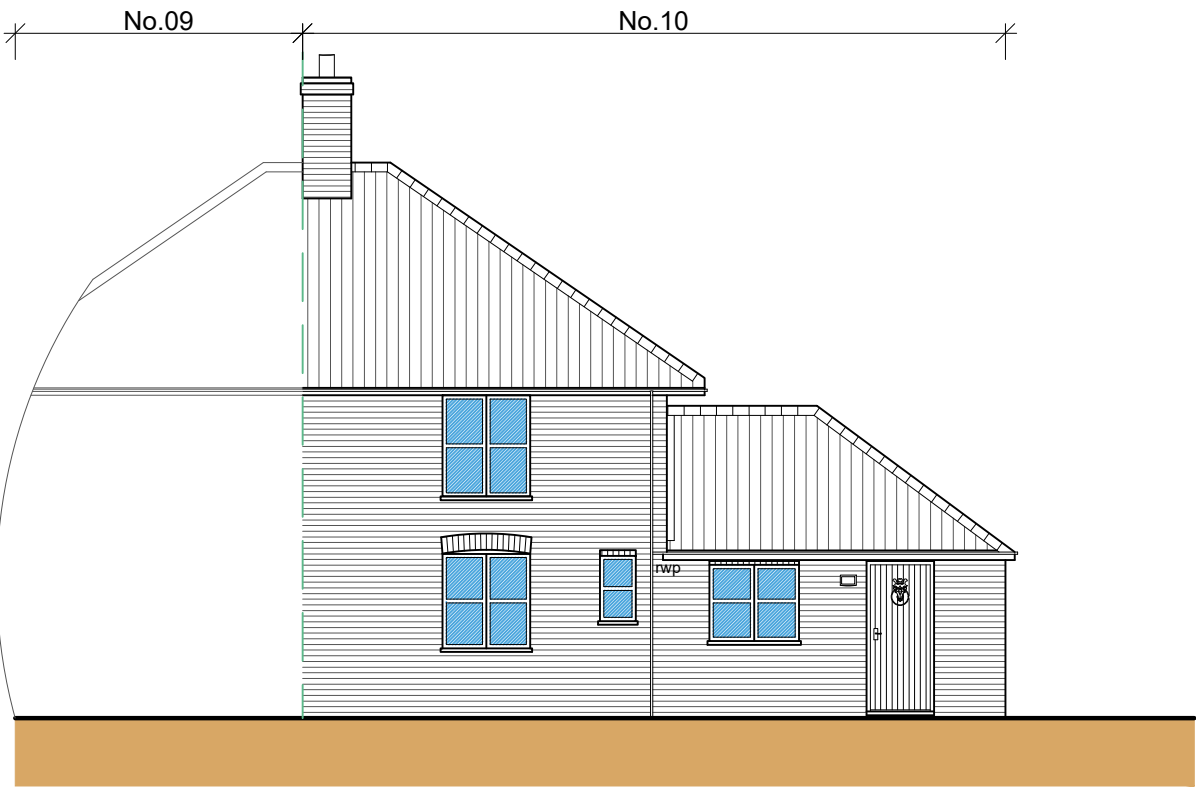


Rear Elevation (S)
Scale: 1:100

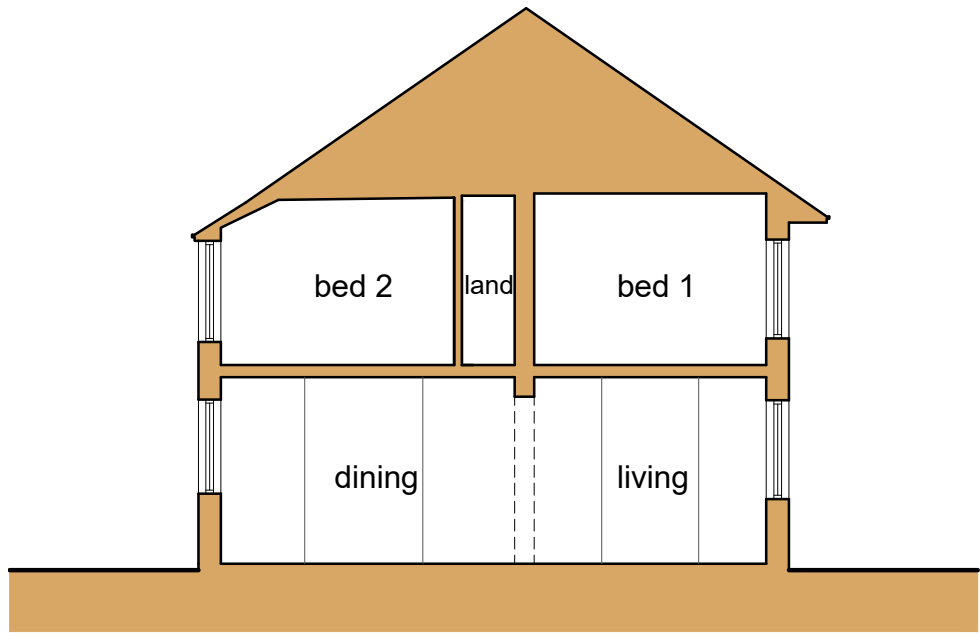


Section A-A
Scale: 1:100

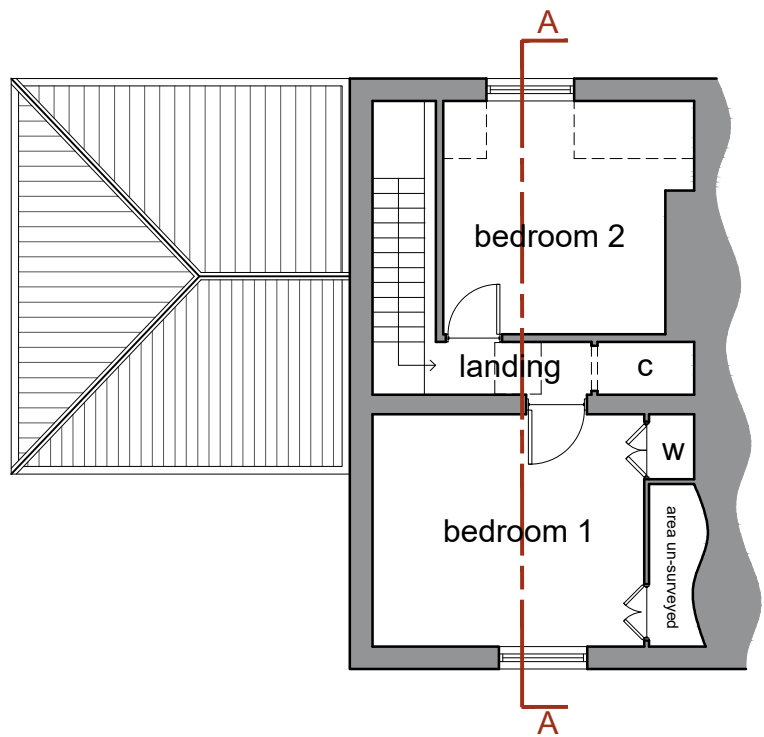


First Floor Plan
Scale: 1:100

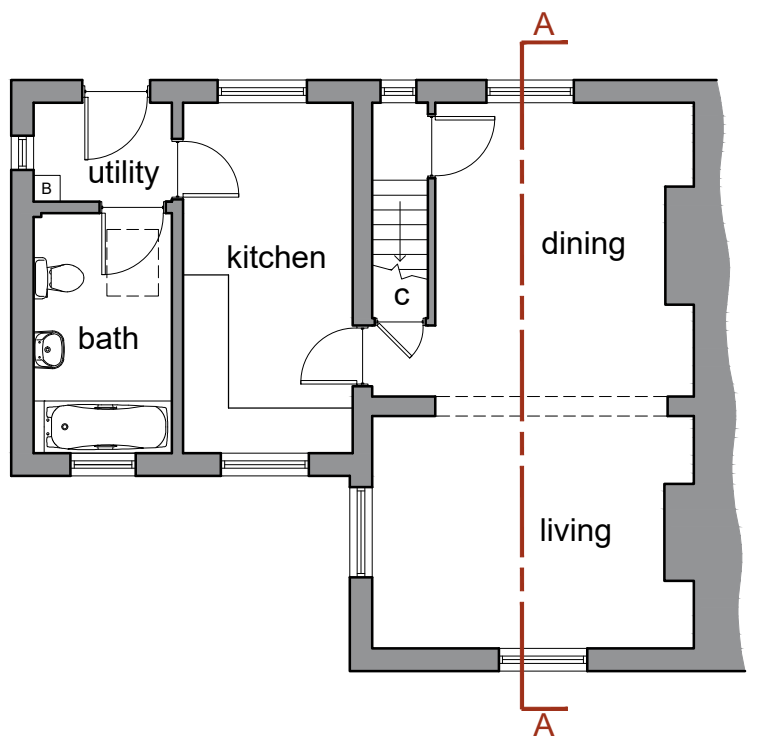

Ground Floor Plan
Scale: 1:100

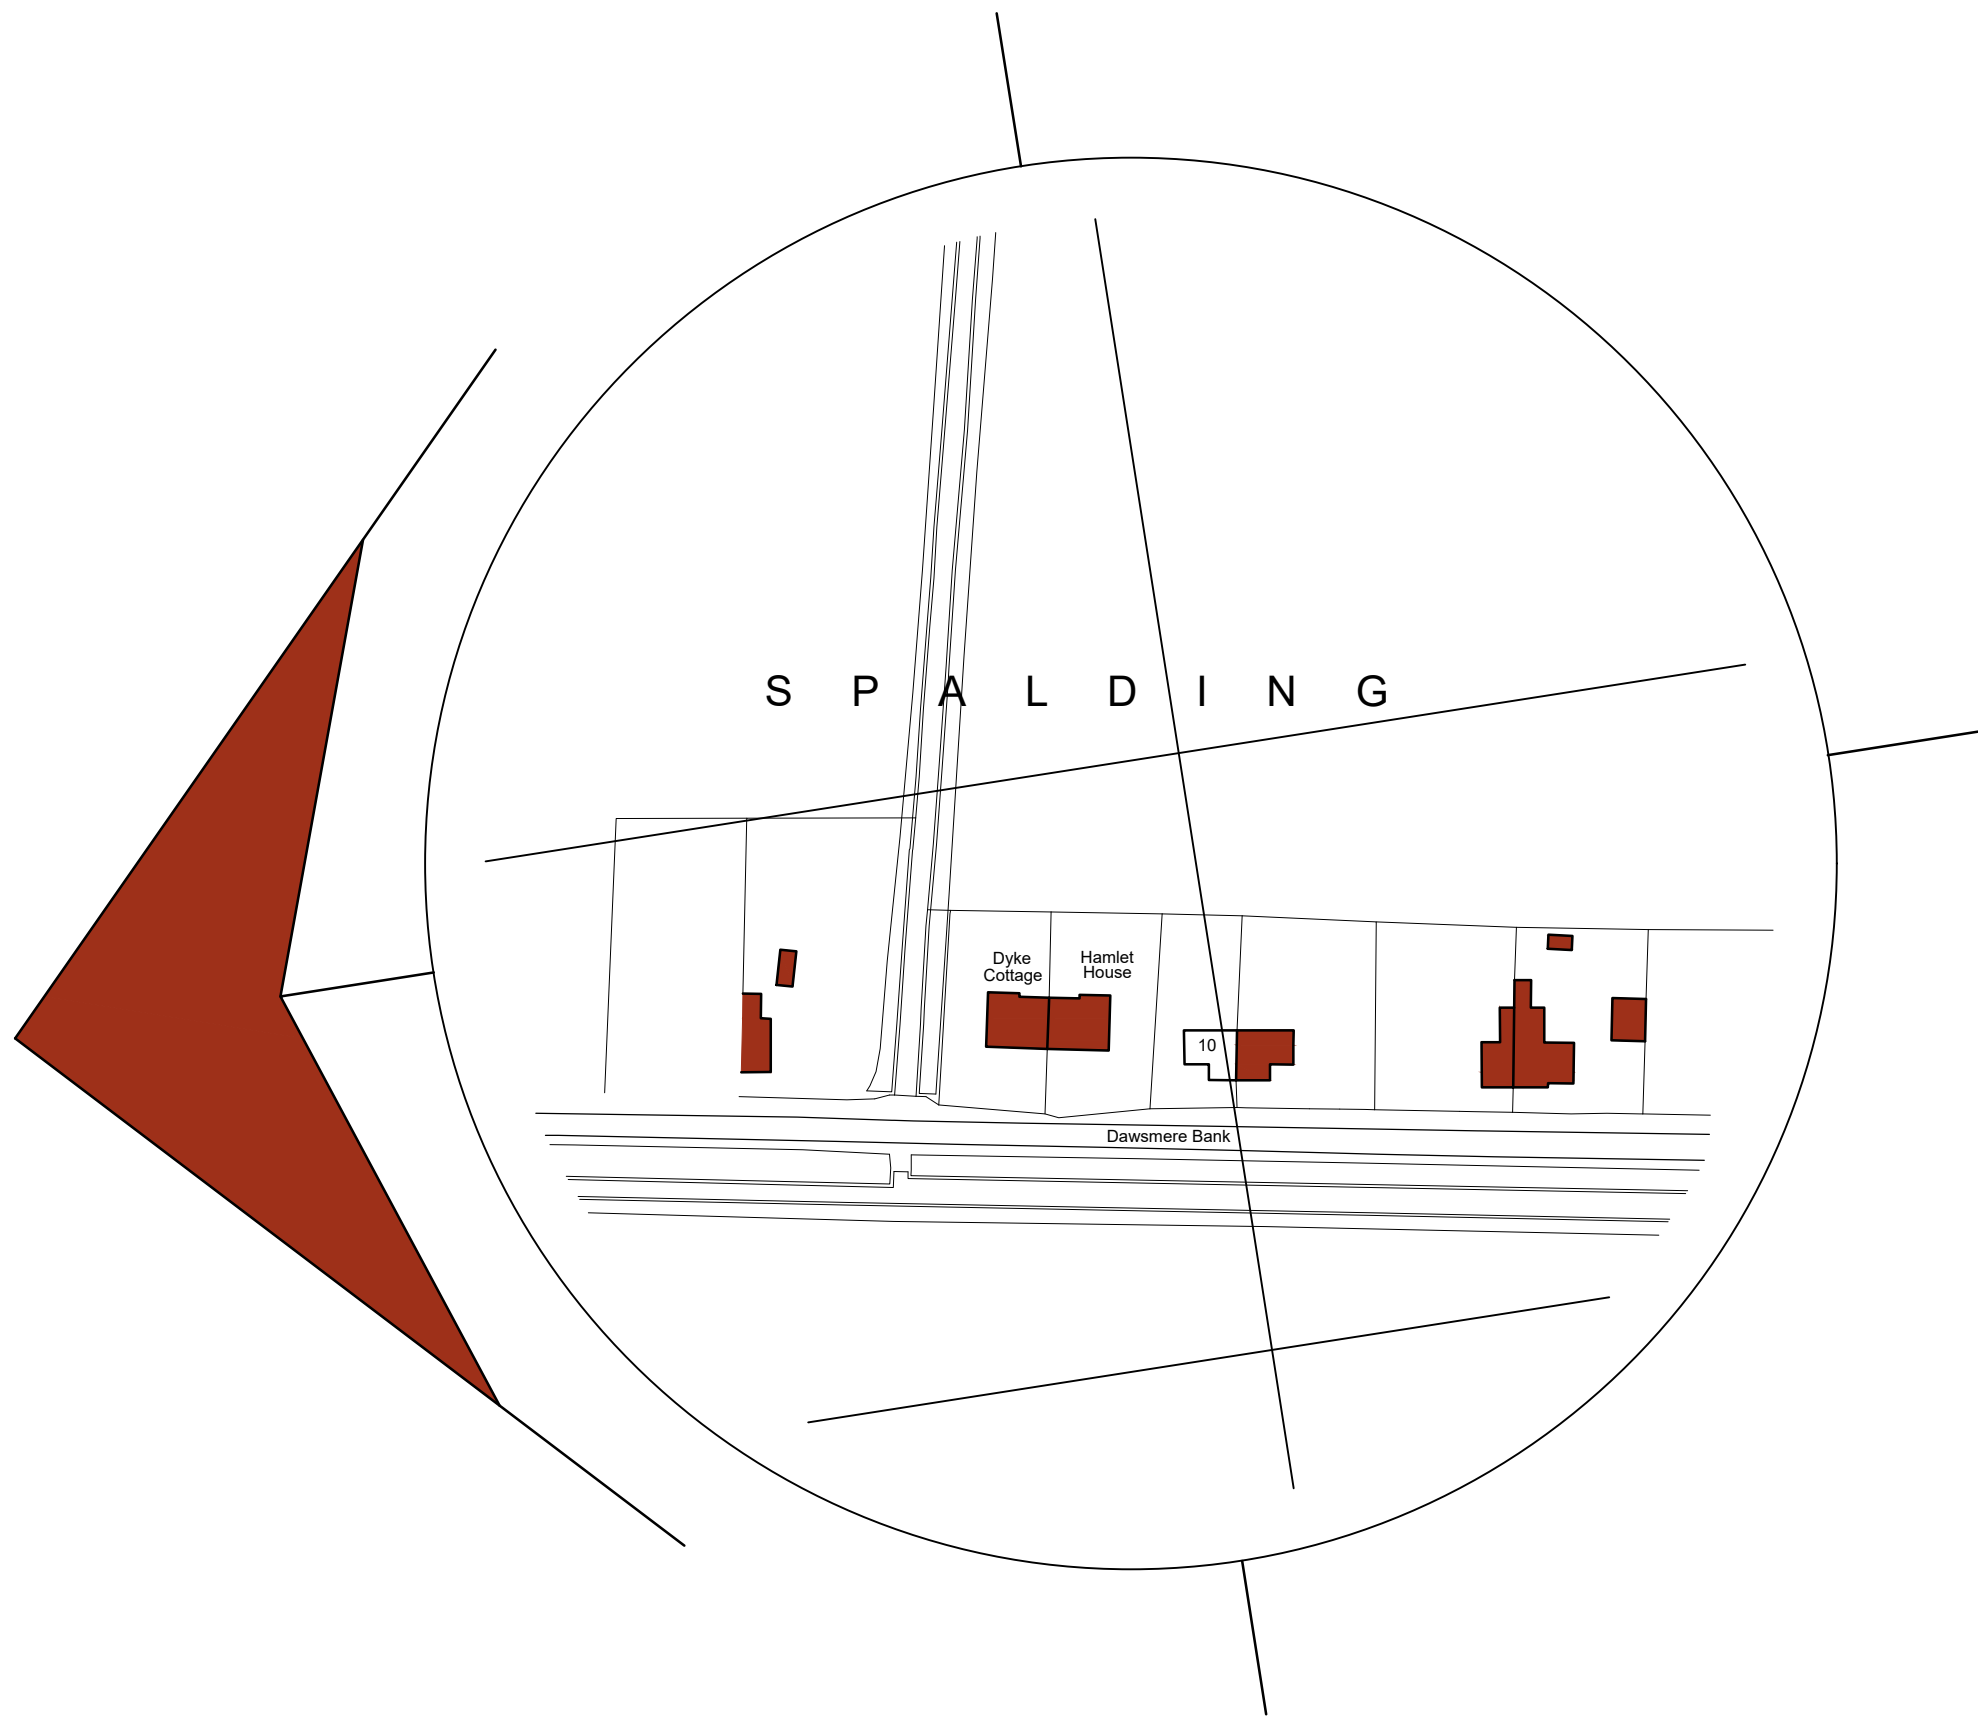


Location Plan
Scale: 1:1250

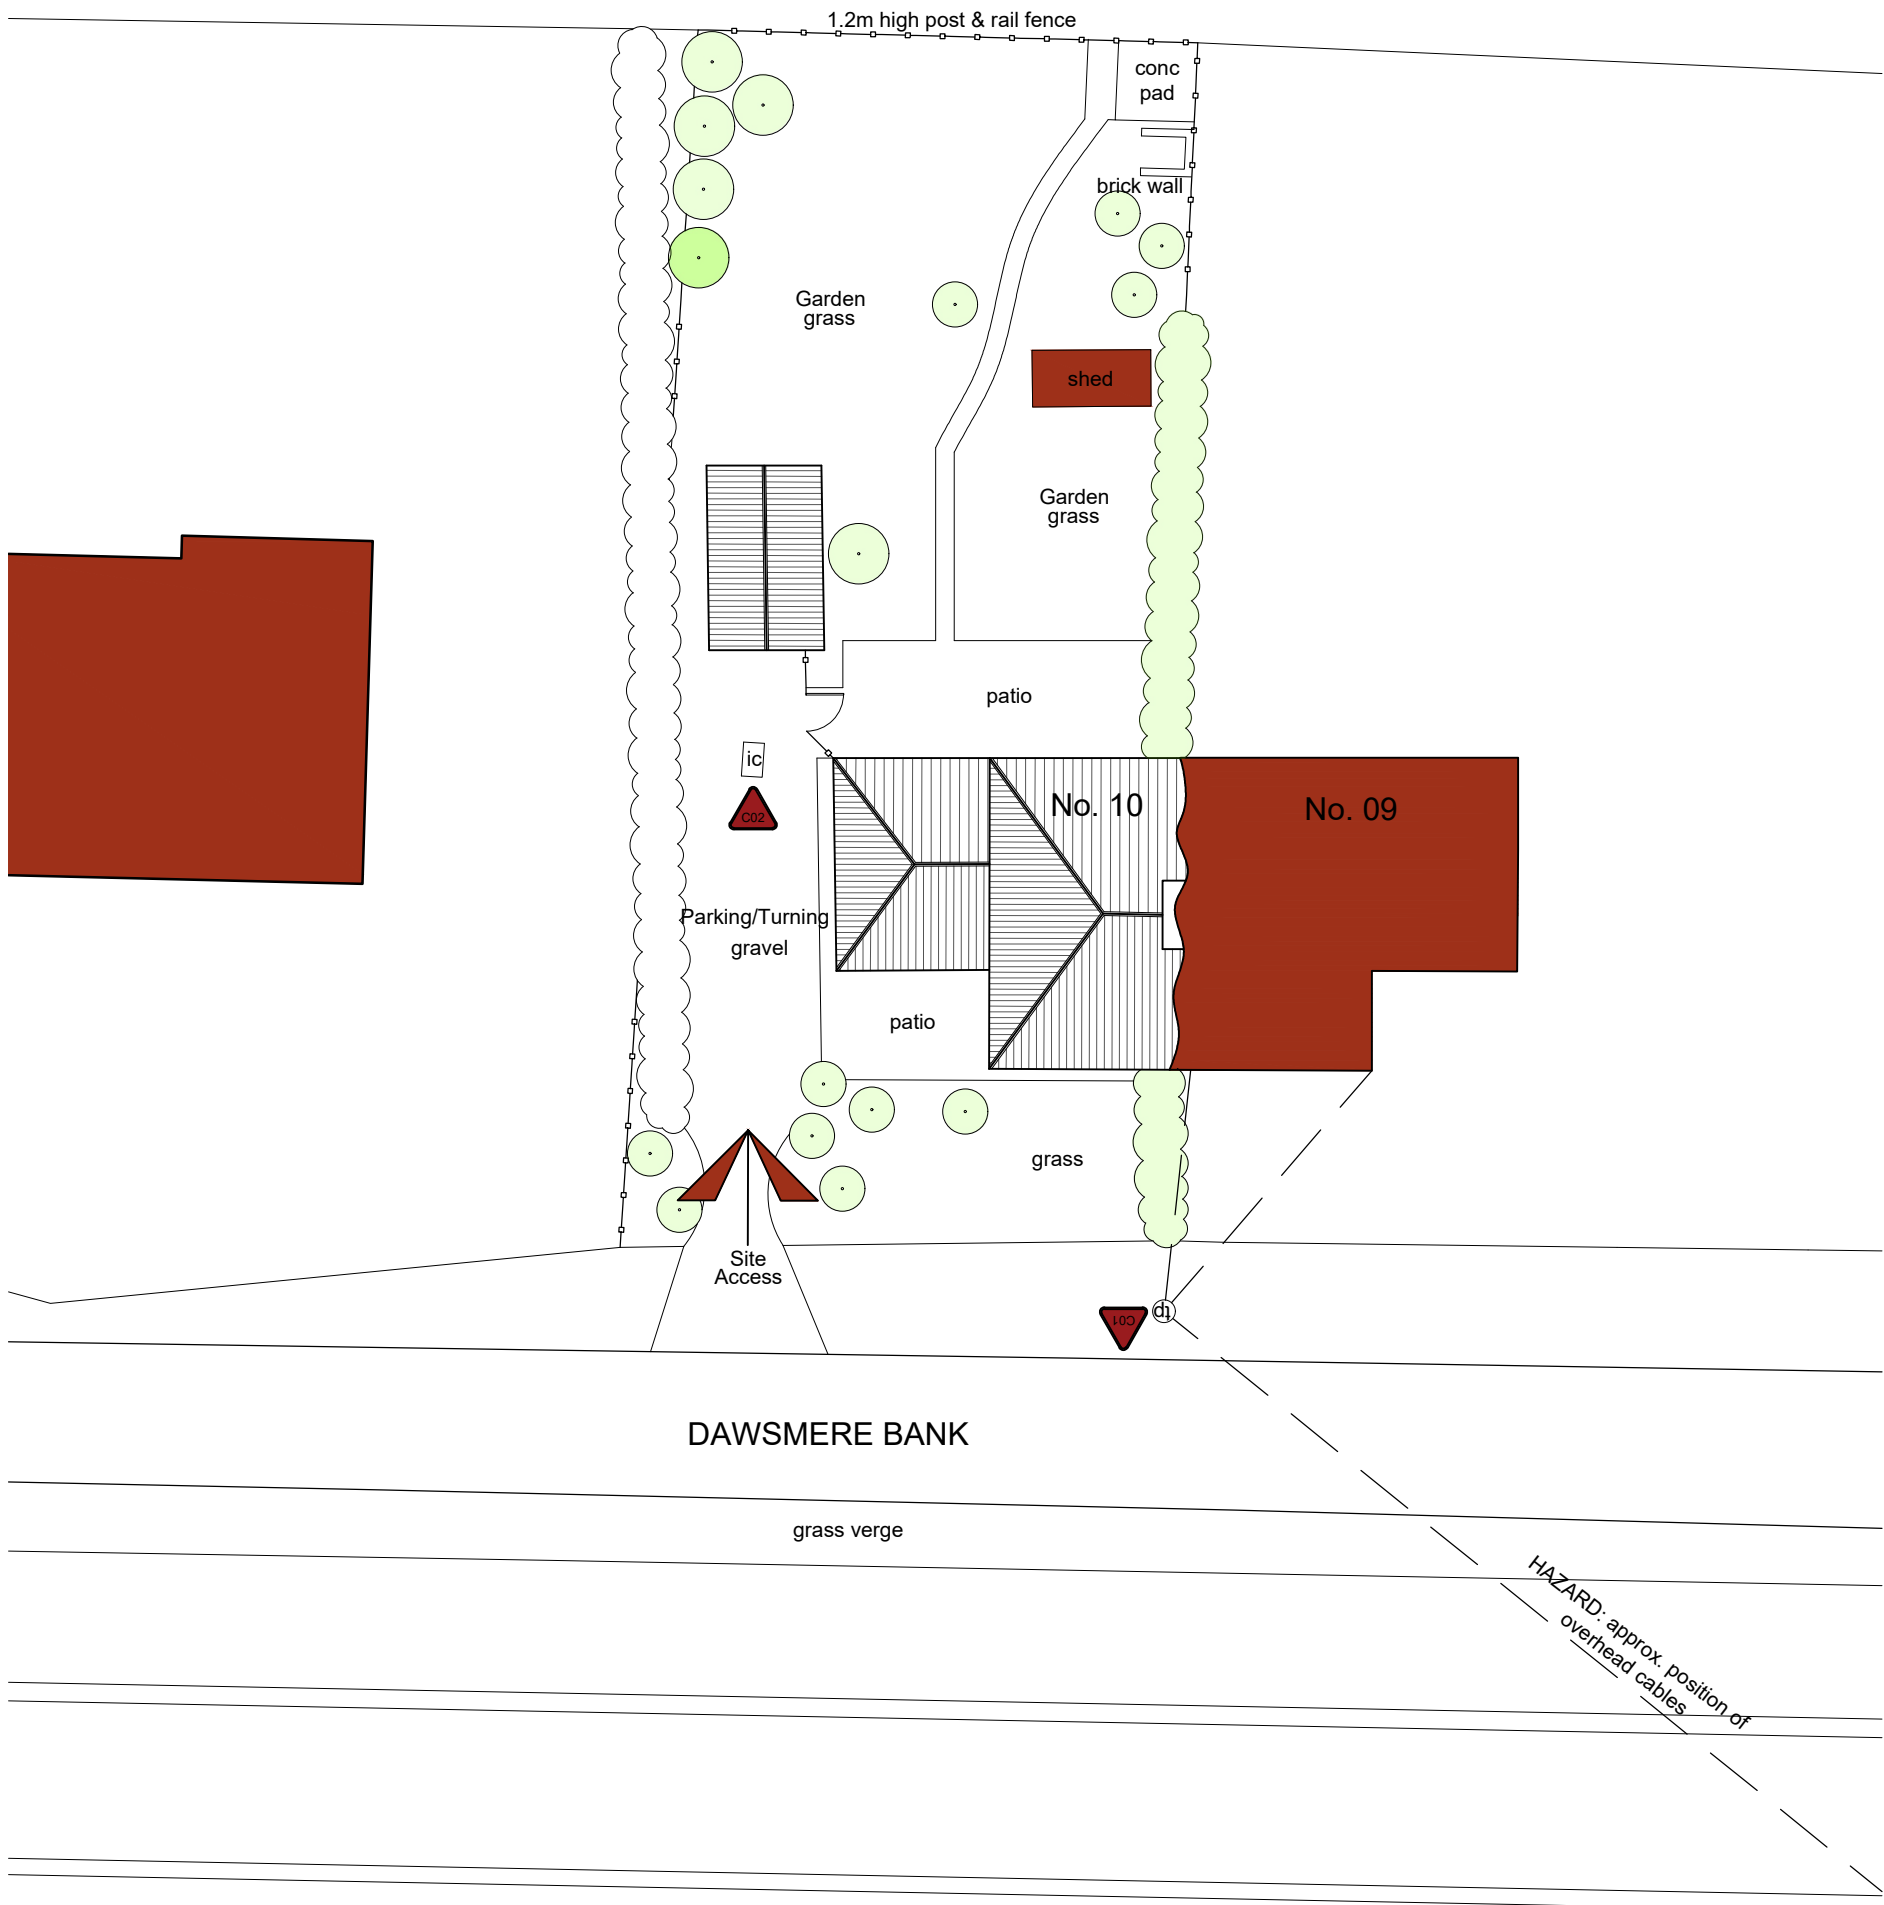


Site Plan
Scale: 1:200

ELEVATION KEY

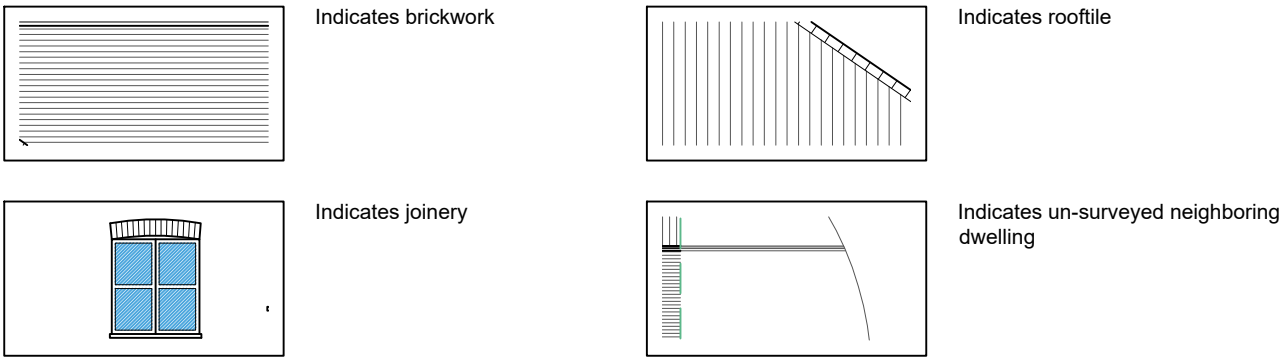

SITE PLAN KEY

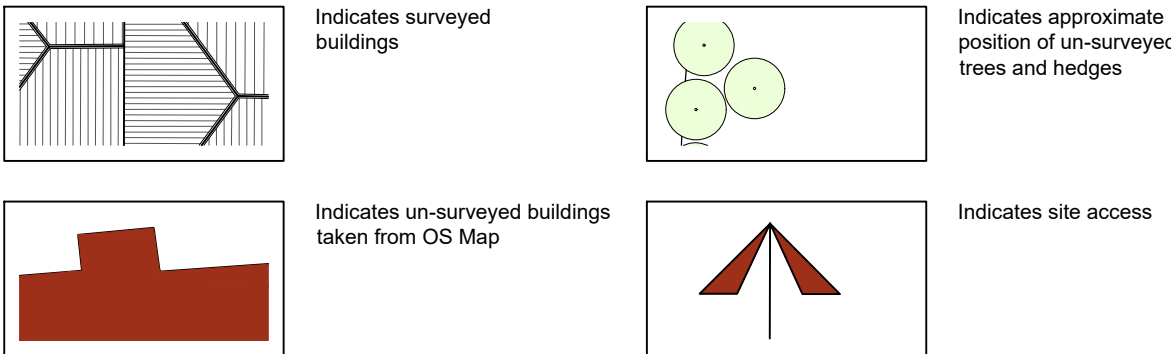

- General Notes
1. All dimensions are shown in 'mm' unless otherwise stated.
 2. The contractor, sub-contractors and suppliers must verify all dimensions on site prior to the commencement of any work.
 3. This drawing is to be read in conjunction with all relevant engineers and specialist sub-contractors drawings and specifications.
 4. Any discrepancies are to be brought to the designers attention.

CONSTRUCTION DESIGN & MANAGEMENT REGULATIONS 2015

The following information must be read in conjunction with the project Risk register. This drawing highlights significant design related Health & Safety Risks present during Construction phase, and Residual Risks which remain post completion. Other Health & Safety Risks associated with Construction Activities may be present, and must be identified by the Principal Contractor prior to works commencing. Design Risks relating to specialist design items must be identified by the relevant specialist designers/ consultants as issued to the Principal Designer.

C01 Overhead Cables



C02 Inspection Chamber



Status

AS EXISTING

SWANN EDWARDS
ARCHITECTURE

Swann Edwards Architecture Limited, Swann Edwards Architecture,
Black Barn, Fen Road, Guyhirn, Wisbech, Cambs. PE13 4AA
t 01945 450694 e info@swannedwards.co.uk w www.swannedwards.co.uk

Job Title Proposed Extension to 10 Dawsmere Bank, Gedney Dawsmere, Spalding For: Mrs. R. Wherry	Date June 2021	Drawn by GT Checked by RS
Drawing Title Survey Drawing Floor Plans, Elevations, Section Location Plan & Site Plan	Job No. SE-1642 Dwg No. 100	Sheet Size A1 Revision