




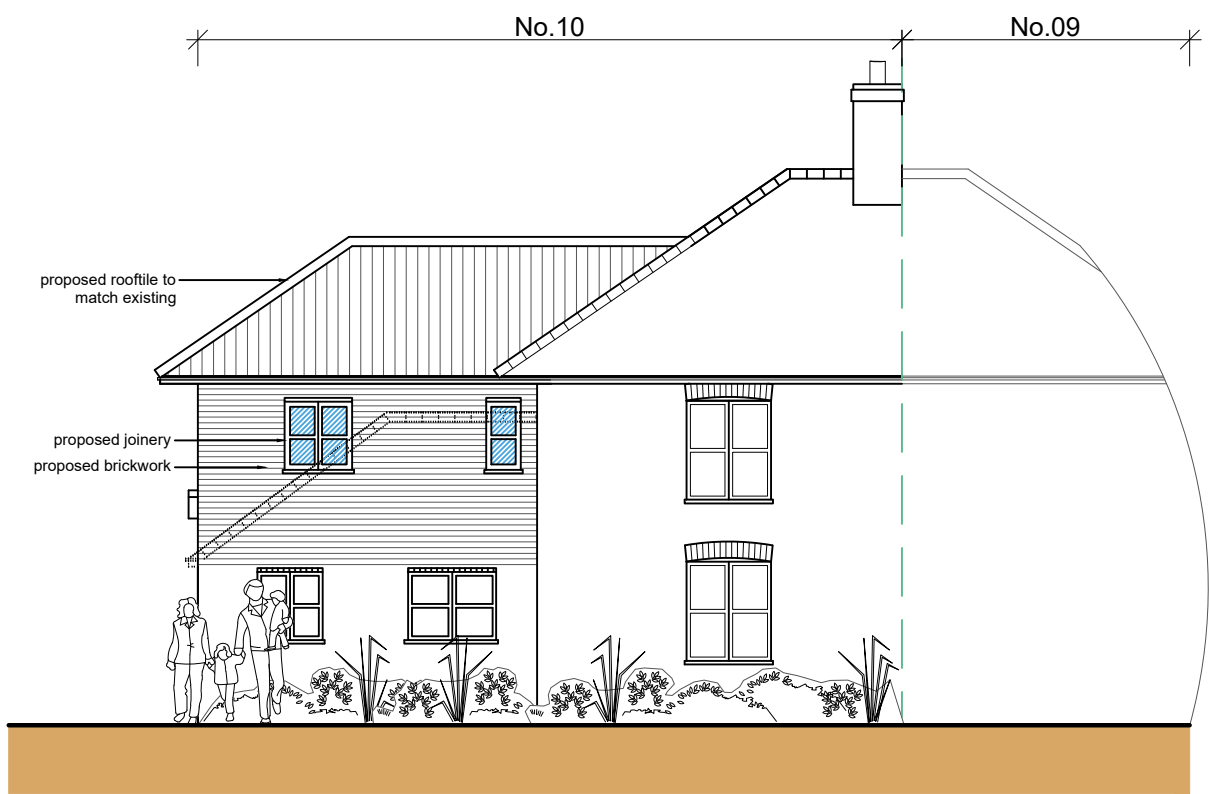


Front Elevation (W)
Scale: 1:100

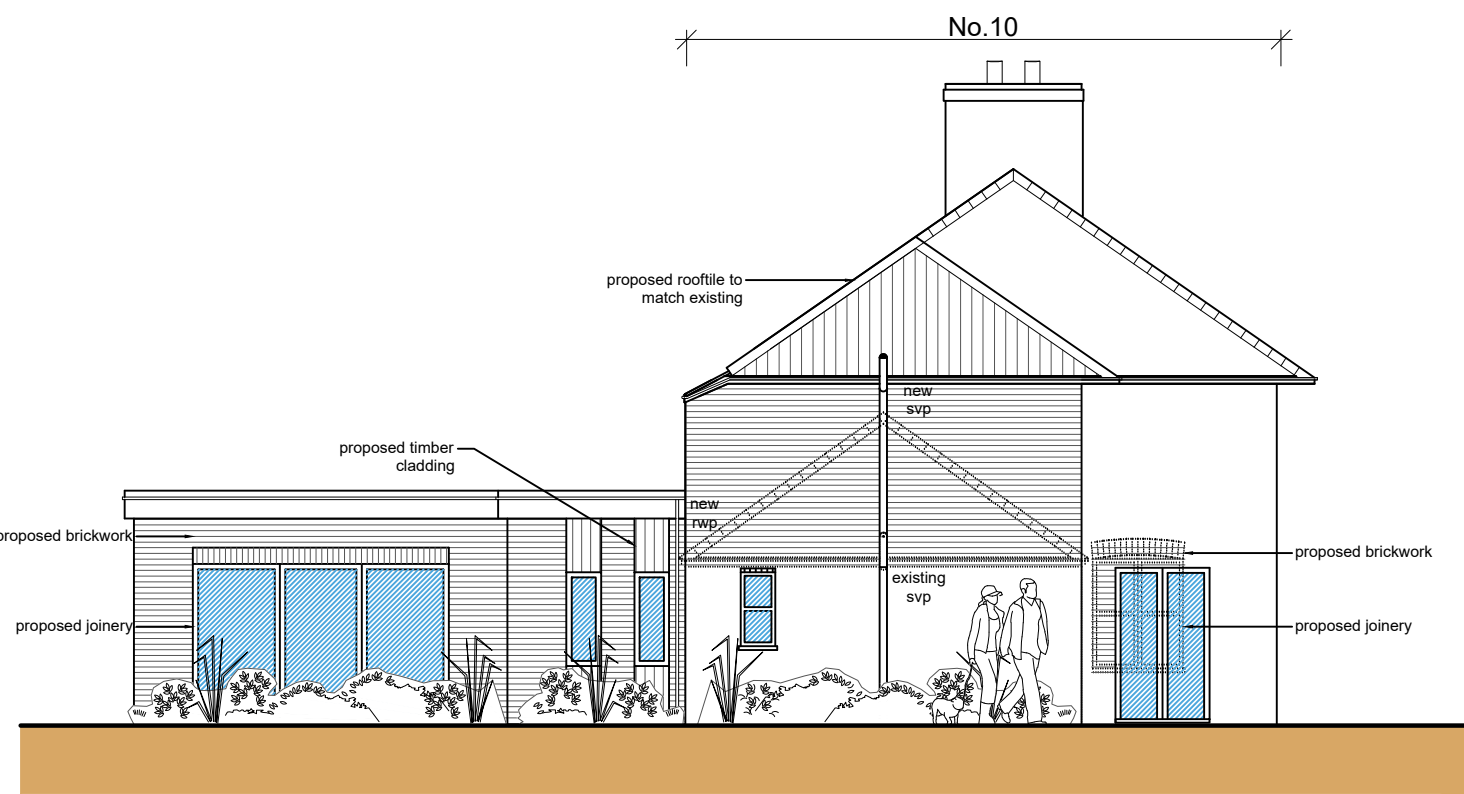


Side Elevation (N)
Scale: 1:100

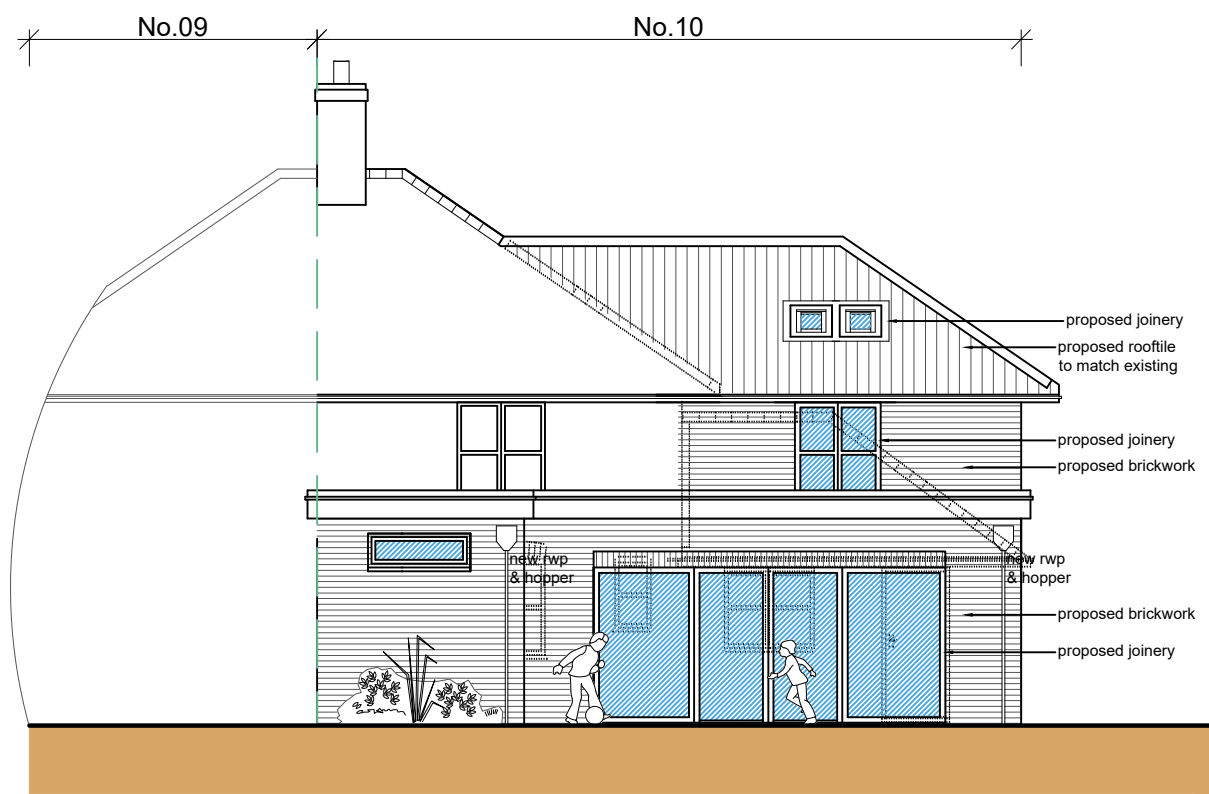


Rear Elevation (E)
Scale: 1:100

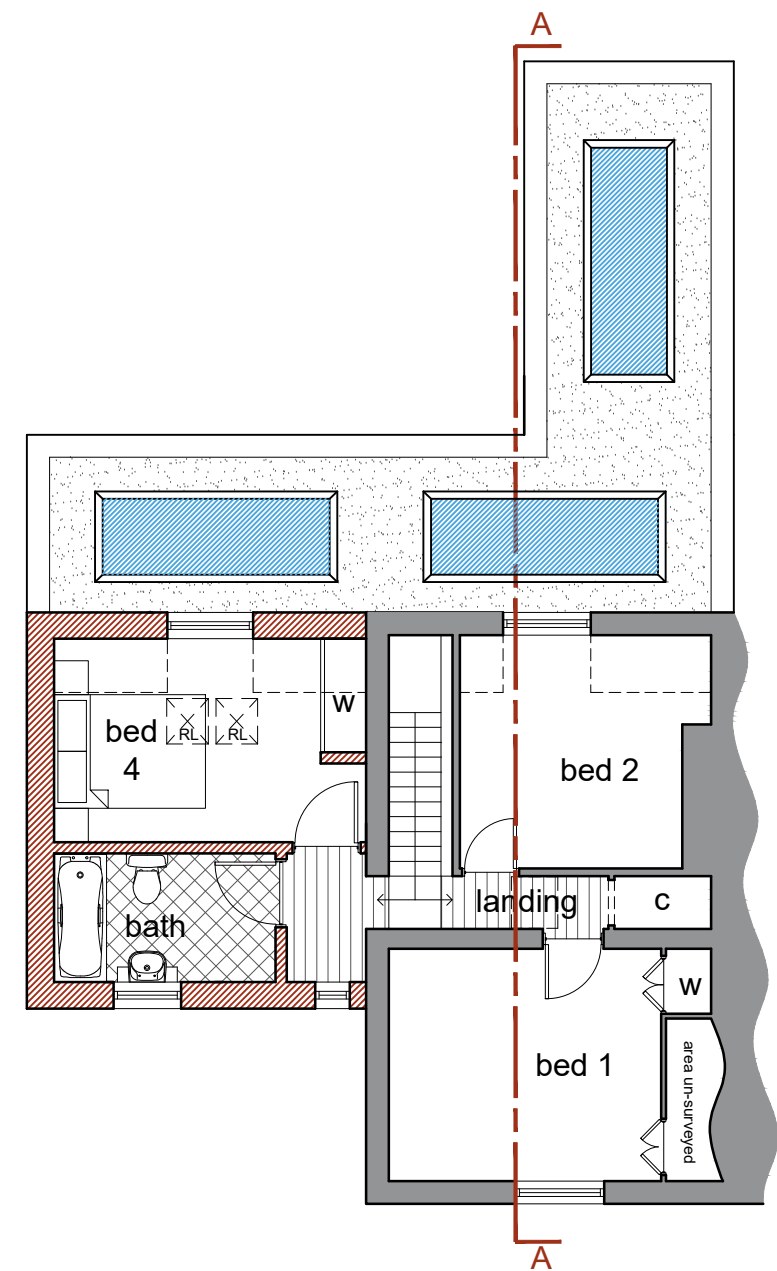


First Floor Plan
Scale: 1:100

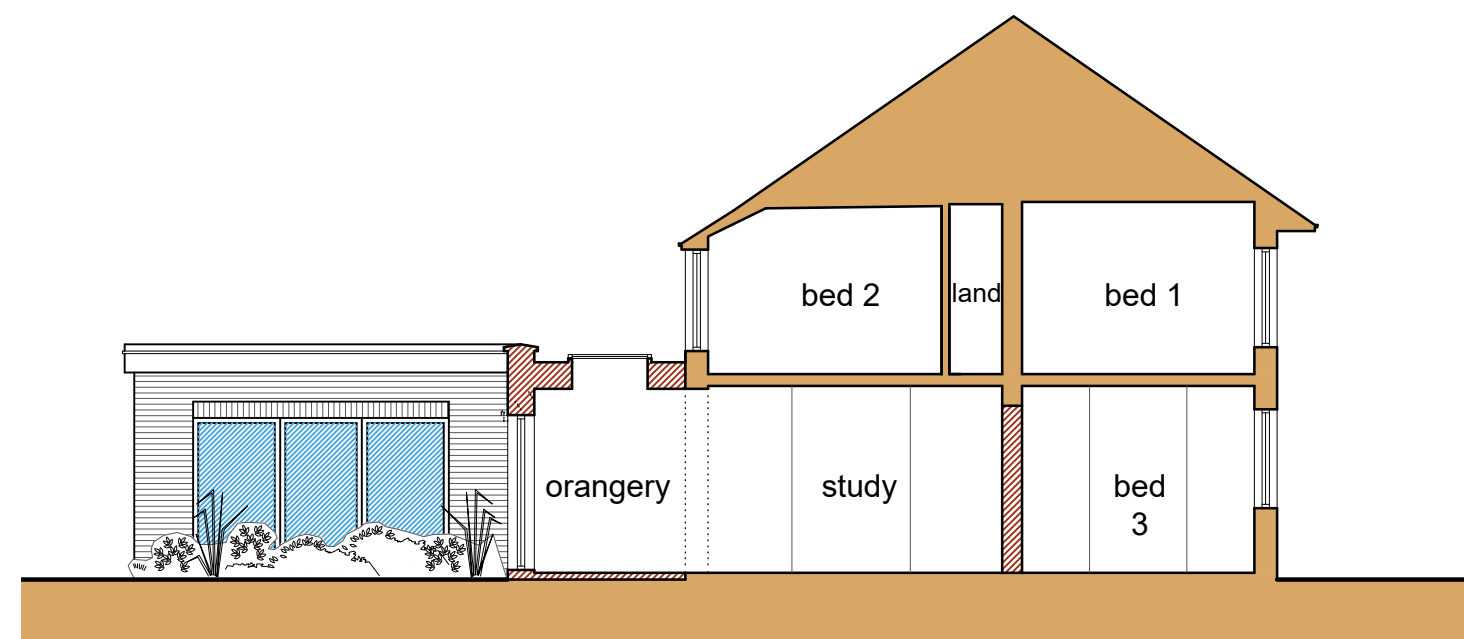


Section A-A
Scale: 1:100

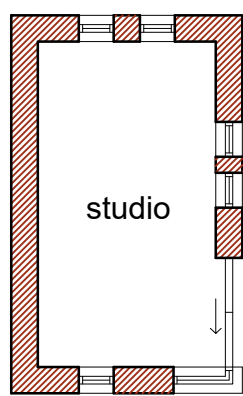


Floor Plan
Scale: 1:100

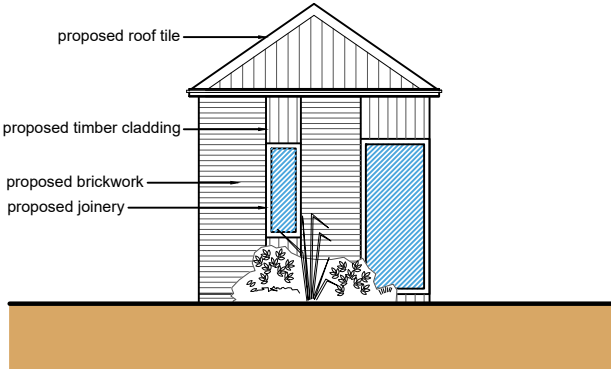


Front Elevation (W)
Scale: 1:100

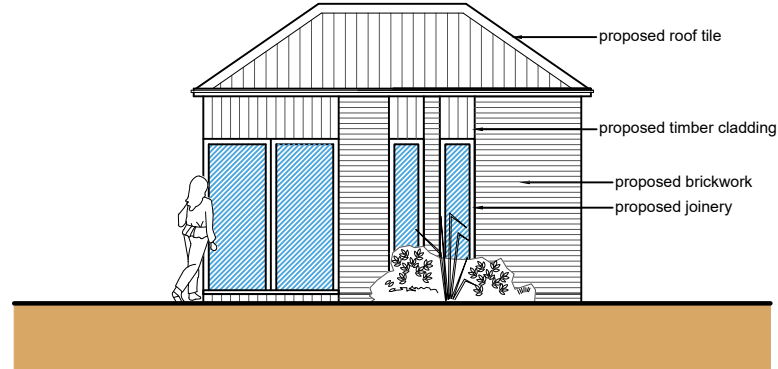


Side Elevation (S)
Scale: 1:100

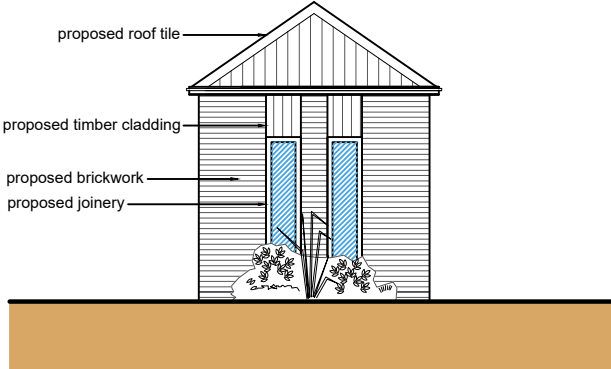

Rear Elevation (E)
Scale: 1:100

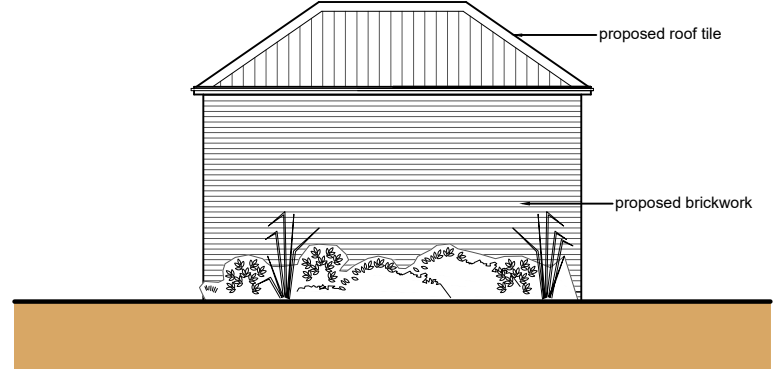

Side Elevation (N)
Scale: 1:100

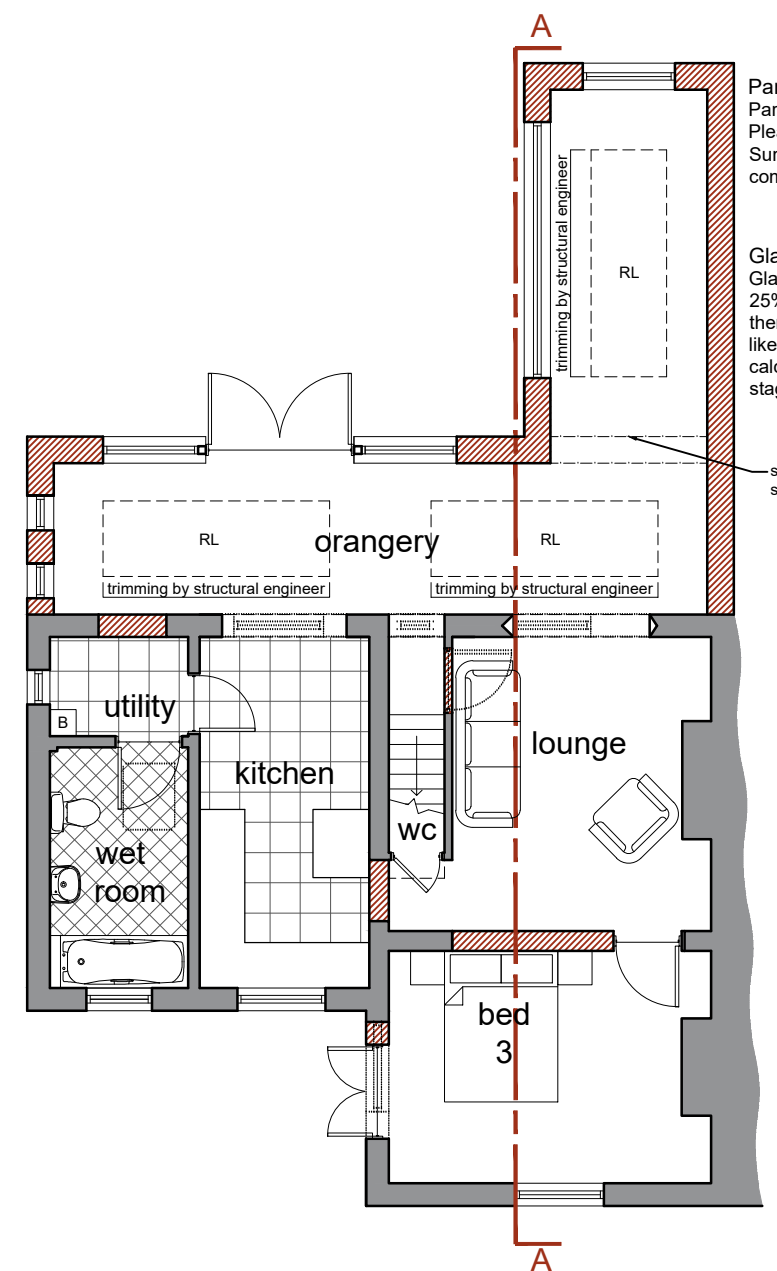


Ground Floor Plan
Scale: 1:100


Party Wall Agreement
Party wall agreement is required.
Please contact White & Eddy Building
Surveyors for details and quote before
commencement of works.

Glazing Area
Glazing area of extension exceeds
25% of new floor area, as such,
thermal upgrade of existing building is
likely to be required. This will be
calculated at the Building Regulation
stage.

steel beam to be designed by
structural engineer

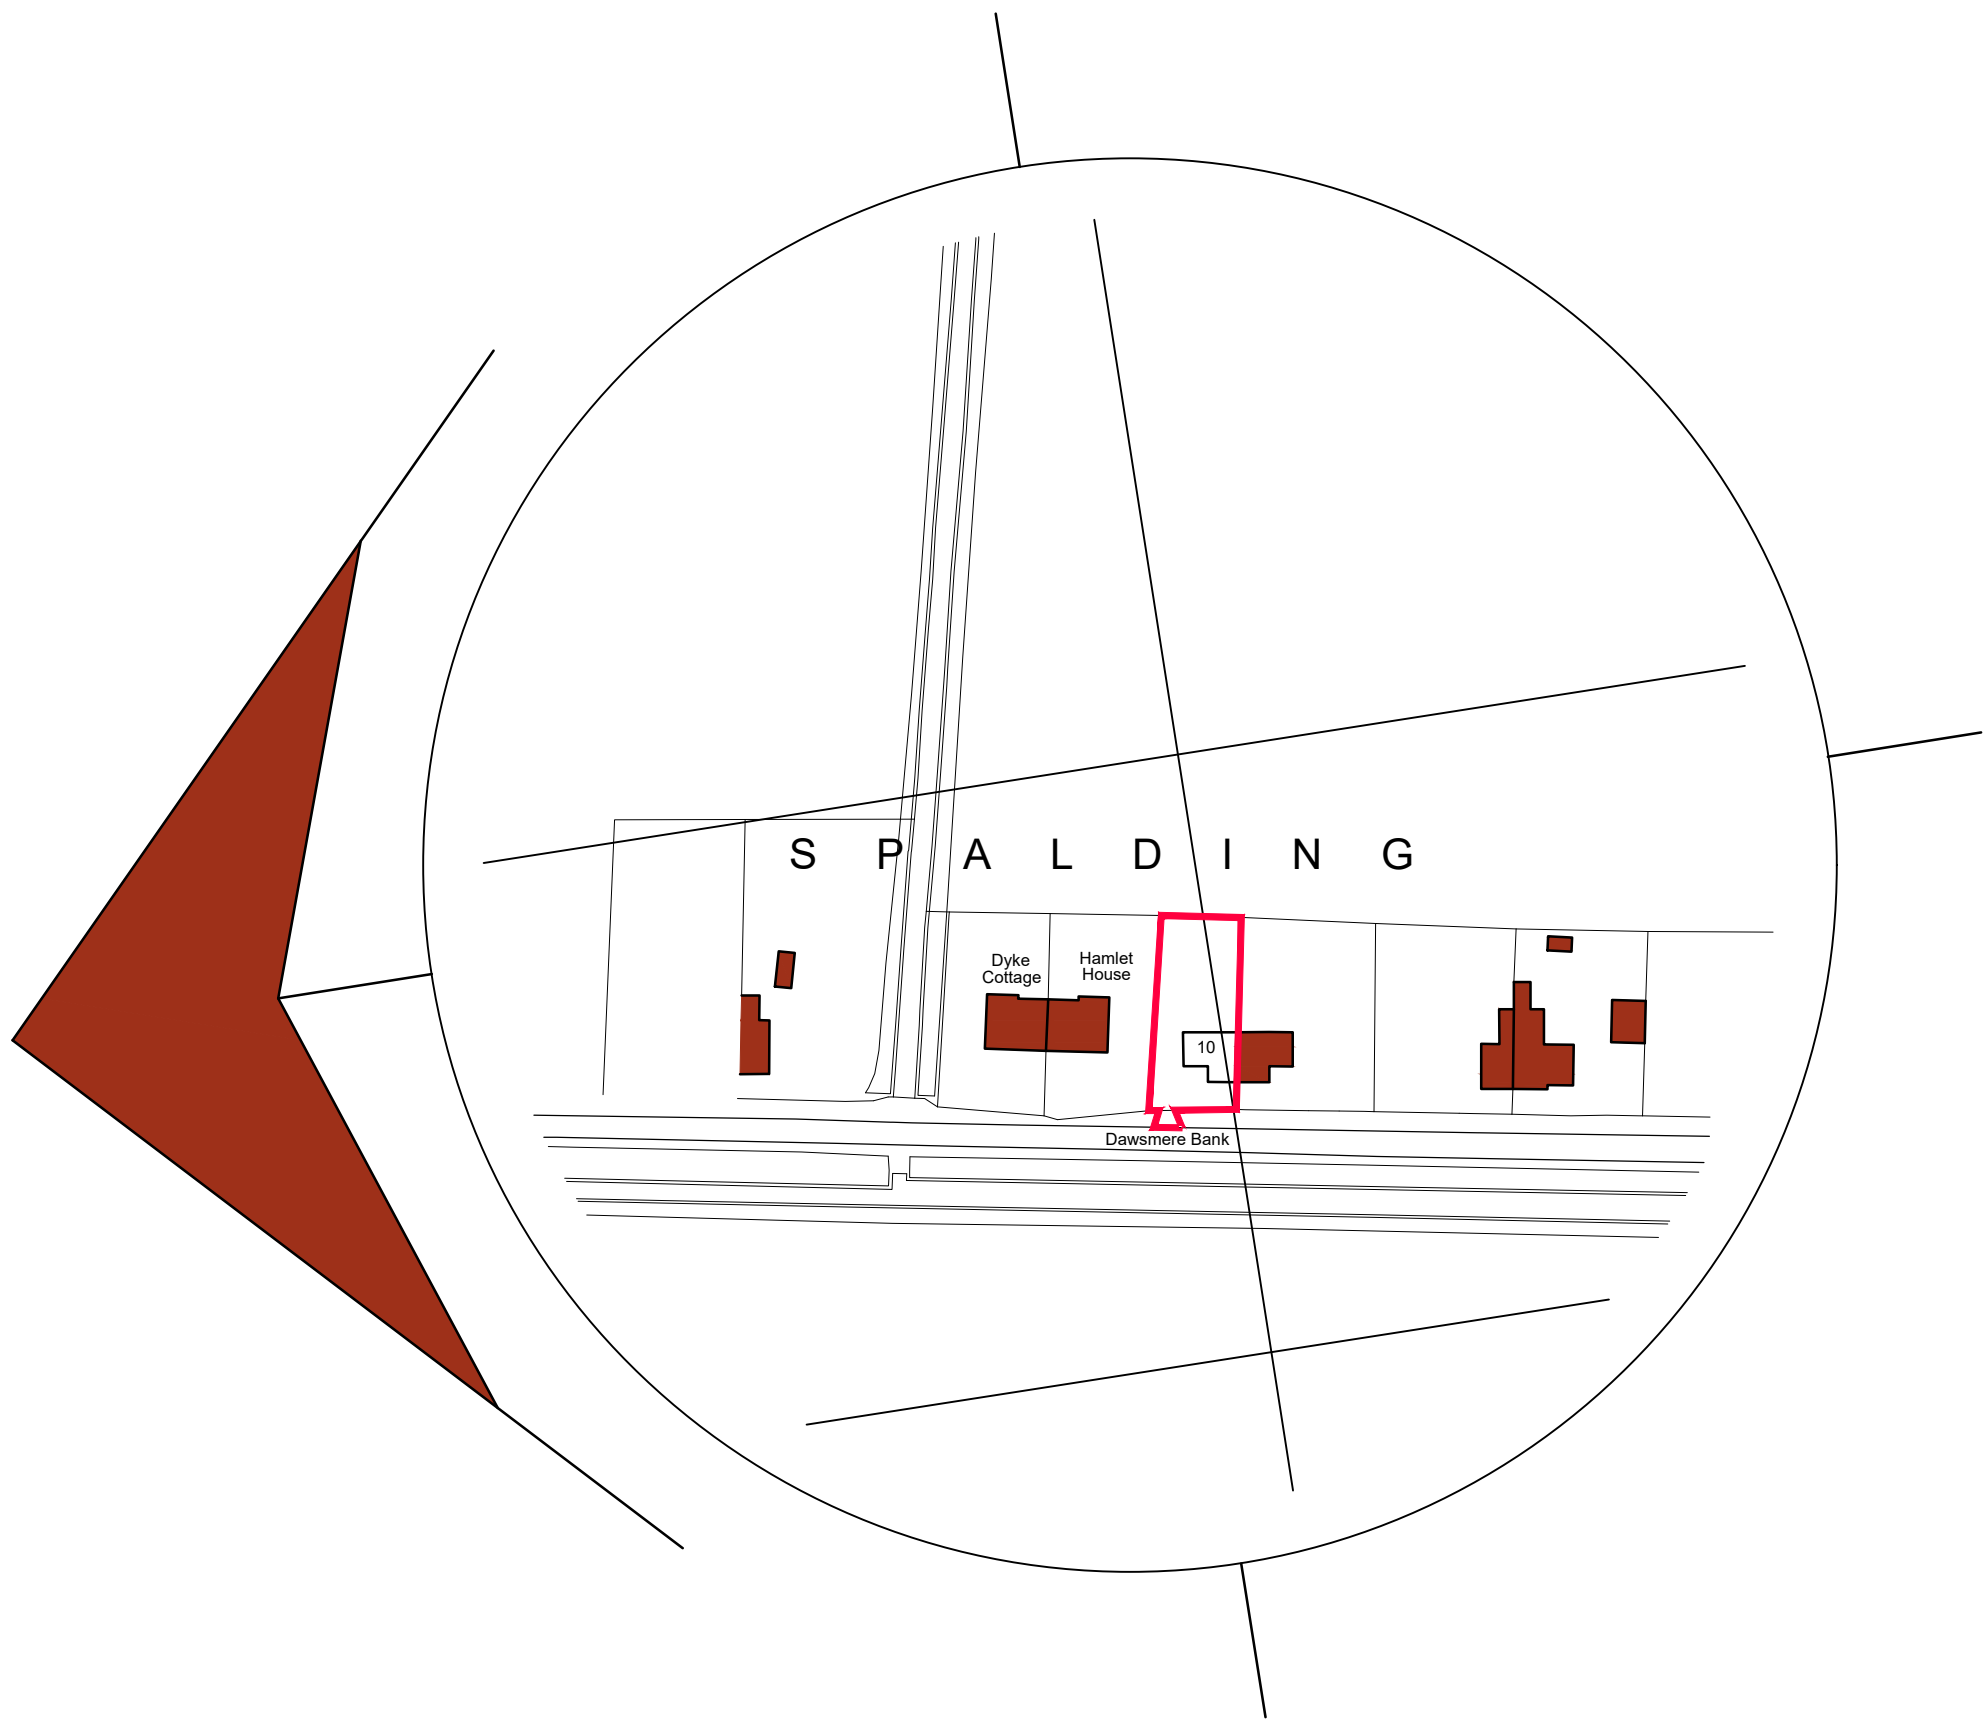

Location Plan
Scale: 1:1250

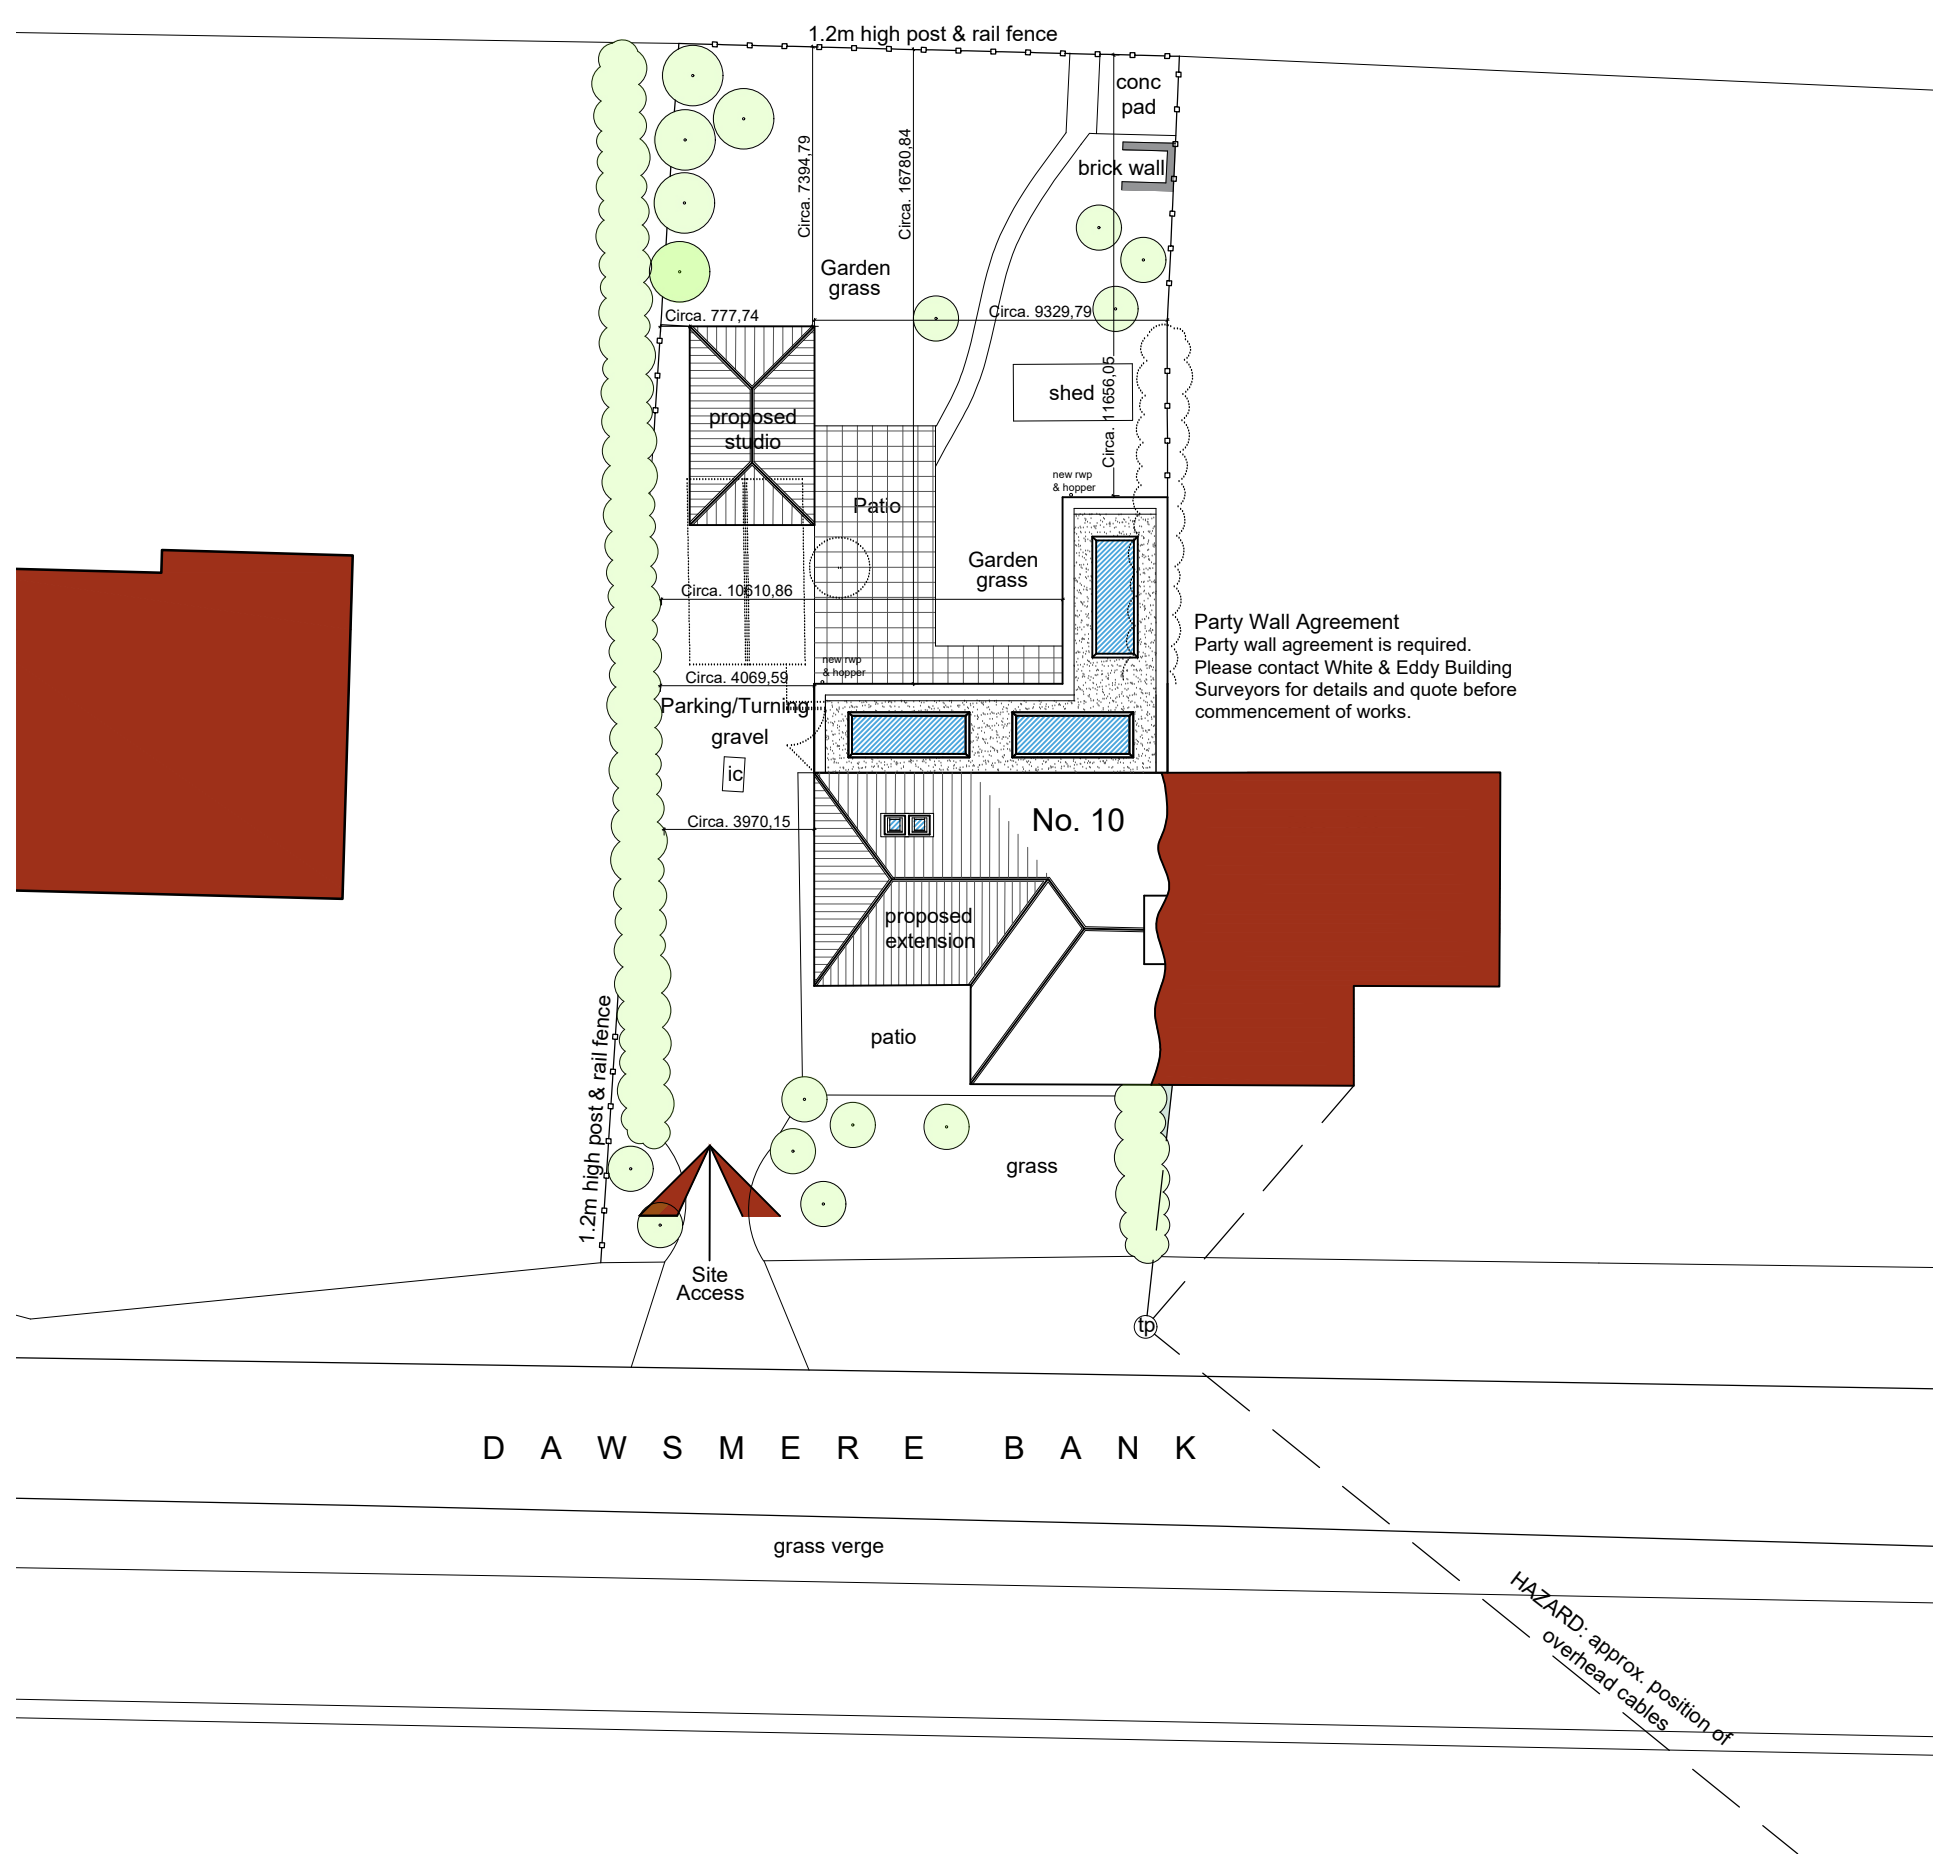


Site Plan
Scale: 1:200

- General Notes
1. All dimensions are shown in 'mm' unless otherwise stated.
 2. The contractor, sub-contractors and suppliers must verify all dimensions on site prior to the commencement of any work.
 3. This drawing is to be read in conjunction with all relevant engineers and specialist sub-contractors drawings and specifications.
 4. Any discrepancies are to be brought to the designers attention.


CONSTRUCTION DESIGN & MANAGEMENT REGULATIONS 2015

The following information must be read in conjunction with the project Risk register. This drawing highlights significant design related Health & Safety Risks present during Construction phase, and Residual Risks which remain post completion. Other Health & Safety Risks associated with Construction Activities may be present, and must be identified by the Principal Contractor prior to works commencing. Design Risks relating to specialist design items must be identified by the relevant specialist designers/ consultants and issued to the Principal Designer.

WALL KEY

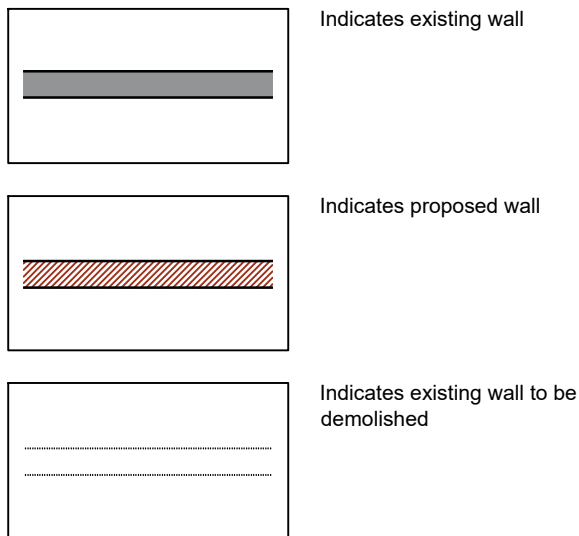

SITE PLAN KEY

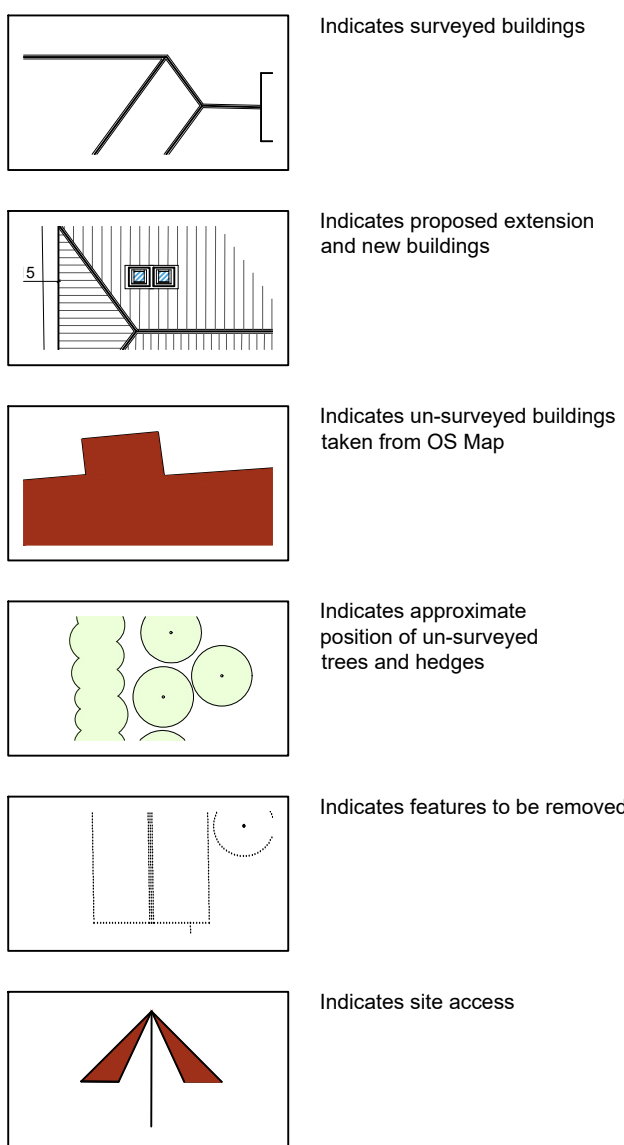

Revisions		Client's Comments
A	SEP 21	

Status

FOR APPROVAL

SWANN EDWARDS
ARCHITECTURE

Swann Edwards Architecture Limited, Swann Edwards Architecture,
Black Barn, Fen Road, Guyhirn, Wisbech, Cambs. PE13 4AA
t 01945 450694 e info@swannedwards.co.uk w www.swannedwards.co.uk

Job Title		Date	Drawn by
Proposed Extension to 10 Dawsmere Bank, Gedney Dawsmere, Spalding For: Mrs. R. Wherry		July 2021	GT
Drawing Title		Job No.	Sheet Size
Planning Drawing Floor Plans, Elevations, Section Location Plan & Site Plan		SE-1642	A1
Dwg No.		Revision	
PP1000		A	