




EXISTING

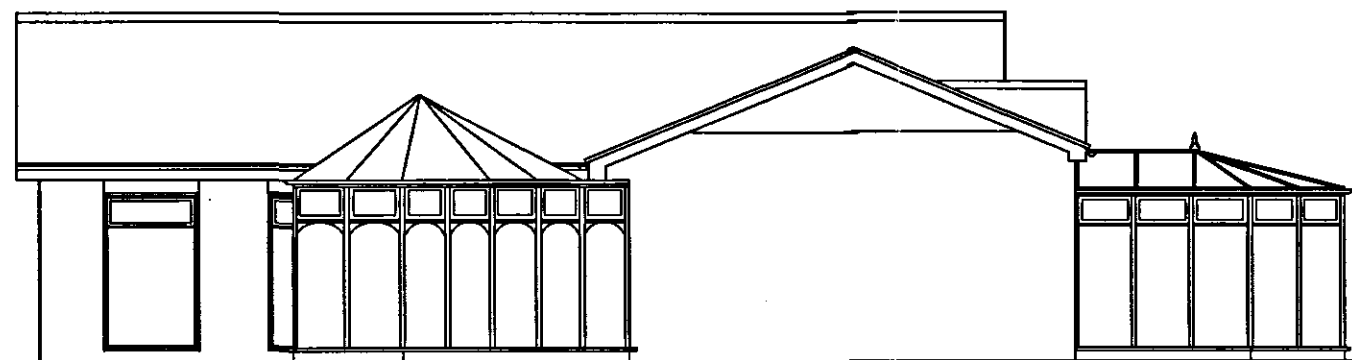

SIDE ELEVATION 1:100

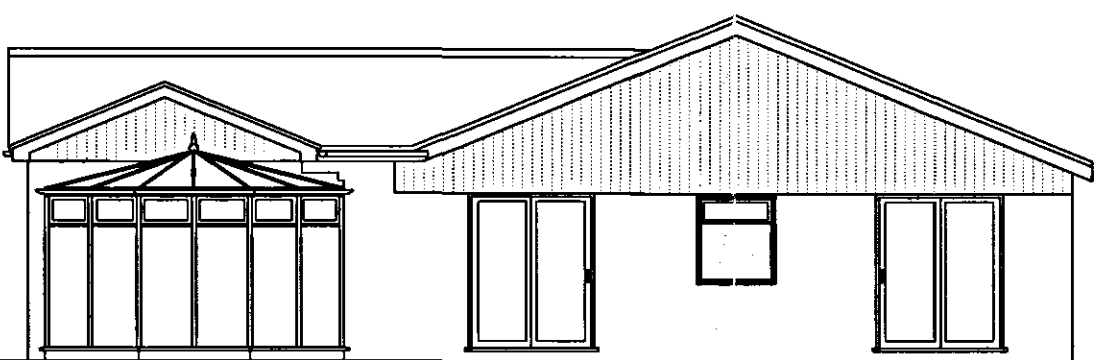


REAR ELEVATION 1:100

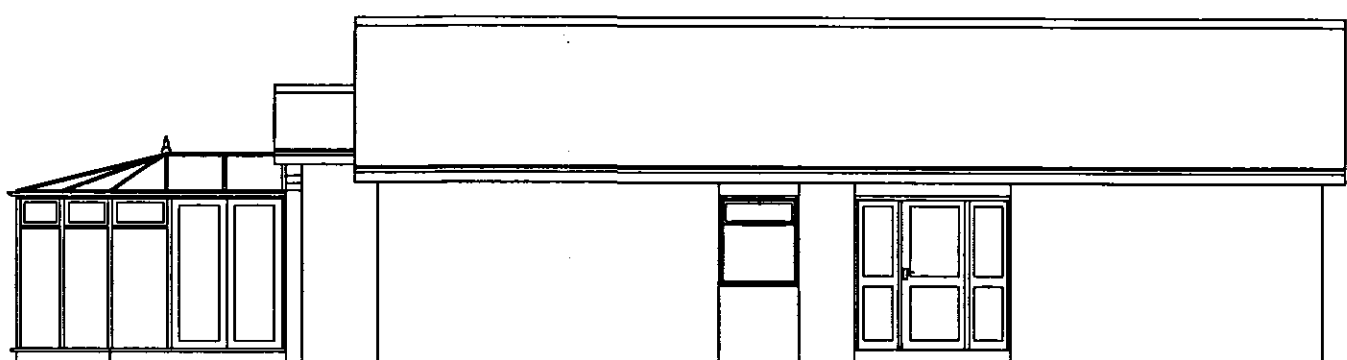


SIDE ELEVATION 1:100


PROPOSED

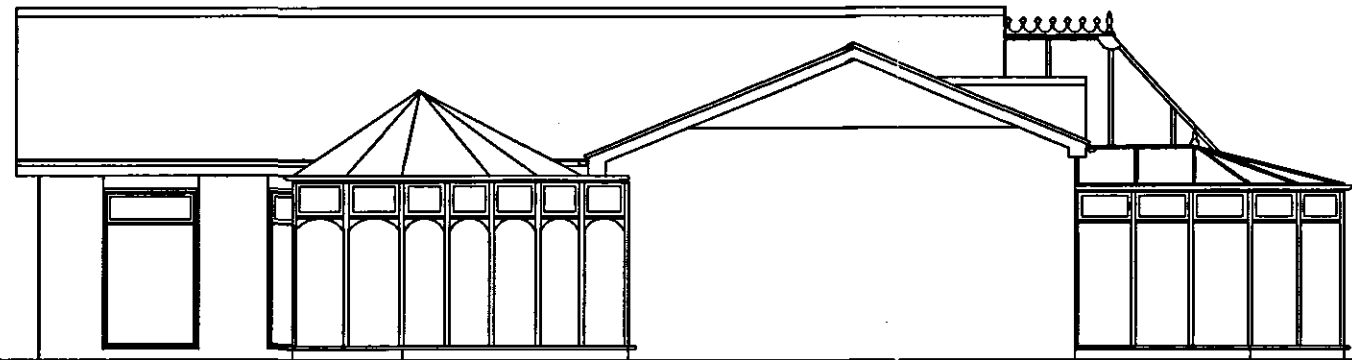


SIDE ELEVATION 1:100

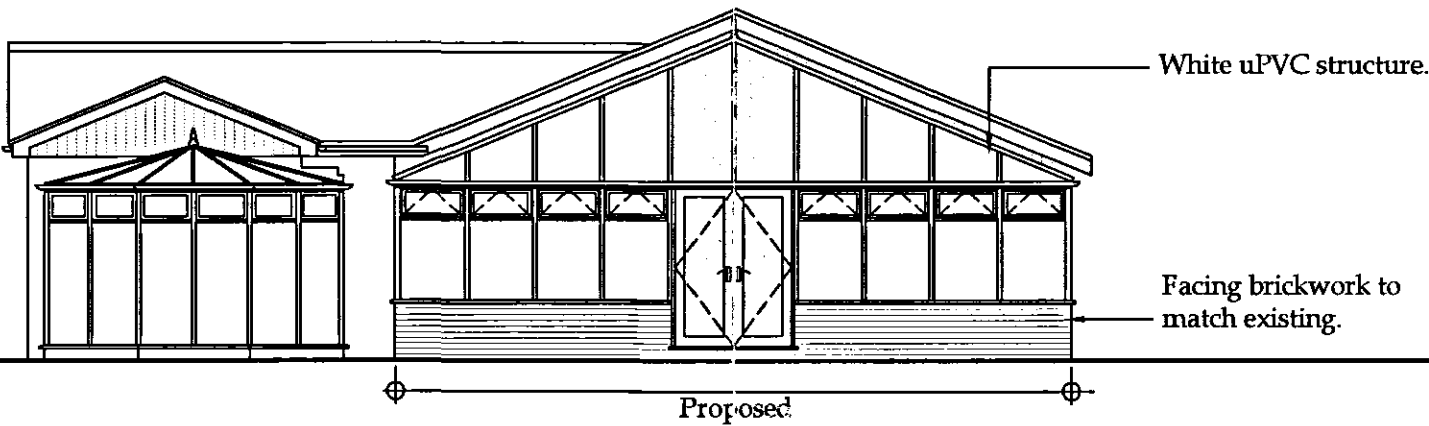


REAR ELEVATION 1:100

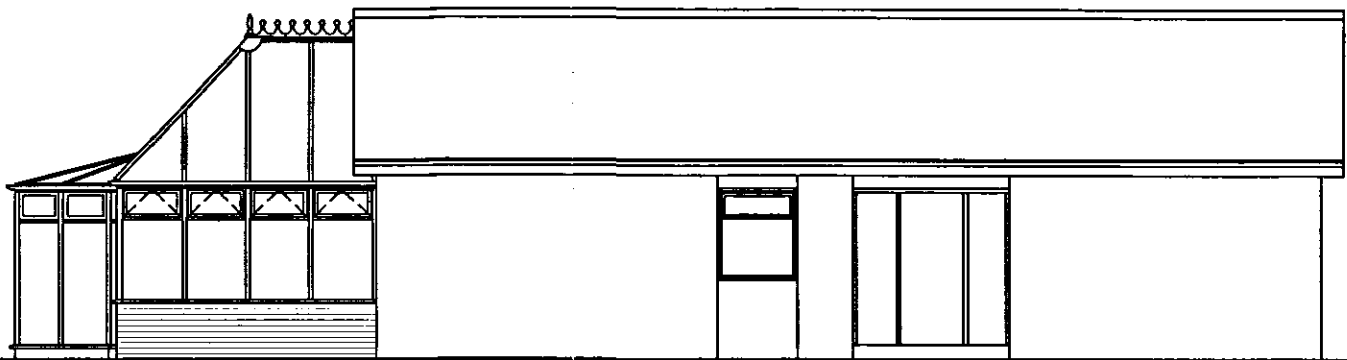


SIDE ELEVATION 1:100

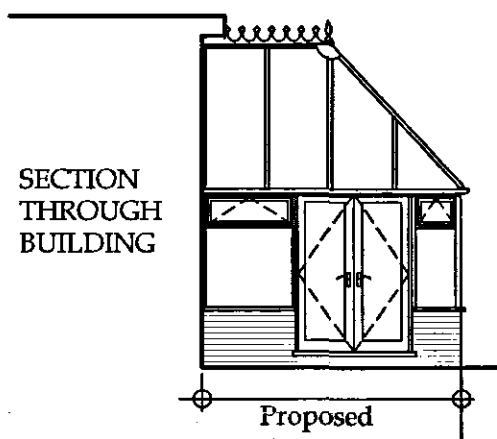

SECTION A-A 1:100

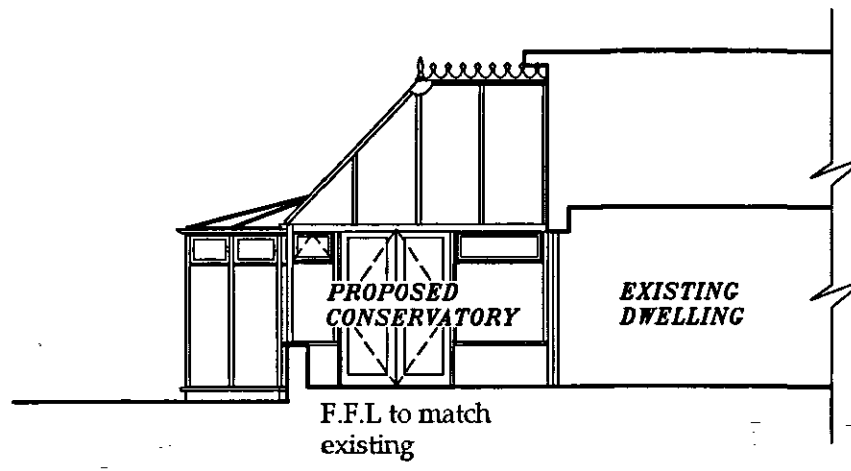

SECTION THROUGH CONSERVATORY 1:100

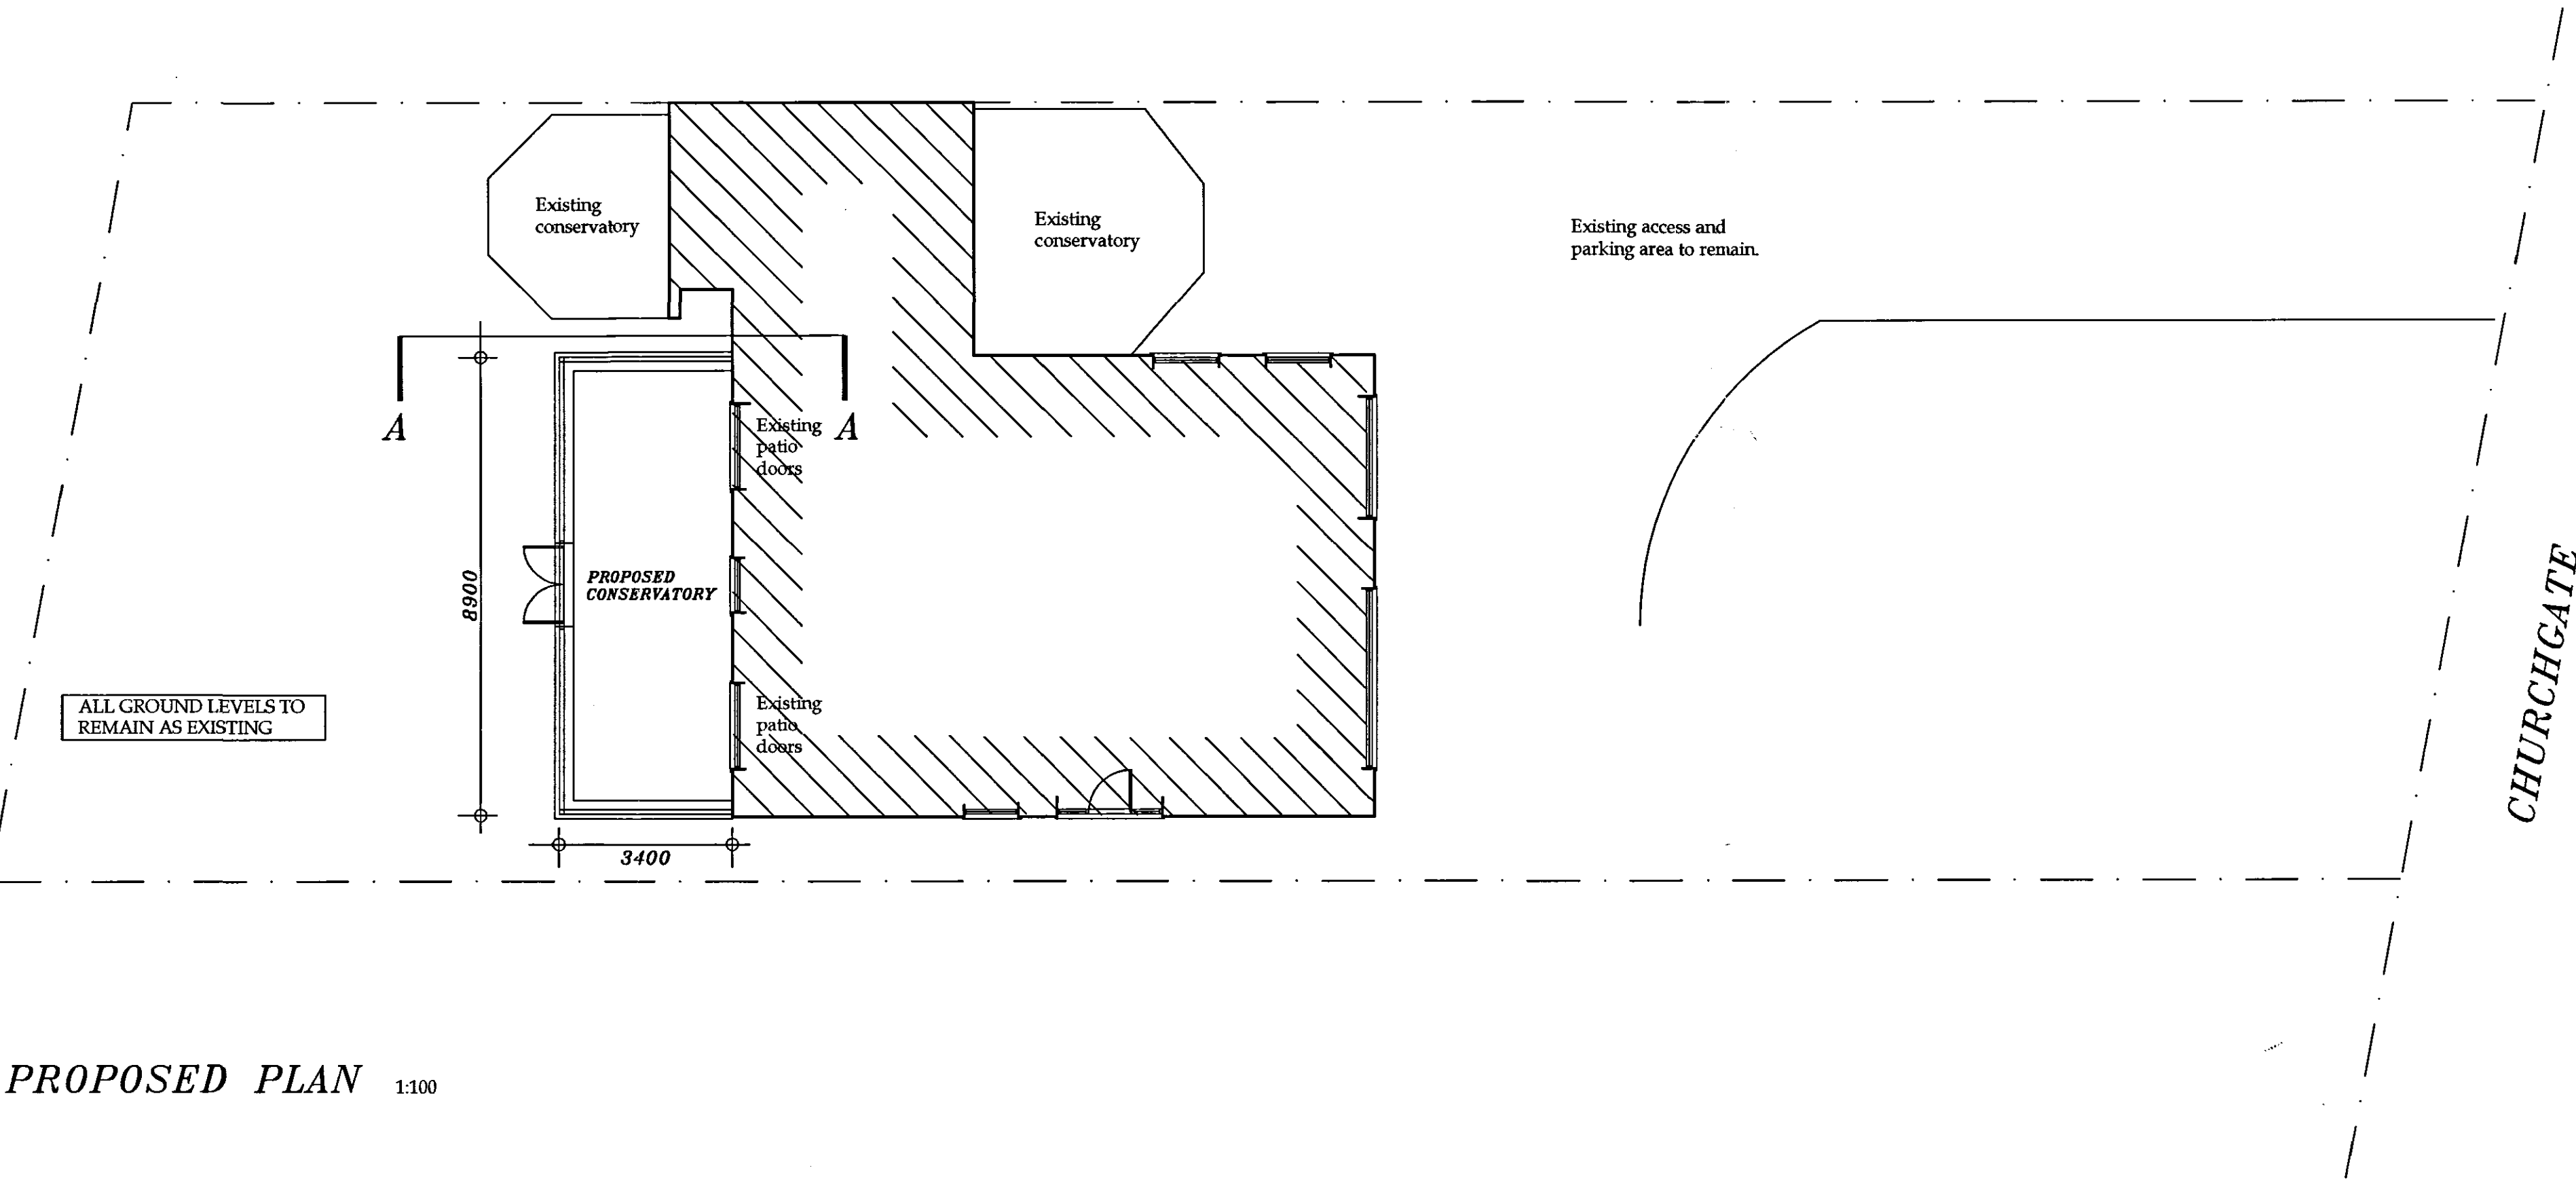

PROPOSED PLAN 1:100

54DC
Planning F: Development
2 6 SEP 2008
Ref: 1040/08

DETERMINED
PLAN

Wall Construction :-
To consist of 102mm brickwork with 50mm cavity and 100mm internal Durox supabloc or equal. Cavity filled with Rockwool mineral fibre bats insulation. Provide Stainless steel wall ties to external walls (450mm vertically & 900mm horizontally). Provide Hyload or equal D.P.C's at floor level and vertically at all openings.

Windows:-
All glazing in critical locations to be laminated or toughened glass to B.S 6206 1981. Critical locations are :-
All glass lower than 1.5m above floor level to doors and adjacent glazing and all glazing lower than 800mm elsewhere.

Surface water drainage
110mm half round P.V.C gutter and 68mm dia. downpipe to connect to existing s.w drainage.
All works to comply with Building Regulations, relevant British standards and codes of practice.
All pipes to be unplasticised p.v.c and fittings to comply with B.S 4660 1973 bedded and surrounded with 100mm pea shingle to pipe manufacturers specification.

ALL DIMENSIONS ARE EXTERNAL FRAME LINE.
ALL DIMENSION TO BE CHECKED ON SITE PRIOR TO FABRICATION.

Project :-
Proposed Conservatory at
Davrene, Churchgate
Gedney,
Spalding, PE12 OB2.

Dwg Title
Existing and Proposed
Elevations and floor plans.

Scales
1:100

Date
Sept 2008

Client Mr & Mrs Few

Drawing No.
EC 1008/01