

NOTES:

This document is the property of David Trundley Design Services Ltd and may not be reissued, loaned or copied in part or in whole without written permission © 2012


All dimensions are in millimetres unless stated otherwise.

It is recommended that information is not scaled off this drawing.


This drawing should be read in conjunction with all other relevant information, specifications & schedules.

If this drawing is received electronically it is the recipients responsibility to print the document at the correct scale.


All dimensions to be checked on site prior to commencing work and any discrepancies to be advised immediately.

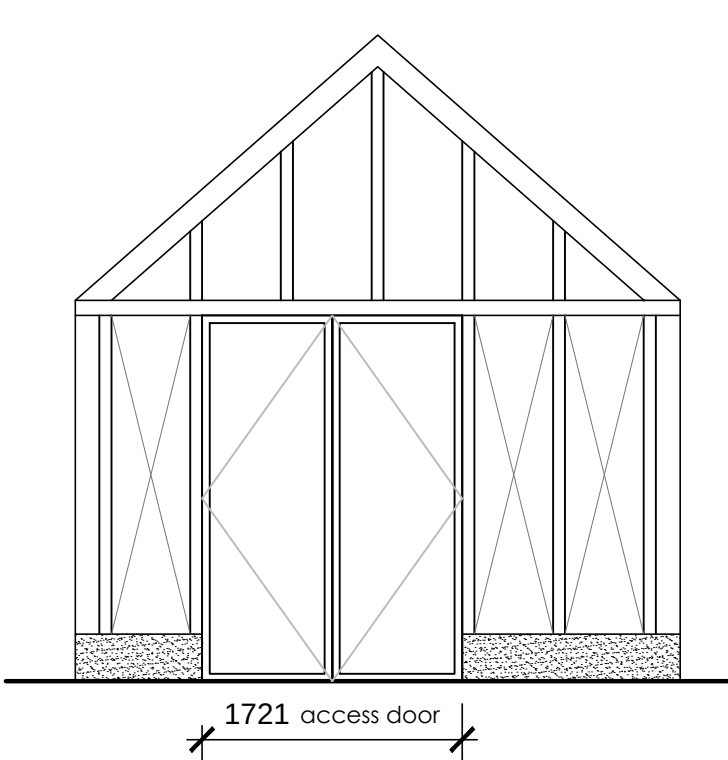


GLASSHOUSE ~ FRONT ELEVATION
WEST FACING ELEVATION

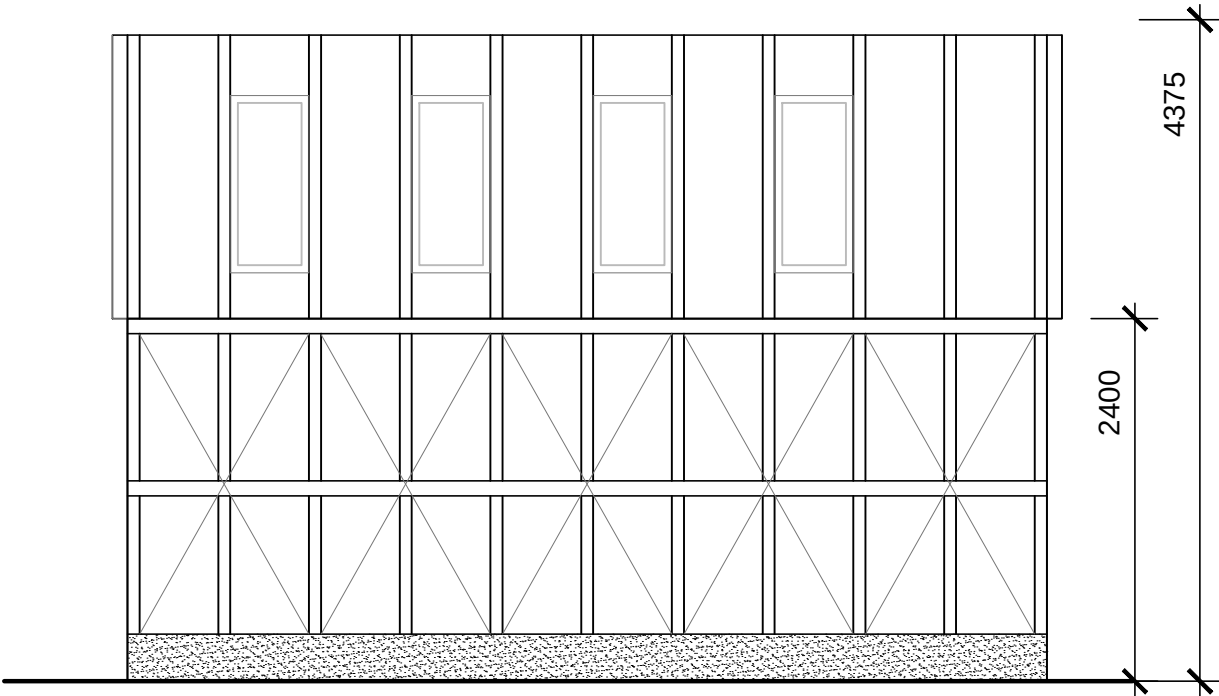

GLASSHOUSE ~ SIDE ELEVATION/S
*SOUTH/WEST & NORTH/EAST FACING ELEVATIONS
SCALE: 1:50

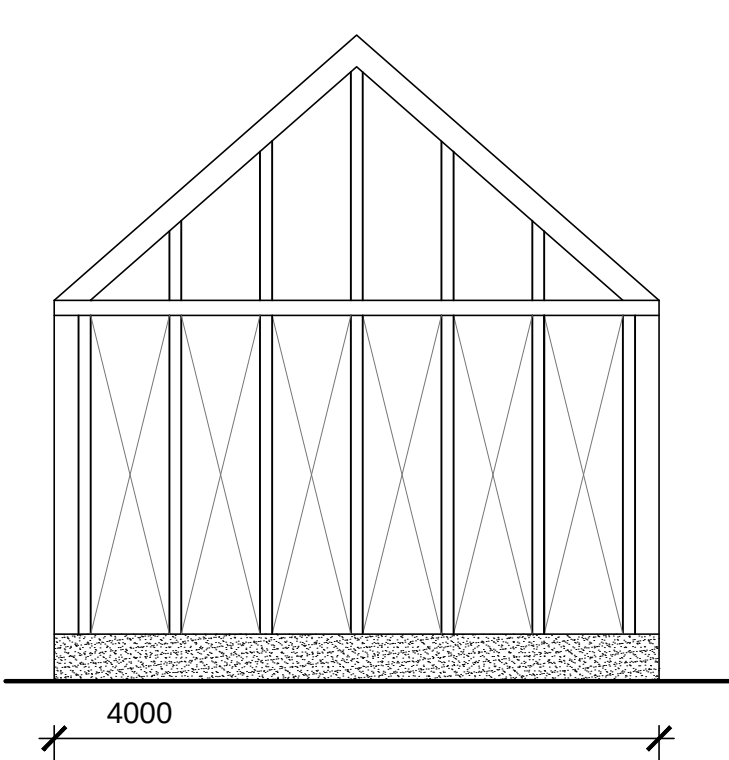


GLASSHOUSE ~ REAR ELEVATION
EAST FACING ELEVATION

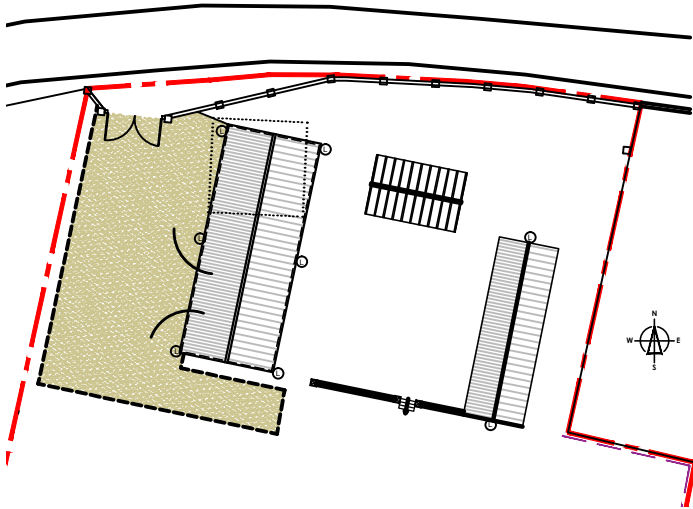

SITE PLAN (FOR INDICATIVE USE)
SCALE 1:500



GLASS HOUSE ~ FLOOR PLAN
SCALE: 1:50

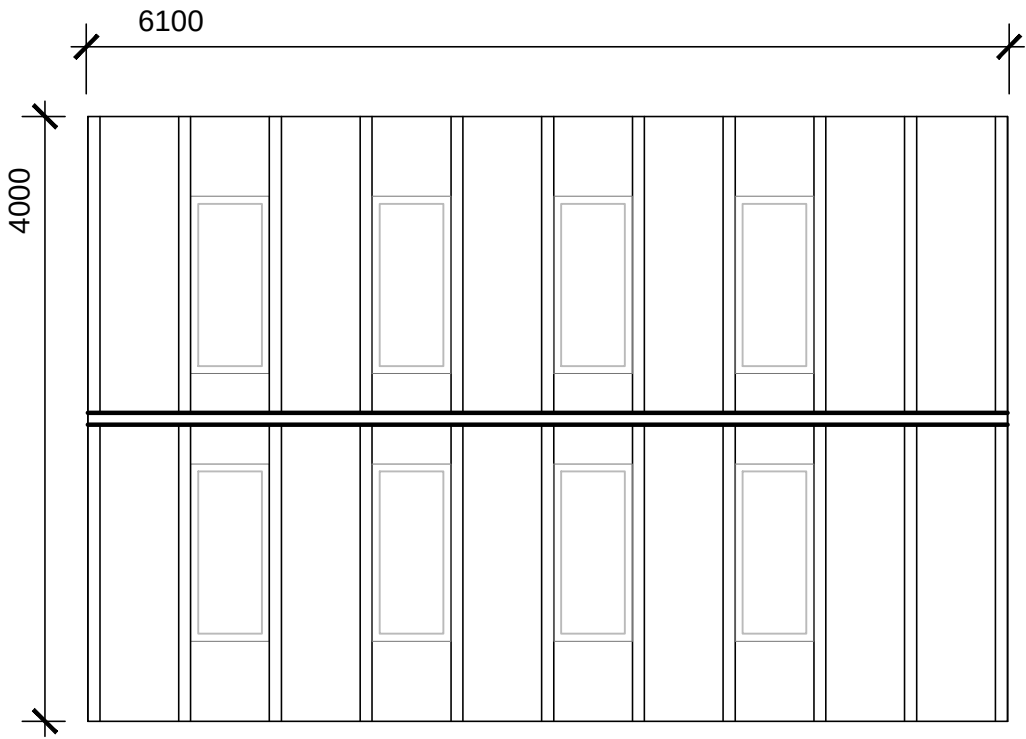

GLASS HOUSE ~ ROOF PLAN
SCALE: 1:50

no	date	amendment description
Revisions		
Drawing Status:		PLANNING

trundley
DESIGN SERVICES
www.trundley.com

Salgate Barn
Islington Road
Tilney All Saints
King's Lynn
Norfolk
PE34 4RY
Tel: 01553 617700
Fax: 01553 617874
Email: enquiries@trundley.com

Project Title:
MR & MRS PLUMB
GRANITE HOUSE
CHAPELGATE, GEDNEY
SPALDING
PE12 0BJ

Drawing Title:
PROPOSED FLOOR PLANS AND ELEVATIONS
FOR GLASS HOUSE

Scale: as shown @ A2 Date: NOV. 2014 Drawn: STB

Drawing Number: 13-P33-PL104 Revision:

Checked by: Date:

If this drawing is unsigned in the check box then the drawing is an unauthorised issue and should not be used for any purposes