


East & West Elevations (1:100)

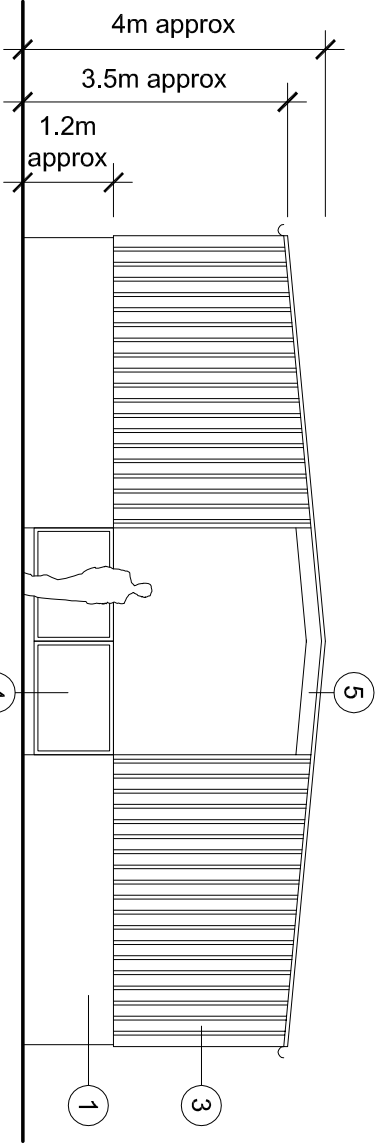

North & South Elevations (1:100)

Legend to materials:-

- 1 = Concrete panels (natural finish)
- 2 = Trapezoidal metal sheet roofing (Colour: Olive Green, RAL 100 30 20, BS 12B27)
- 3 = Yorkshire boarding (timber to receive preservative stain/coating)
- 4 = Metal panel gate (galvanised finish)
- 5 = Steel portal frame (Colour: Black)
- 6 = Plastic gutter and downpipes (Colour: Black)




Trapezoidal metal sheet roofing (Olive Green)



Yorkshire boarding

All dimensions to be verified on site by Main Contractor before the start of construction.
The drawings are to be used with all relevant Architects and Engineer's drawings and other relevant information.
Andrew M Wright Ltd. Registered in England & Wales No. 5556924.
Registered office: 22 Crown Street, Halesworth, Suffolk, Ipswich, Suffolk, IP12 1TL.
LEGEND: DO NOT SCALE

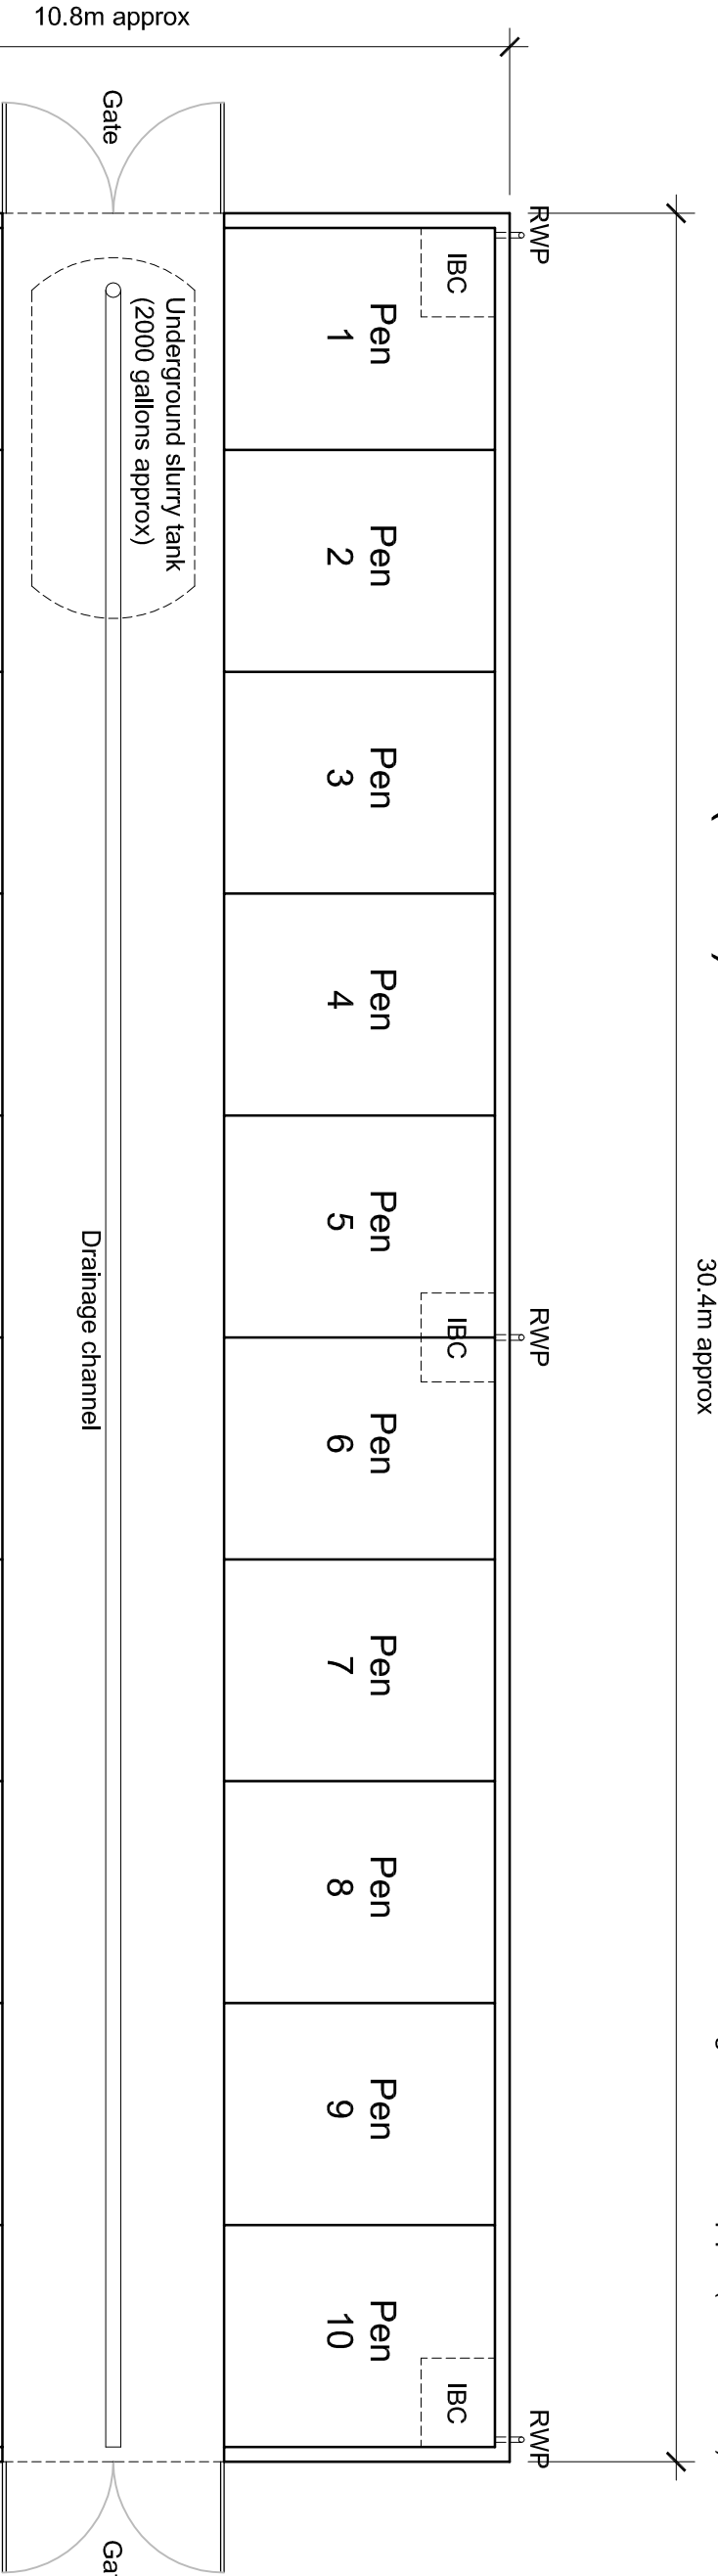

Ground Floor Plan (1:100)



1000 litre Intermediate bulk containers (IBC) at high level receiving rainwater. Water used for drinking and washing out purposes

Project:

Winford Dockings Holt Long Sutton Lincolnshire

Client:

Ms E Hazell

Drawing Title:

Ground Floor Plan & Elevations

Drawn: AMW

Checked: AMW

Date: 21.11.18

Scale: 1:100

Page: A3

Job No.: 111801

Stage: PD03

Revision: P1

25, Joyce Bank, Halesworth, Suffolk, IP12 8SD

Telephone: 01408 540573 Mobile: 07940 914778



ANDREW M WRIGHT LTD
CHARTERED ARCHITECT

PI: 50.11.18

PI: Planning Issue

AMW: AMW

DT: 21.11.18

DT: Draft Issue

AMW: AMW

Revised: Date:

Revised: Description:

Draw: Date: