




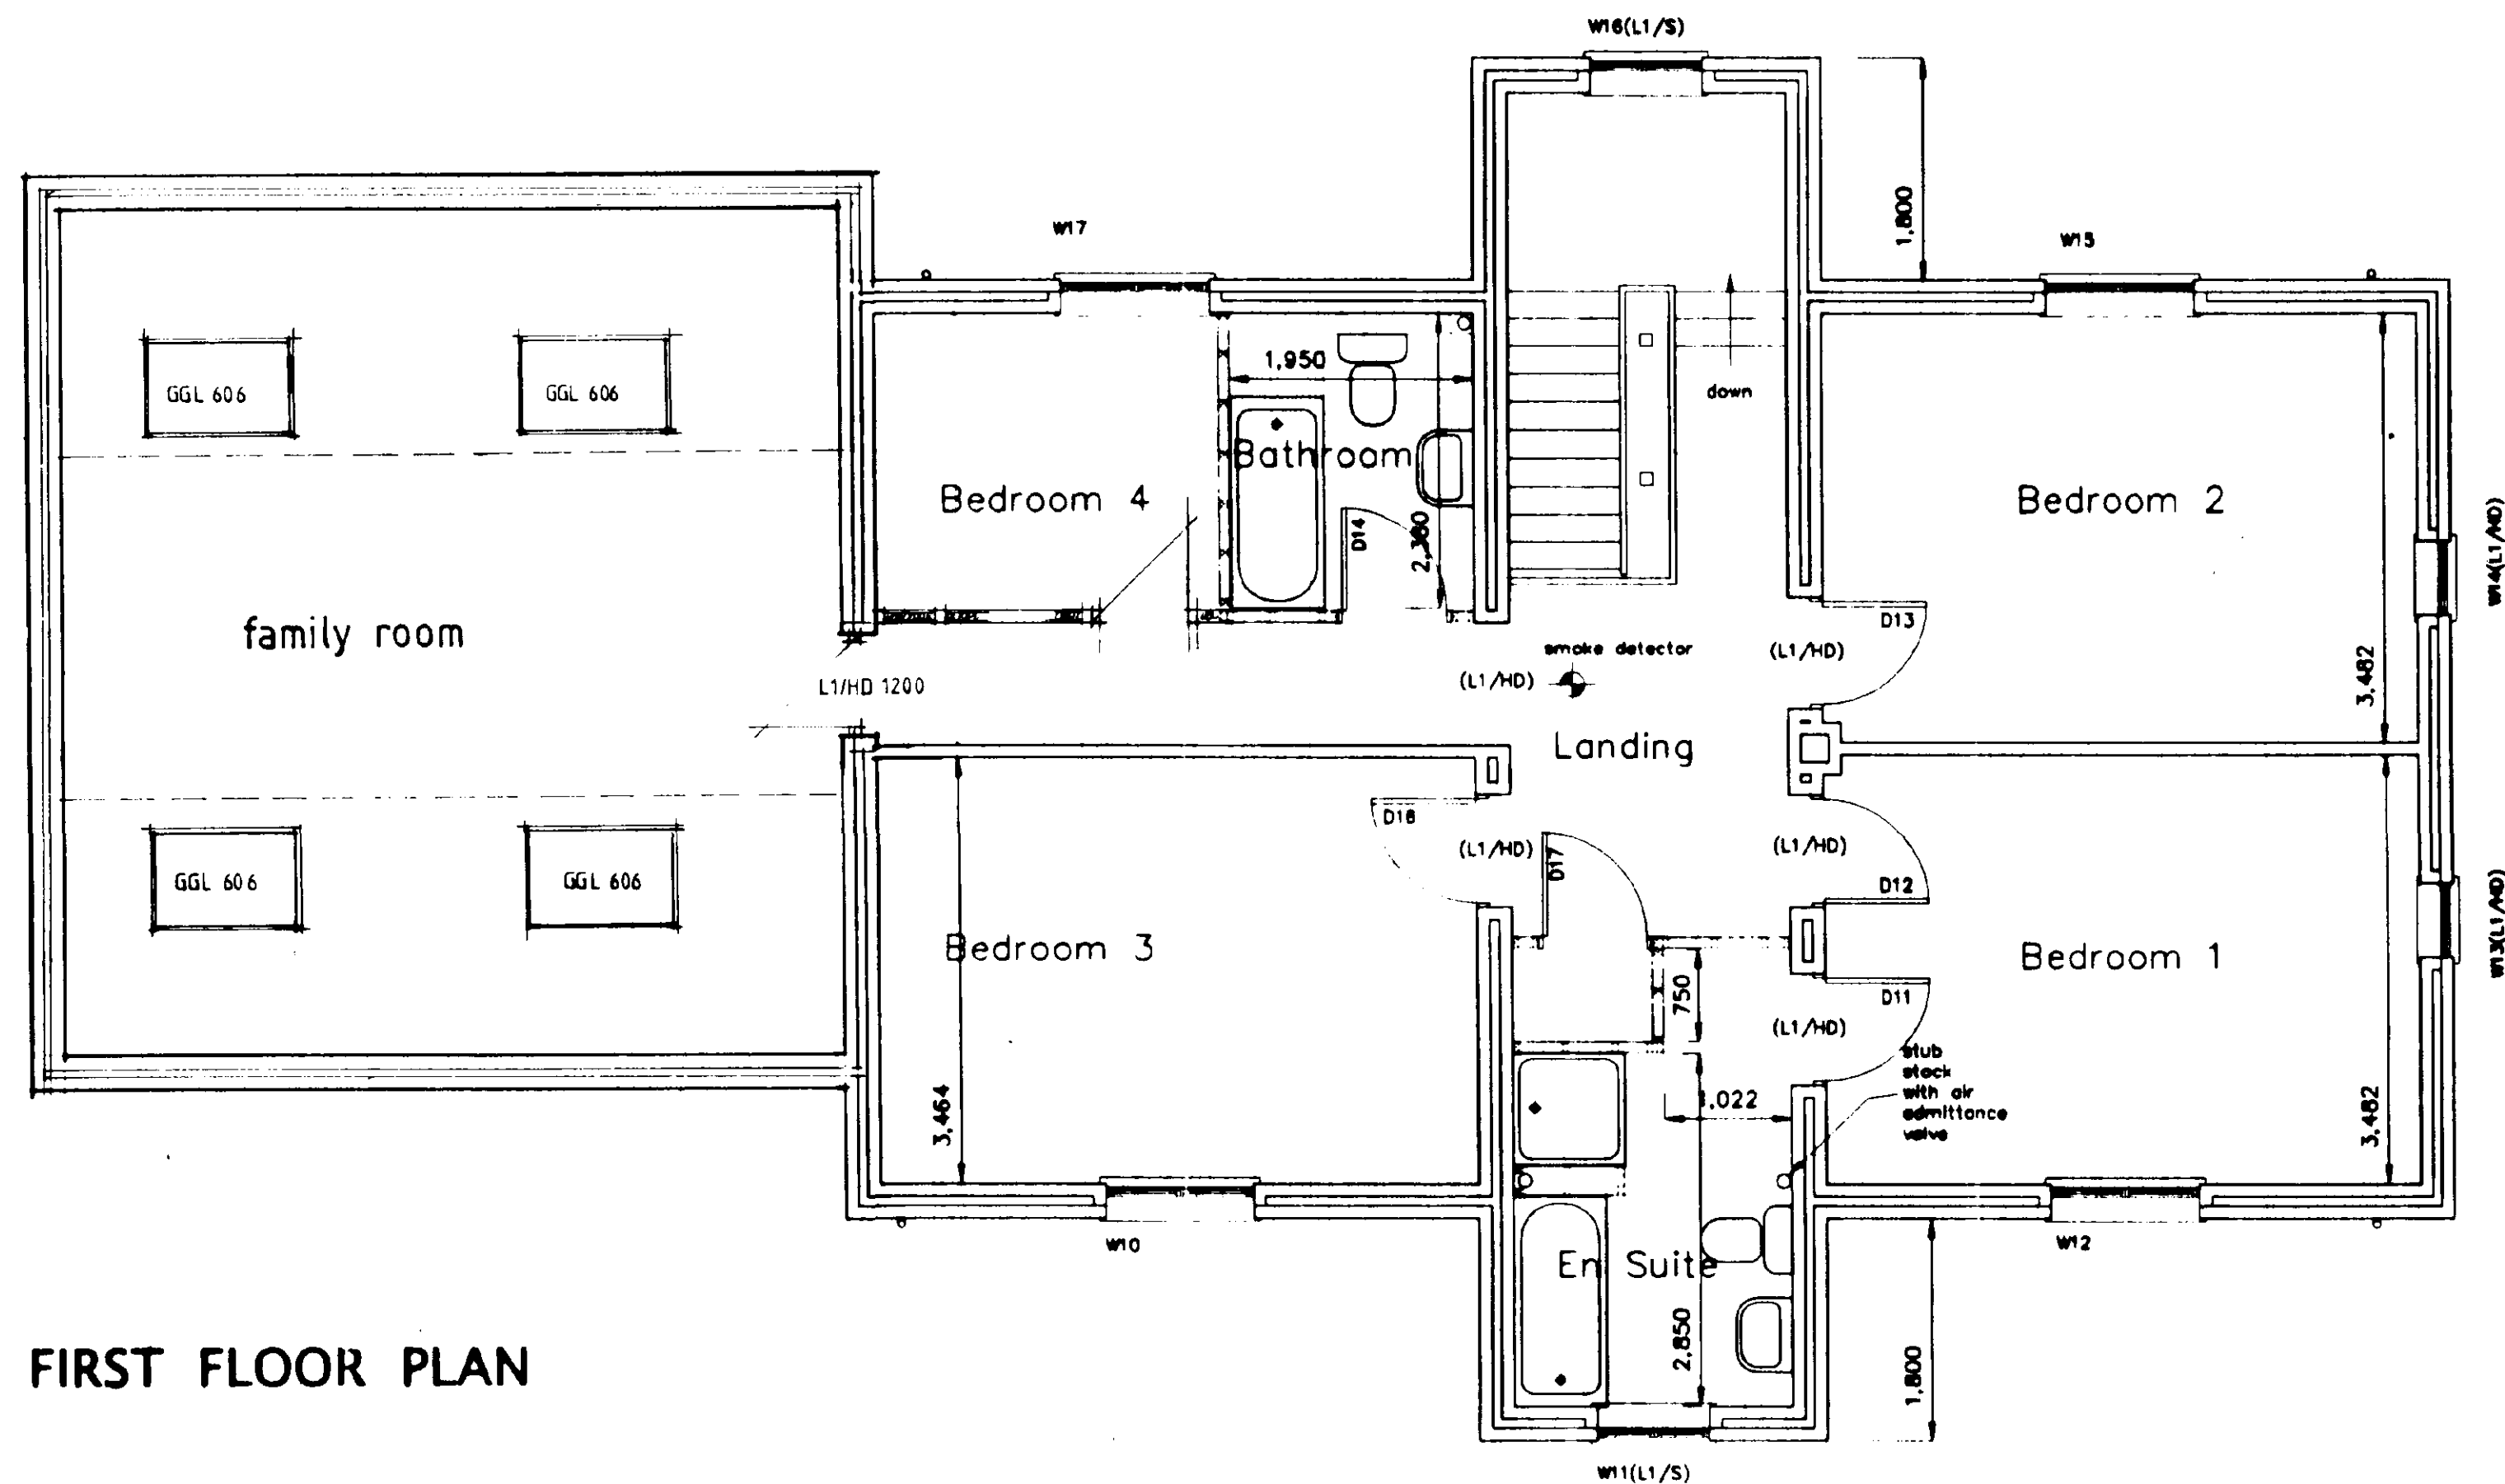

FIRST FLOOR PLAN

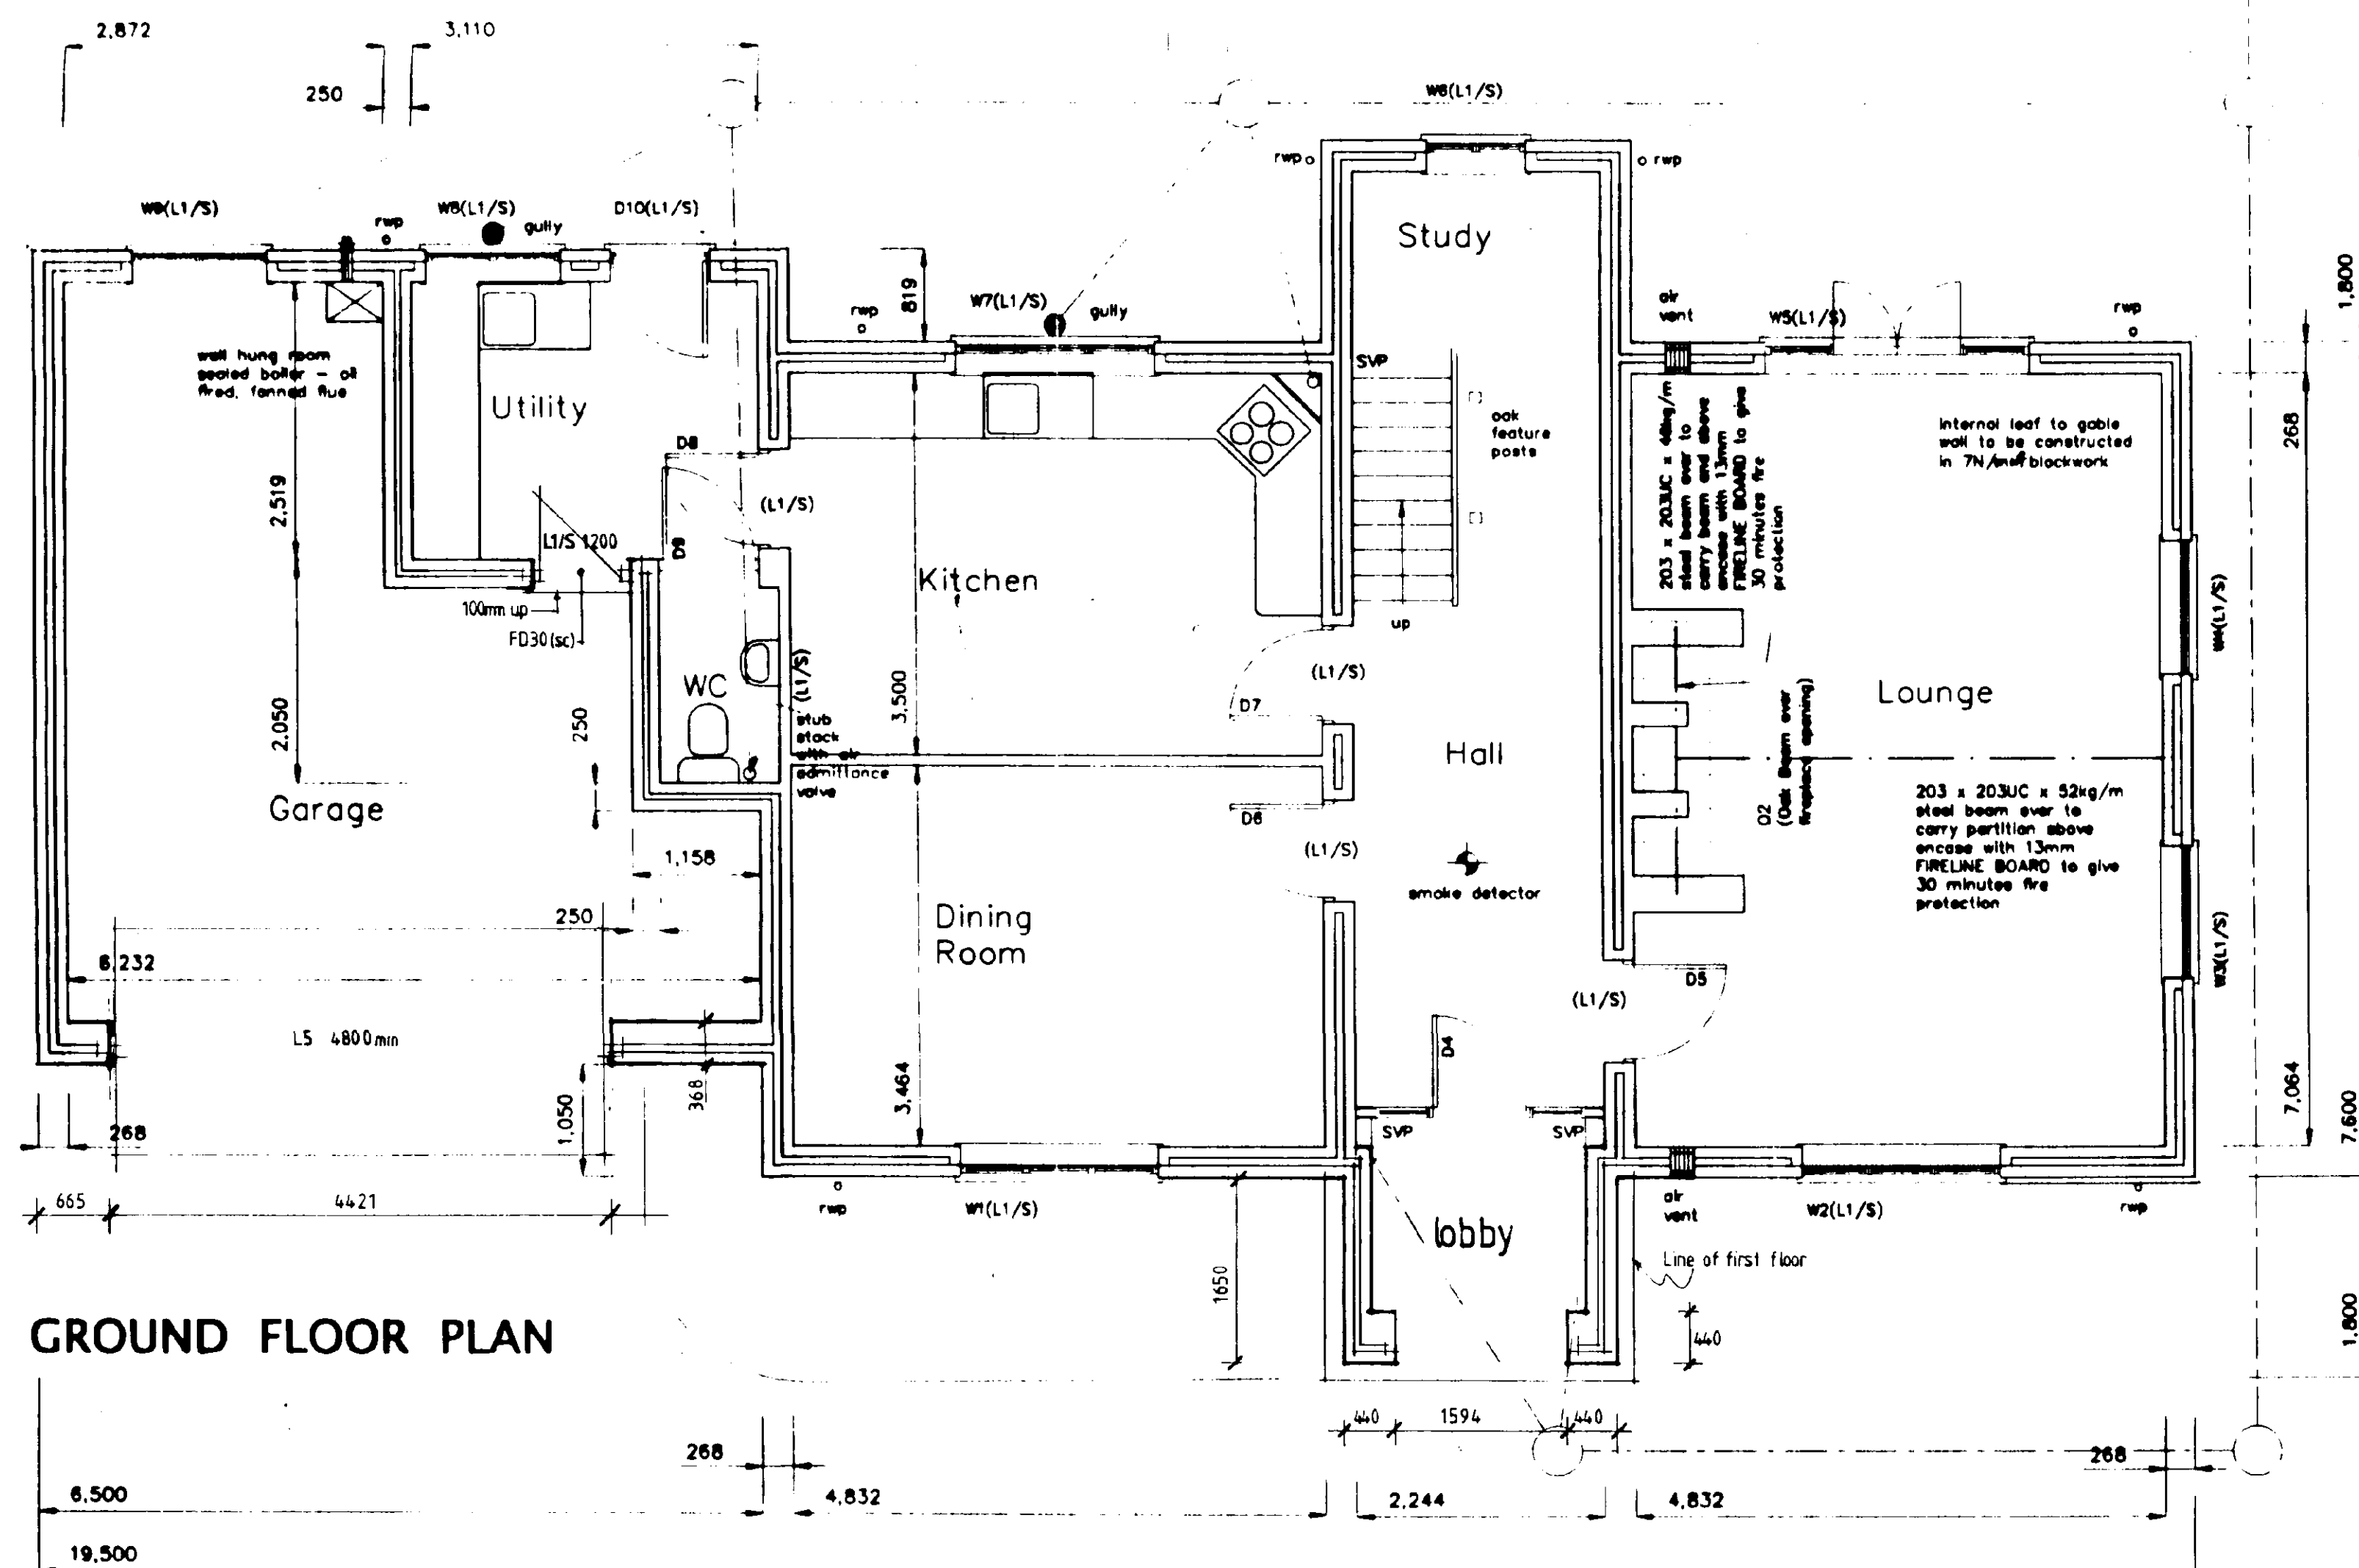


GROUND FLOOR PLAN

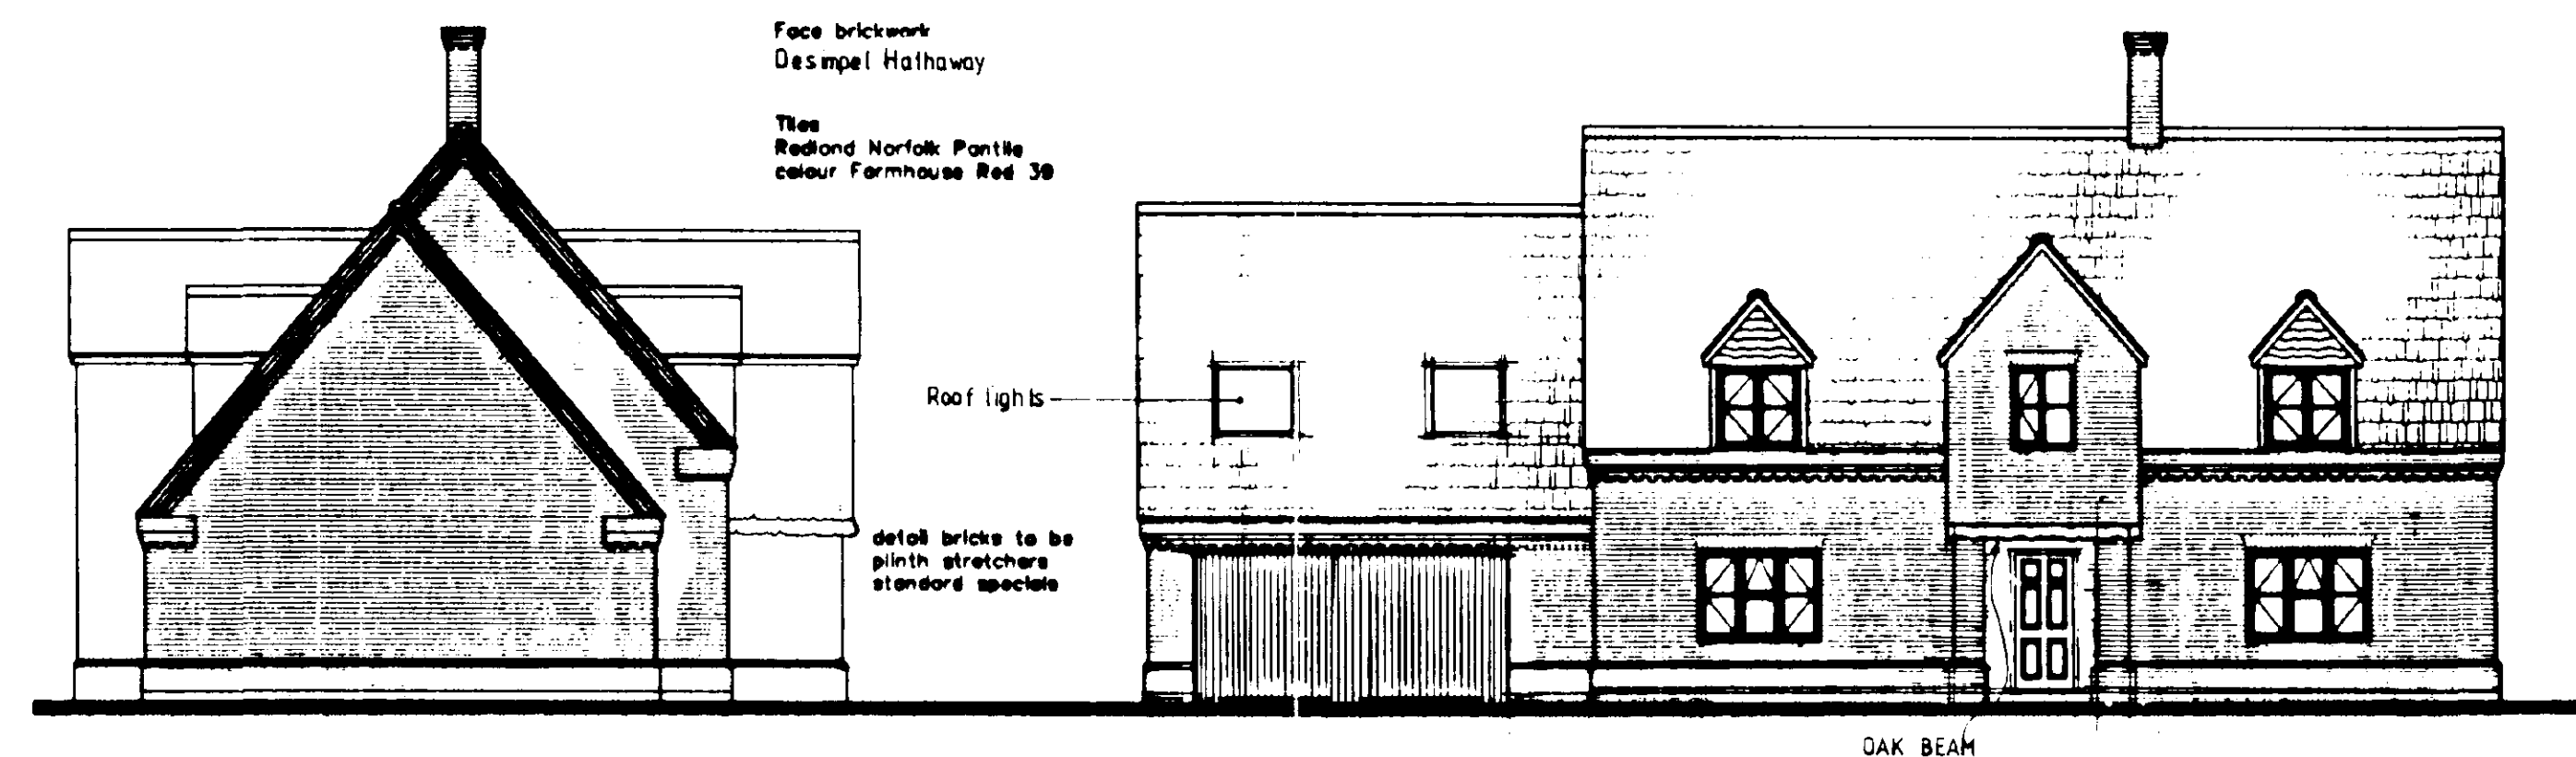


SIDE ELEVATION

FRONT ELEVATION

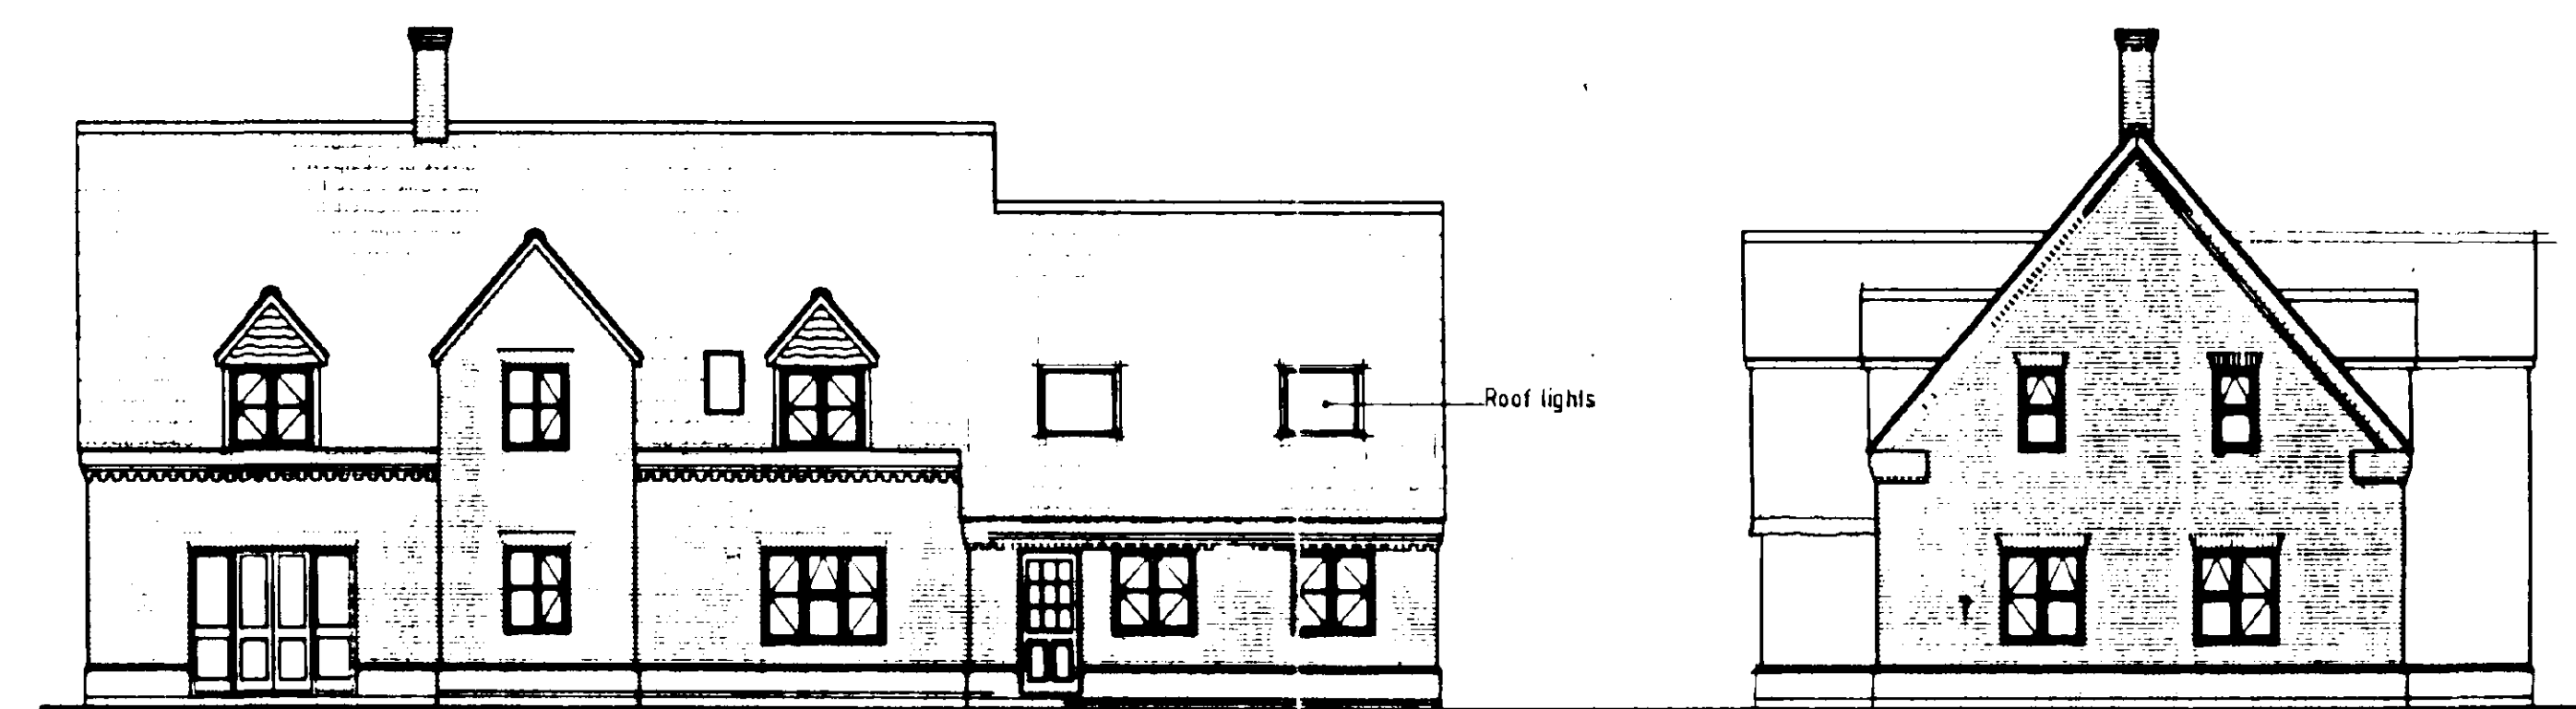

REAR ELEVATION

SIDE ELEVATION

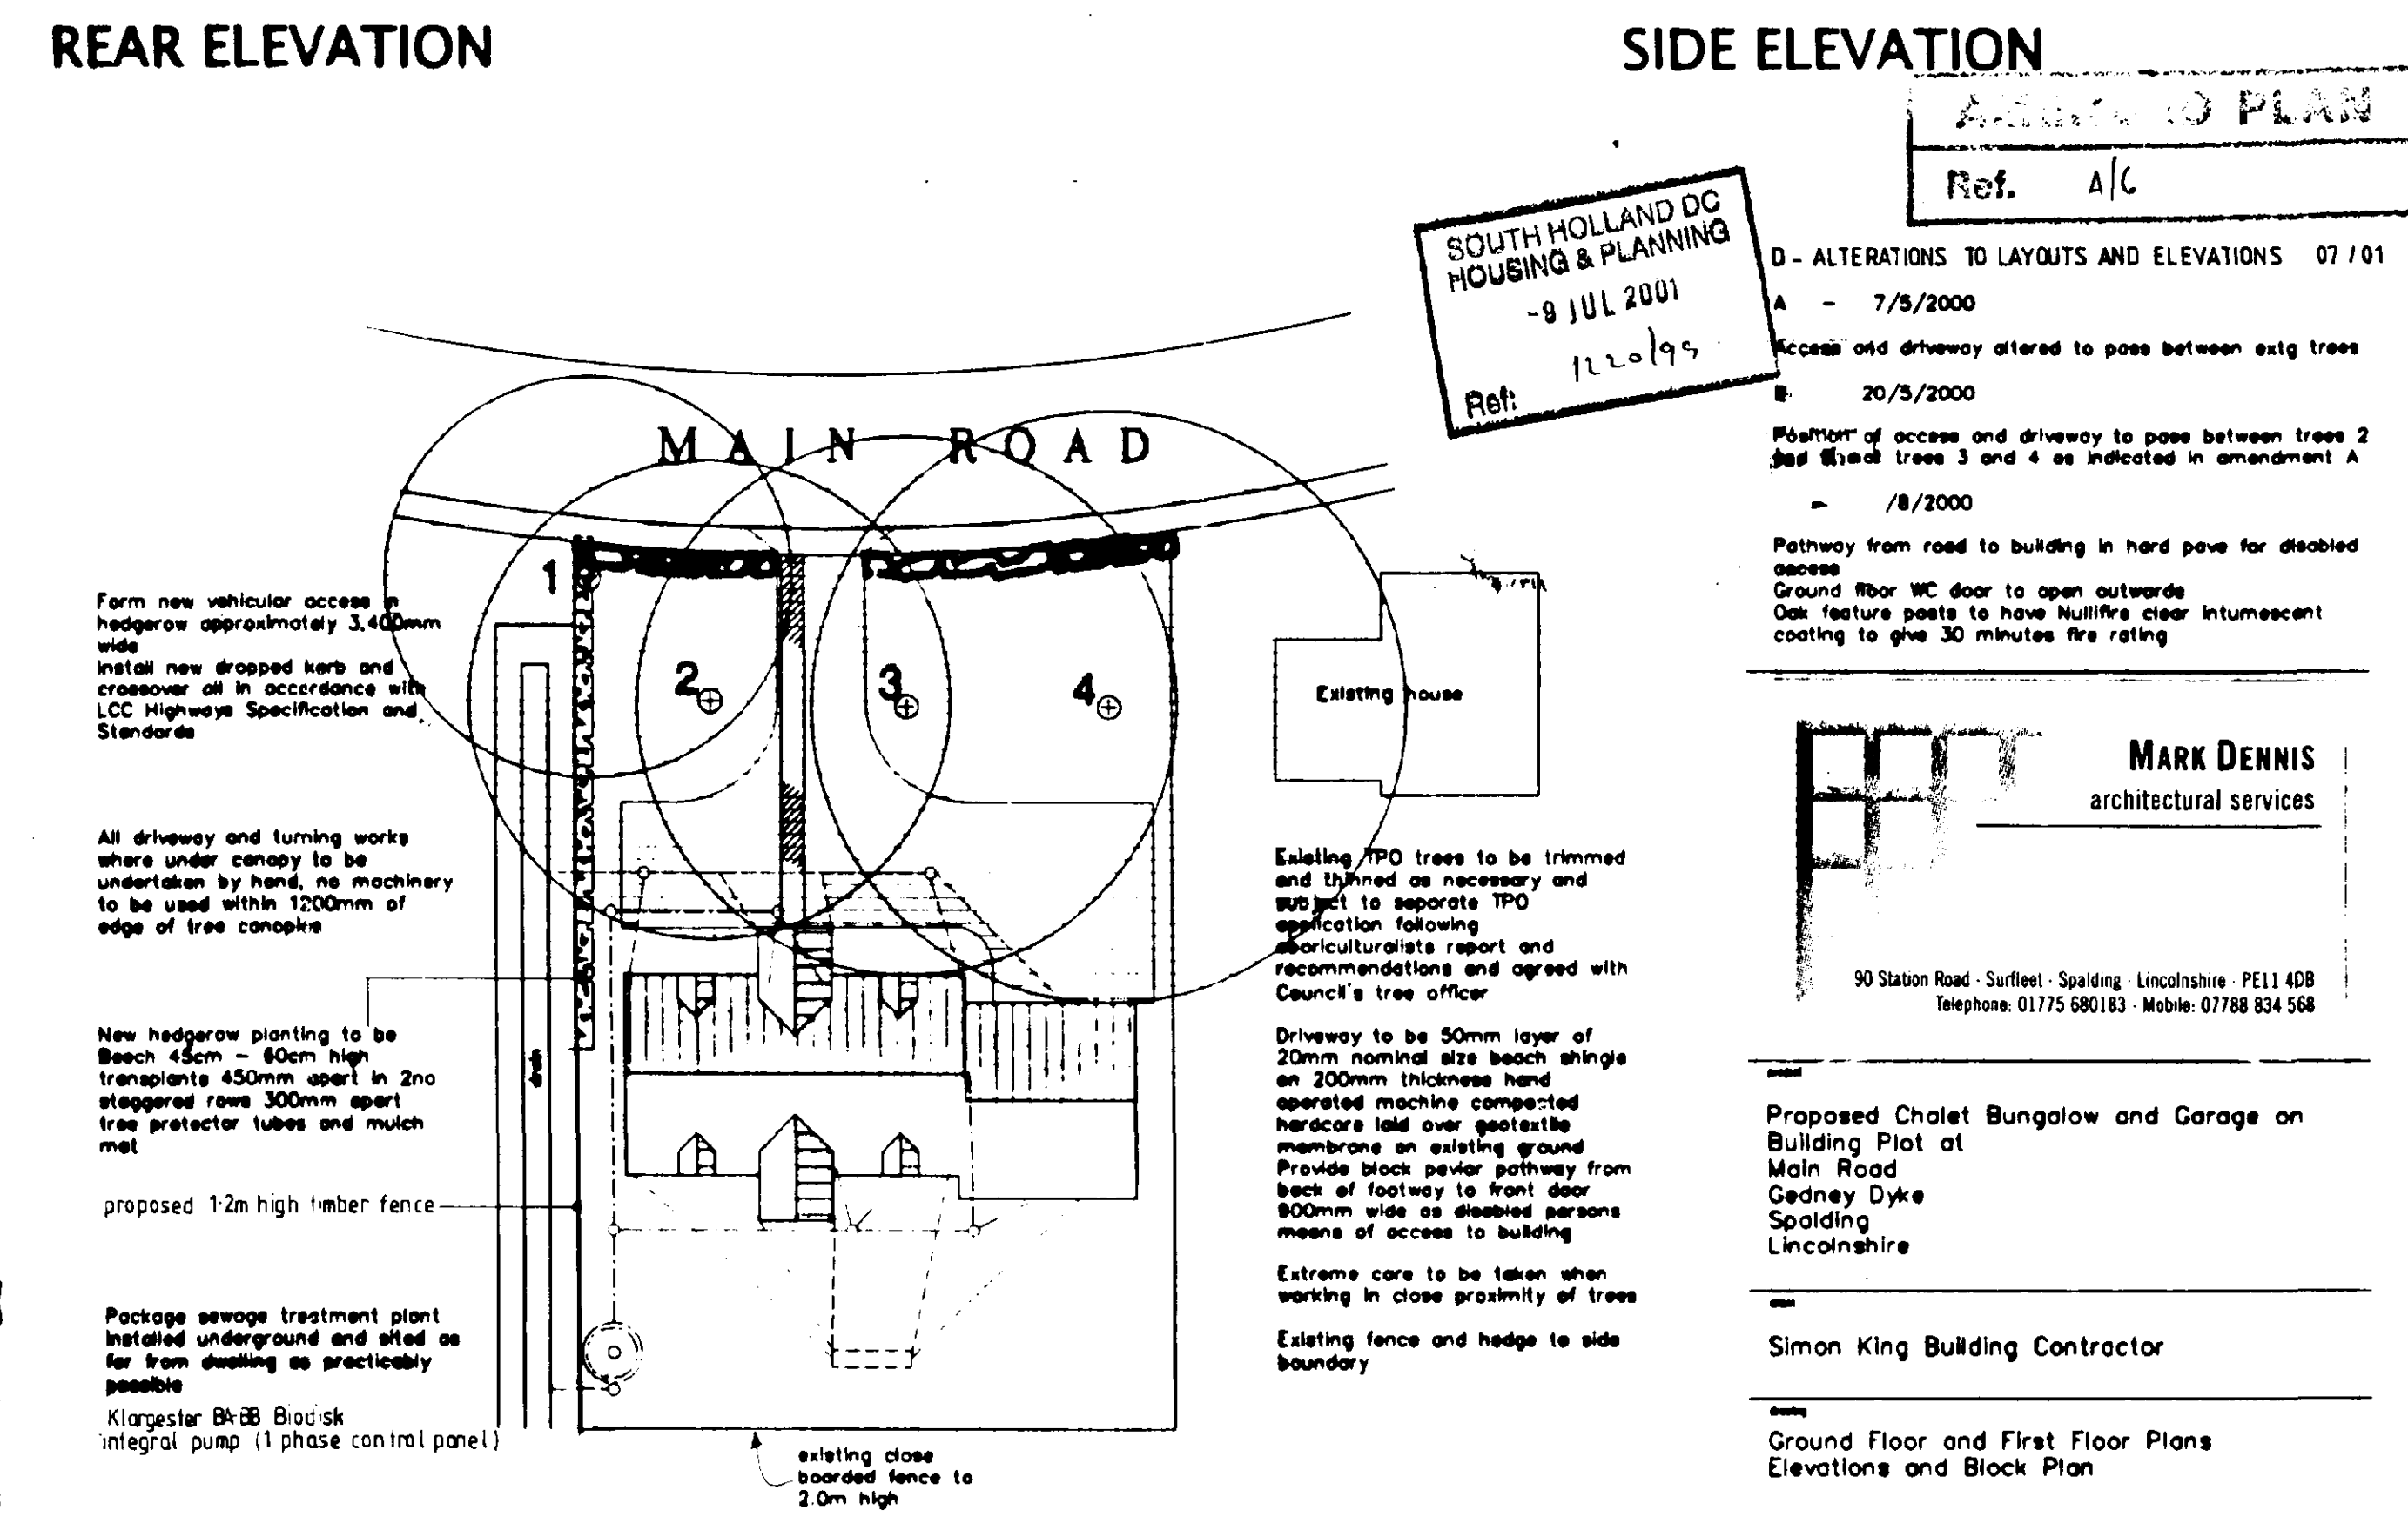

BLOCK PLAN

Access to Plan
Ref: A/C

SOUTH HOLLAND DC HOUSING & PLANNING
- 9 JUL 2001
Ref: 1220195

D - ALTERATIONS TO LAYOUTS AND ELEVATIONS 07/01
A - 7/5/2000
Access and driveway altered to pass between existing trees
B - 20/5/2000
Position of access and driveway to pass between trees 2 and 3 and 4 as indicated in amendment A
C - 1/8/2000
Pathway from road to building in hard pave for disabled access
Ground floor WC door to open outdoors
Oak feature posts to have Mullifire clear intumescent coating to give 30 minutes fire rating


MARK DENNIS
architectural services
90 Station Road - Surfleet - Spalding - Lincolnshire - PE11 4DB
Telephone: 01775 680183 - Mobile: 07788 834 568

Proposed Chalet Bungalow and Garage on Building Plot at Main Road, Cedney Dyke, Spalding, Lincolnshire


Simon King Building Contractor

Ground Floor and First Floor Plans Elevations and Block Plan

March 2000	1/100, 1/50 & 1/250
MD	

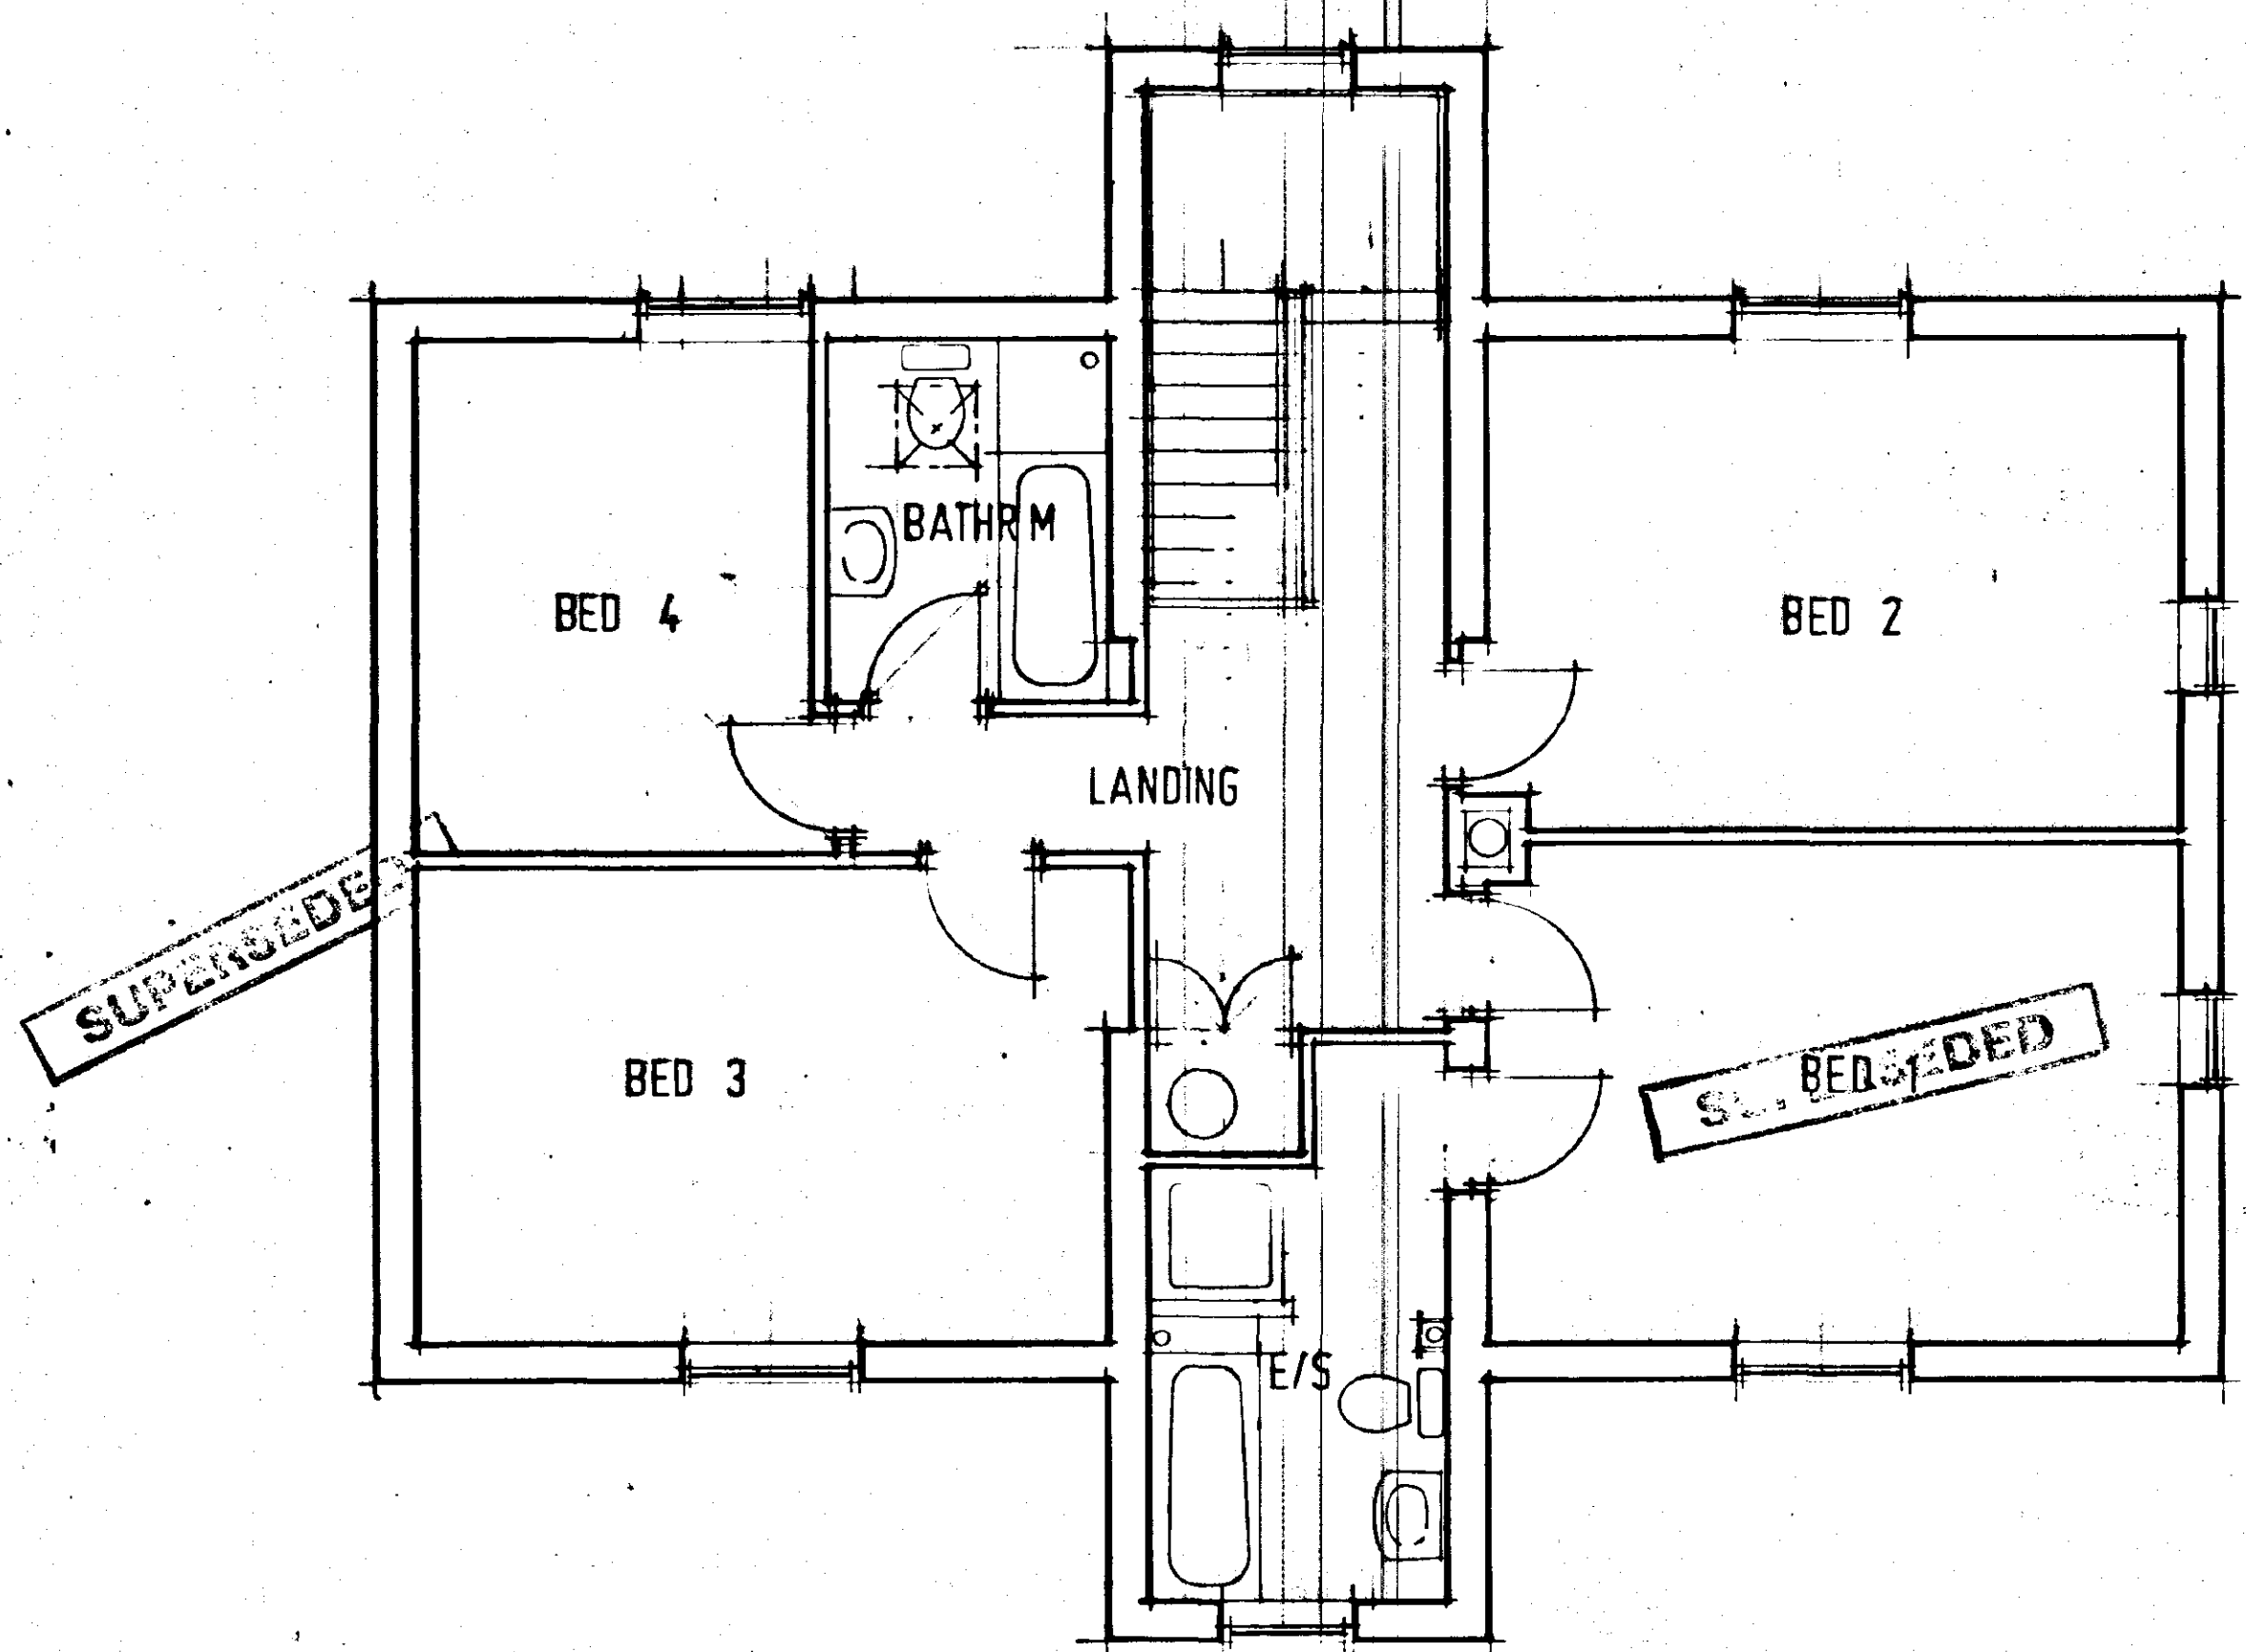


FIRST FLOOR

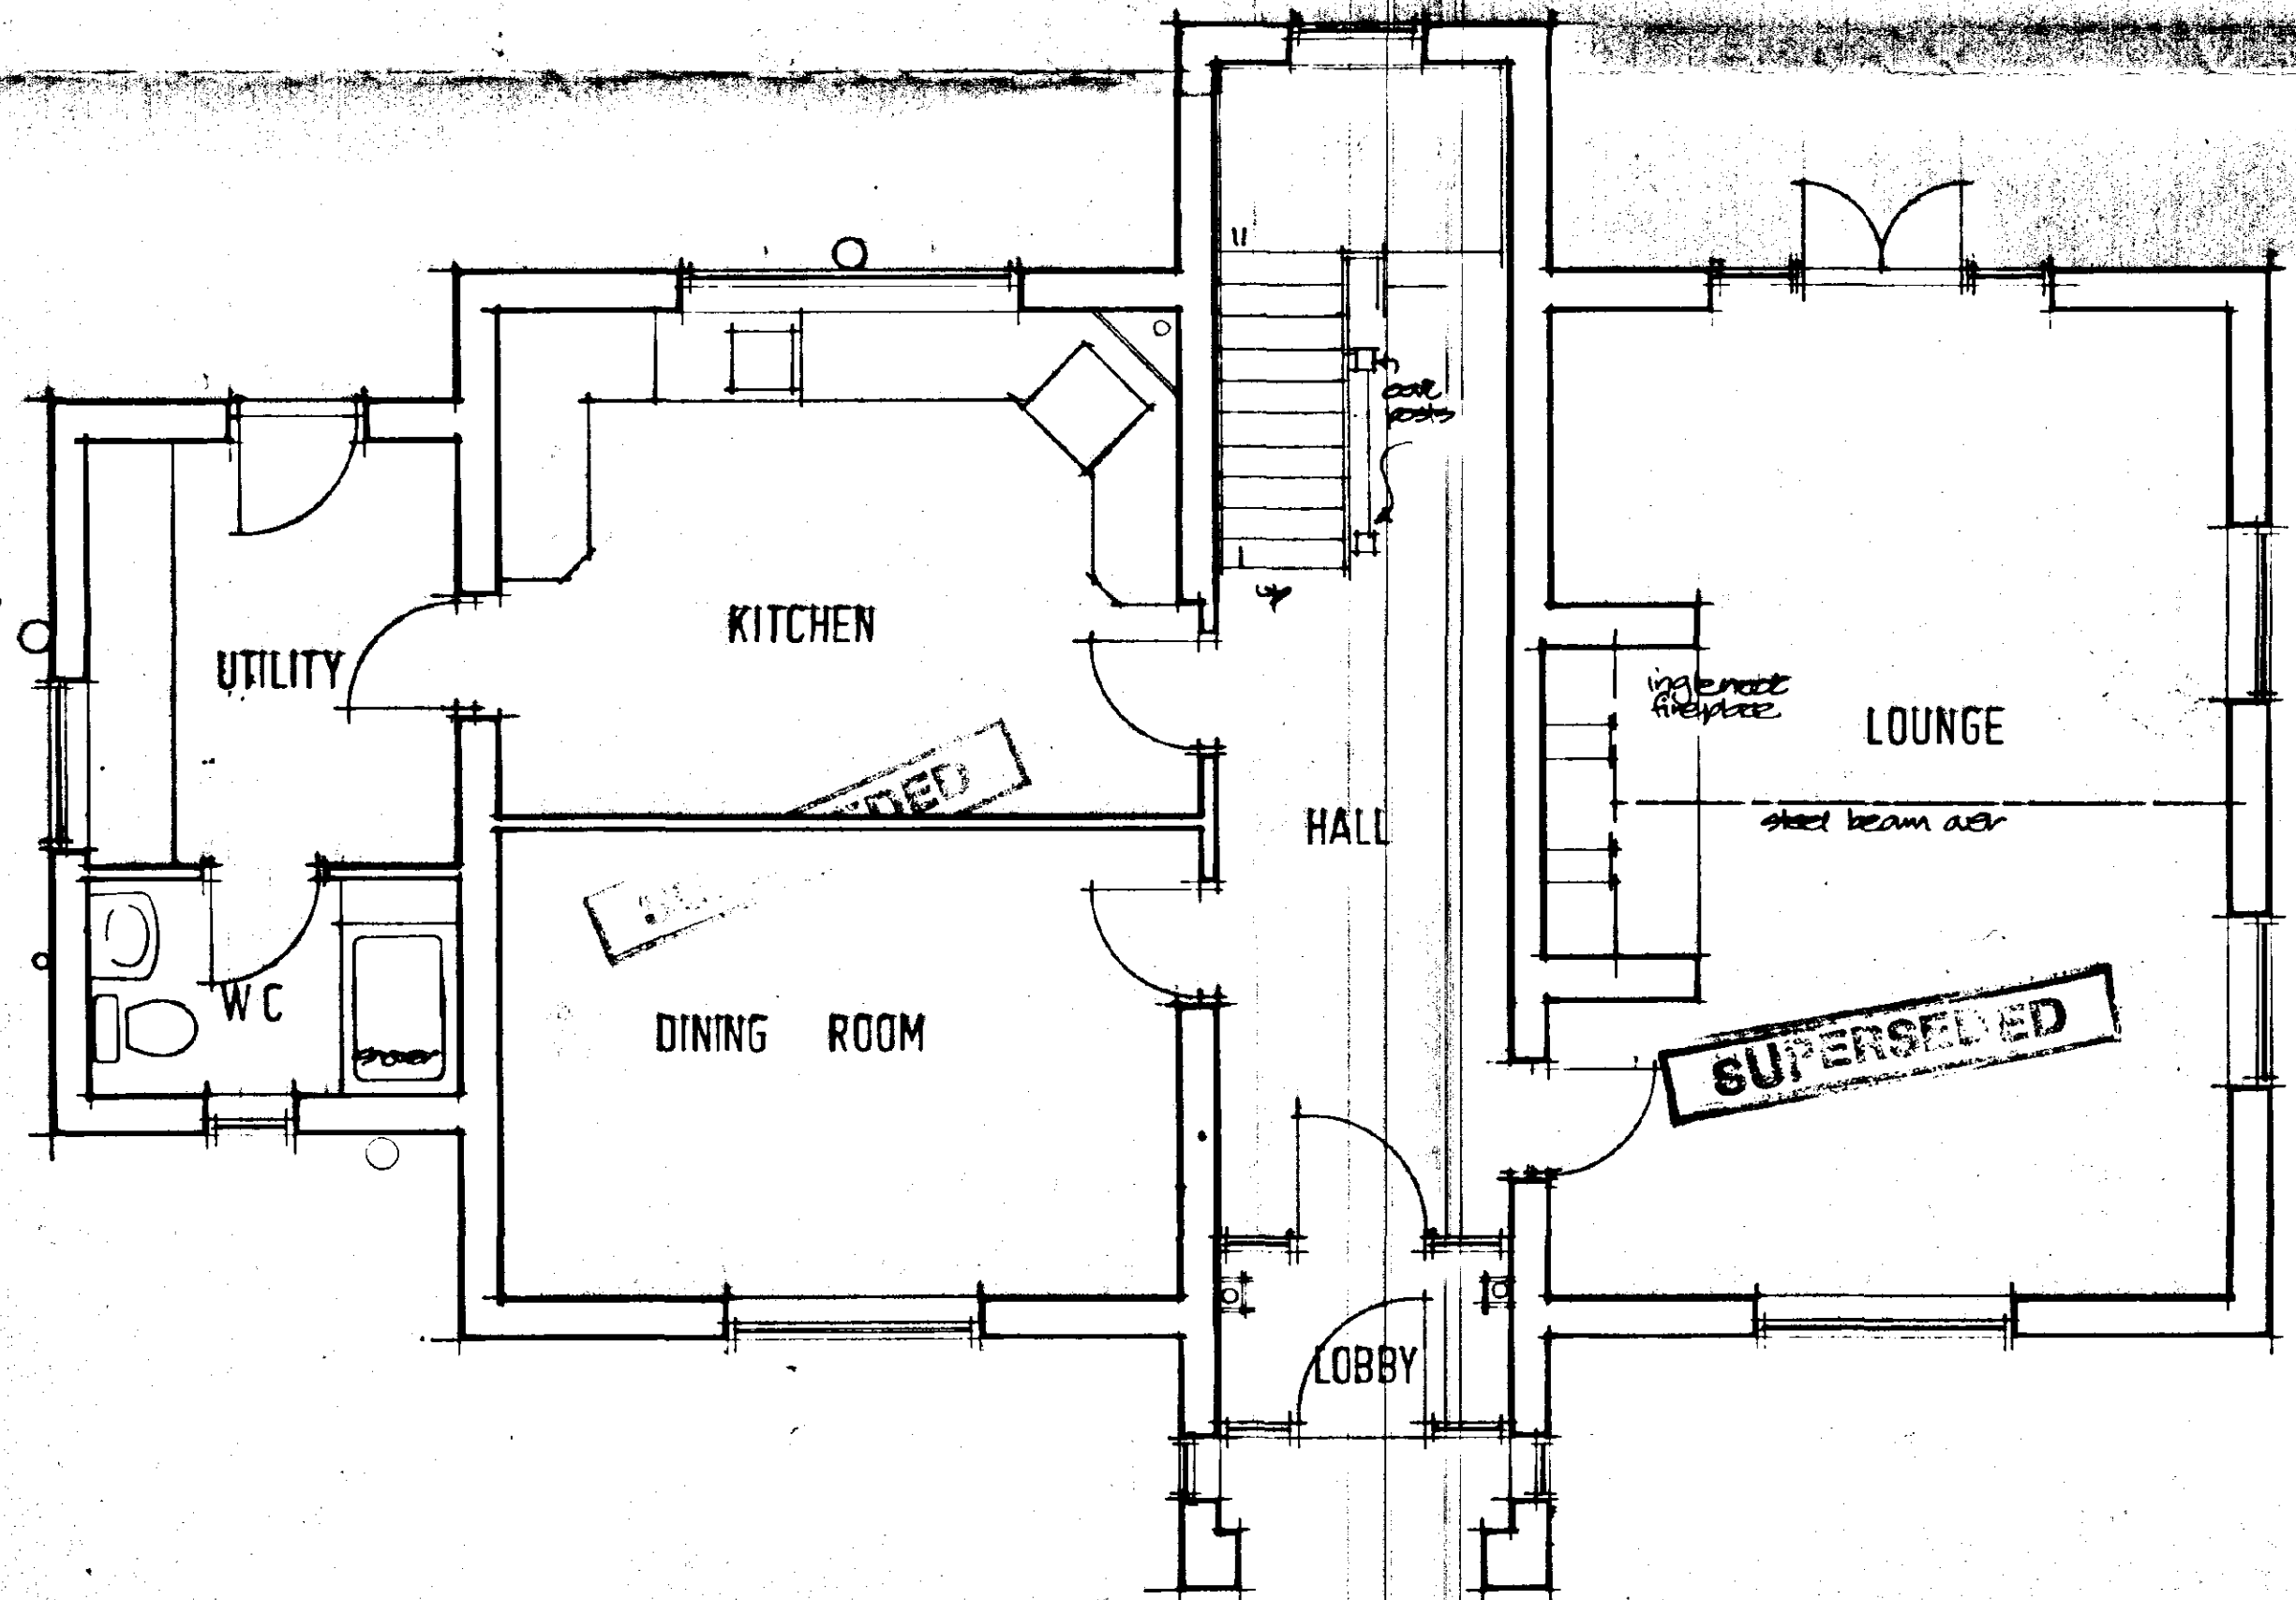


GROUND FLOOR



F R O N T

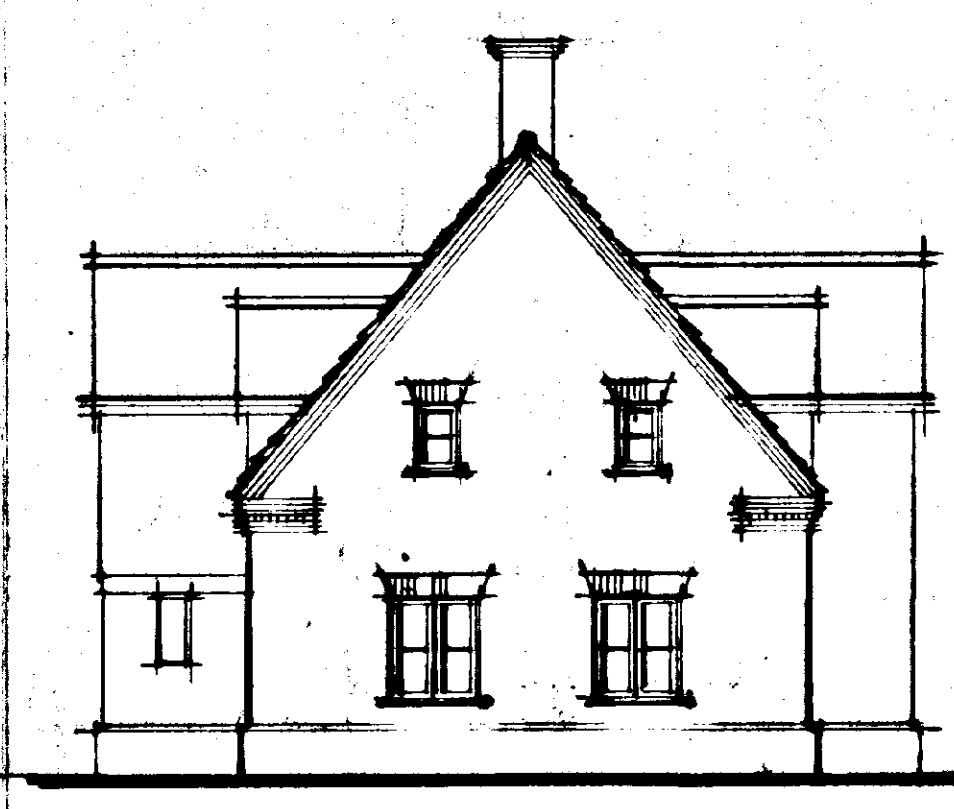


S I D E

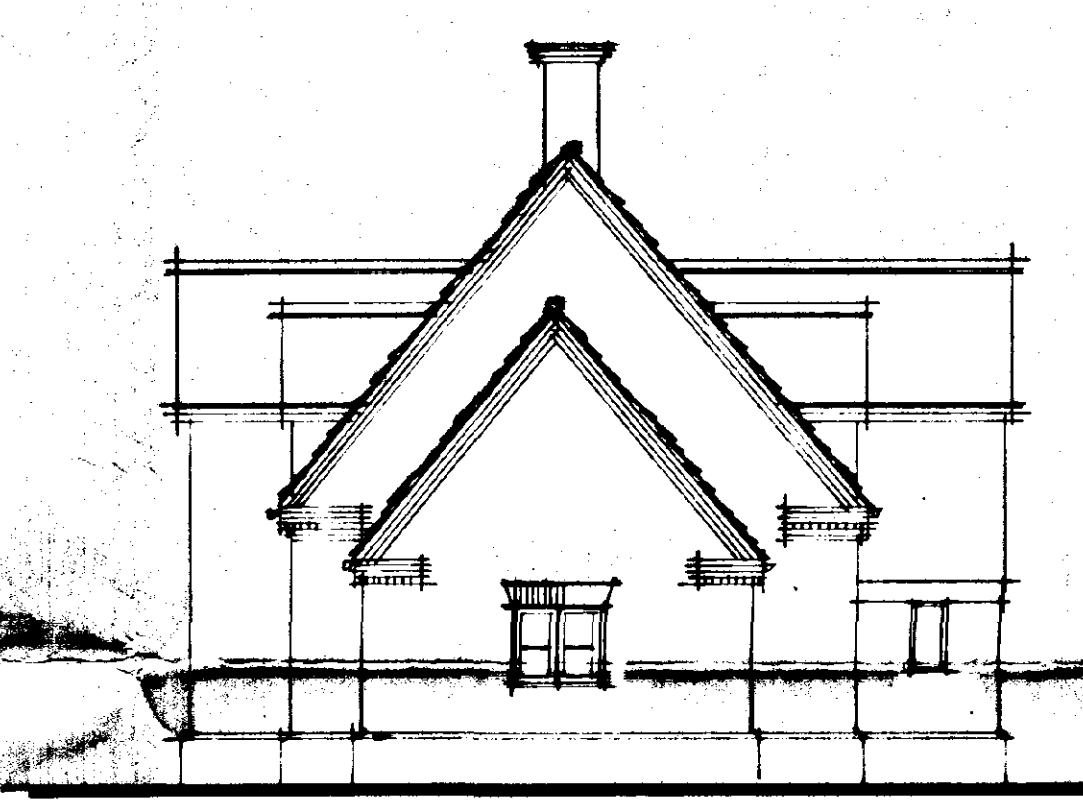


S I D E



R E A R

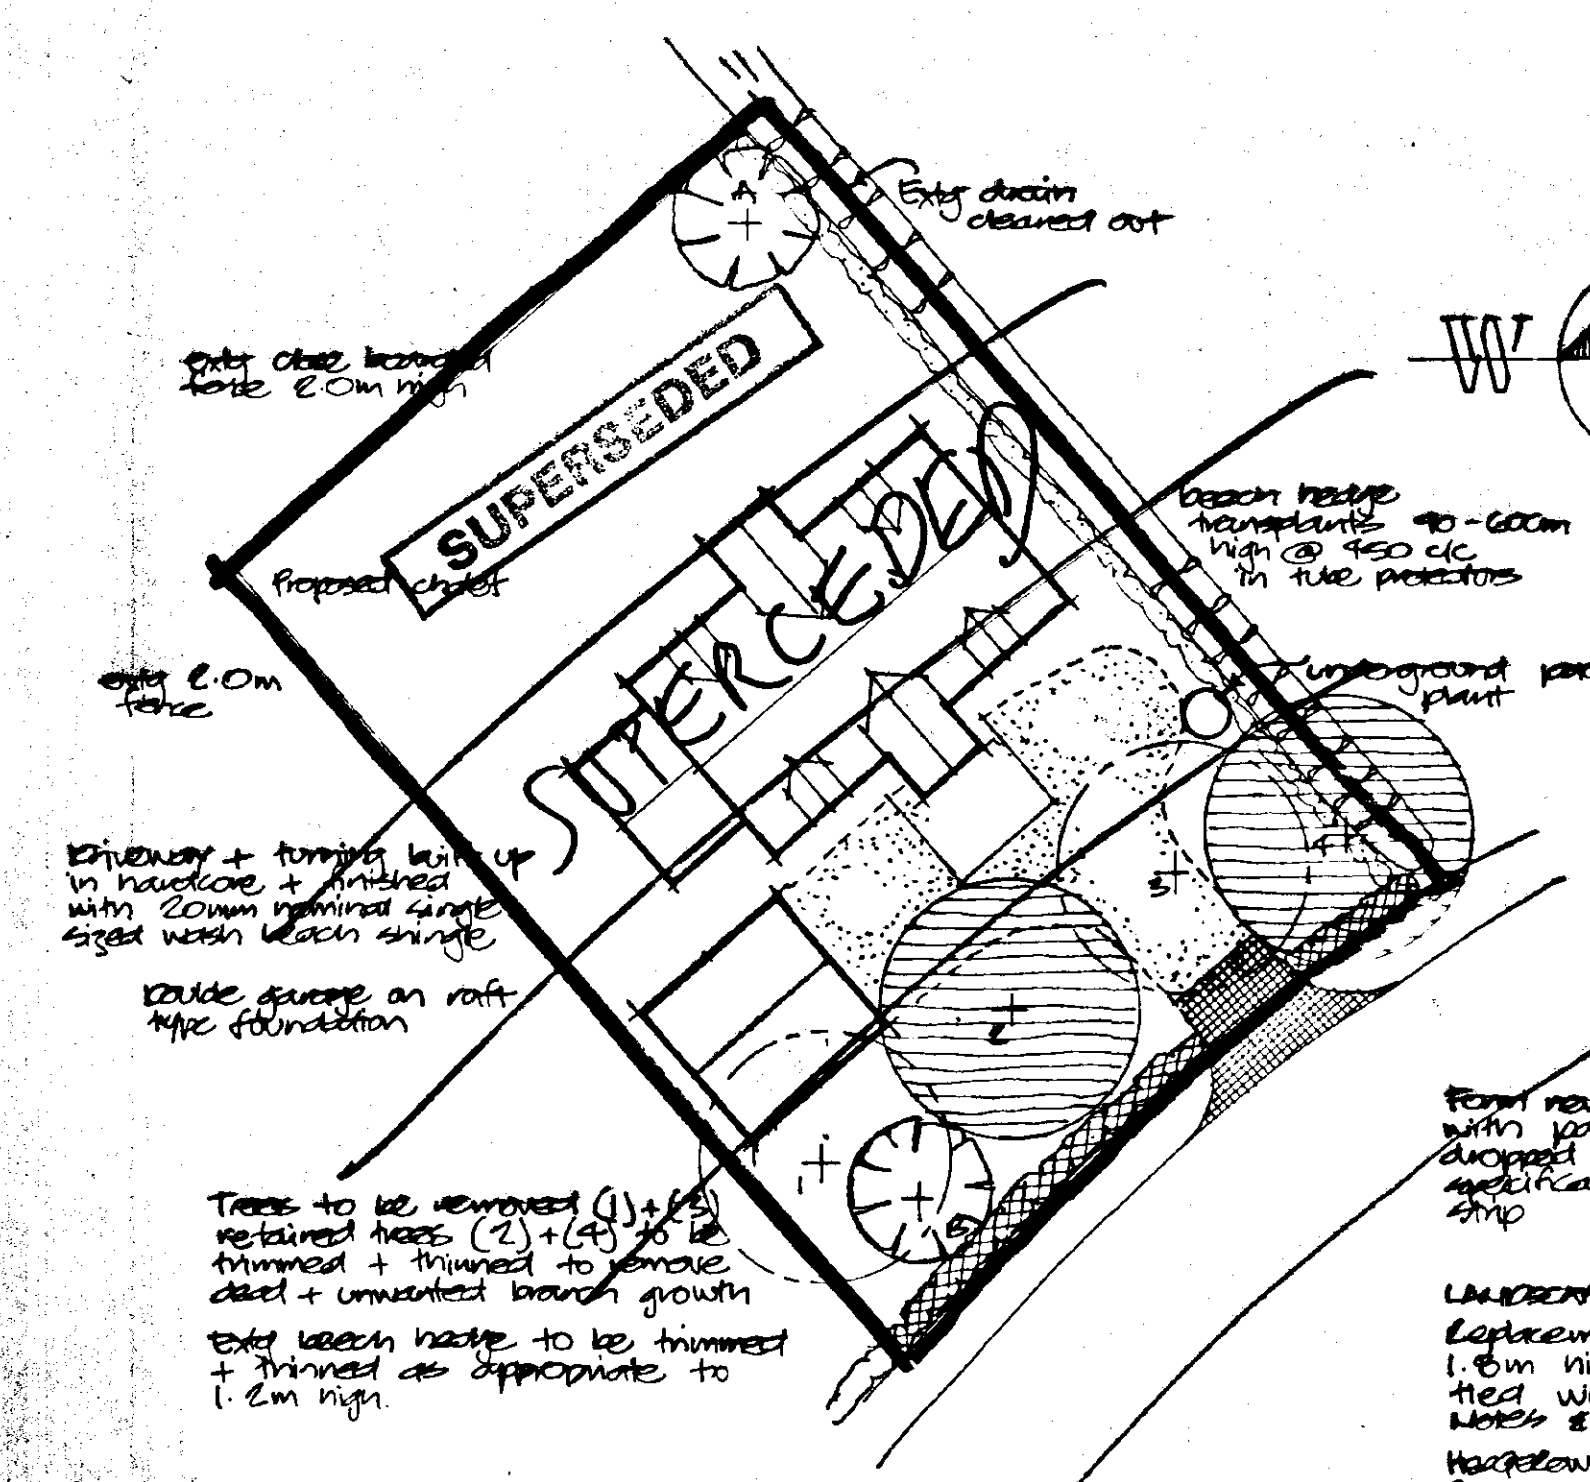

BLOCK PLAN 1:250

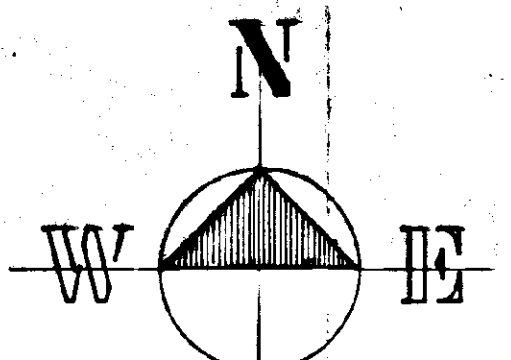


SUPERSEDED

SOUTH HOLLAND DC
HOUSING & PLANNING
- 6 DEC 1999
Ref: 1220/11


THIS DRAWING IS THE COPYRIGHT OF L. A. BUILDING DESIGN AND MAY NOT BE COPIED OR REPRODUCED IN ANY FORM WITHOUT EXPRESS CONSENT

L. A. BUILDING DESIGN
Architectural and Surveying Practice
55 Hammam Boulevard
Spalding
Lincolnshire
PE11 1LB
Tel/Fax (01775) 711435


Project: PROPOSED DWELLING AND GARAGE AT MAIN ROAD SEDNEY DYKE SPALDING LINCOLNSHIRE	
Client: MR S E KING	
Drawing: PLANS, ELEVATIONS AND BLOCK PLAN PLANNING & BUILDING REGULATIONS DRAWING	
Scale: 0.50, 1:100 & 1:250	Date: NOVEMBER 99
By: [Signature]	Check: [Signature]
Drawn: [Signature]	Revised: [Signature]

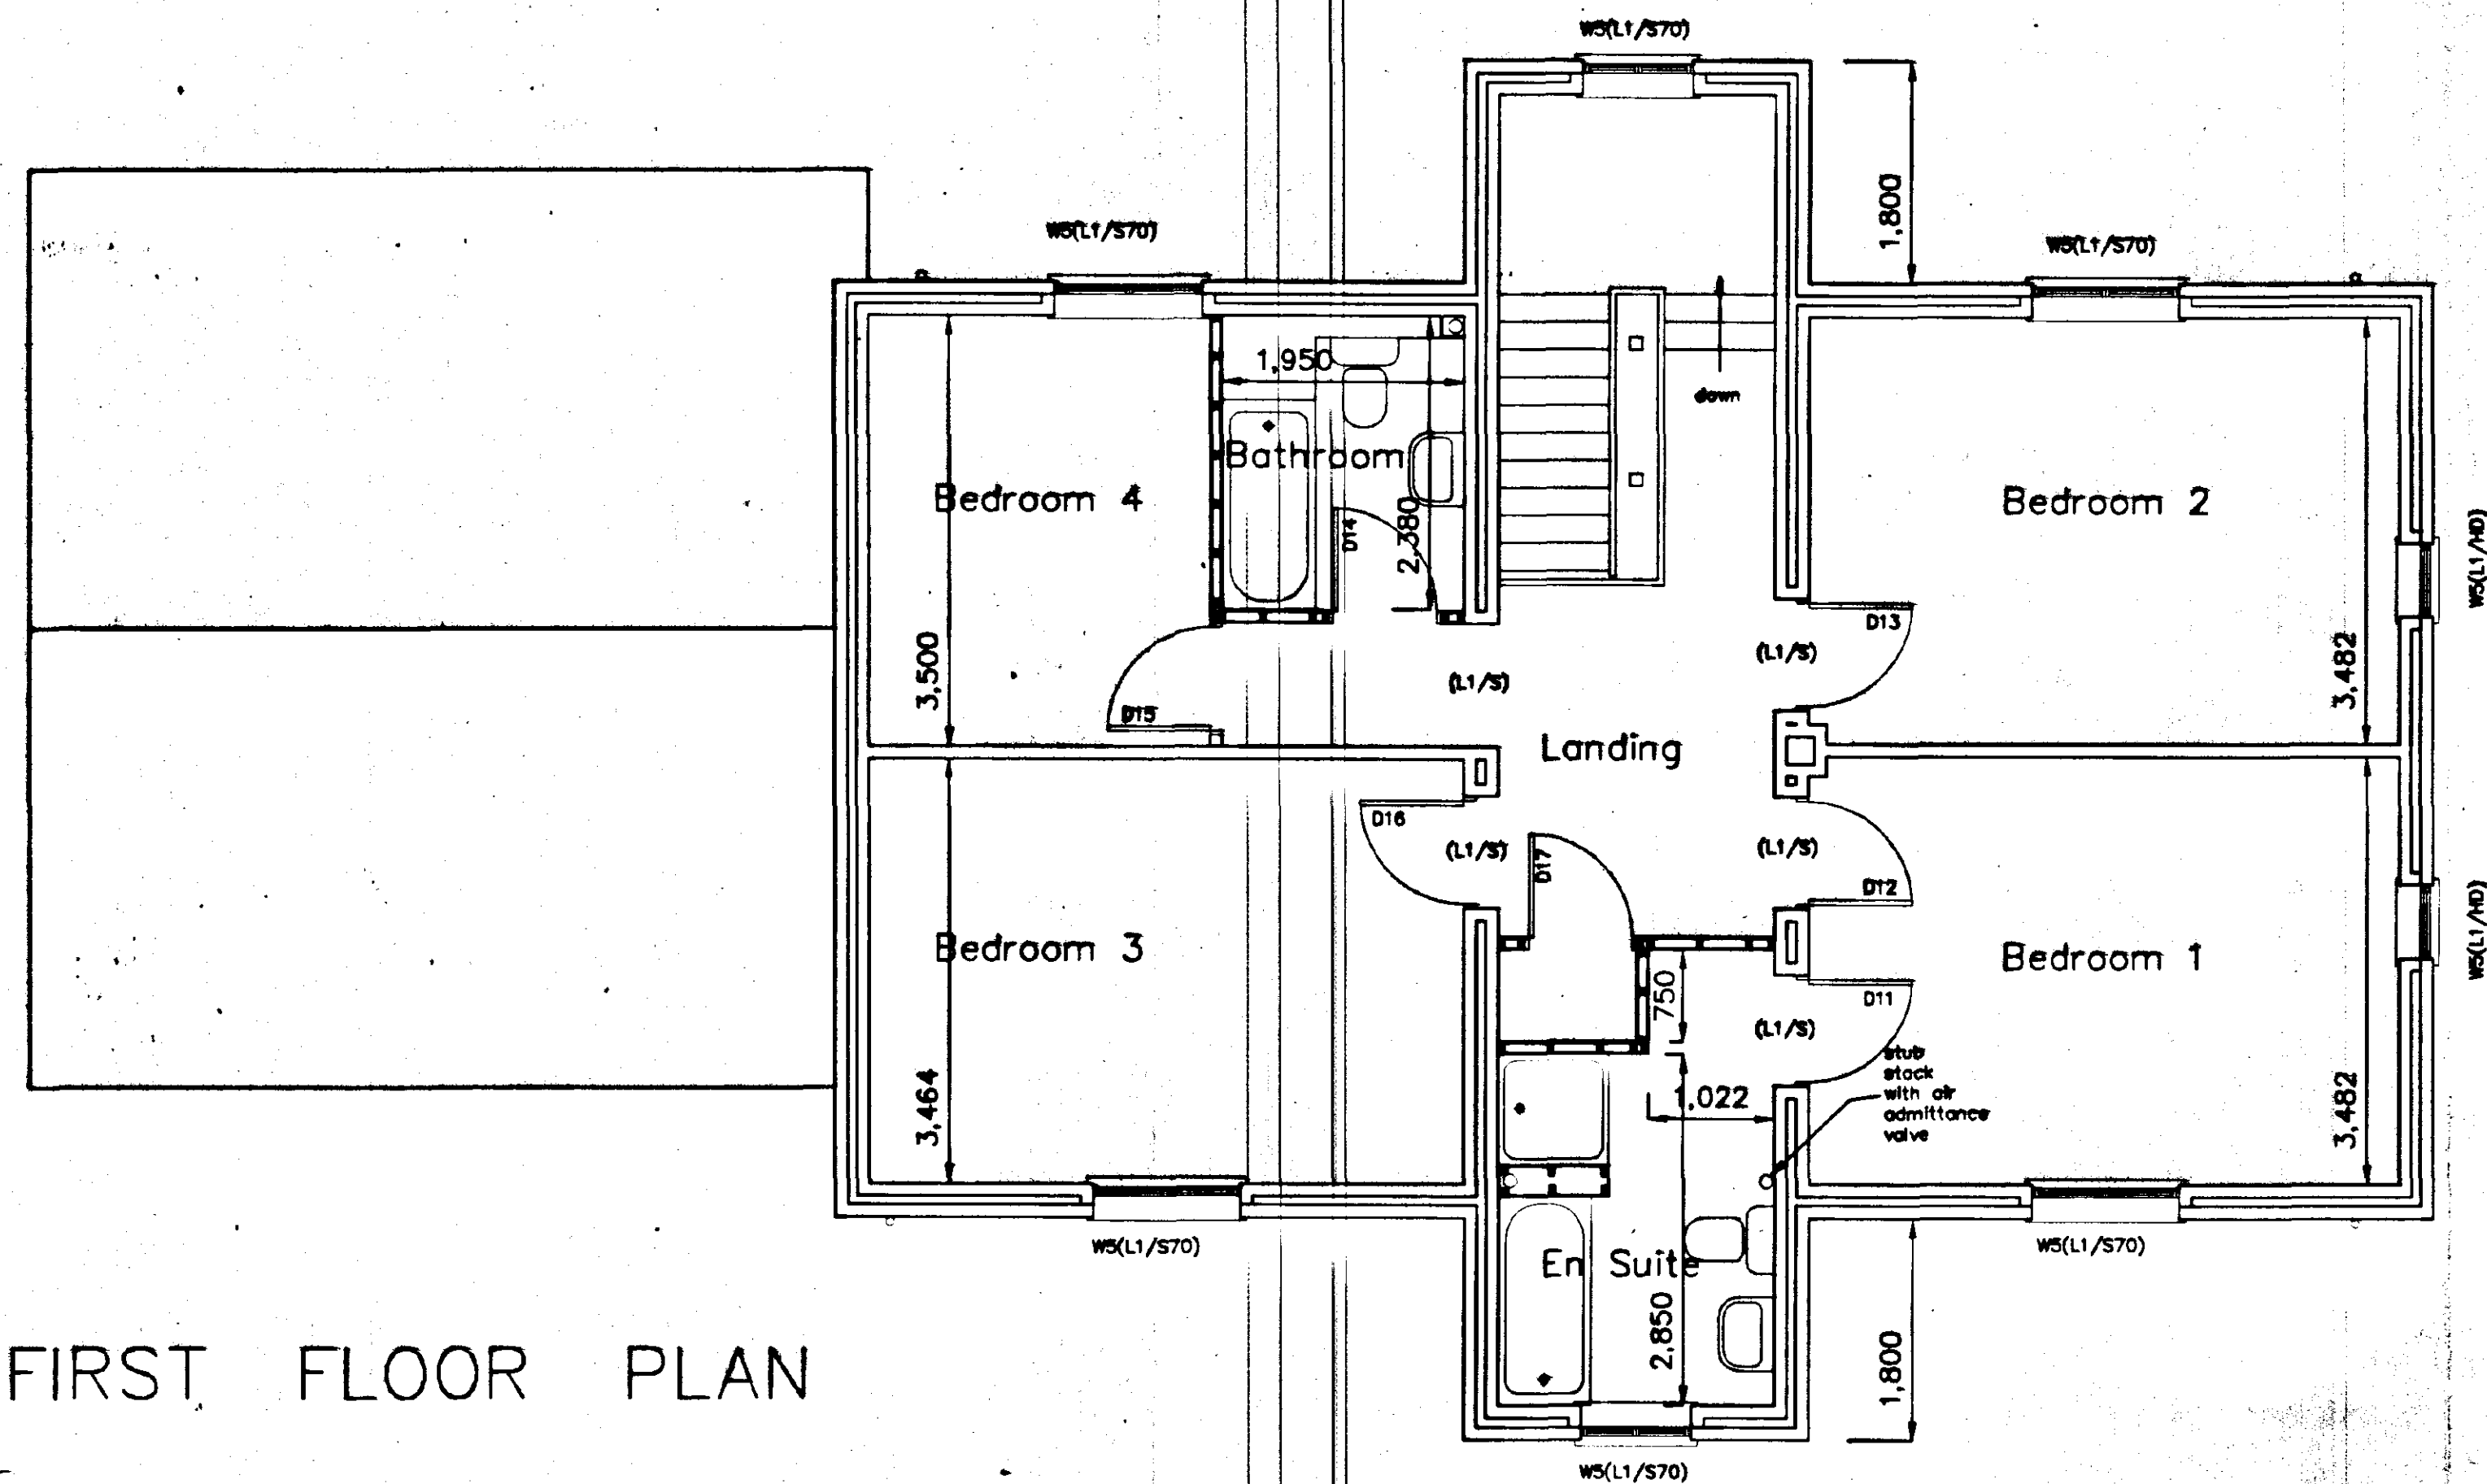

FIRST FLOOR PLAN

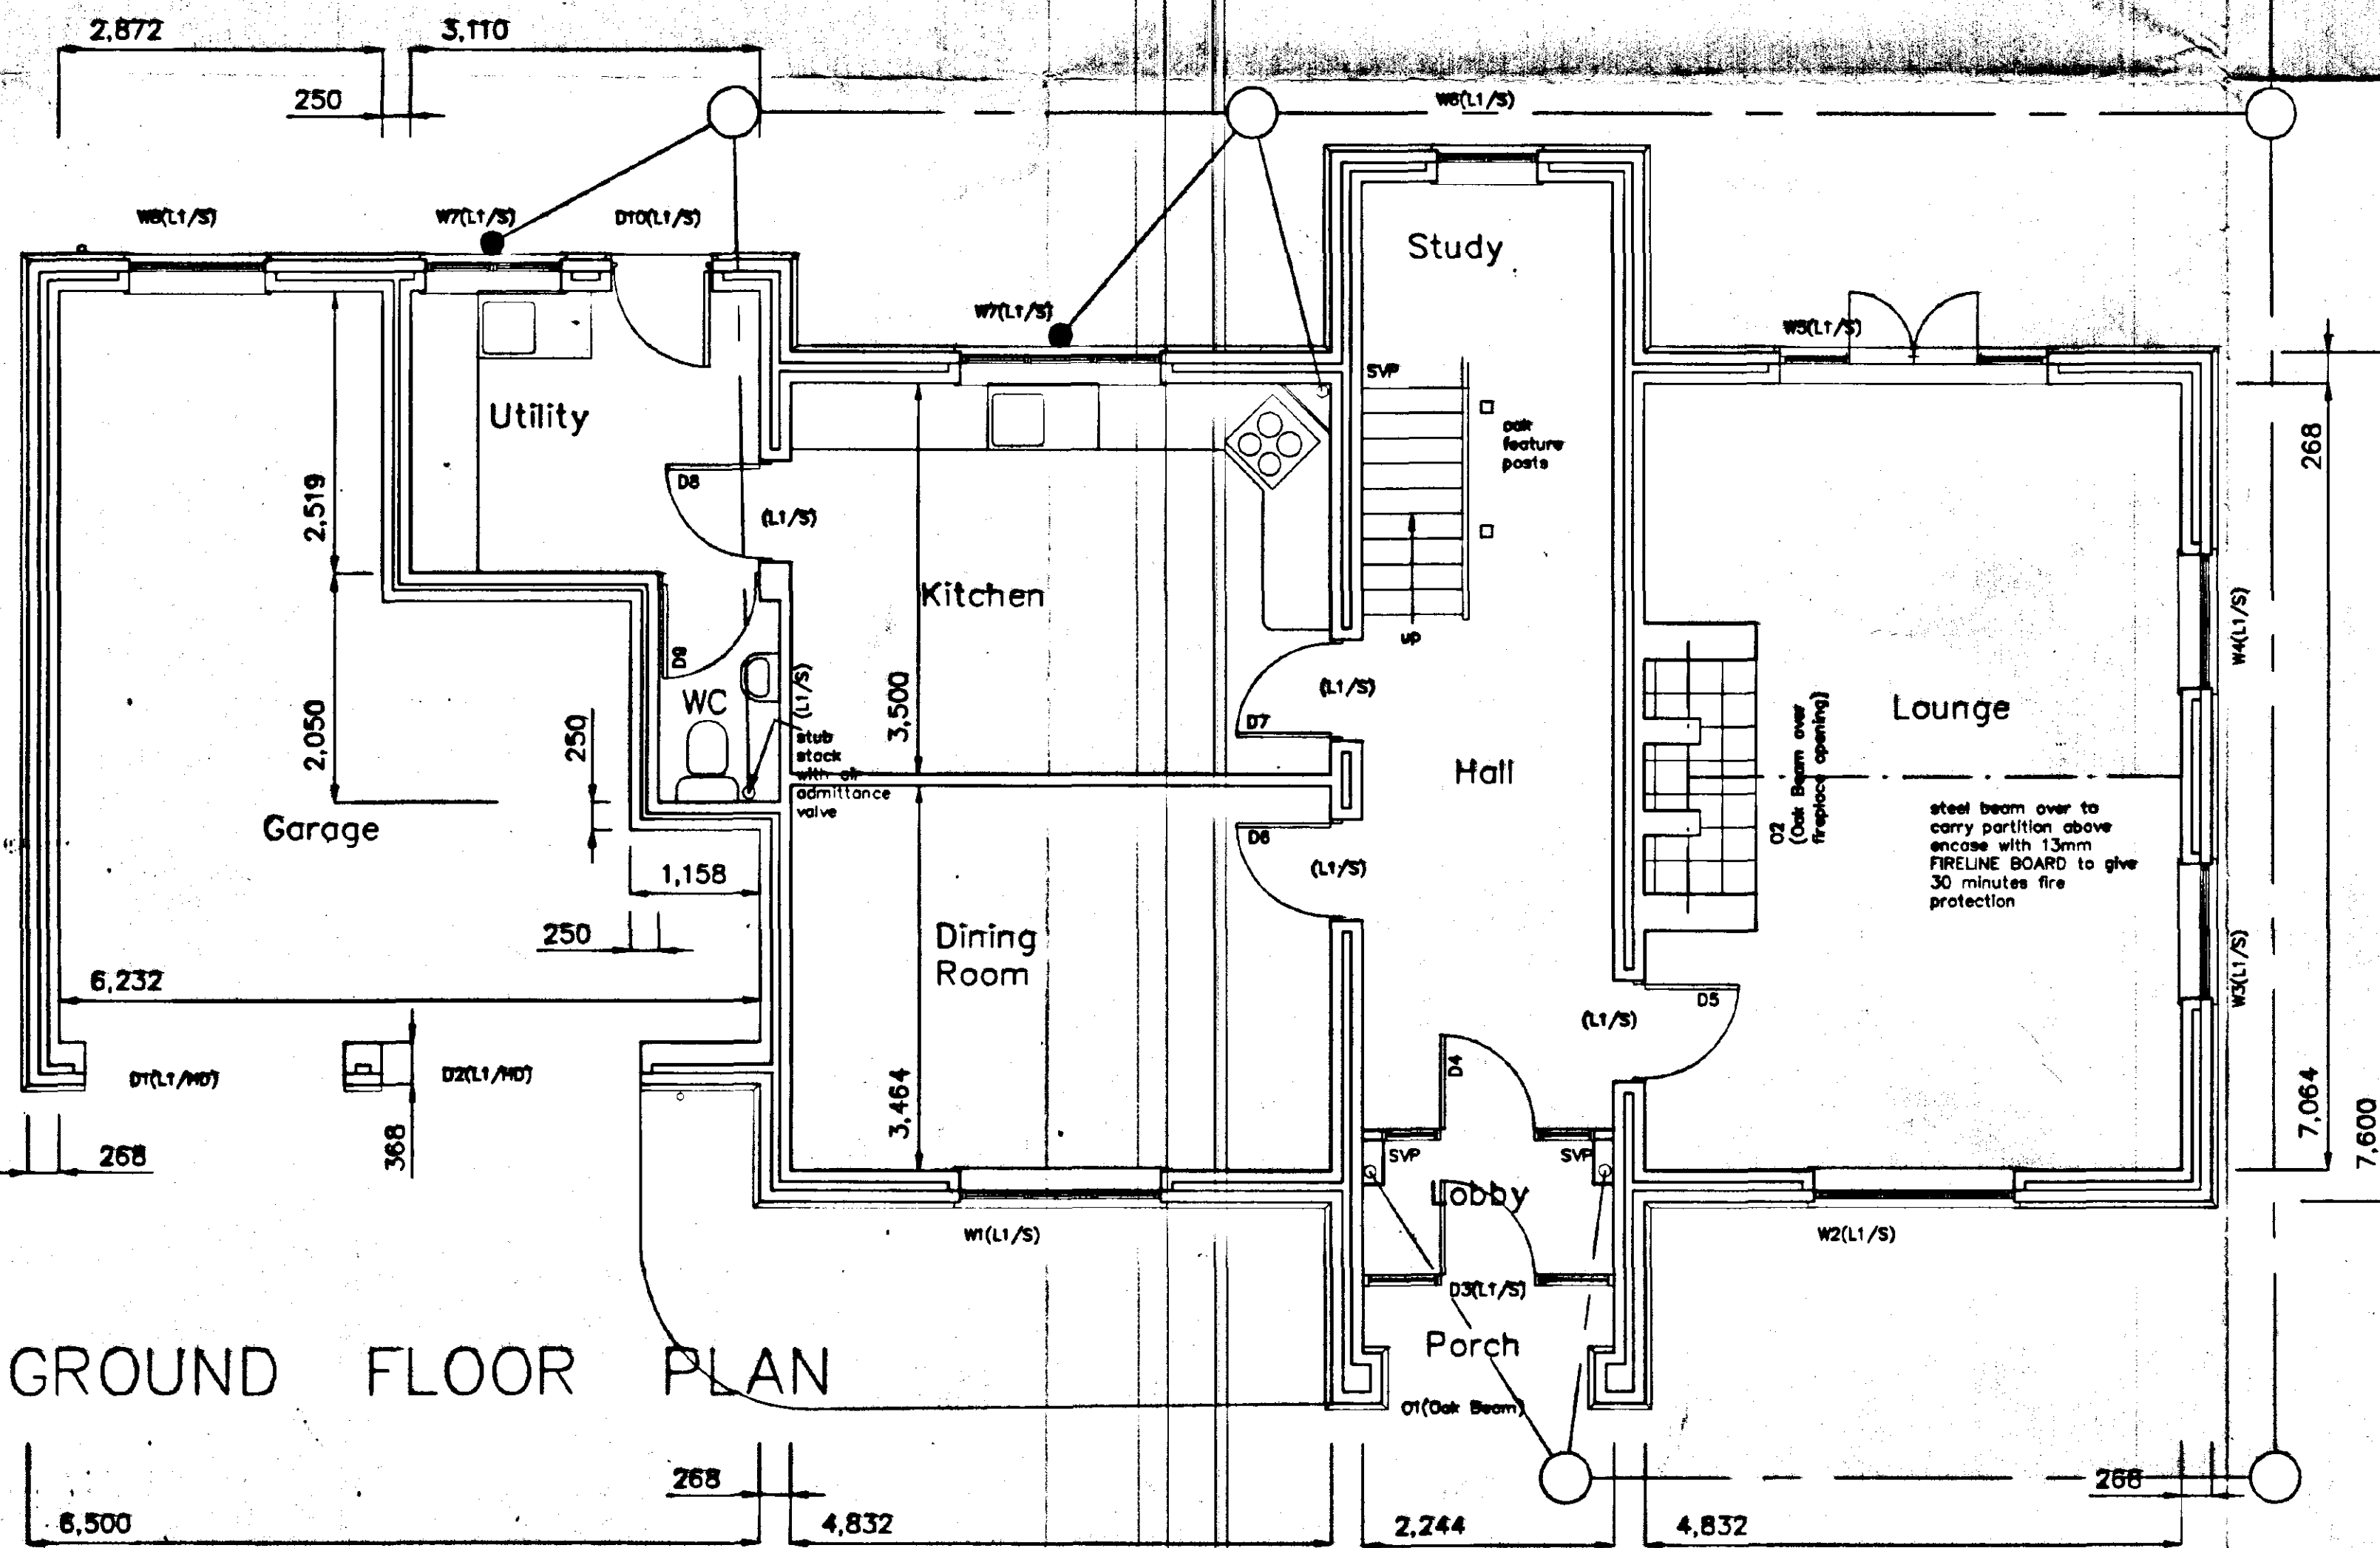


GROUND FLOOR PLAN

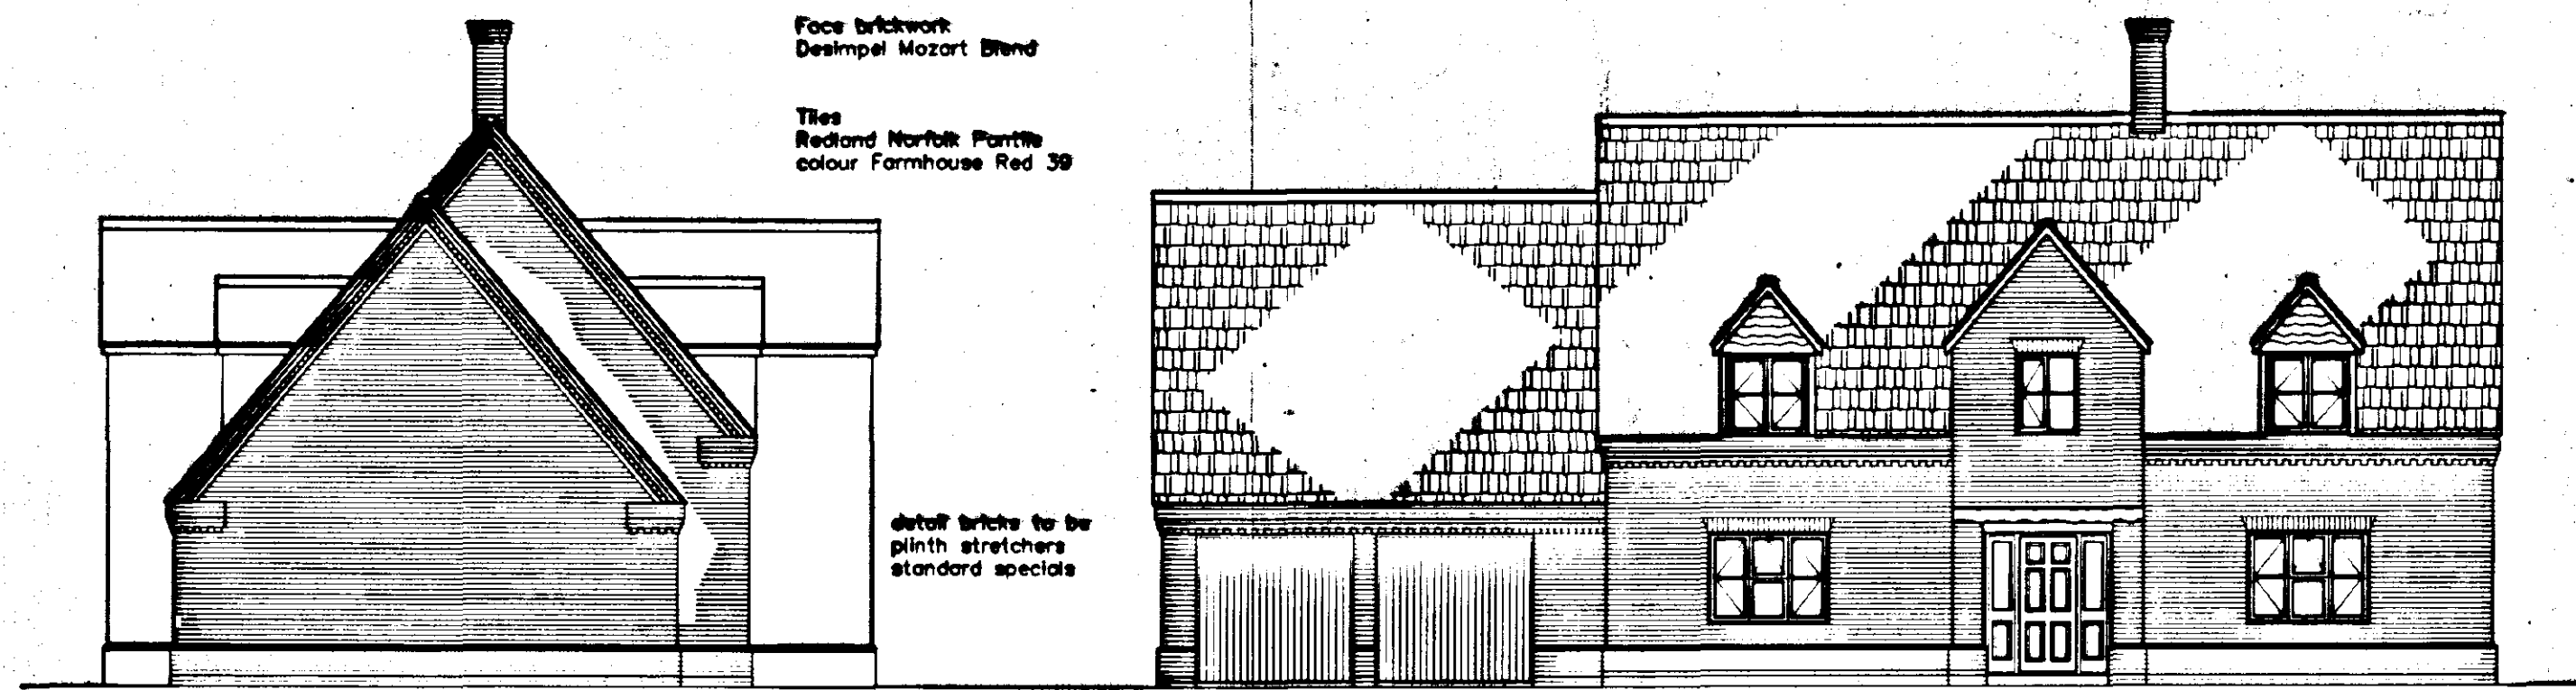


SIDE ELEVATION

FRONT ELEVATION

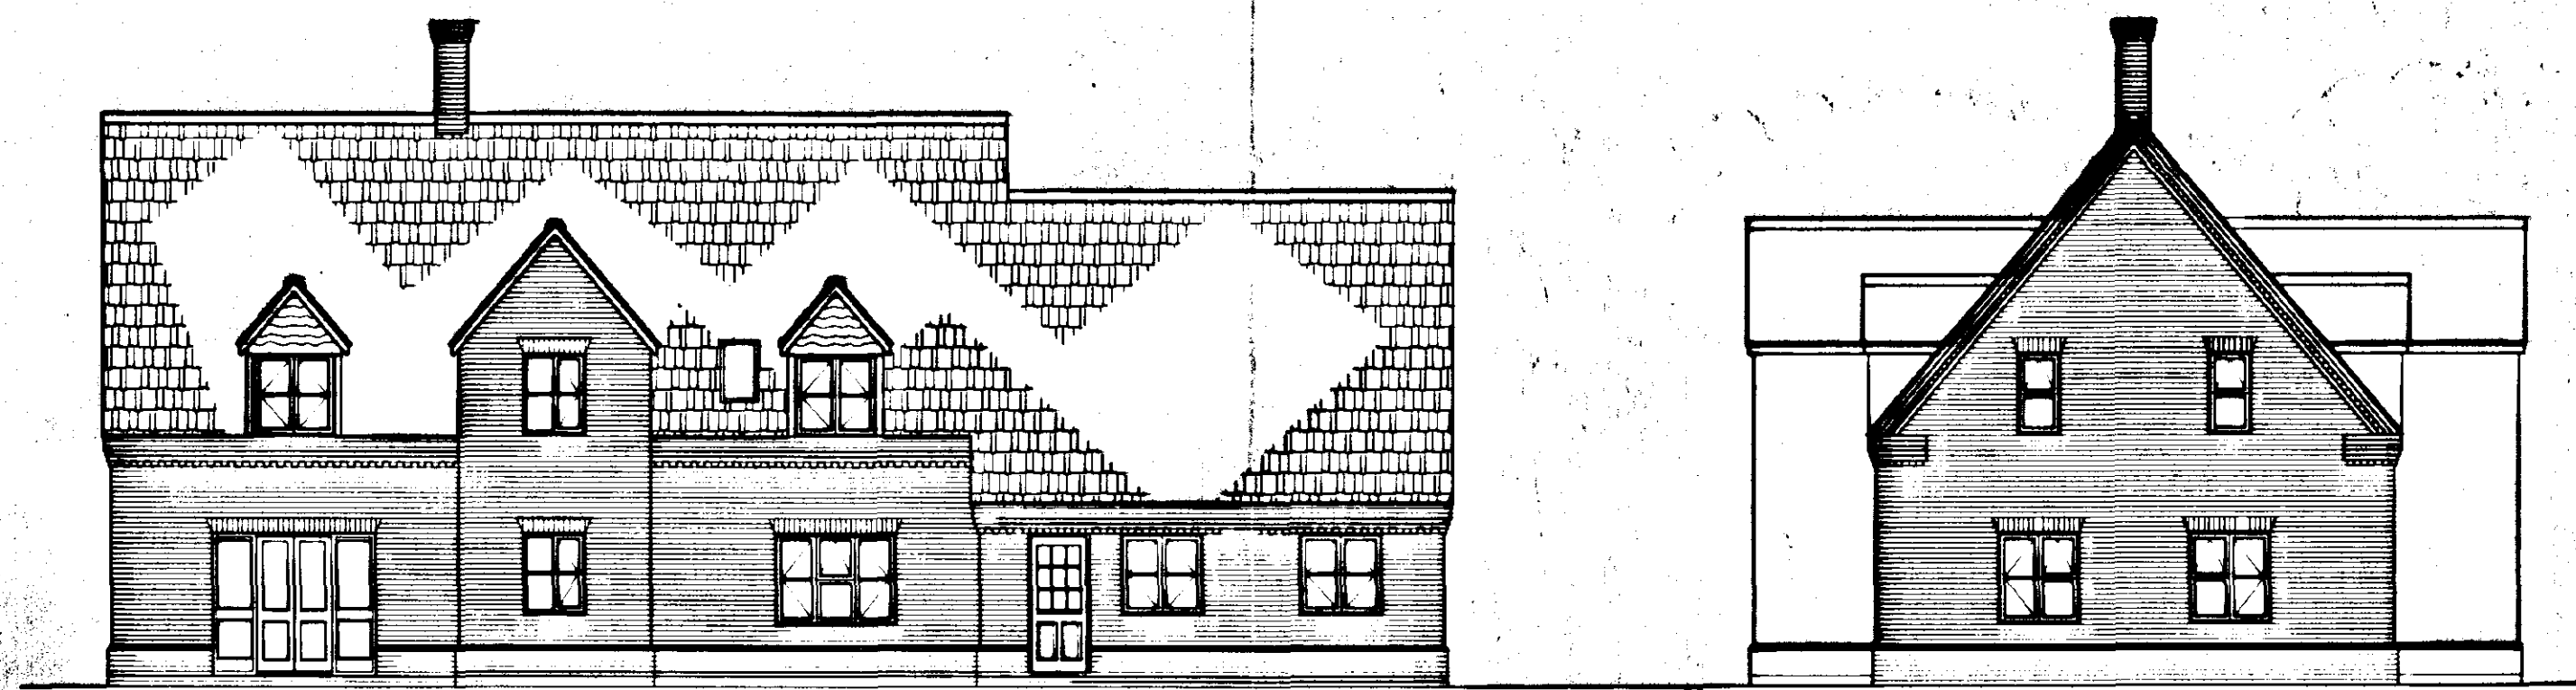

REAR ELEVATION

SIDE ELEVATION

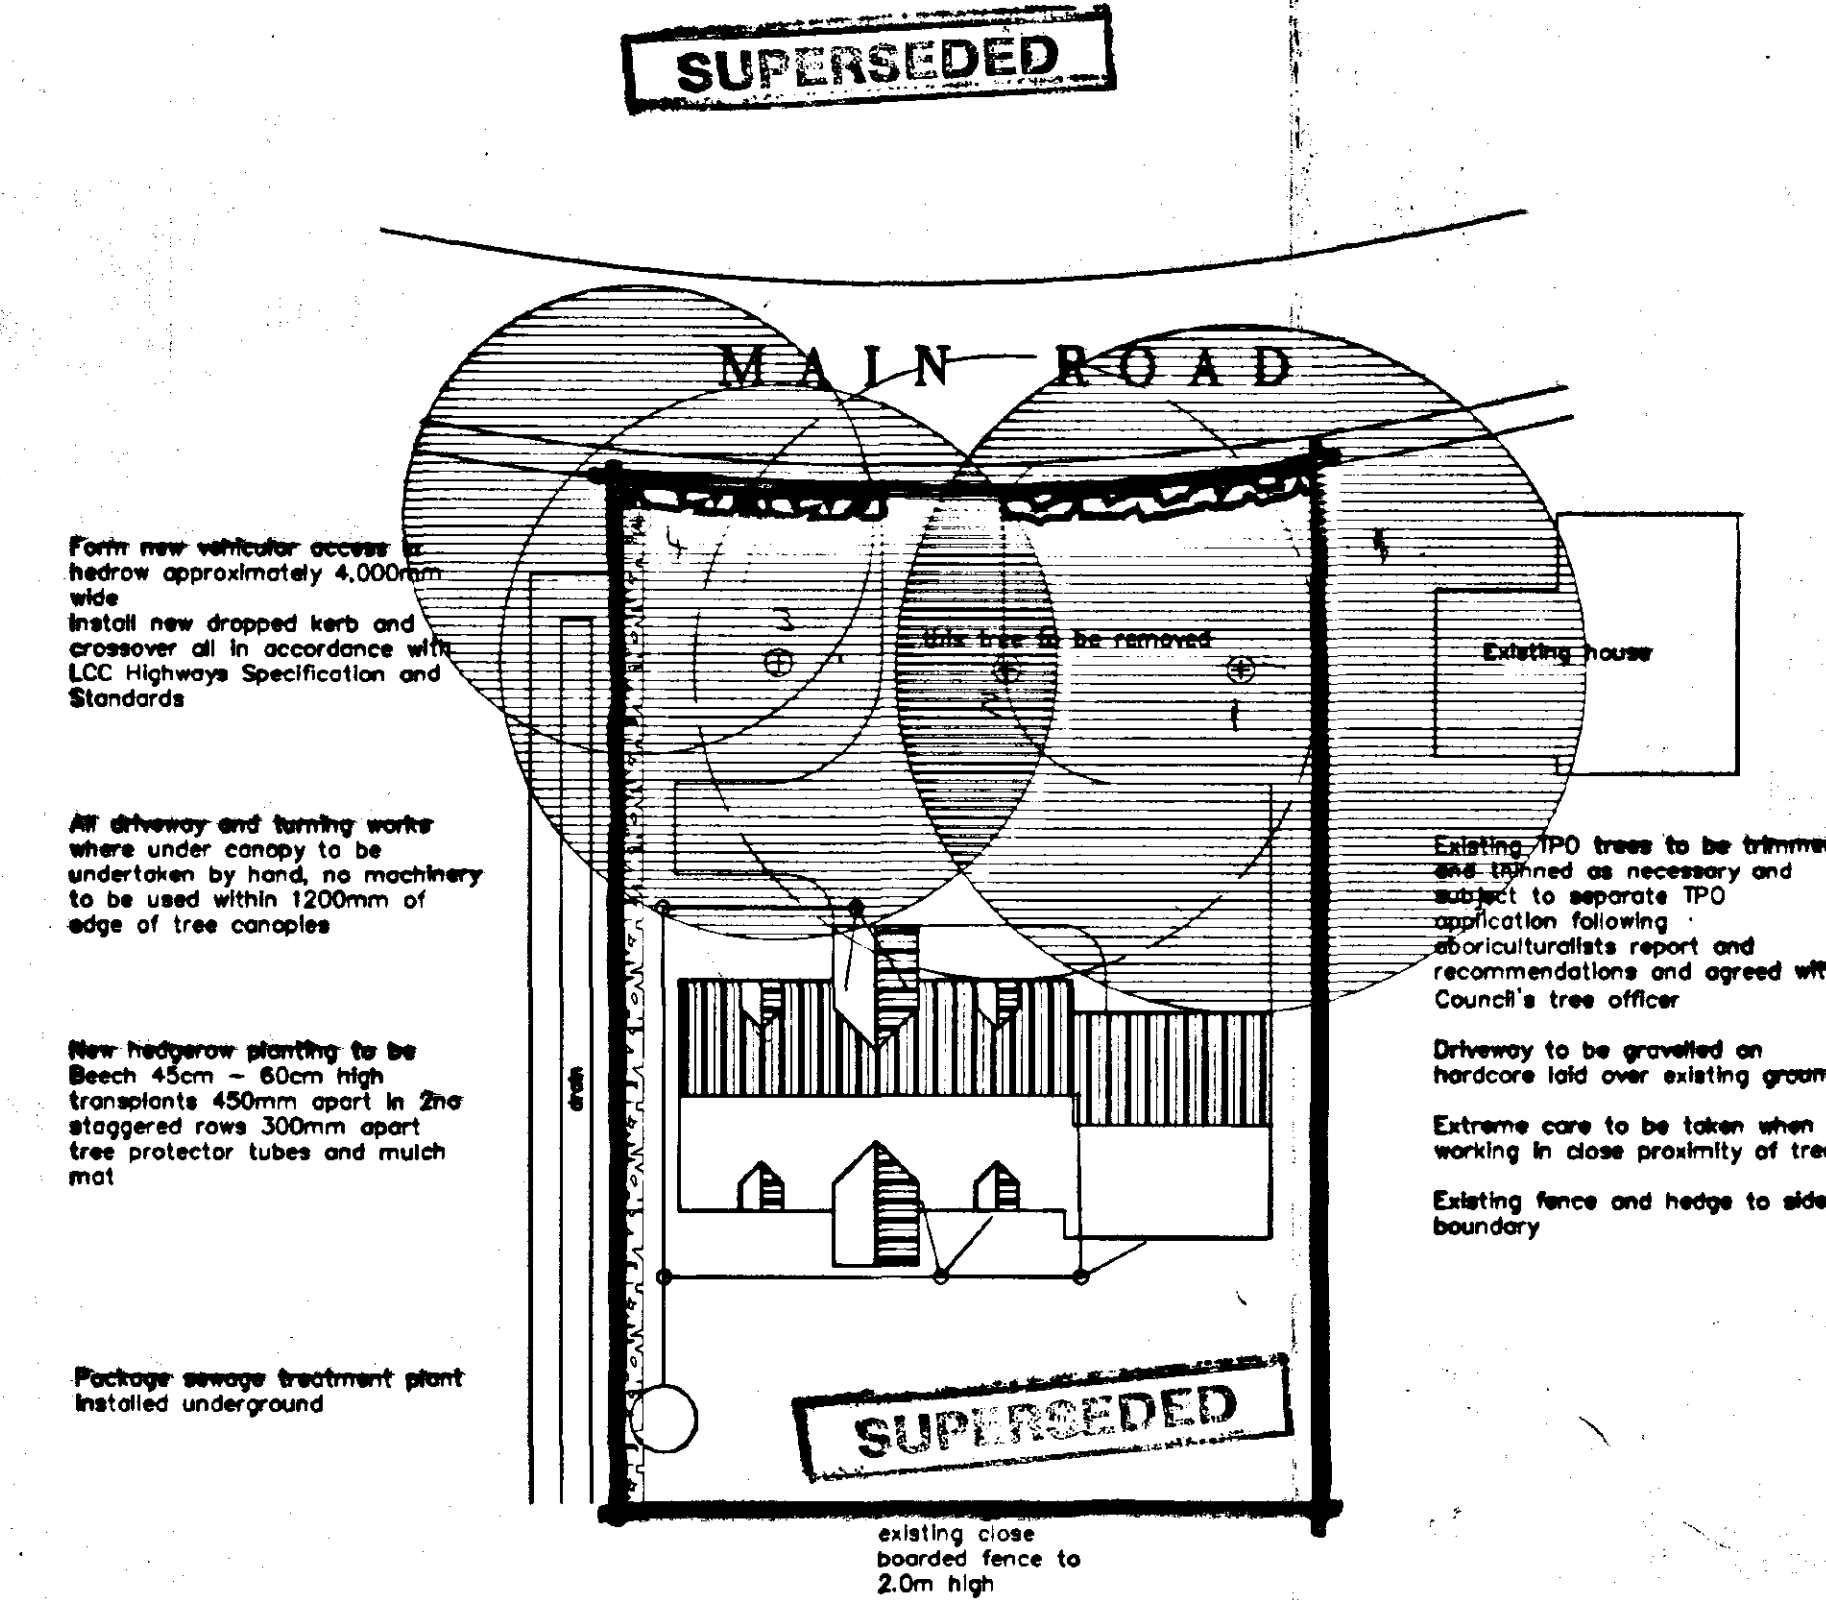

BLOCK PLAN

SOUTH HOLLAND DC
HOUSING & PLANNING
13 MAR 2000
Ref:






Approved
12/03/00

L. A. Building Design
Architectural and Surveying Practice
55 Hannam Boulevard
Spalding
Lincolnshire PE11 1LB
Telephone/Fax: Spalding (01775) 771437

Peter S Lithgow MCOB MBAT
Member of the Chartered Institute of Building and
Member of the British Institute of Architectural Technologists

Simon King Building Contractor

Proposed Chalet Bungalow and Garage on
Building Plot at
Gedney Dyke
Spalding
Lincolnshire

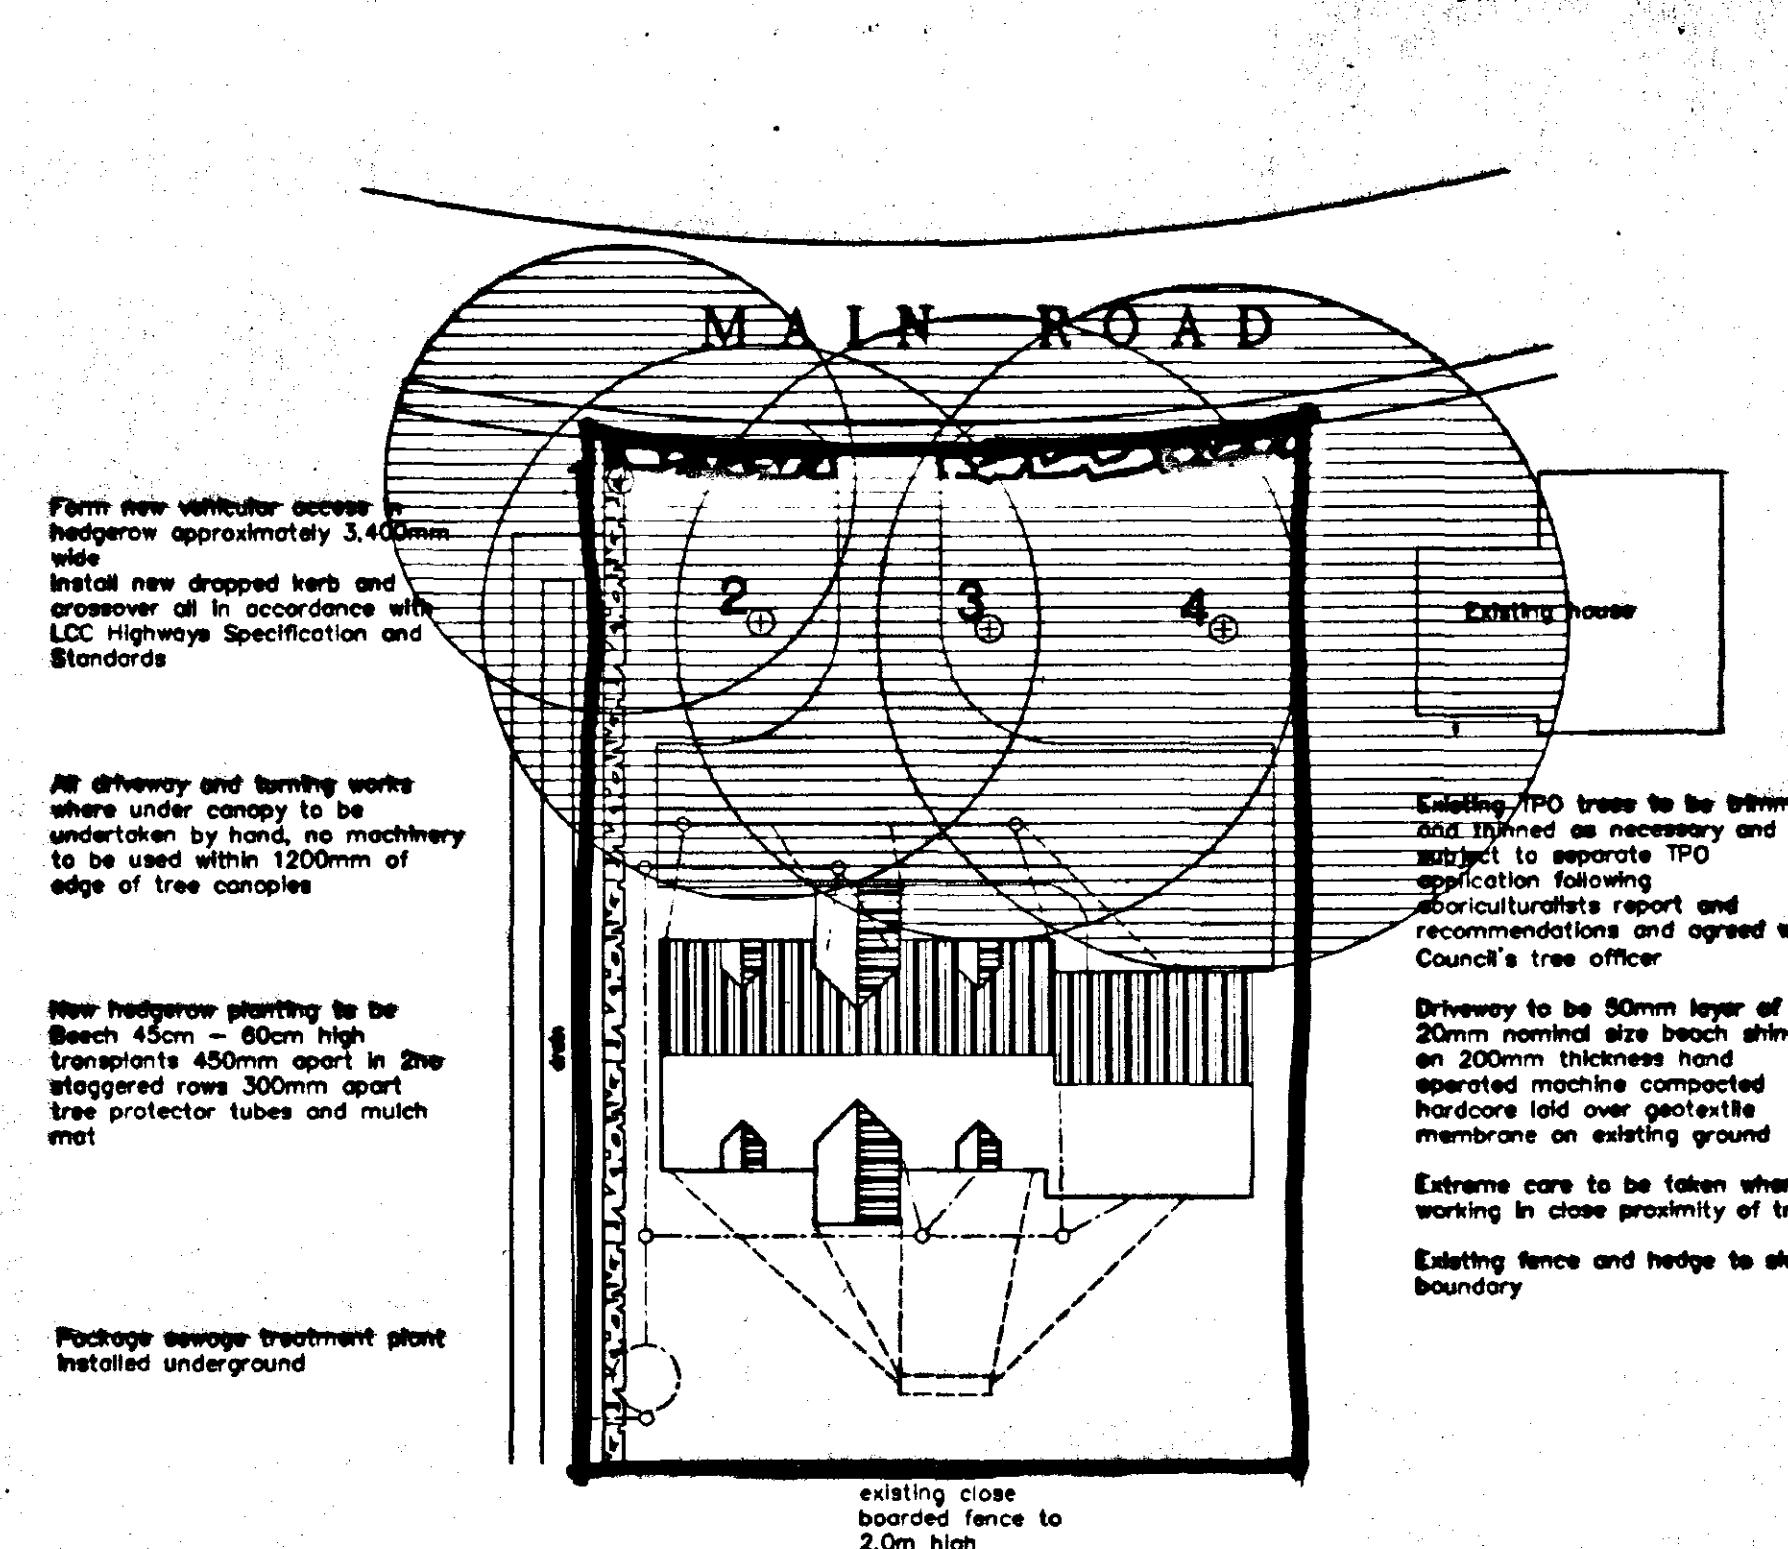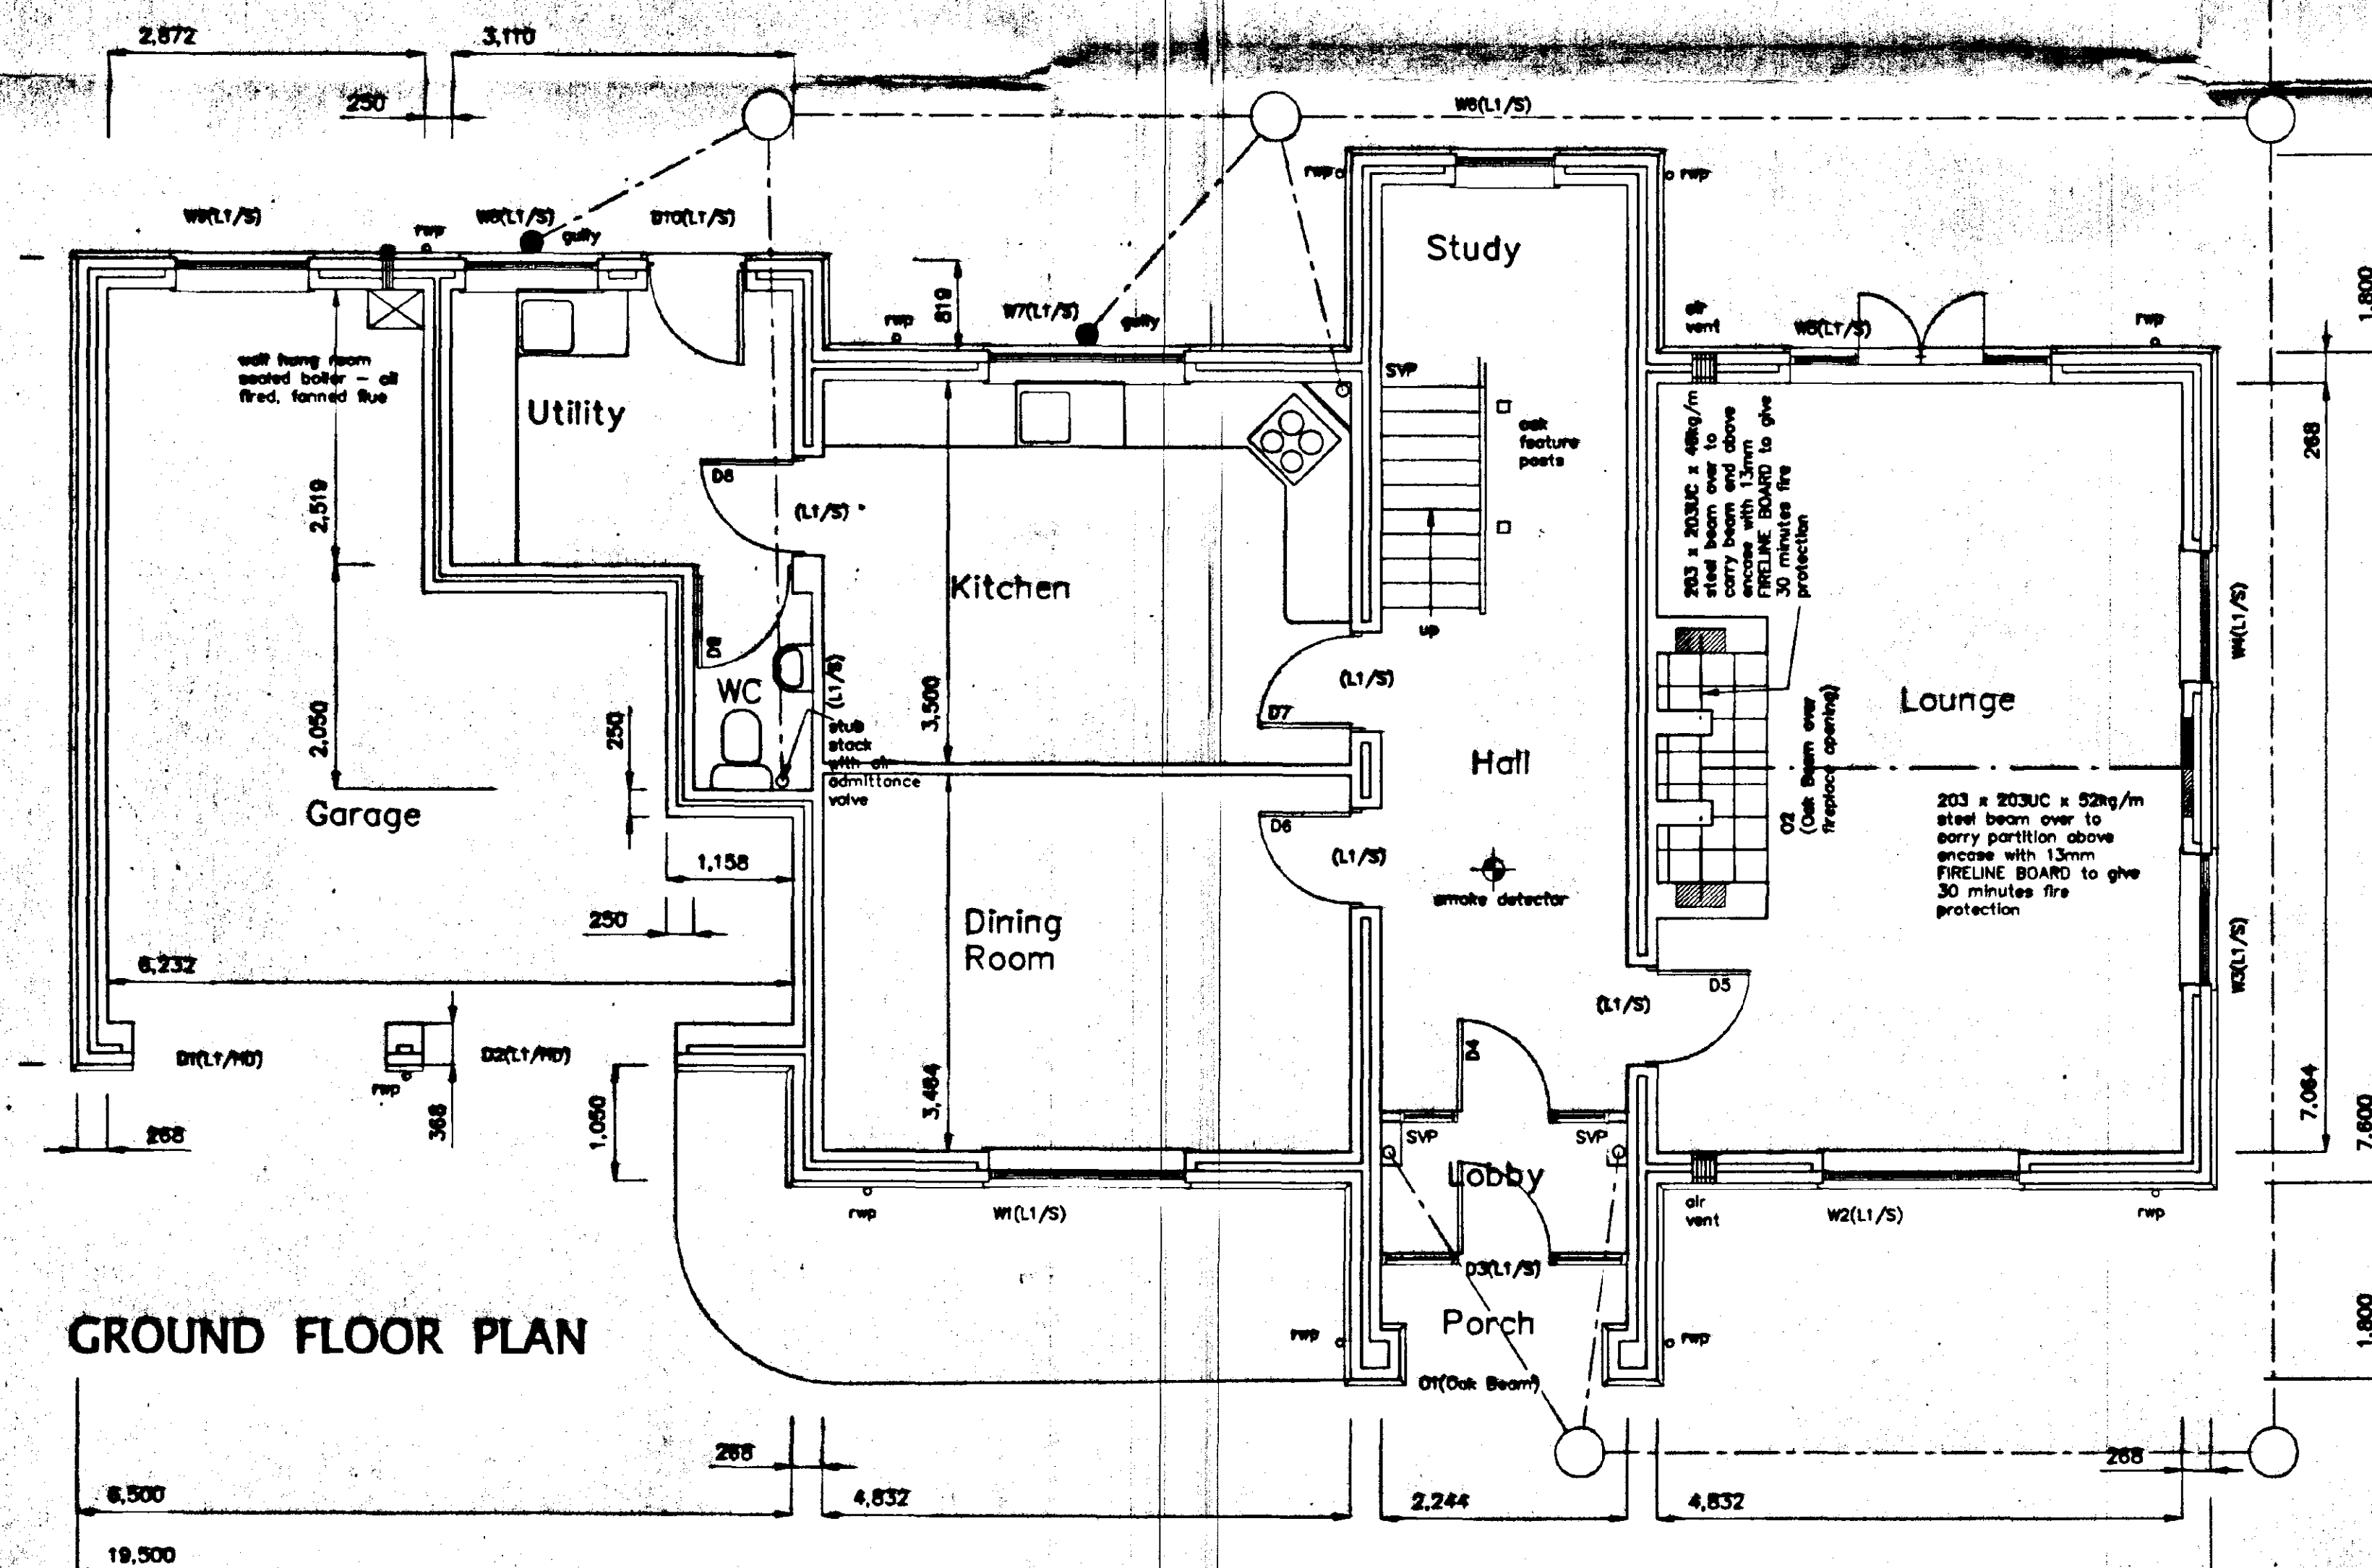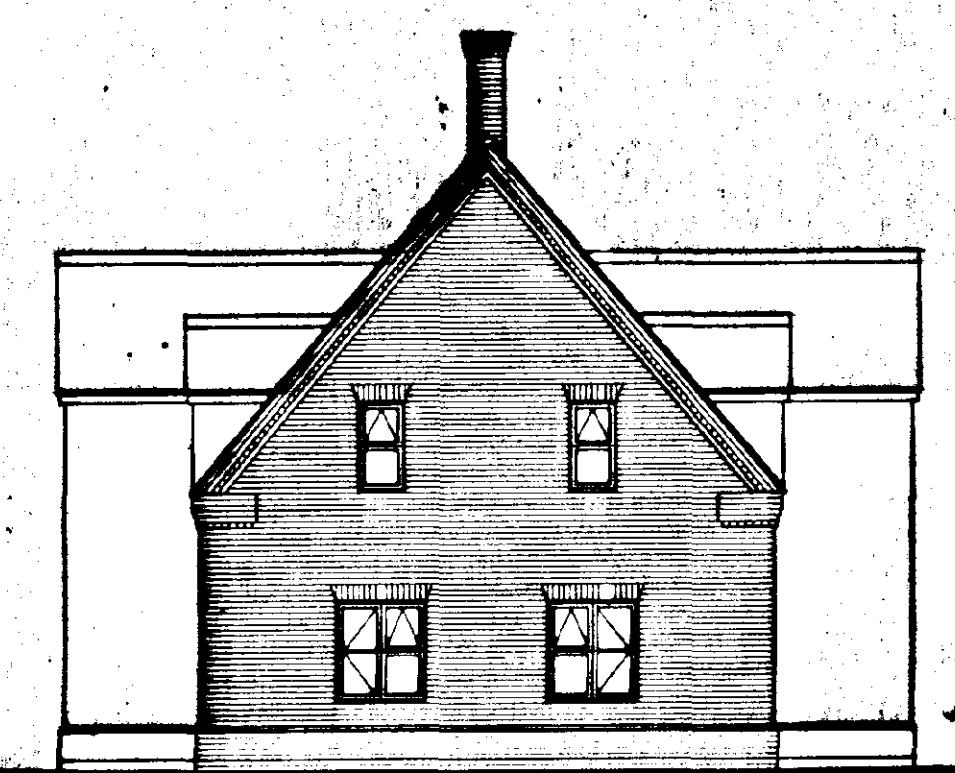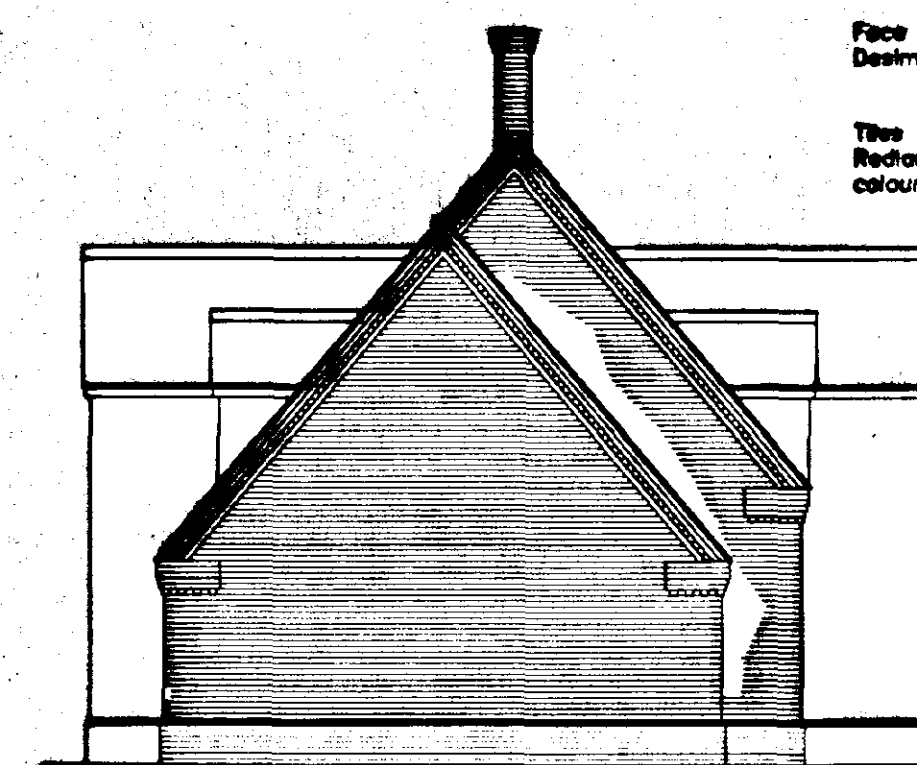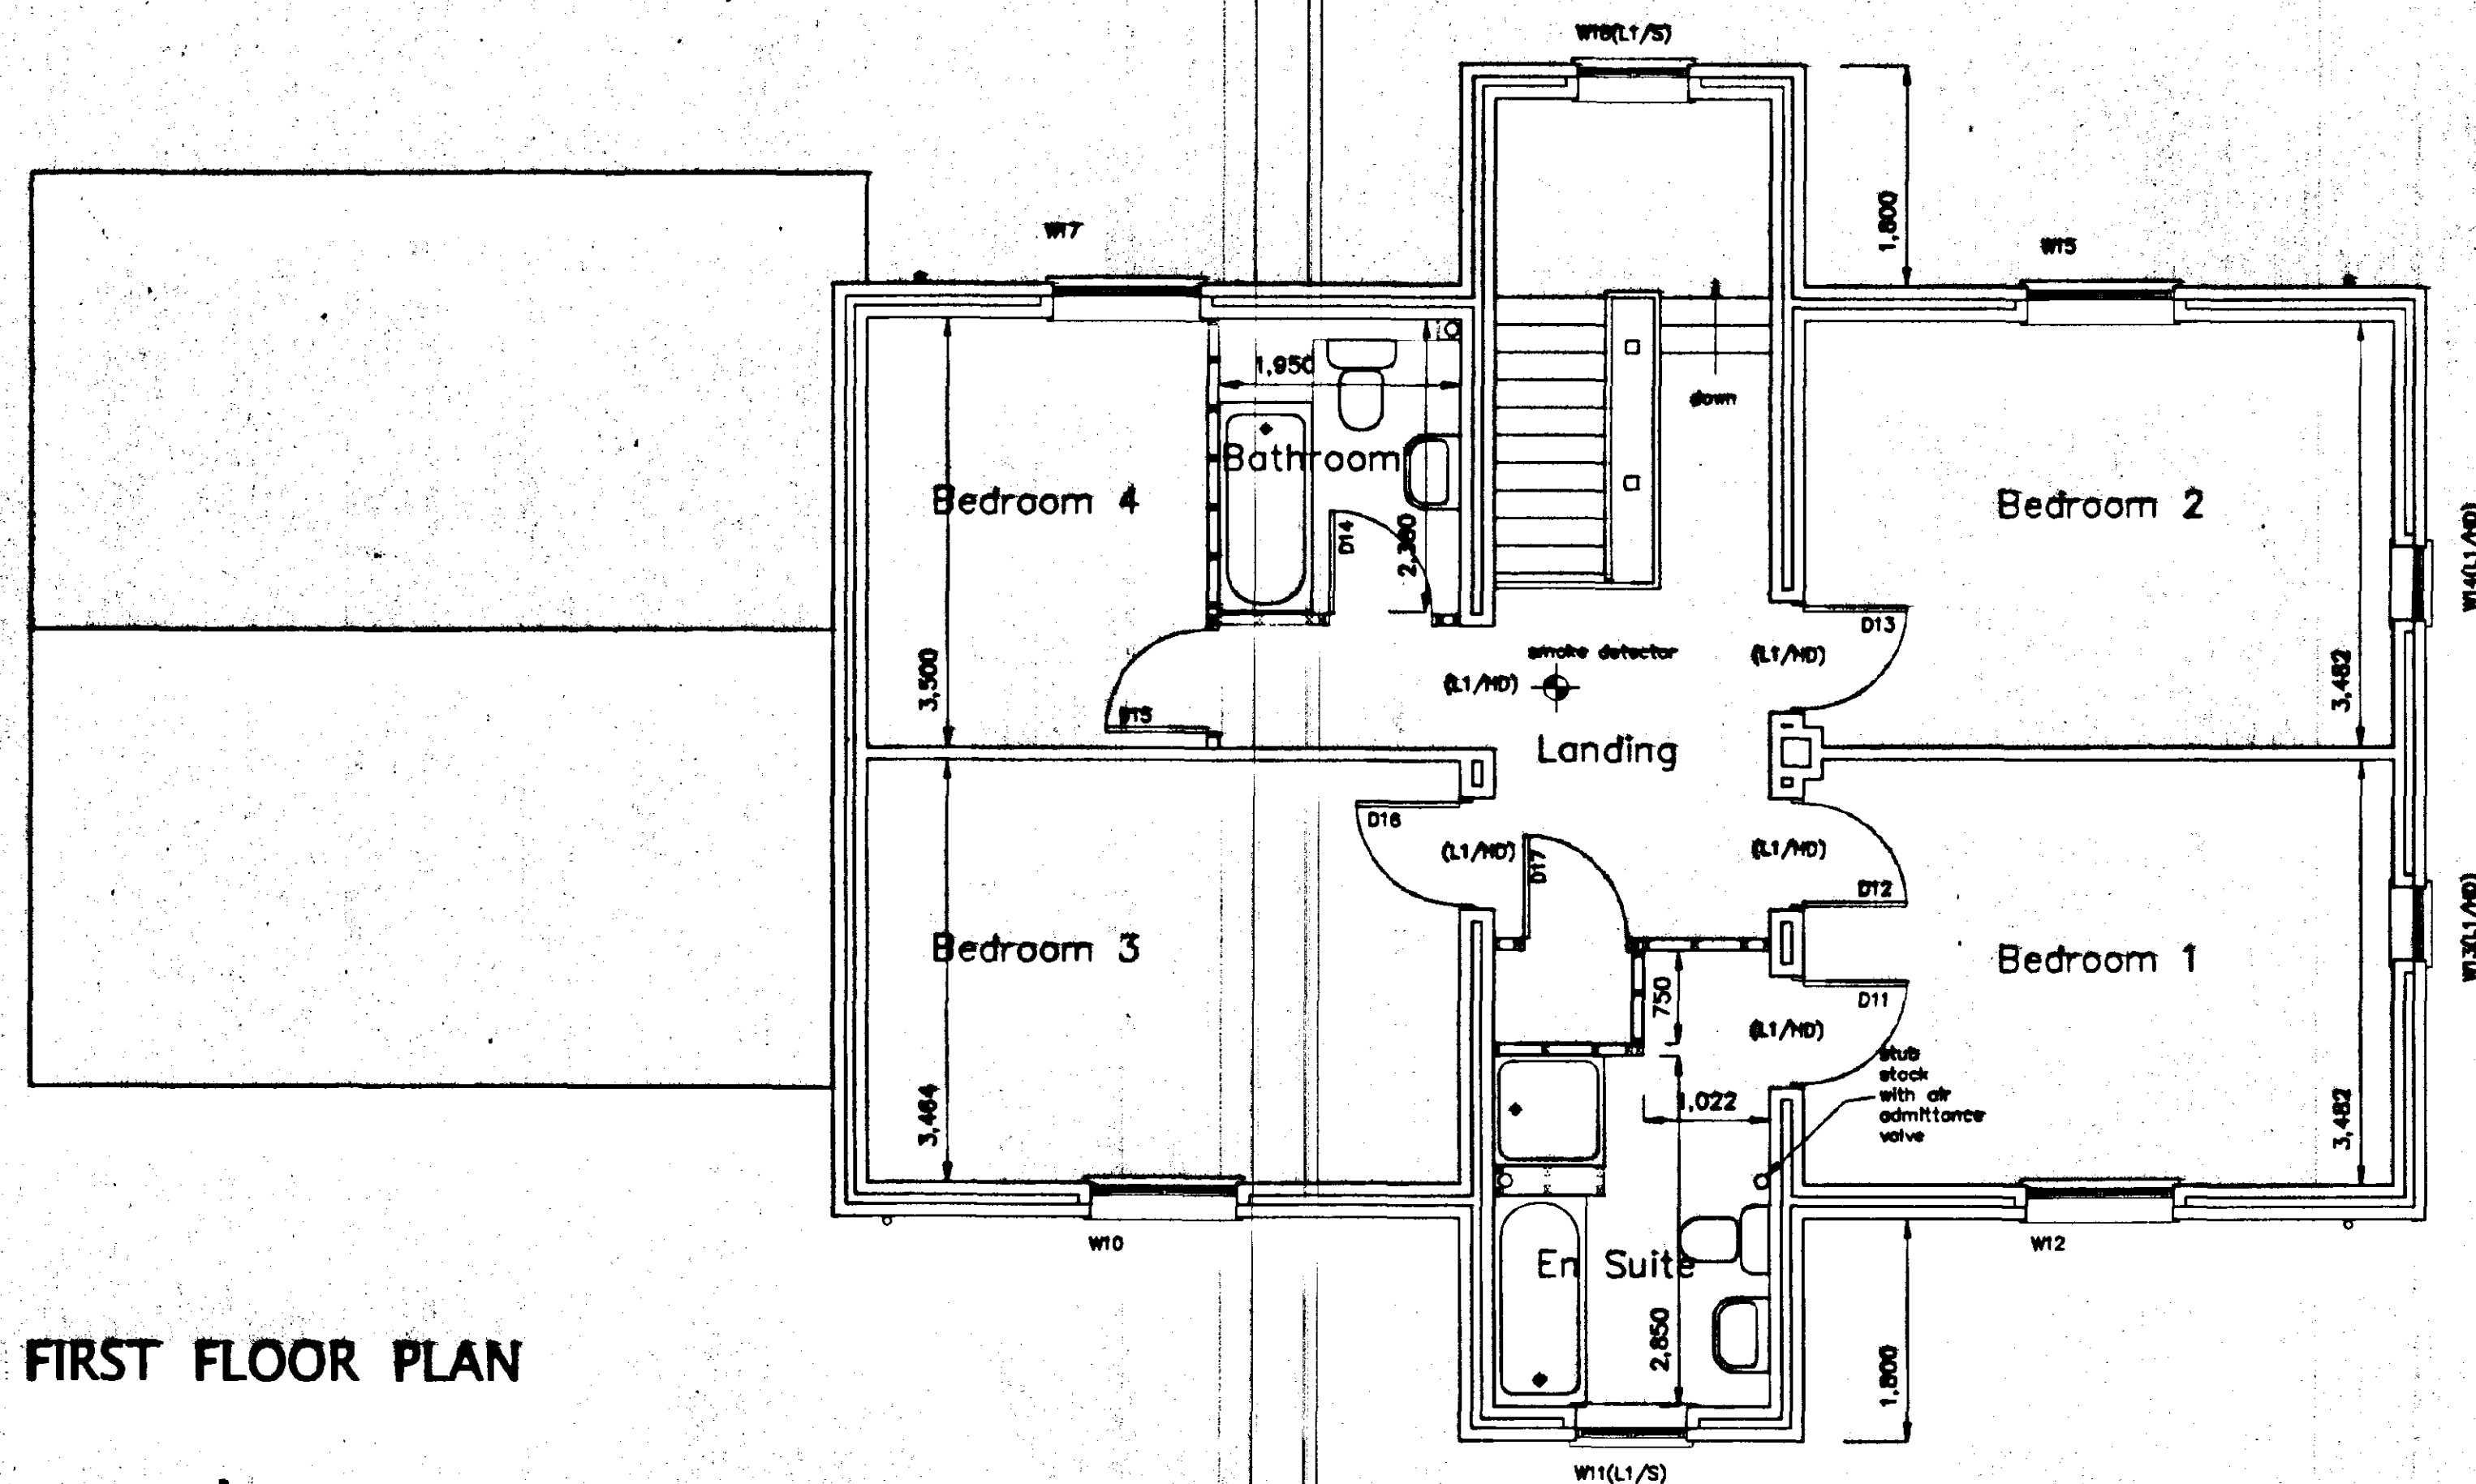

BLOCK PLAN

AMENDED PLAN

Ref. _____

**SOUTH HOLLAND DO
HOUSING & PLANNING**

23 MAY 2000

Ref. 1226/99

A - 7/5/2000
Access and driveway altered to pass between only trees
B - 20/5/2000
Position of access and driveway to pass between trees 1
and 3, not trees 3 and 4 as indicated in amendment A

L. A. Building Design
Architectural and Surveying Practice
55 Hannam Boulevard
Spalding
Lincolnshire PE11 1LB
Telephone/Fax: Spalding (01775) 711437

Peter S Lithgow MEMBER **MEAT**

Proposed Chatet Building Plot at
Main Road
Gedney Dyke
Spalding
Lincolnshire

Simon King Building Contractor

Ground Floor and First Floor Plans
Elevations and Block Plan

date	month
March 2000	1/100, 1/50 & 1/250

Peter S Lithgow

99/34 05B

Form new vehicular access in
hedge row approximately
3,400mm wide
install new dropped kerb and
expose all in accordance with
LCC Highways Specification and
Standards


All driveway and turning works
where under canopy to be
undertaken by hand, no
machinery to be used within
1200mm of edge of tree
canopies

Driveway to be formed over top
of existing ground with minimal
excavation and where necessary
to be done by hand
Formation to be on TERRAM
500 Geotextile membrane with
approx 200mm compacted
hardcore finished with 50mm
layer of 20mm nominal size
washed beach shingle

CROSS SECTION THROUGH ACCESS DRIVE

Make up ground levels as
necessary to raise site levels

Areas around trees to be left
alone so far as is practicable
possible and where driveway
passes between ground to be
graded down to tree ground
level

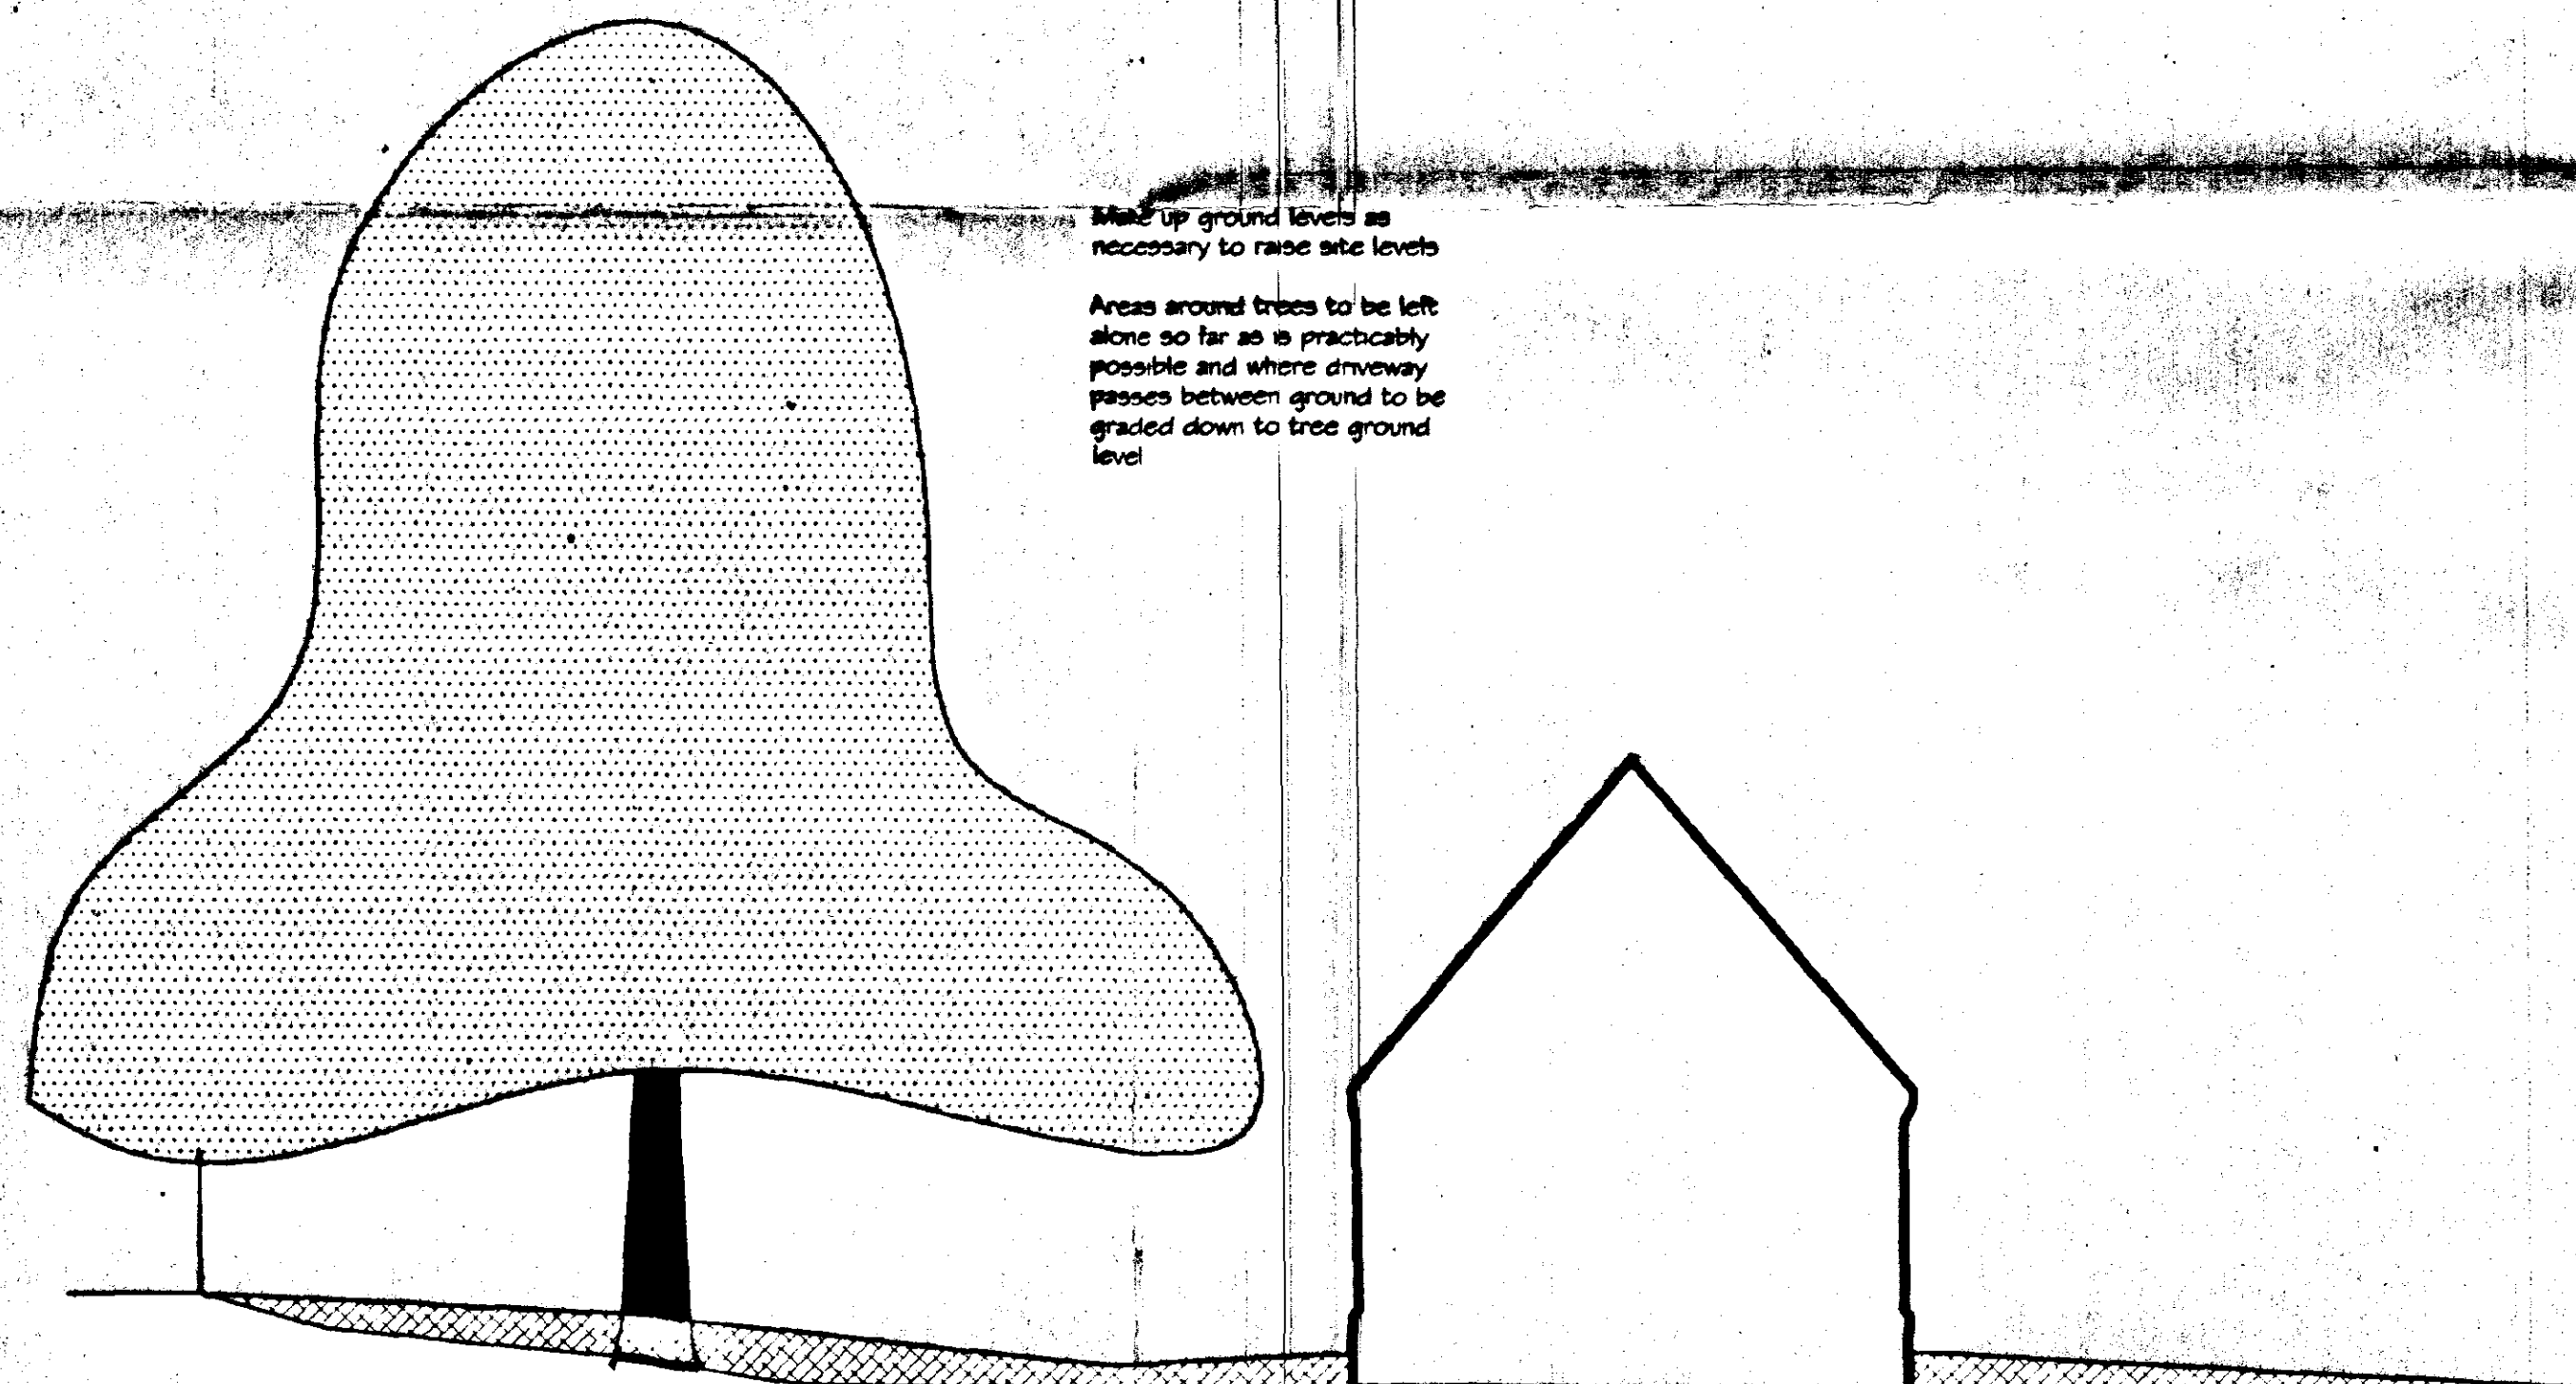

LONGITUDINAL SECTION THROUGH SITE AT MID POINT

AMENDED PLAN

Ref.

SOUTH HOLLAND DC
HOUSING & PLANNING

110 MAY 2000

Ref: 1220/79

L. A. Building Design

Architectural and Surveying Practice
55 Hannam Boulevard
Spalding
Lincolnshire PE11 1LB
Telephone/Fax Spalding (01775) 771437

Peter S Lithgow MCOB MRRT

Member of the Chartered Institute of Building and
Member of the British Institute of Architectural Technologists

Proposed Chalet Bungalow and Garage on
Building Plot at
Main Road
Gedney Dyke
Spalding
Lincolnshire

Simon King Building Contractor

Section Through Site to Show Driveway

May 2000 1/10, 1/100

Peter S Lithgow

99/34 06

DETERMINED
PLAN