


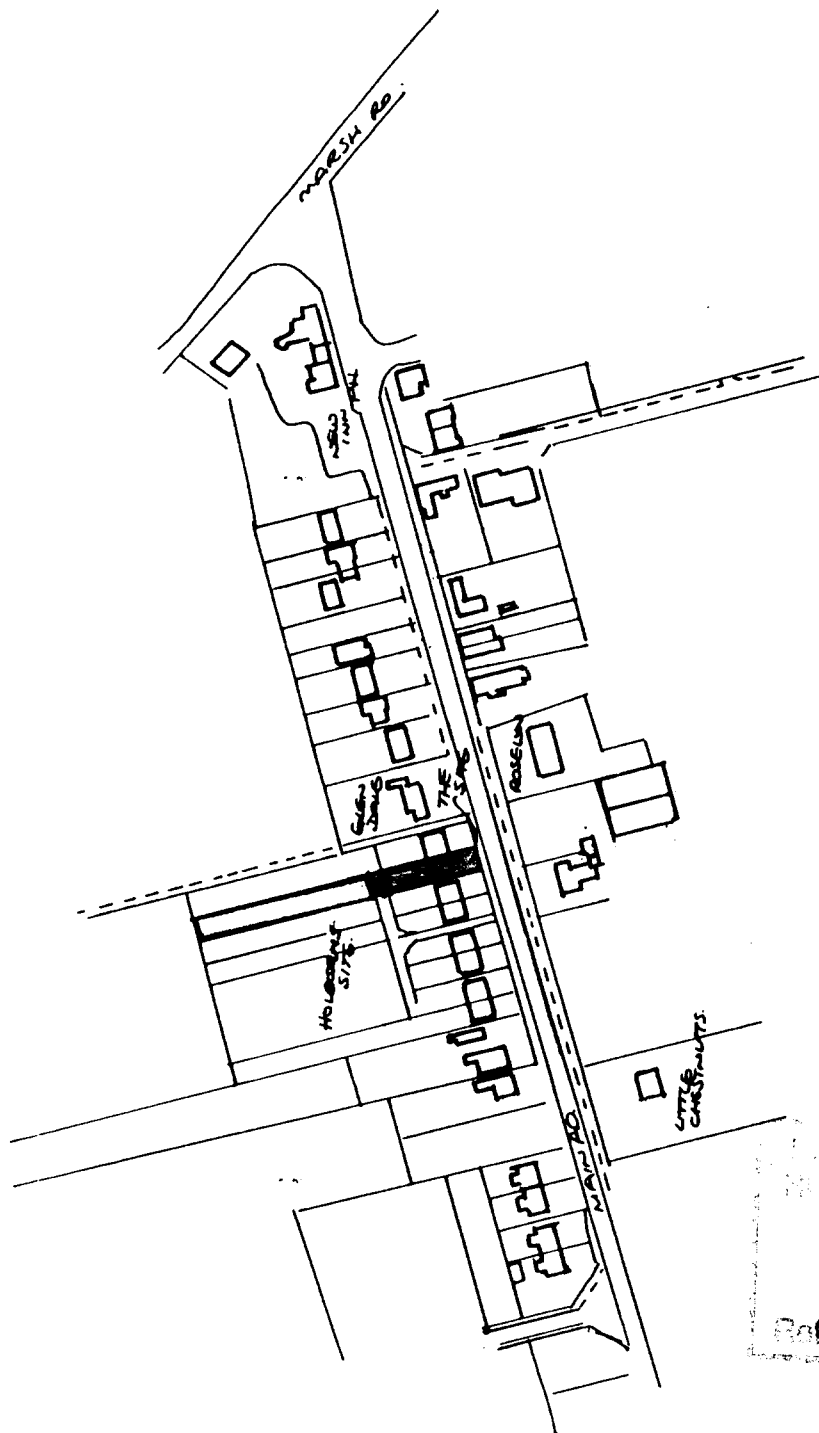


Reproduced from..... Ordnance
 Survey map with the
 permission of The Controller of
 Her Majesty's Stationery Office.
 Crown Copyright.
 ARCHITECTURAL DESIGN SERVICES.
 3 Newgate Road
 Tydd St Giles
 Wisbech, Cambs, PE13 5LH.
 Licence No. AR35449R0001.


DEVELOPMENT

Ref: 1224/100

EXISTING ELEVATIONS

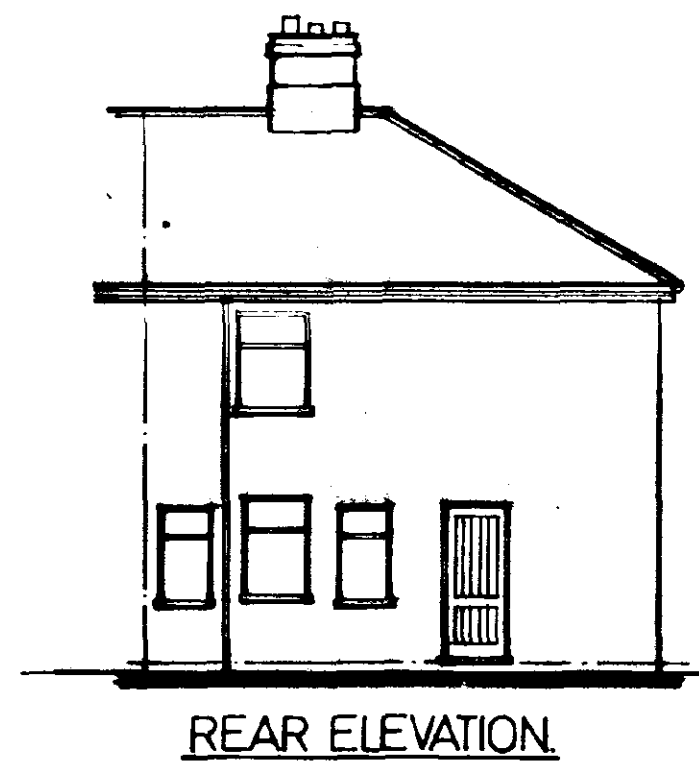


REAR ELEVATION

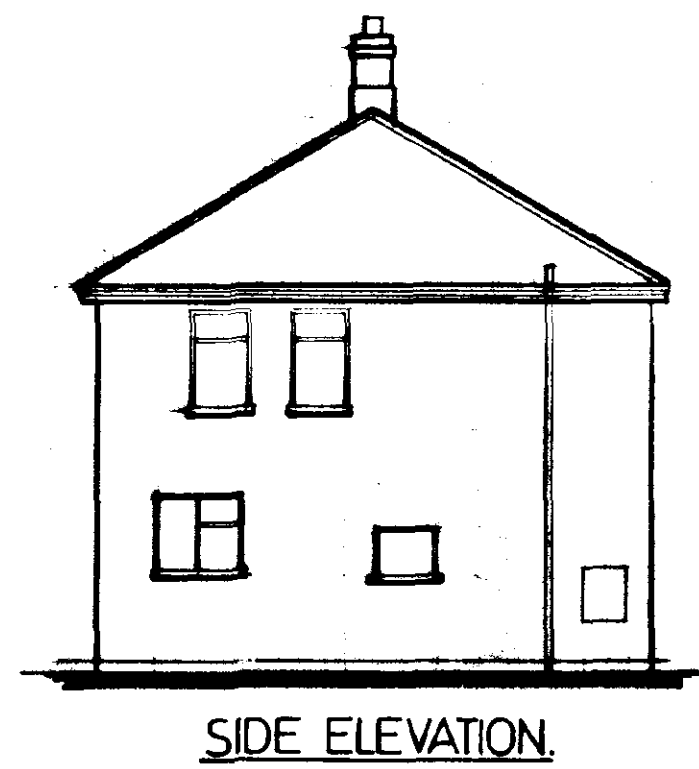

SIDE ELEVATION

PROPOSED ELEVATIONS

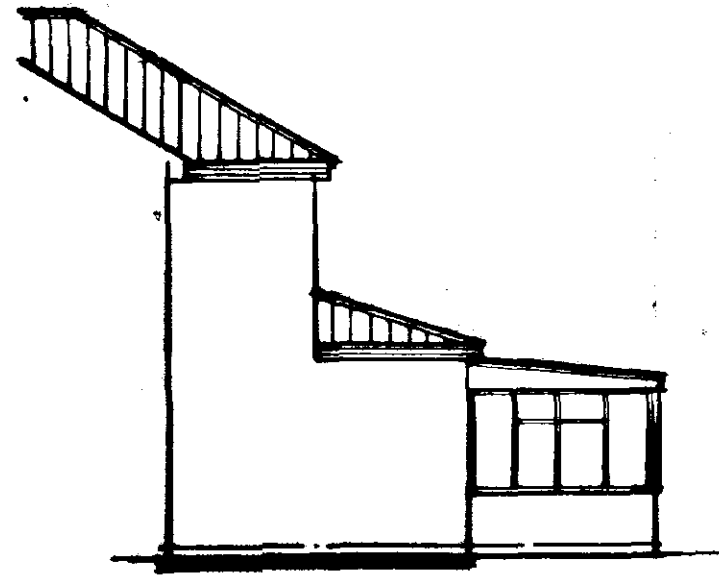


SIDE ELEVATION




REAR ELEVATION




SIDE ELEVATION

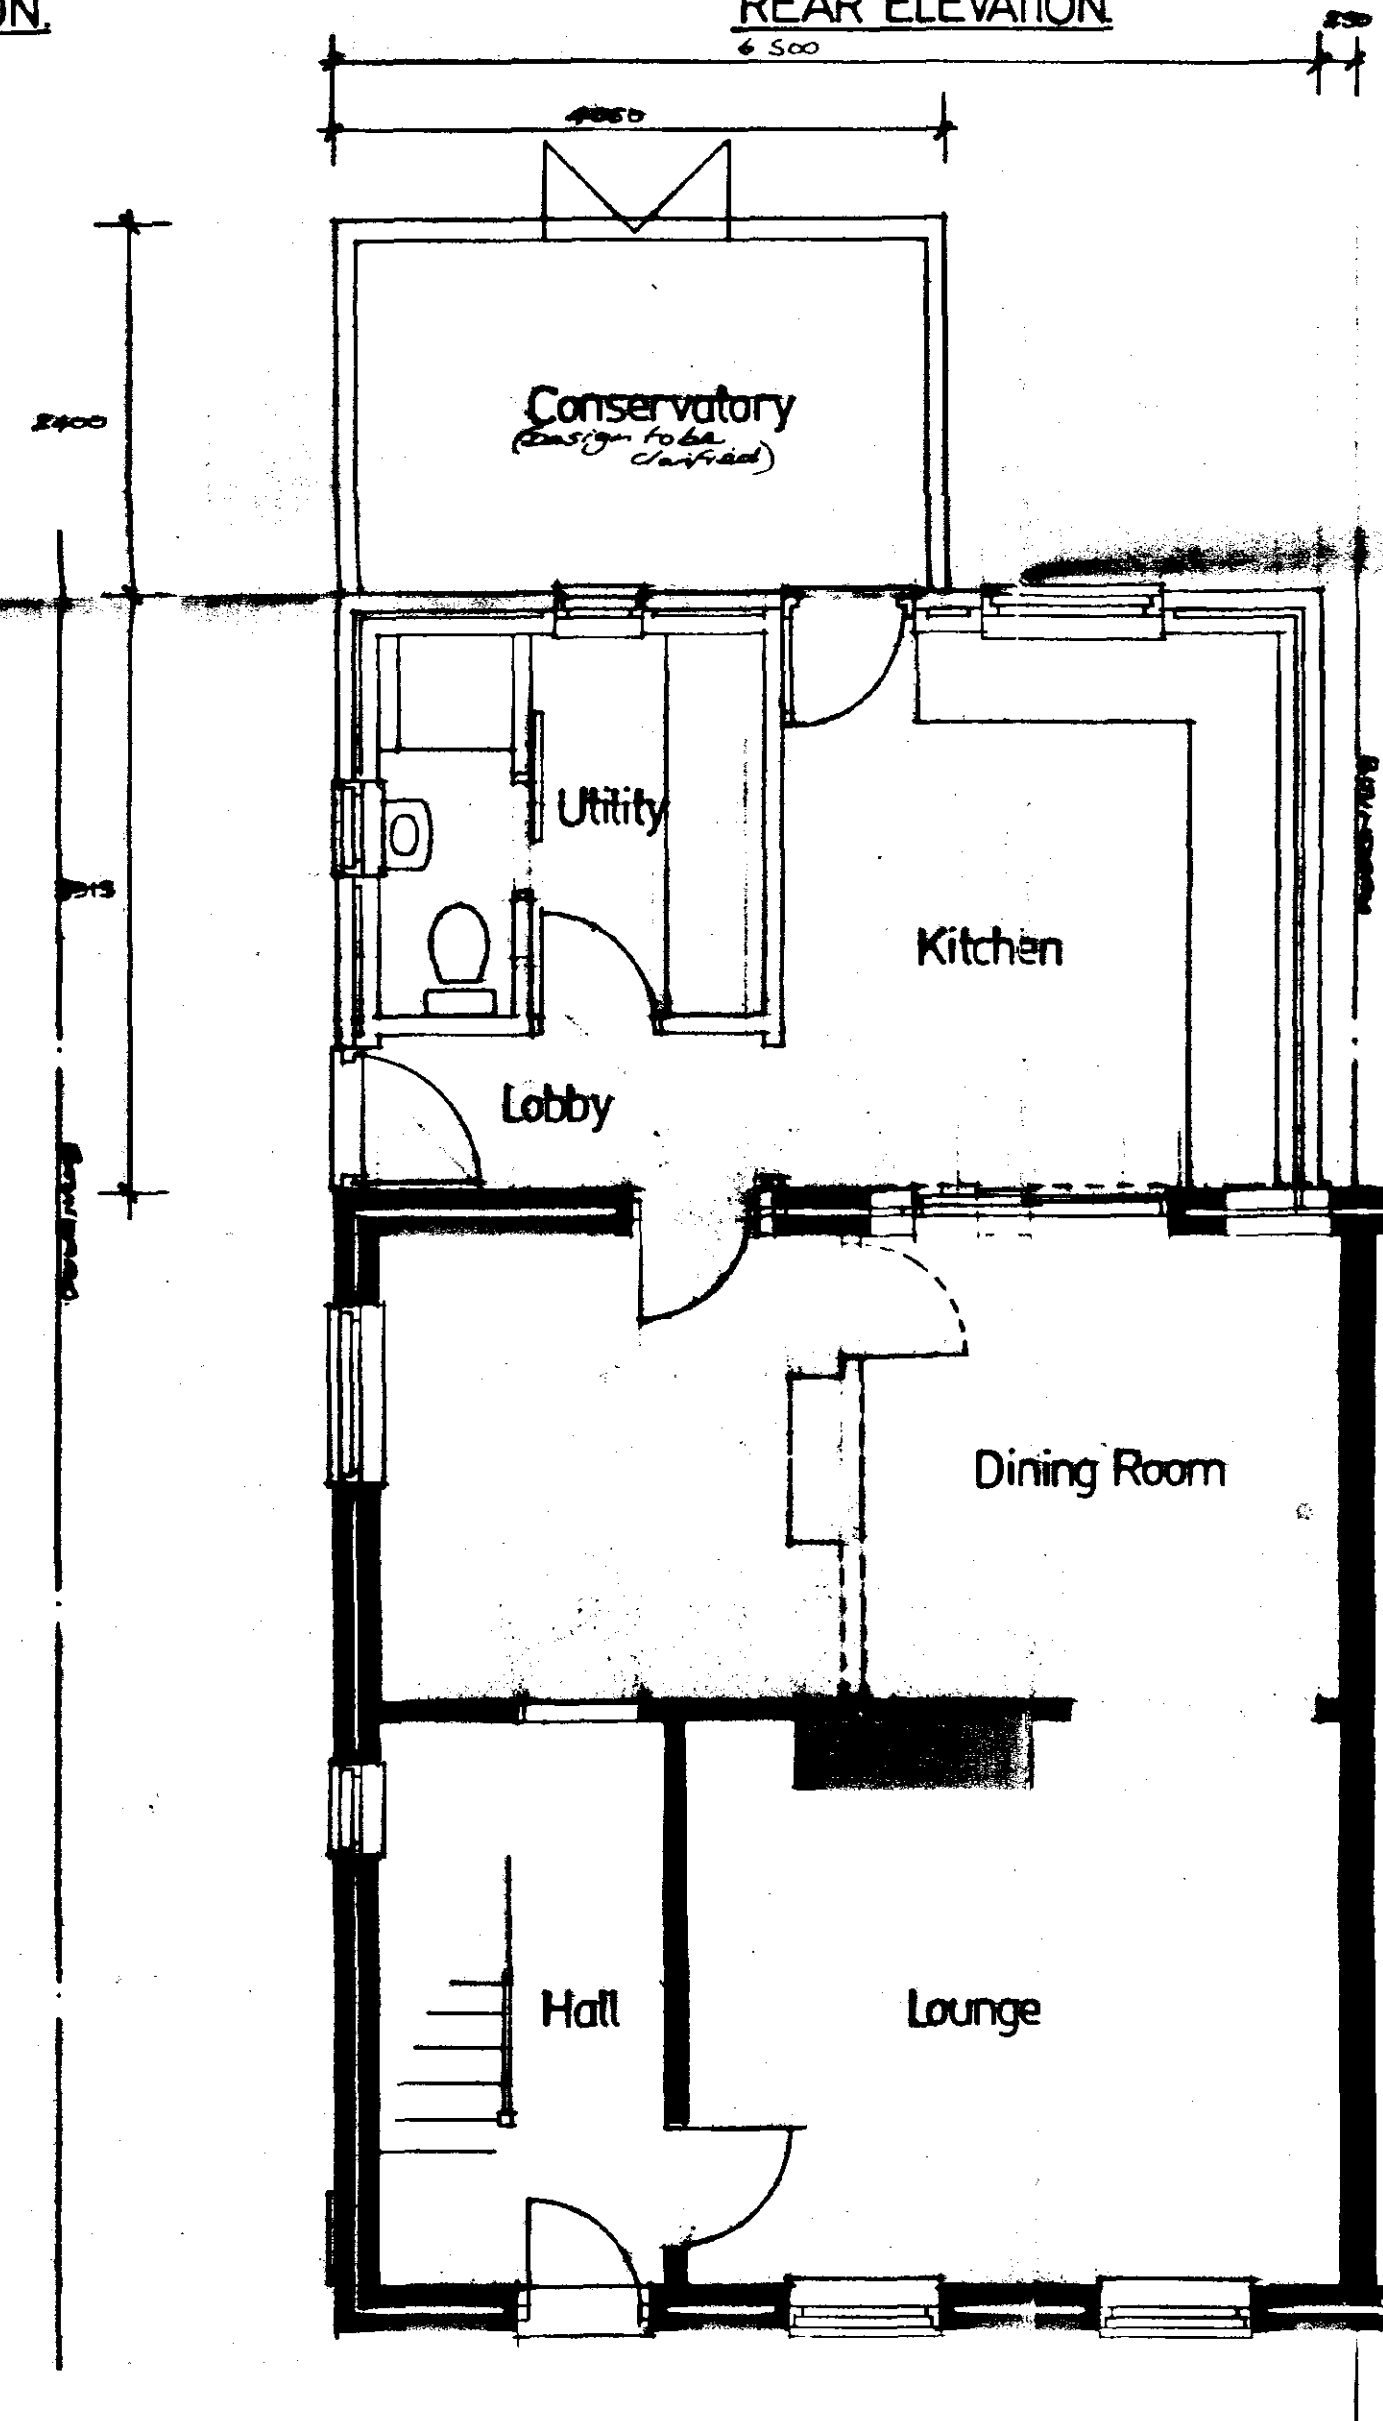

PROPOSED GROUND FLOOR

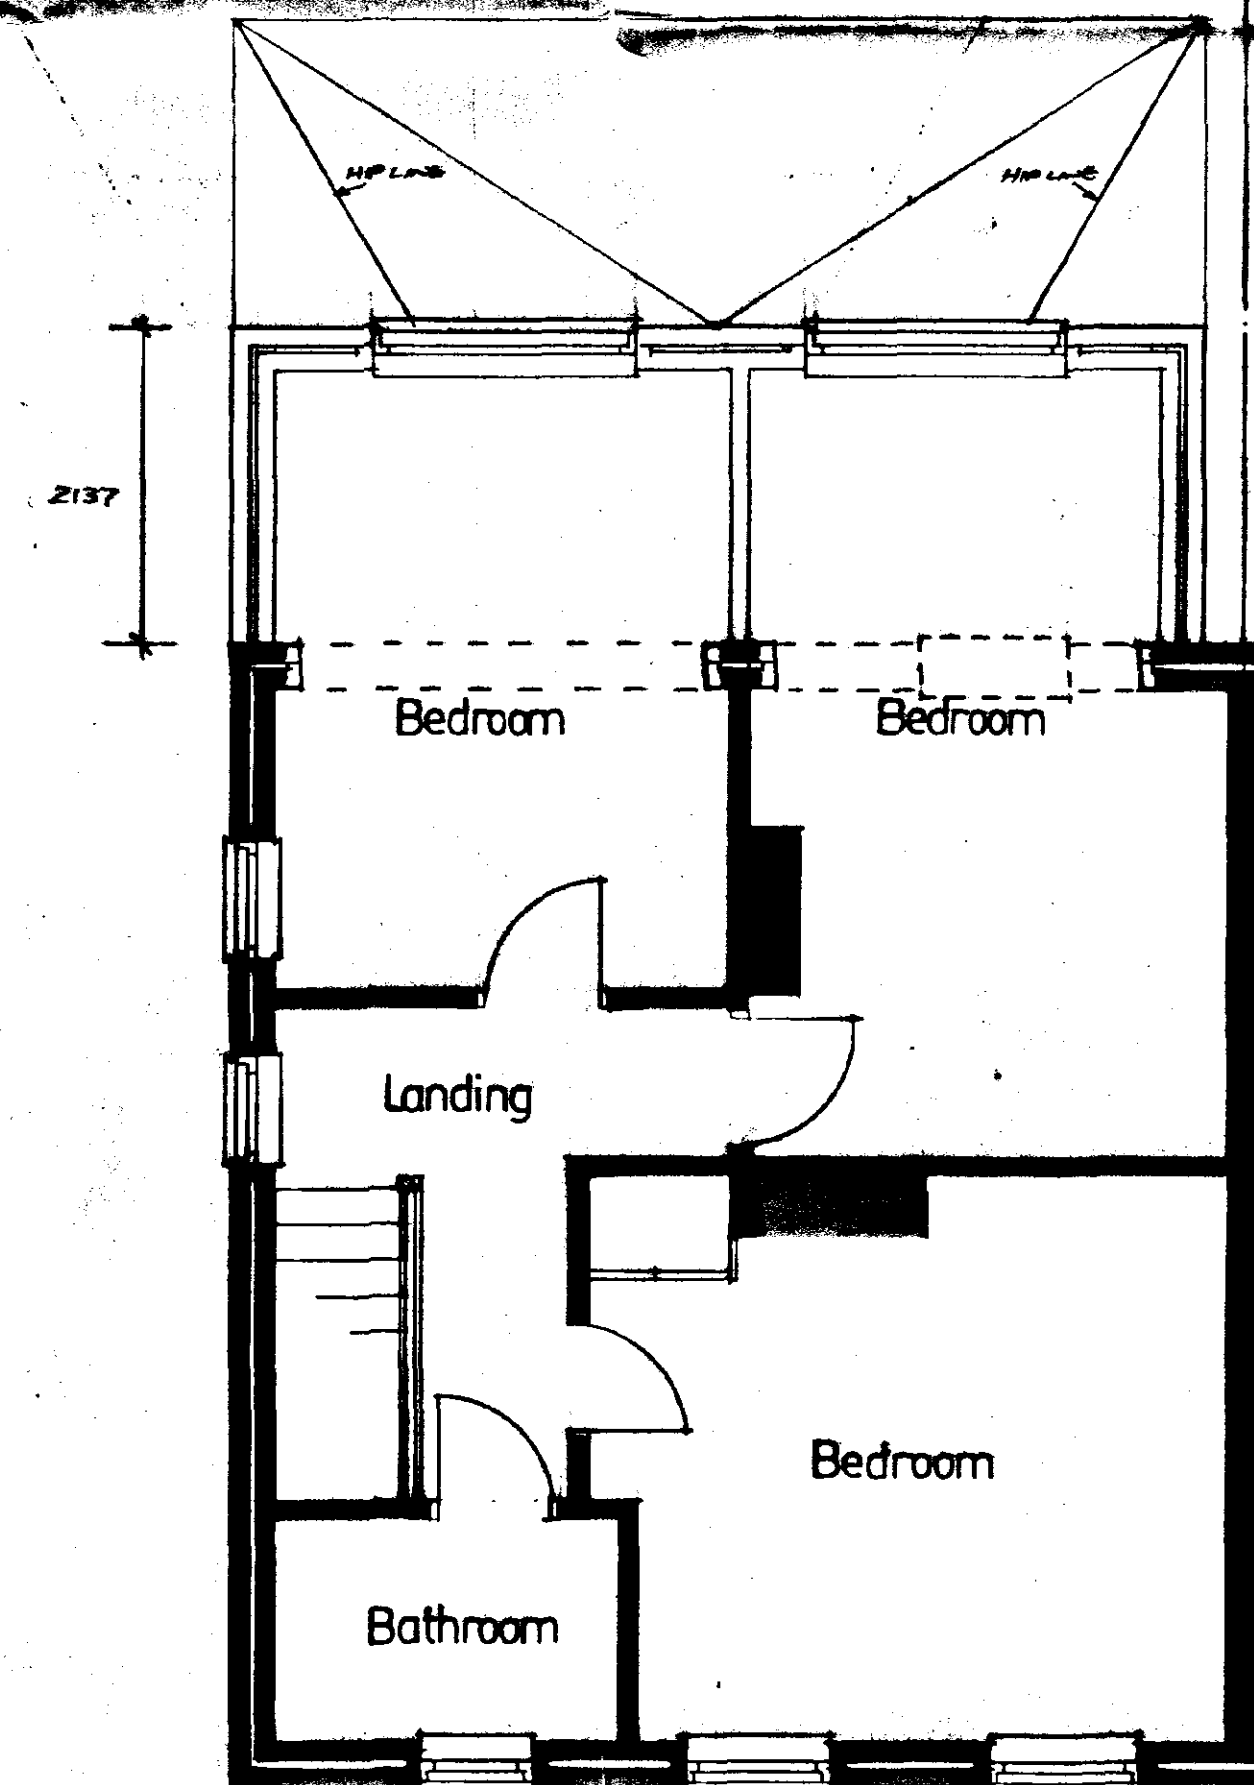

PROPOSED FIRST FLOOR

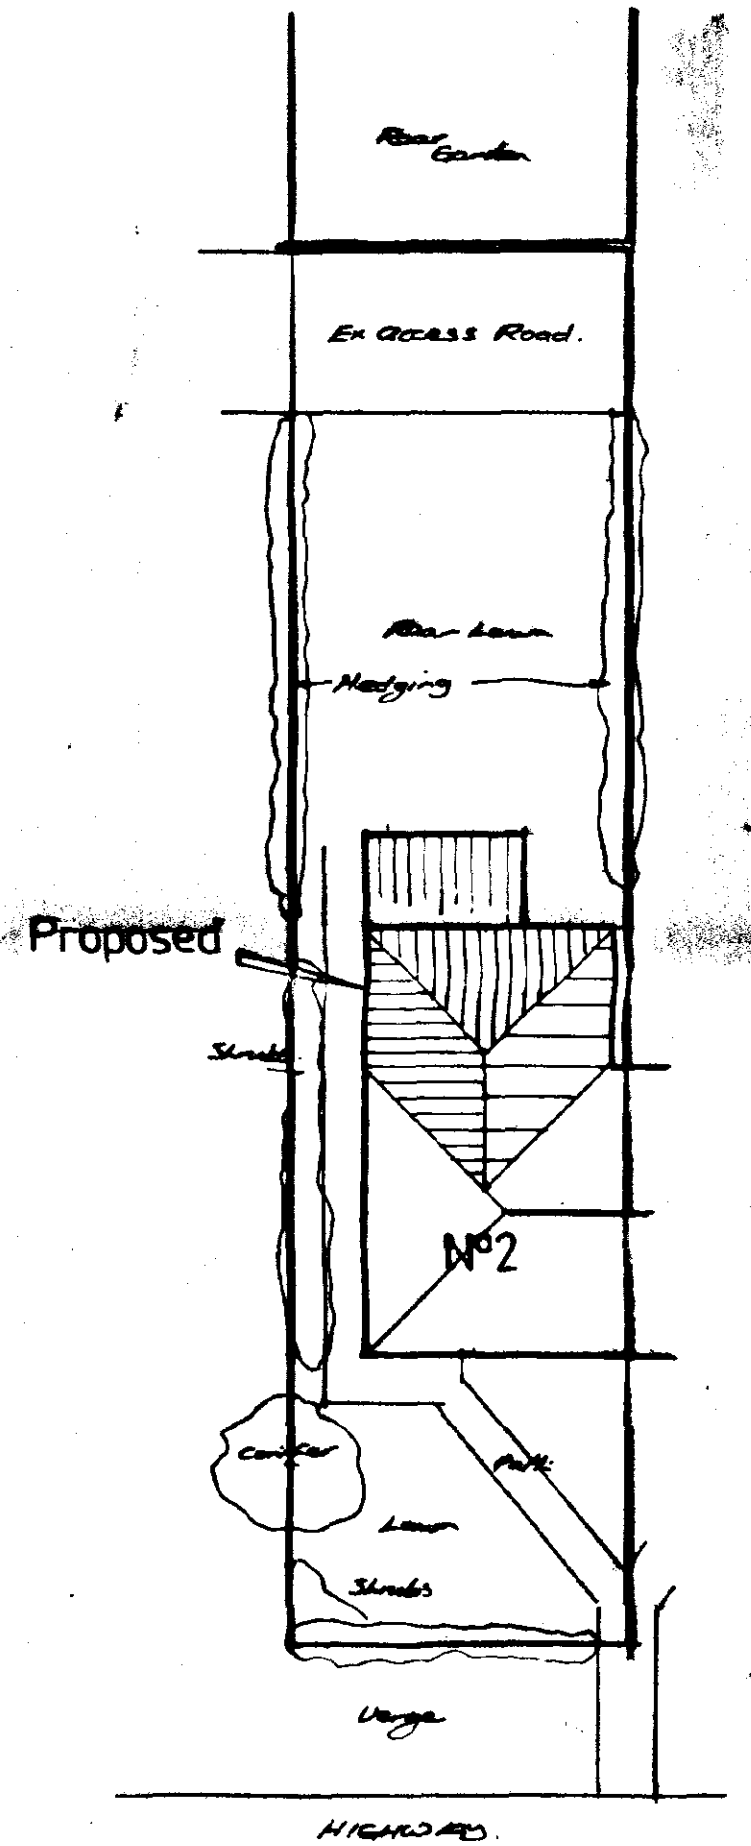

SITE PLAN 1-200

Architectural
Design Services

S. J. Throver

3 Newgate Road
Tydd St. Giles
Witcham
Cambridgeshire
PE13 5LH
Telephone
01945 870022

**DETERMINED
PLAN**

SOUTH HOLLAND DC
HOUSING & PLANNING
- 9 OCT 2000
Ref: 1224/00

Proposed Two Storey Extension
at
Holborns Site / N°2
Main Road,
Gedney Drive End,
Spalding. For M. Andrews.

General Arrangement Plan.

Scale 1:50, 1:100	Date Apr 00	Drawn S.J.T.	Checkd —
Drng no SH/60400. A. Andrews/Sept 00			