



EAST ELLOE No 2 E D

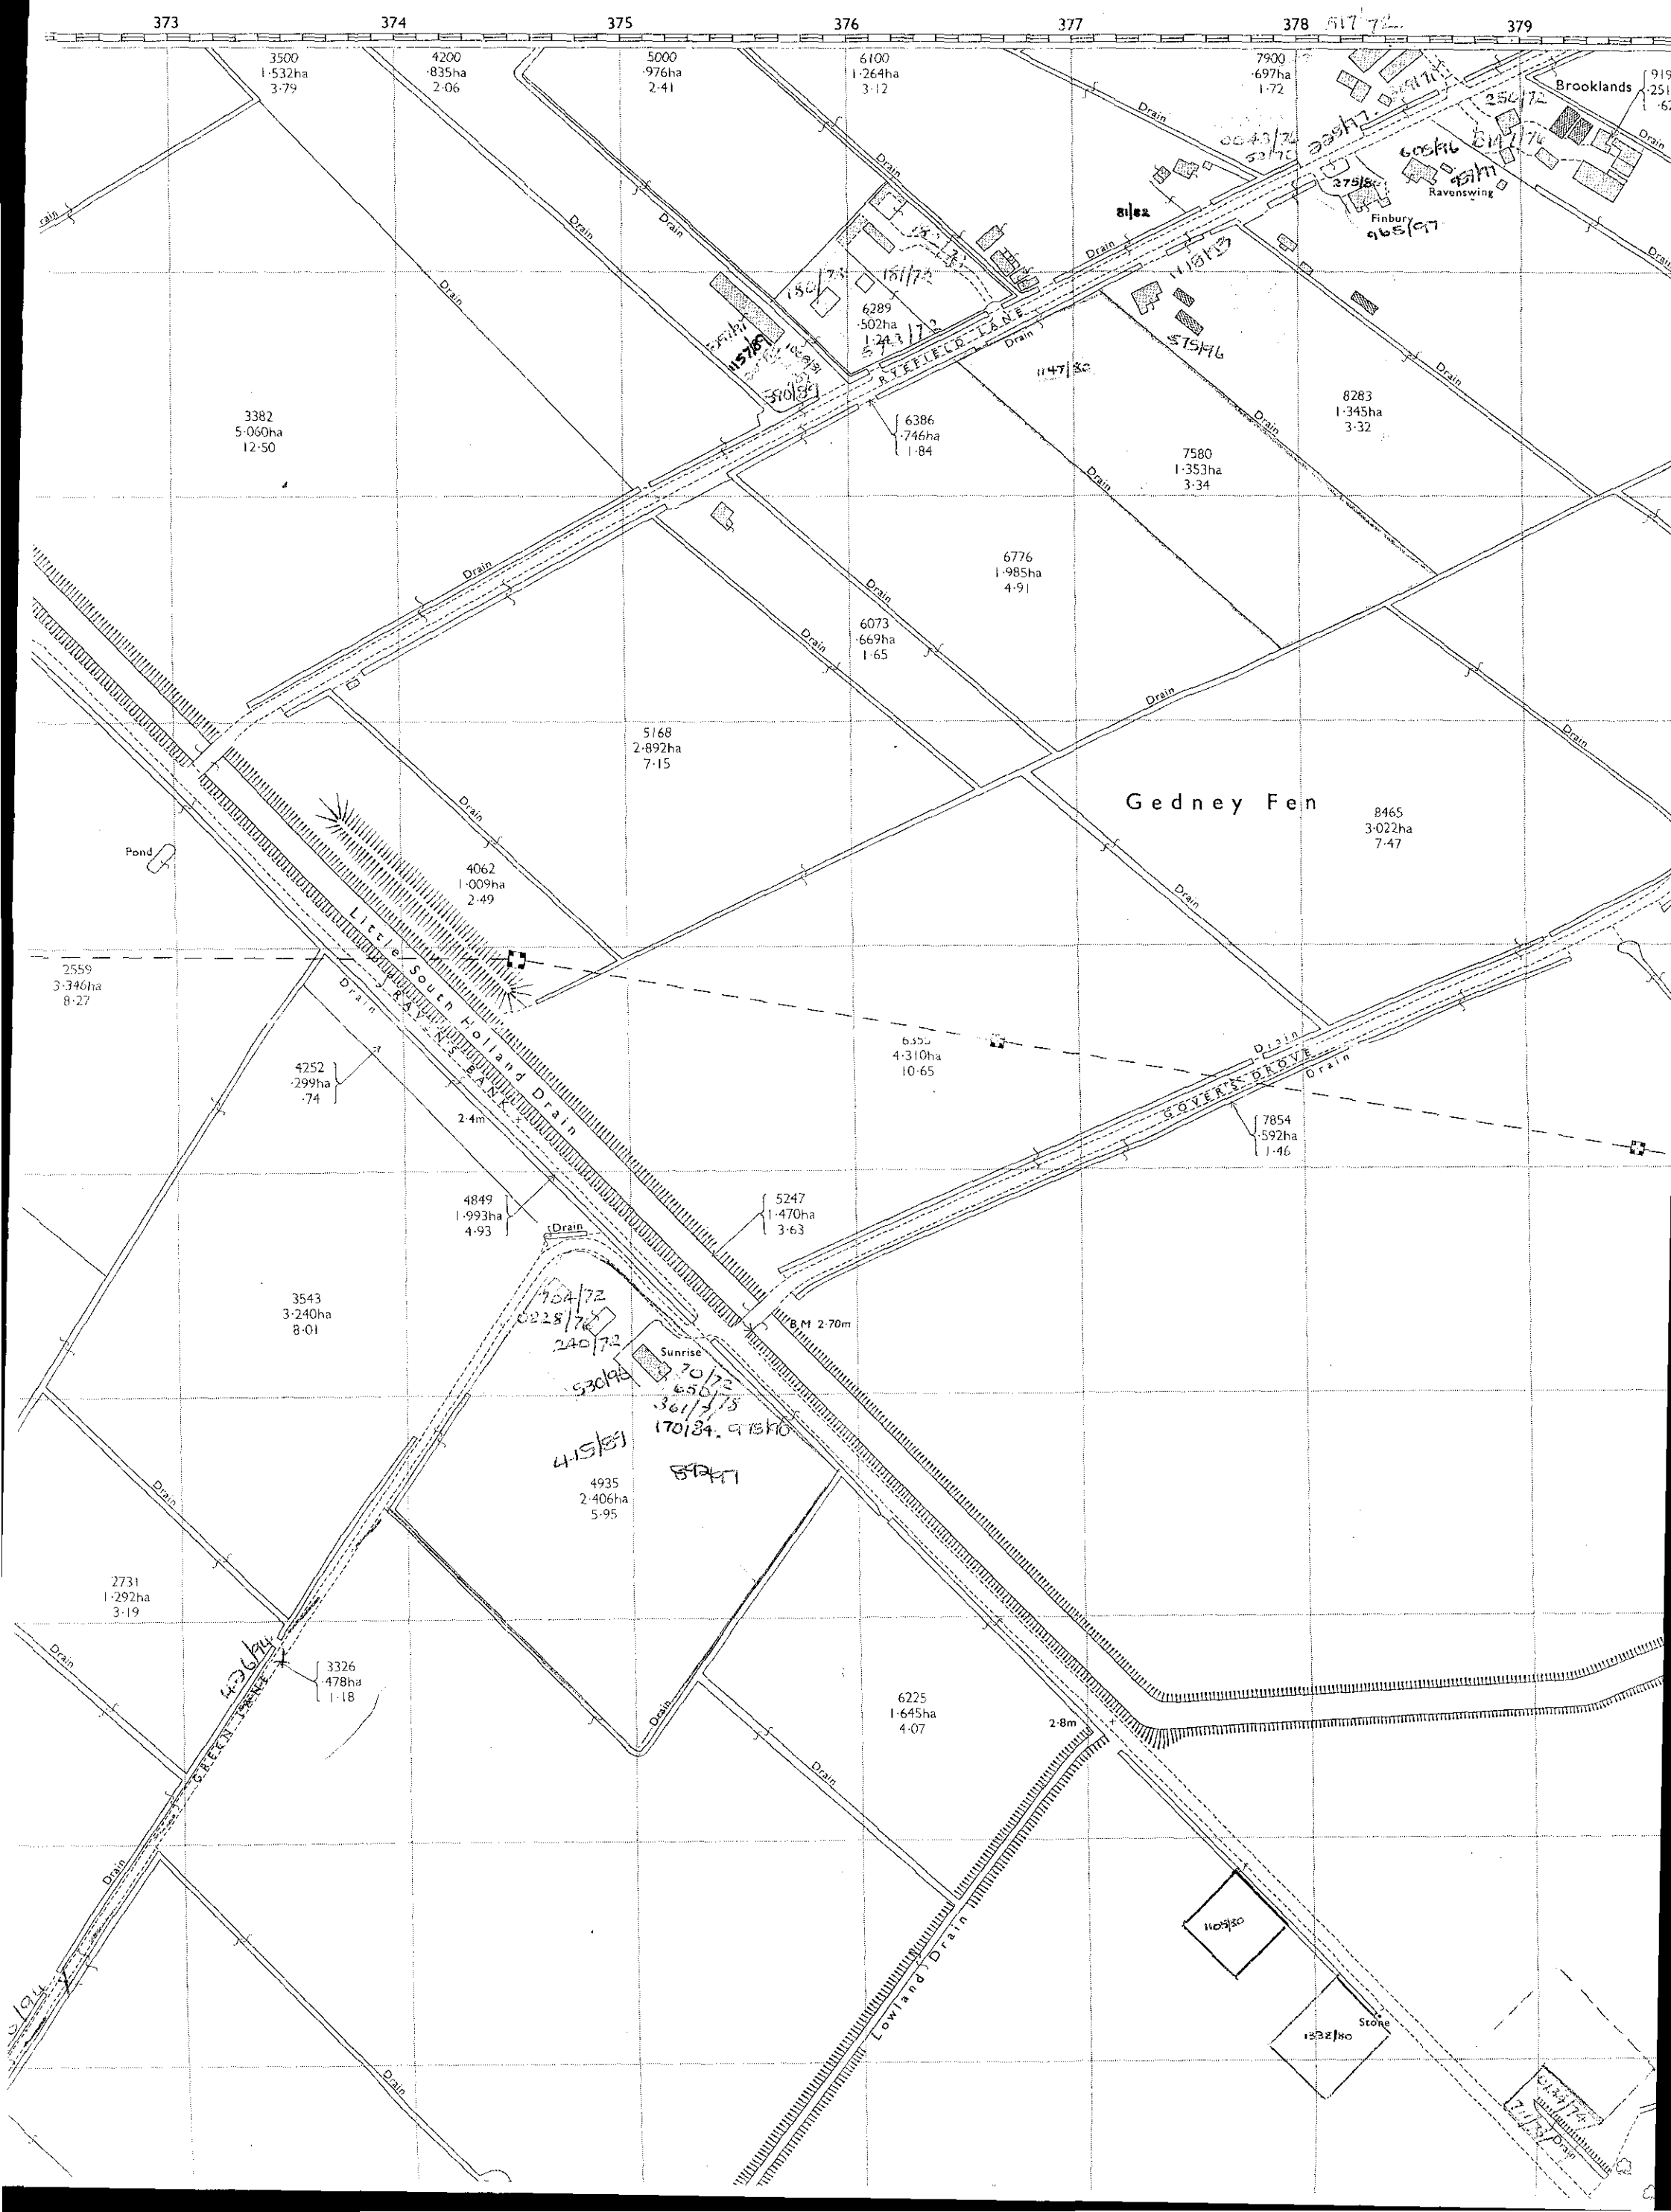

All dimensions in millimetres unless stated otherwise

Do not scale

If in doubt ask

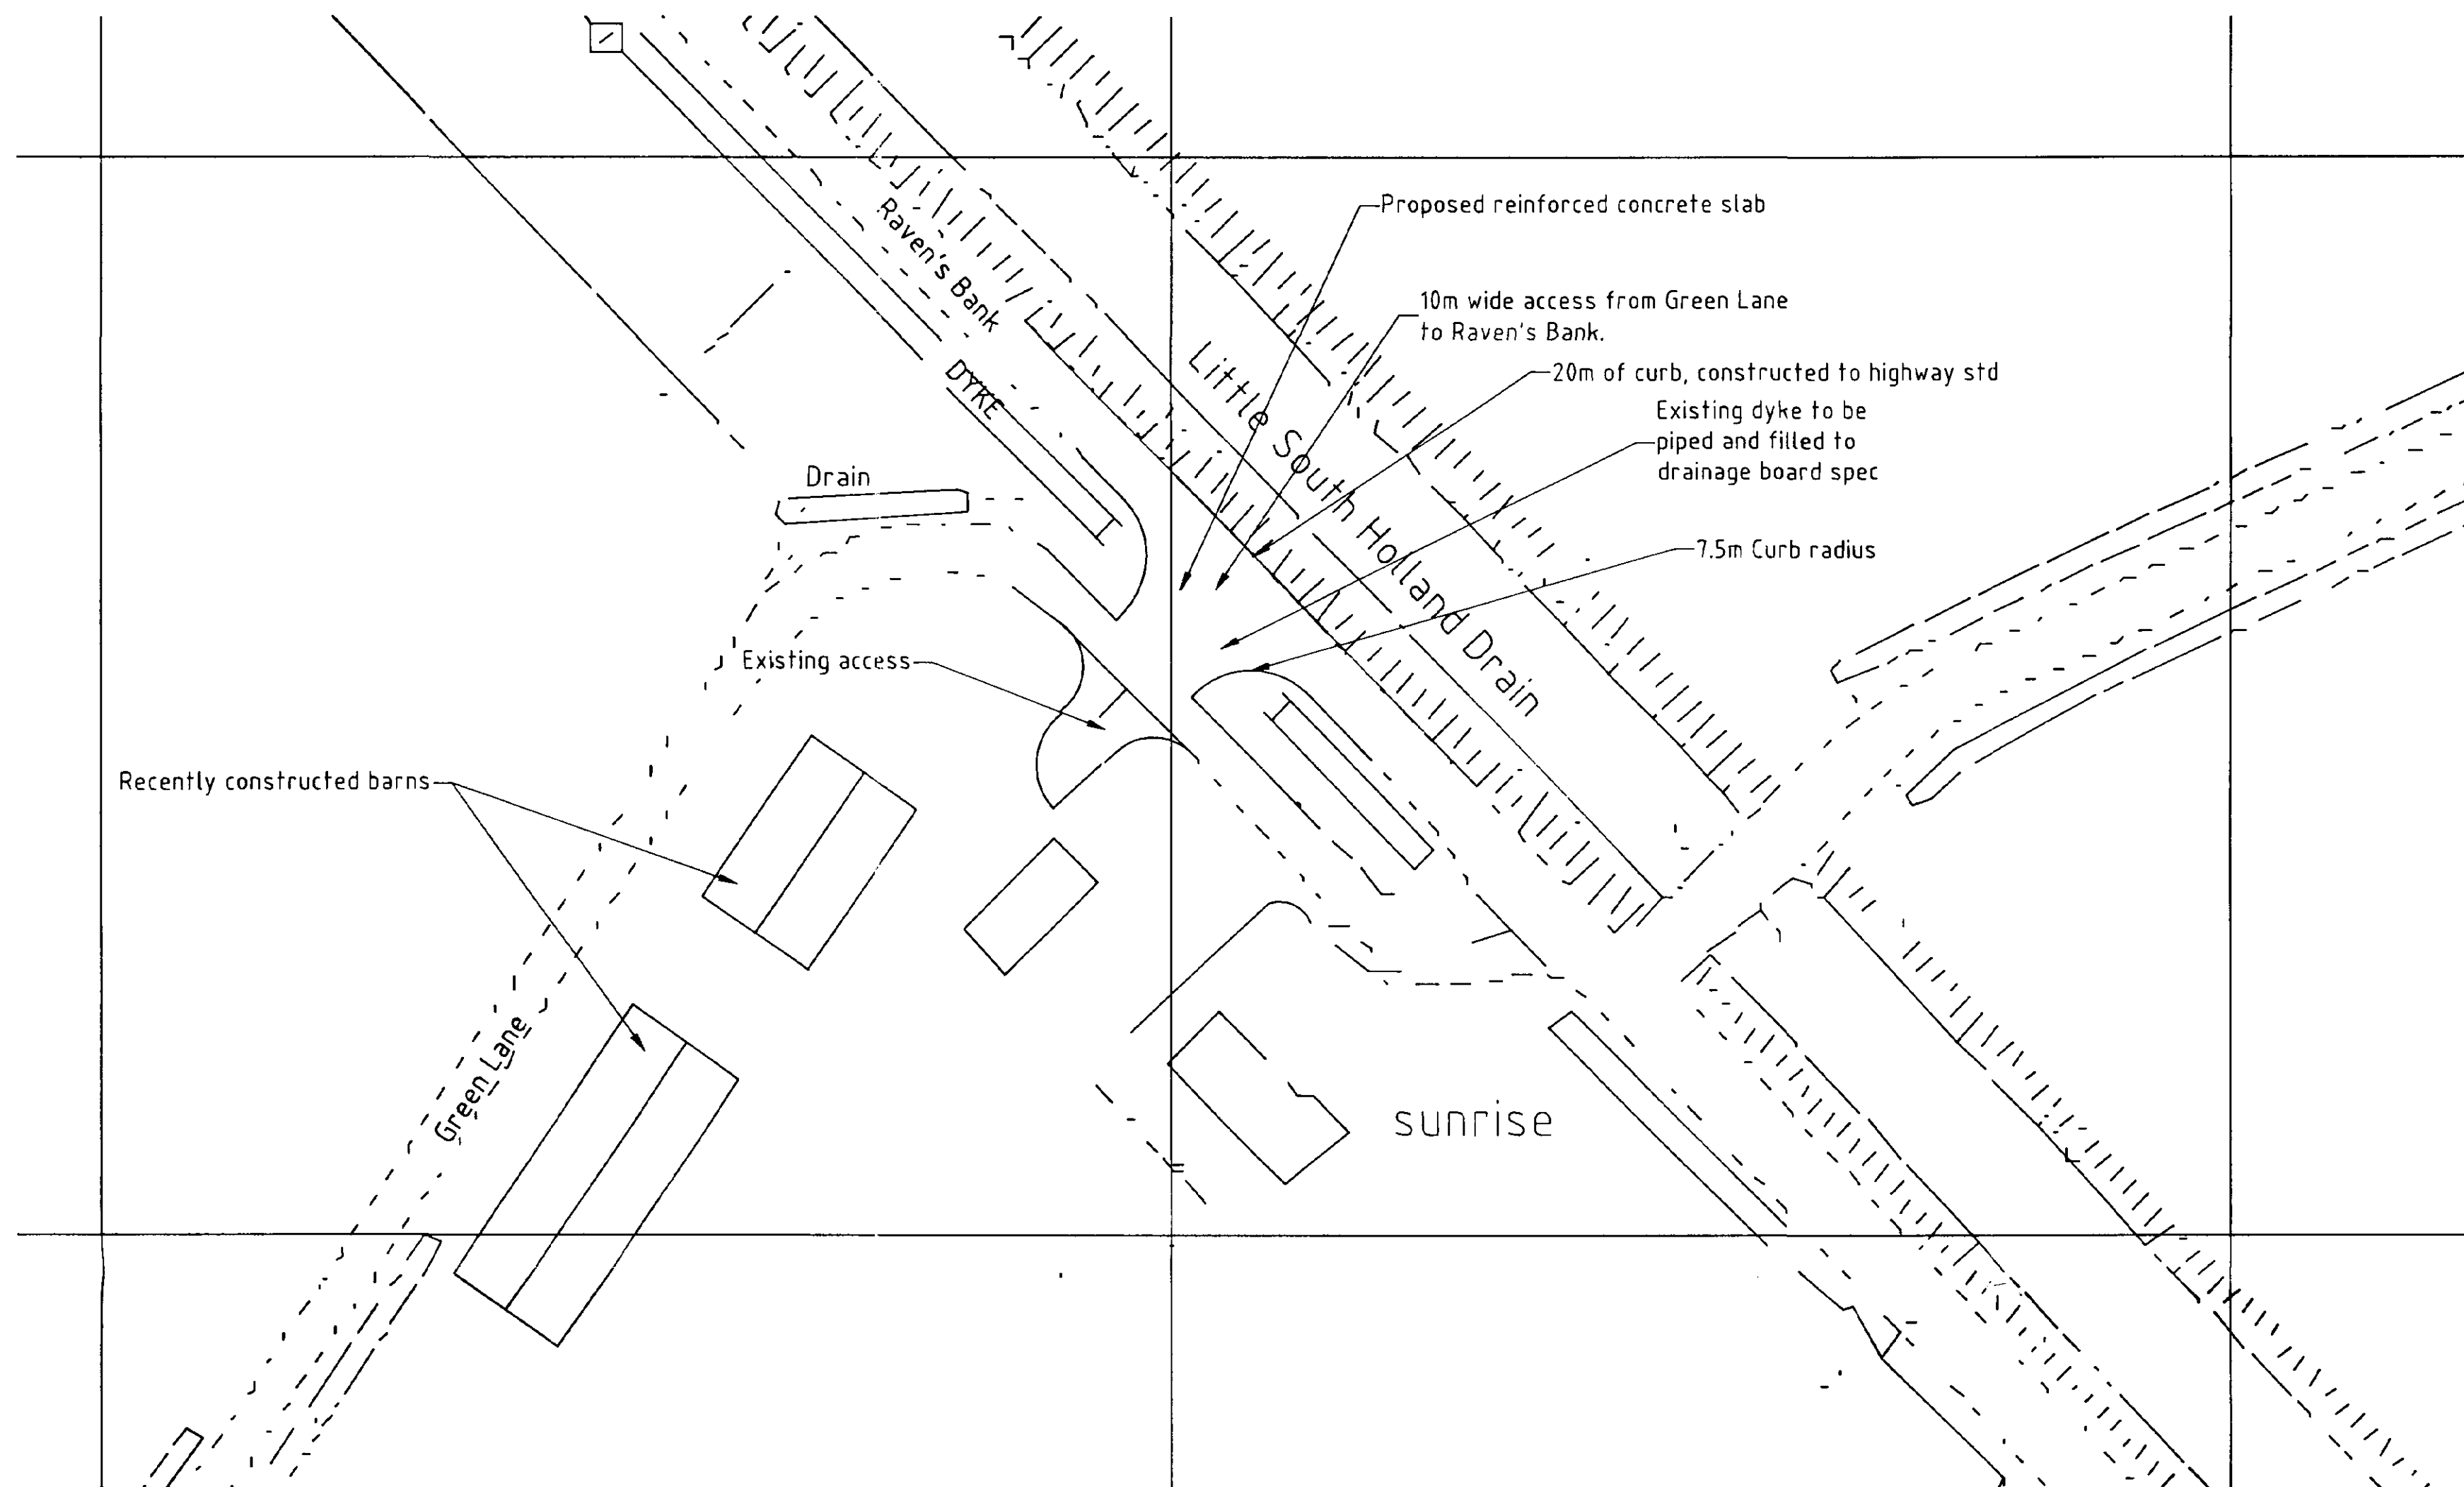


Site Plan

Scale 1:500

Proposed new link road from Green Lane to Raven's Bank is required to provide improved access for HGV's from and to the adjacent farm yard


1232100
Ref.

DETERMINED
PLAN

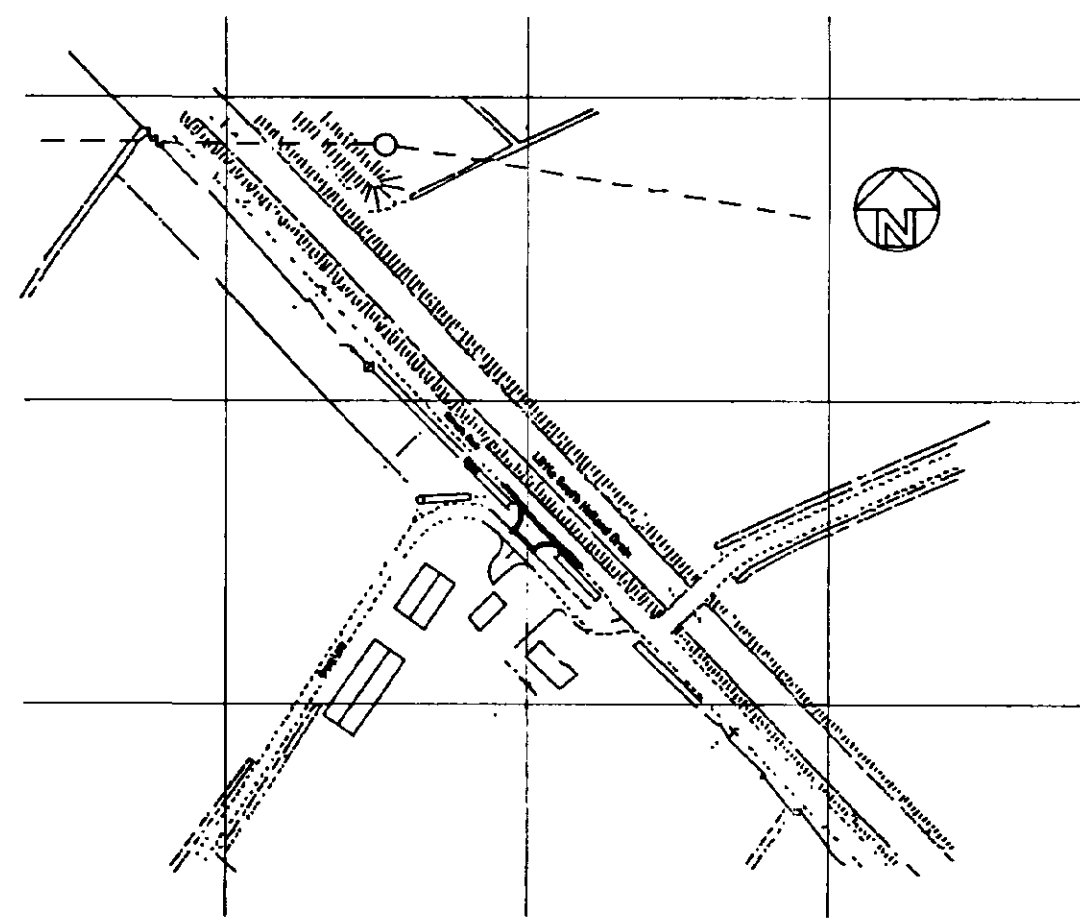

Location Plan

Scale 1:2500

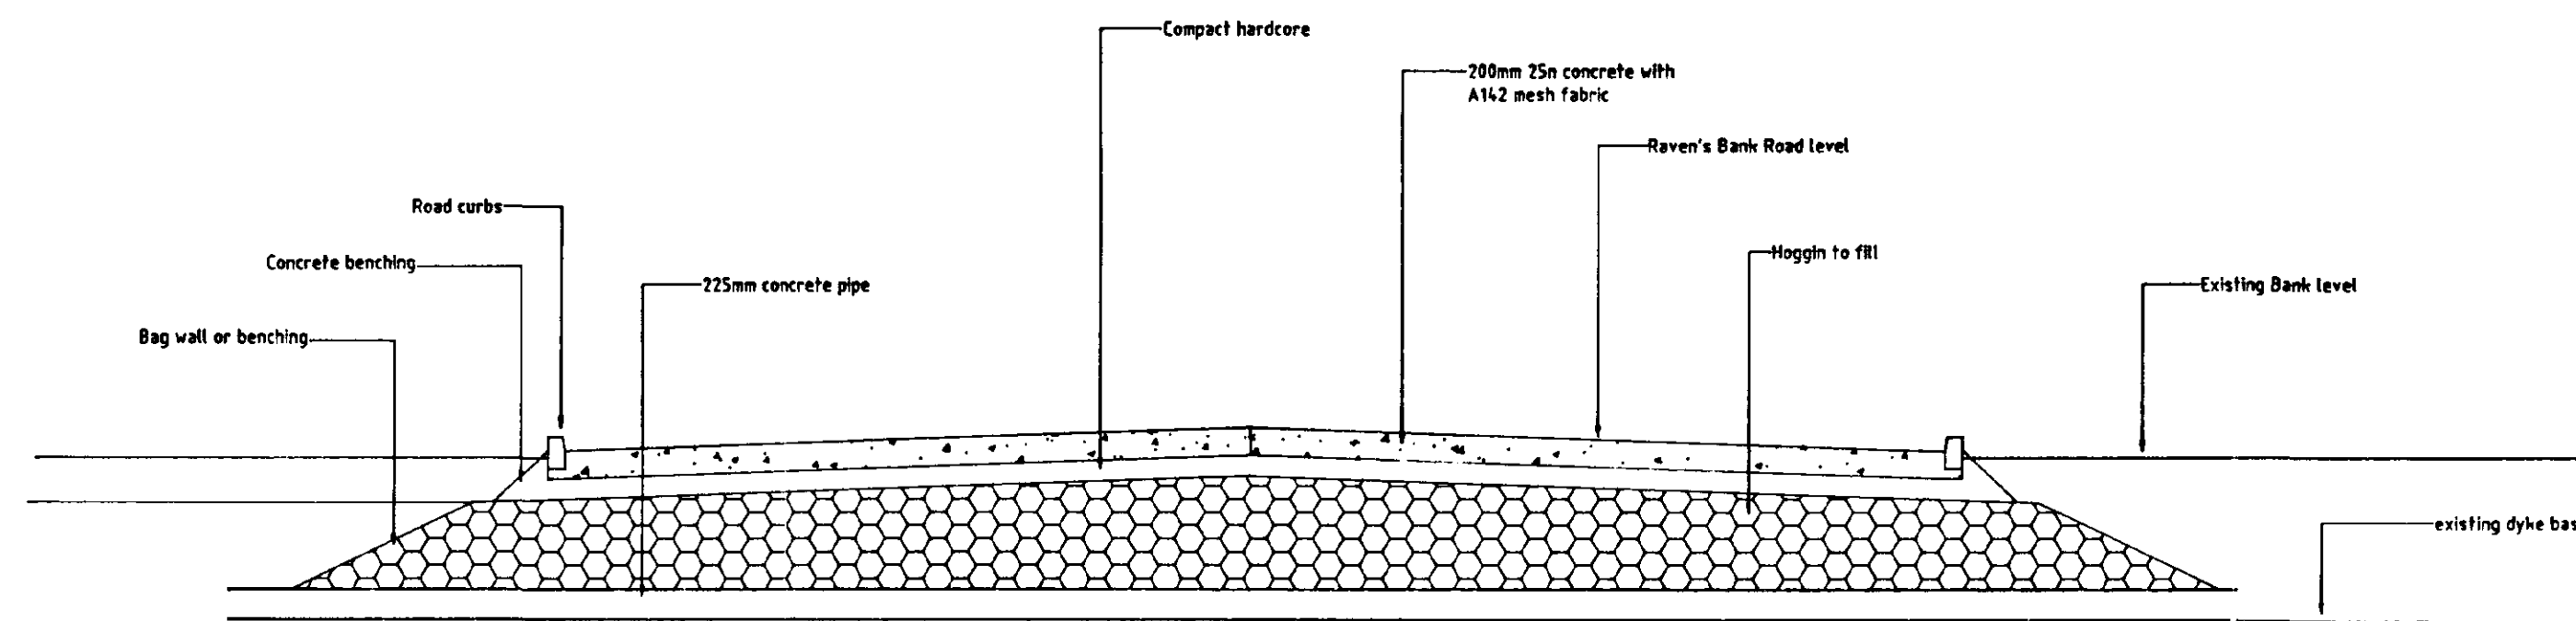

Section throu new road

at dyke centre line


Crown copyright. All rights reserved
Licence number AR 10000190

2	12.02.01	Road section added, Rad altered
REF	DATE	ALTERATION
PROJECT		
Proposed new link road off Raven's Bank to Green Lane, adjacent to Sunrise, Raven's Bank, Sutton St James.		
DRAWING		SCALE
Site plan		1:500 1:2500
CLIENT		
Mr A.Drewery		
JOHNSON DESIGN PARTNERSHIP		
Architectural & Engineering Design, Computer Aided, Project Management		
121 Elliott Road, March, Cambs. PE15 8BT		
01354 654903		
01354 650501		
Johnson_design@btinternet.com		
DATE	9.10.00	PLAN No
FILE	drewery road	1718
SHEET	1	ISSUE
		2

All dimensions in millimetres unless stated otherwise


do not scale

if in doubt - ask

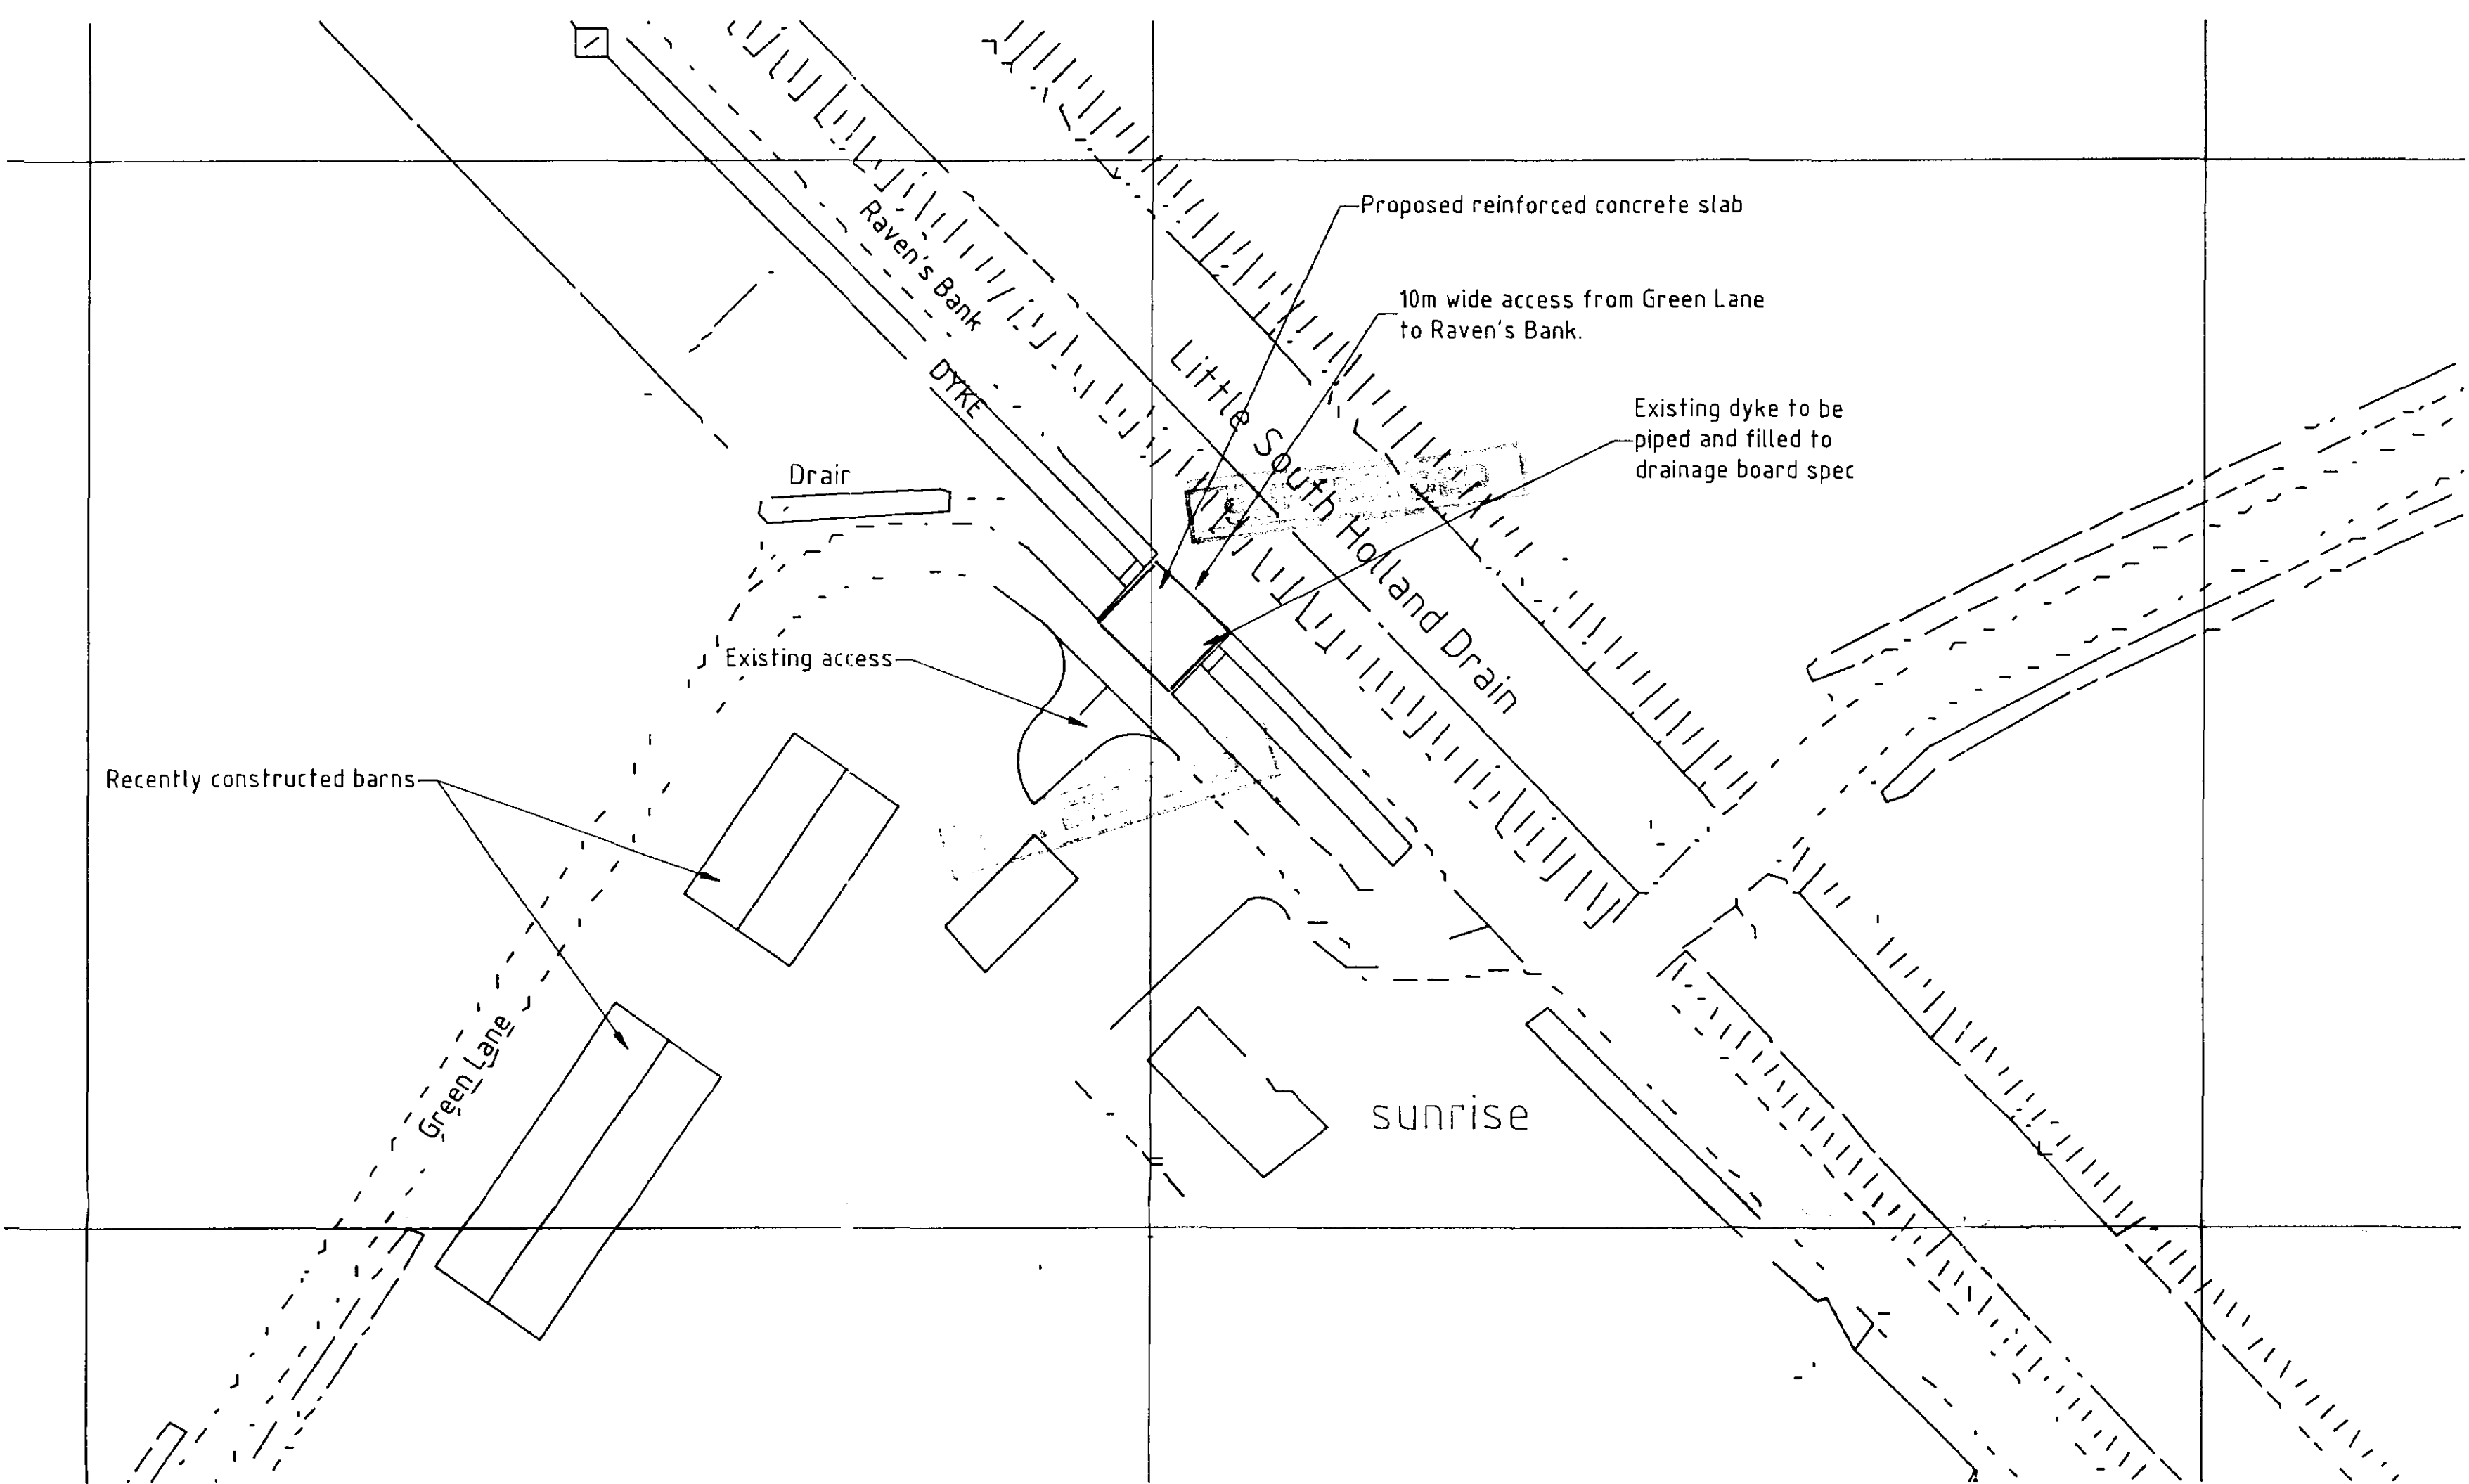

Site Plan
Scale 1:500

Proposed new link road from Green Lane to Raven's Bank is required to provide improved access for HGV's from and to the adjacent farm yard

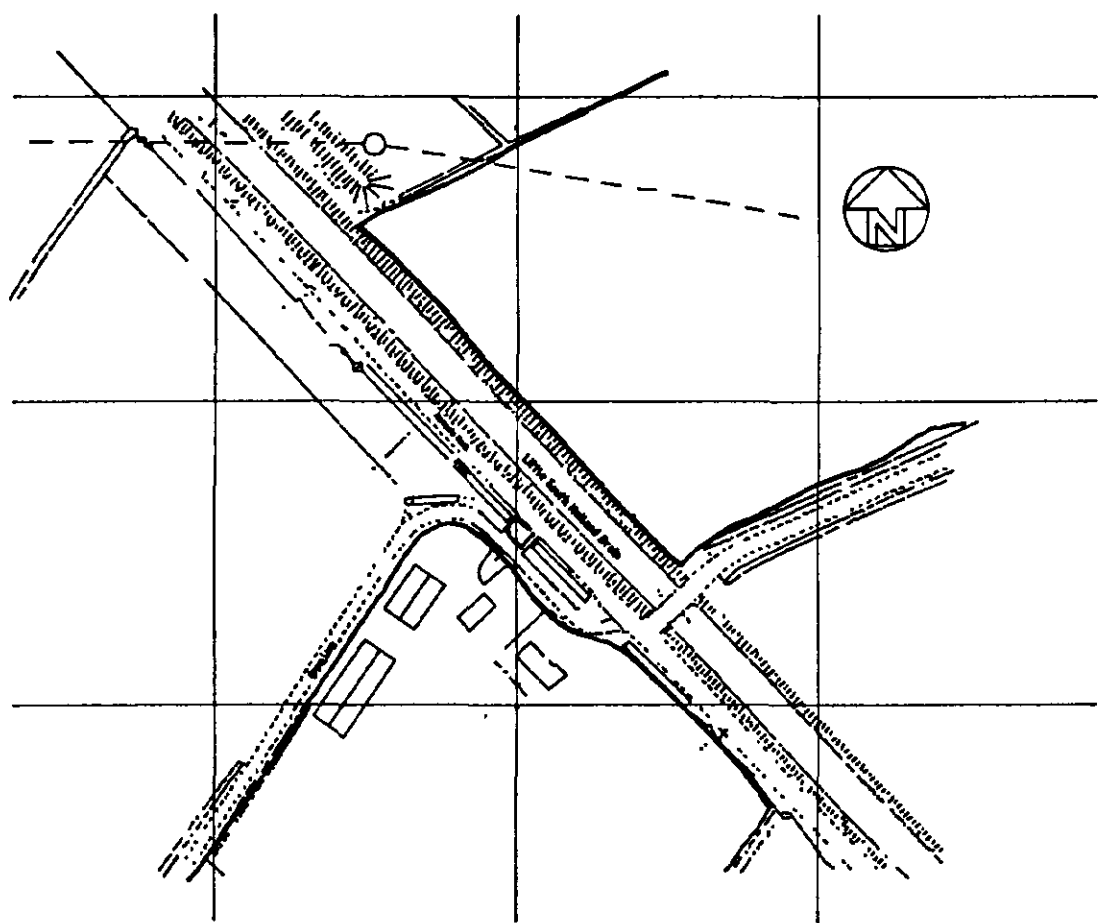

Location Plan
Scale 1:2500

SEPT 2000

11 OCT 2000
Ref: 1232/00

REF	DATE	ALTERATION
PROJECT		
Proposed new link road off Raven's Bank to Green Lane, adjacent to Sunrise, Raven's Bank, Sutton St James.		
DRAWING		SCALE
Site plan		1:500 1:2500
CLIENT		
Mr A.Drewery		
JOHNSON DESIGN PARTNERSHIP		
Architectural & Engineering Design, CAD, Project Management		
121 Elliott Road, March, Cambs. PE15 8BT 01354 654903 01354 650501 Johnson_design@btinternet.com		
DATE	9.10.00	PLAN No
FILE	drewery road	1718
SHEET	1	ISSUE
		1