

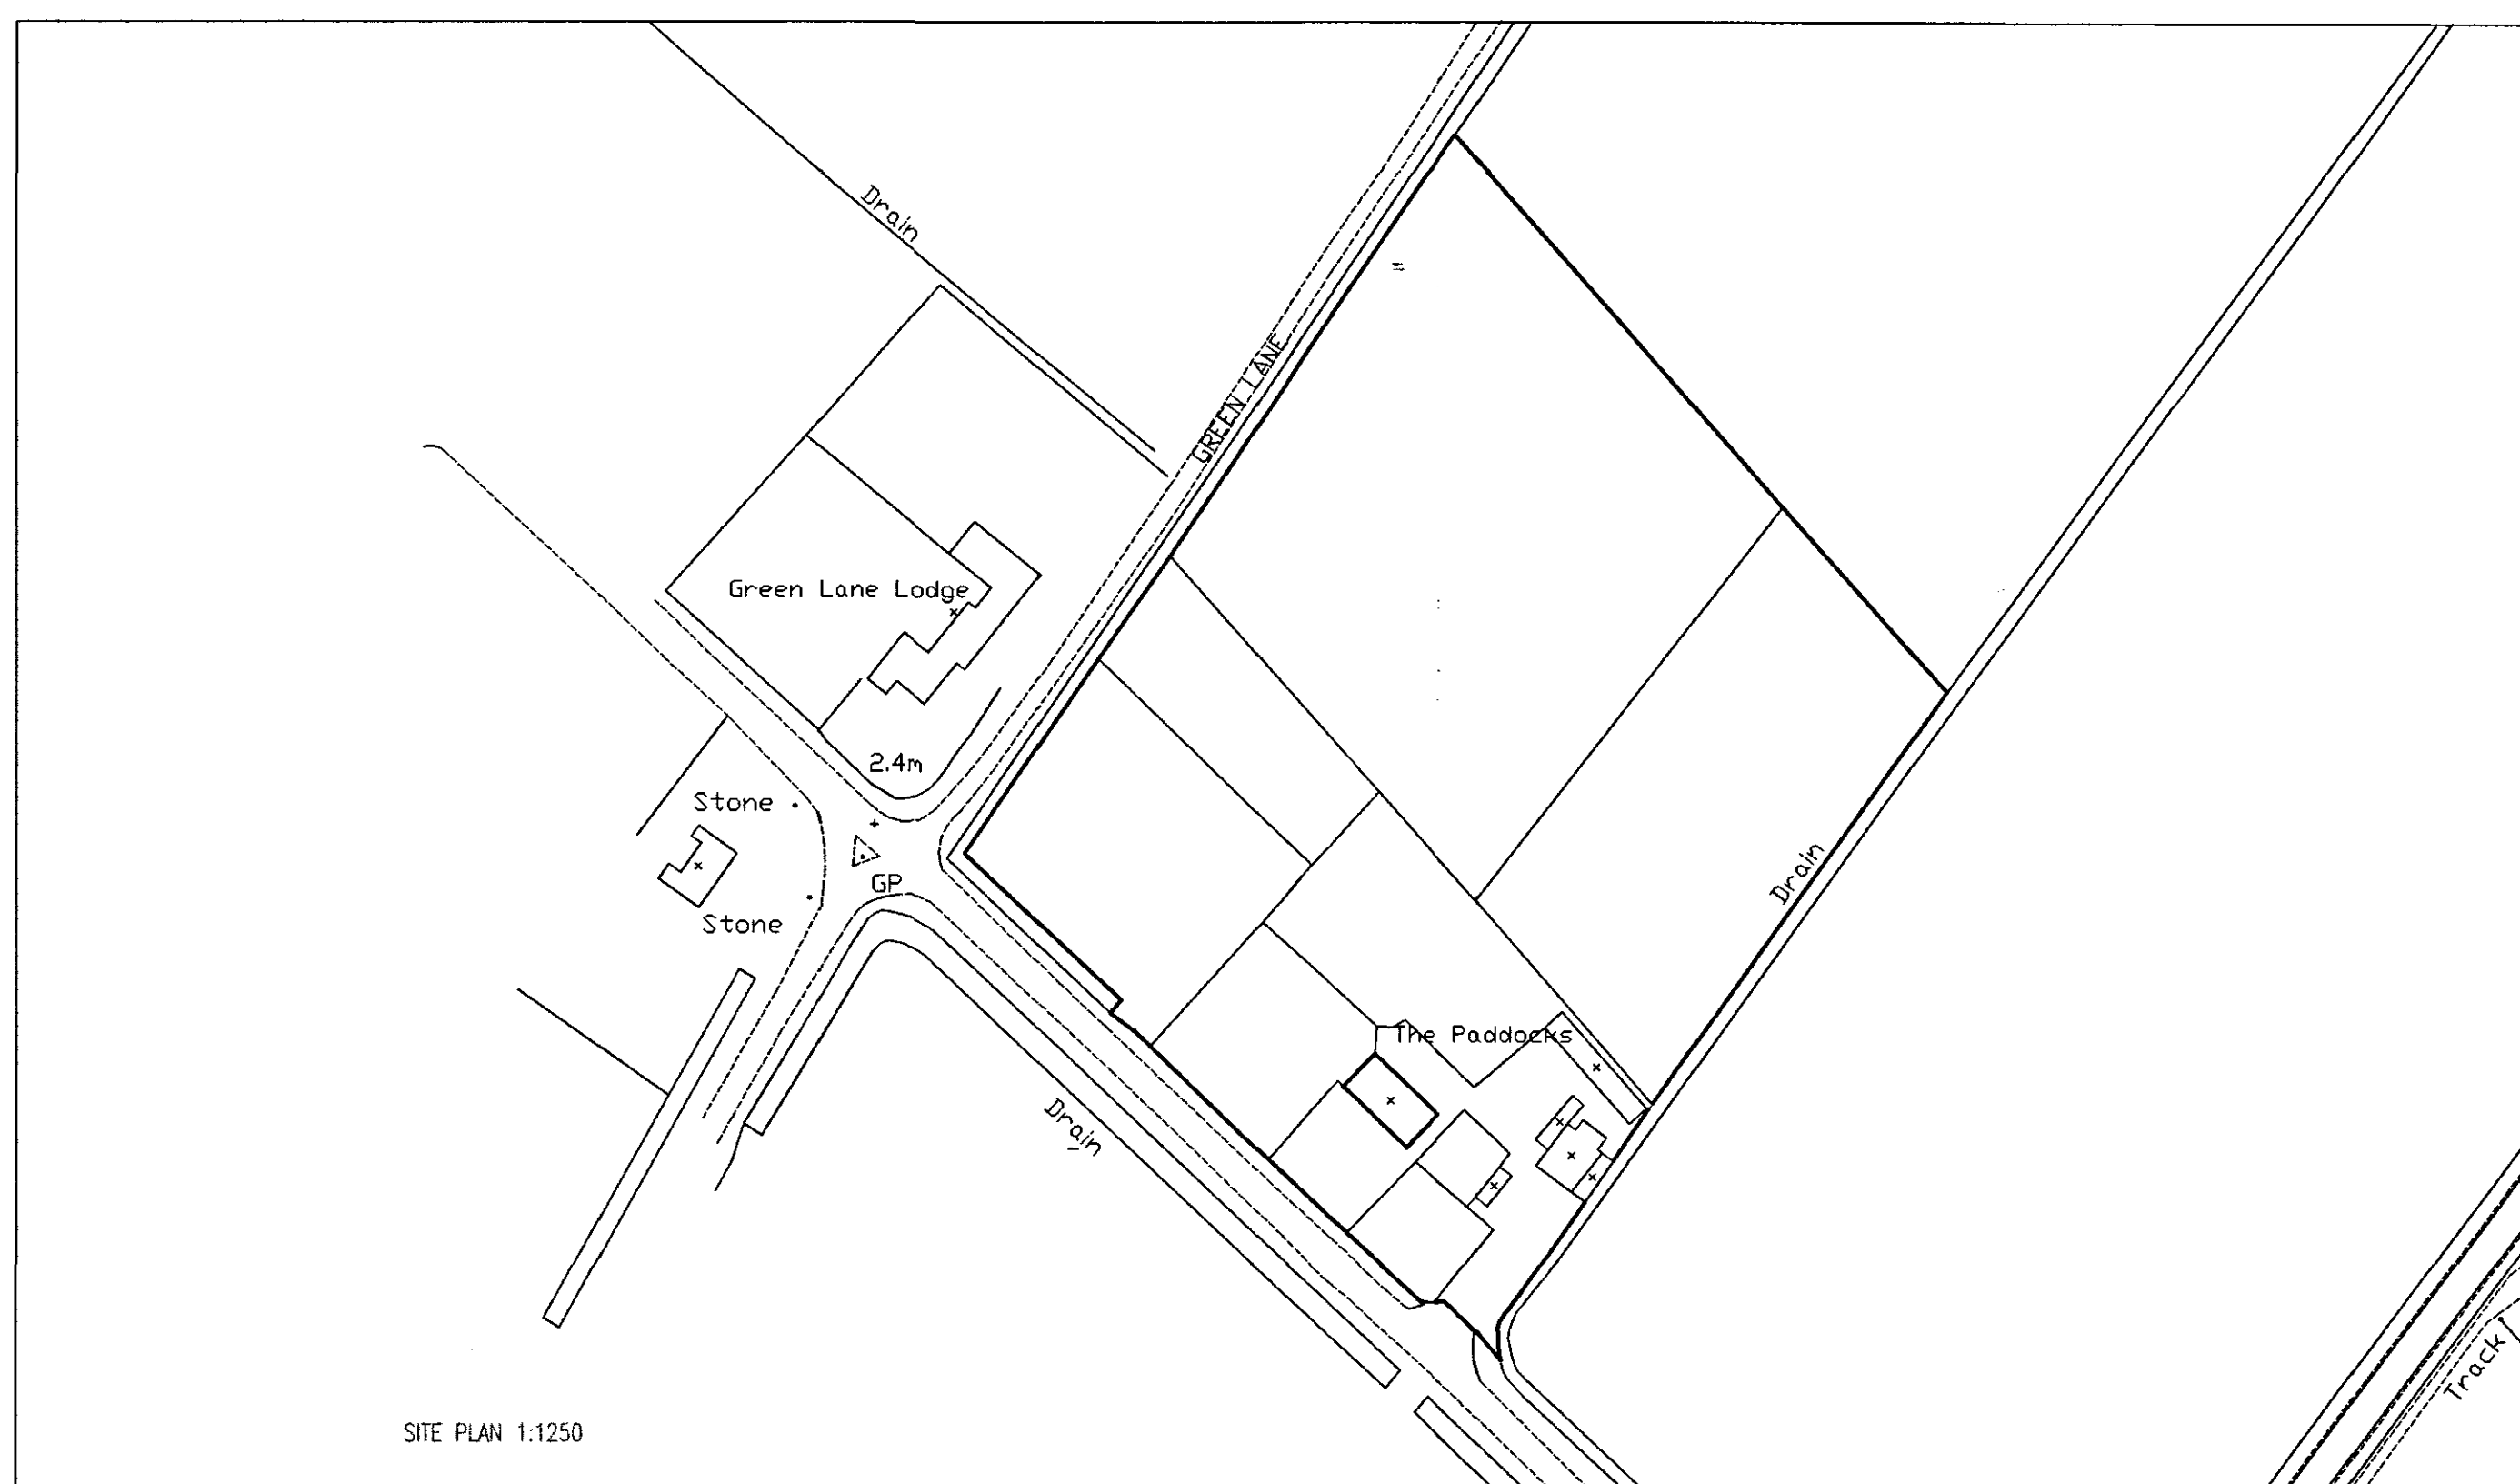


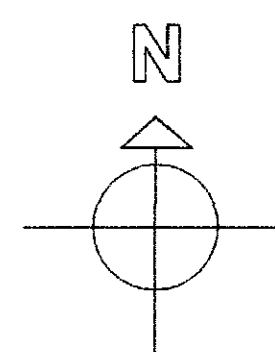


? Crown Copyright 2007. All rights reserved. Licence number 100020449

 

**DETERMINED
PLAN**

Ref:	Revision:	Date:
------	-----------	-------

WENMAN BUILDING DESIGN Ltd.
2 Austendyke Road
Weston Hills
Spalding
Lincs. PE12 6BX
Tel/Fax 01775 724171
Mobile 0784 1718457

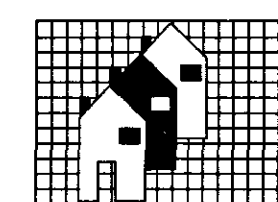

Project: PROPOSED EXTENSION

SHCC
Planning & Development
17 SEP 2007
Ref: 1251107

Client: MR & MRS FORDHAM
THE PADDOCKS
OLD FEN DYKE
HOLBEACH ST JOHN
SPALDING, Lincs

DRAWING:

SECTION DETAIL
PROPOSED FIRST FLOOR PLAN
SITE PLAN
BLOCK PLAN

DRAWING N°: WEN/1176/07/01	DATE: SEPTEMBER 2007
-------------------------------	-------------------------

DRAWN BY: RW	SCALES: 1:50 1:100 1:1250 1:500
-----------------	------------------------------------

[illegible]

HEALTH & SAFETY
The client is to ensure that the appointed controller is familiar with and consults with Health & Safety for Building Sites and Work Places