




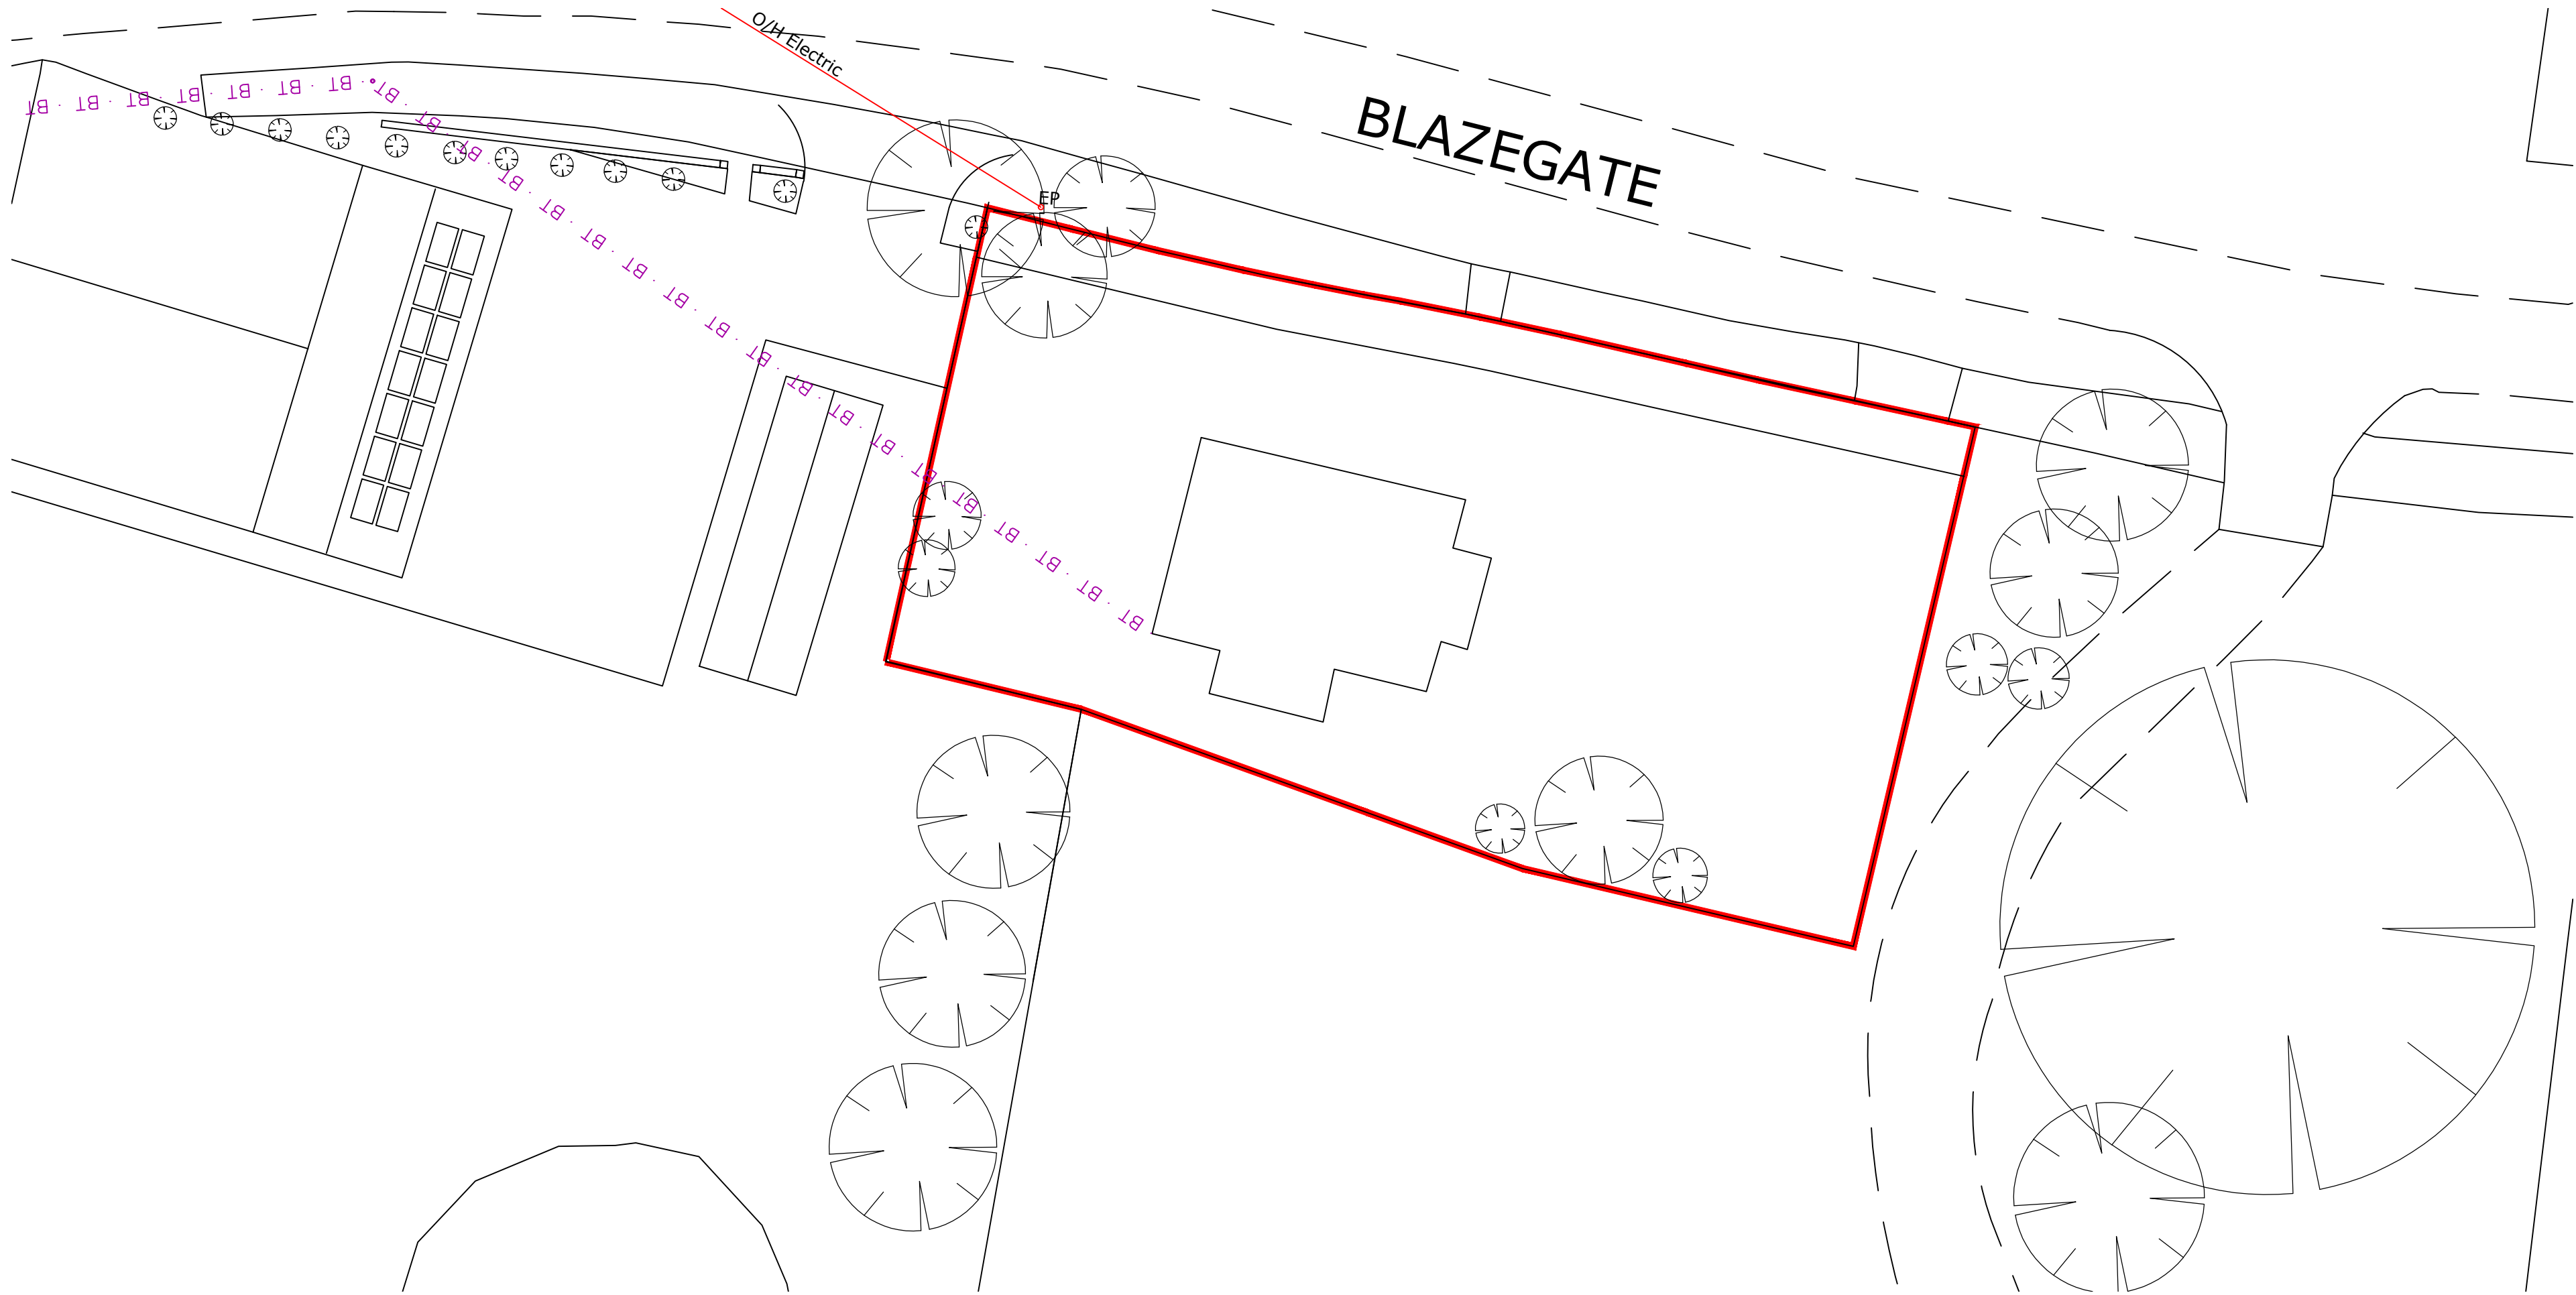



EXISTING SITE PLAN
Scale 1:200

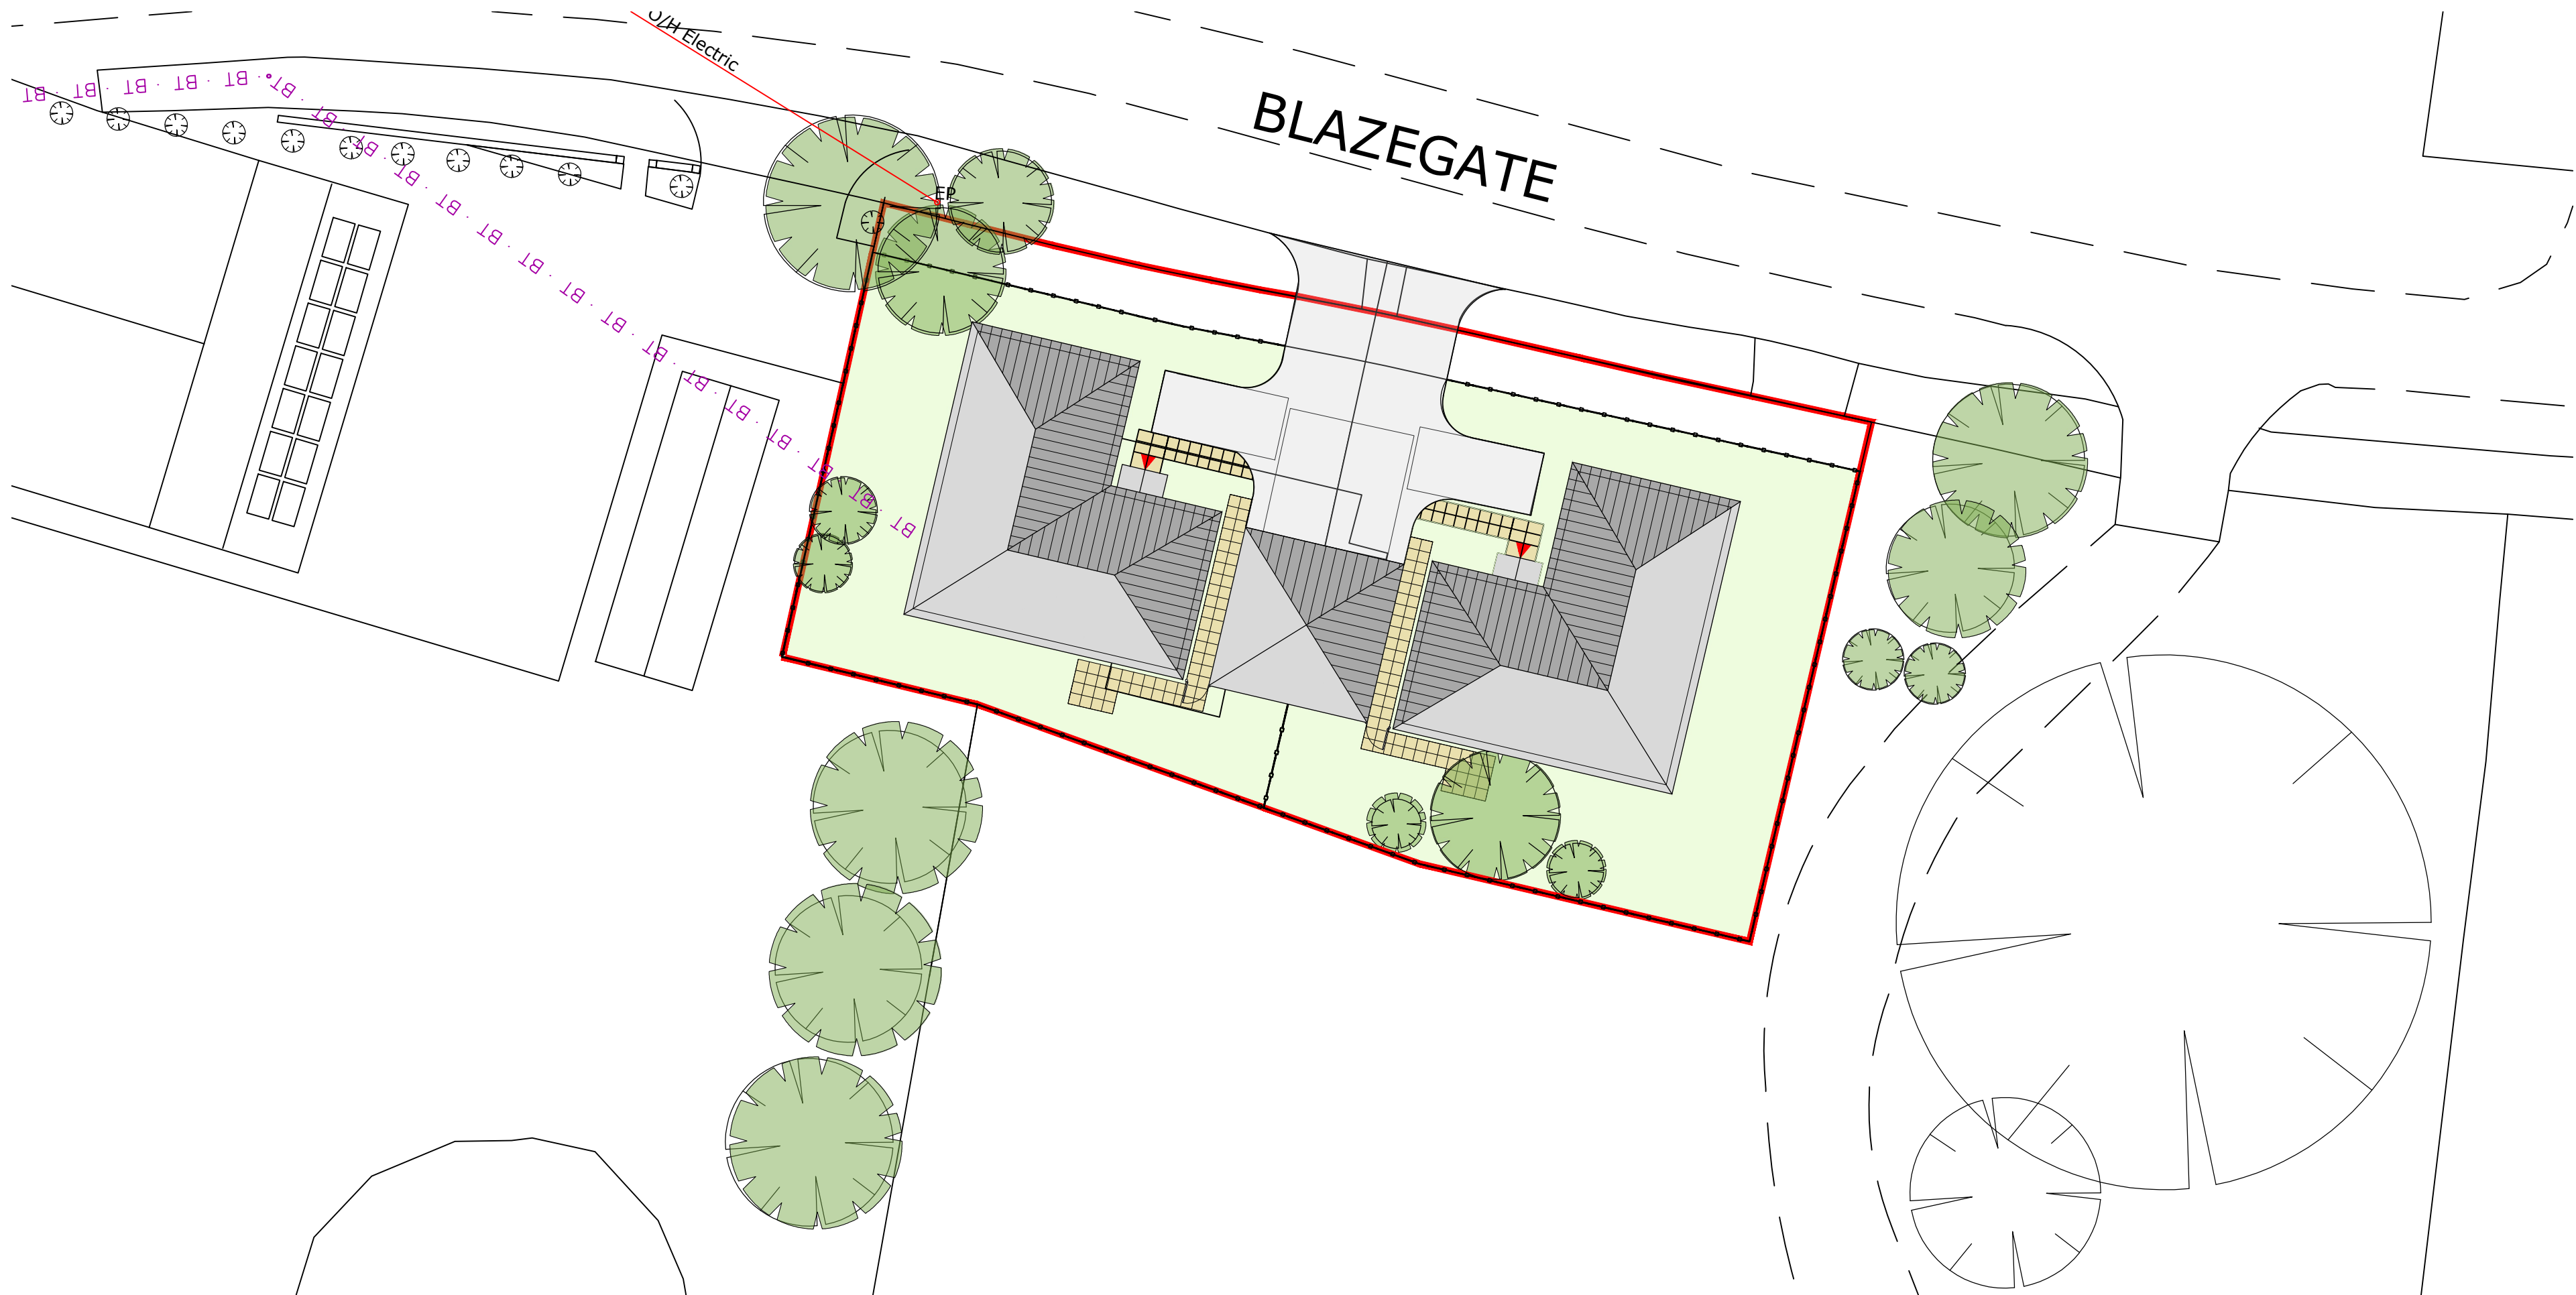

PROPOSED SITE PLAN
Scale 1:200

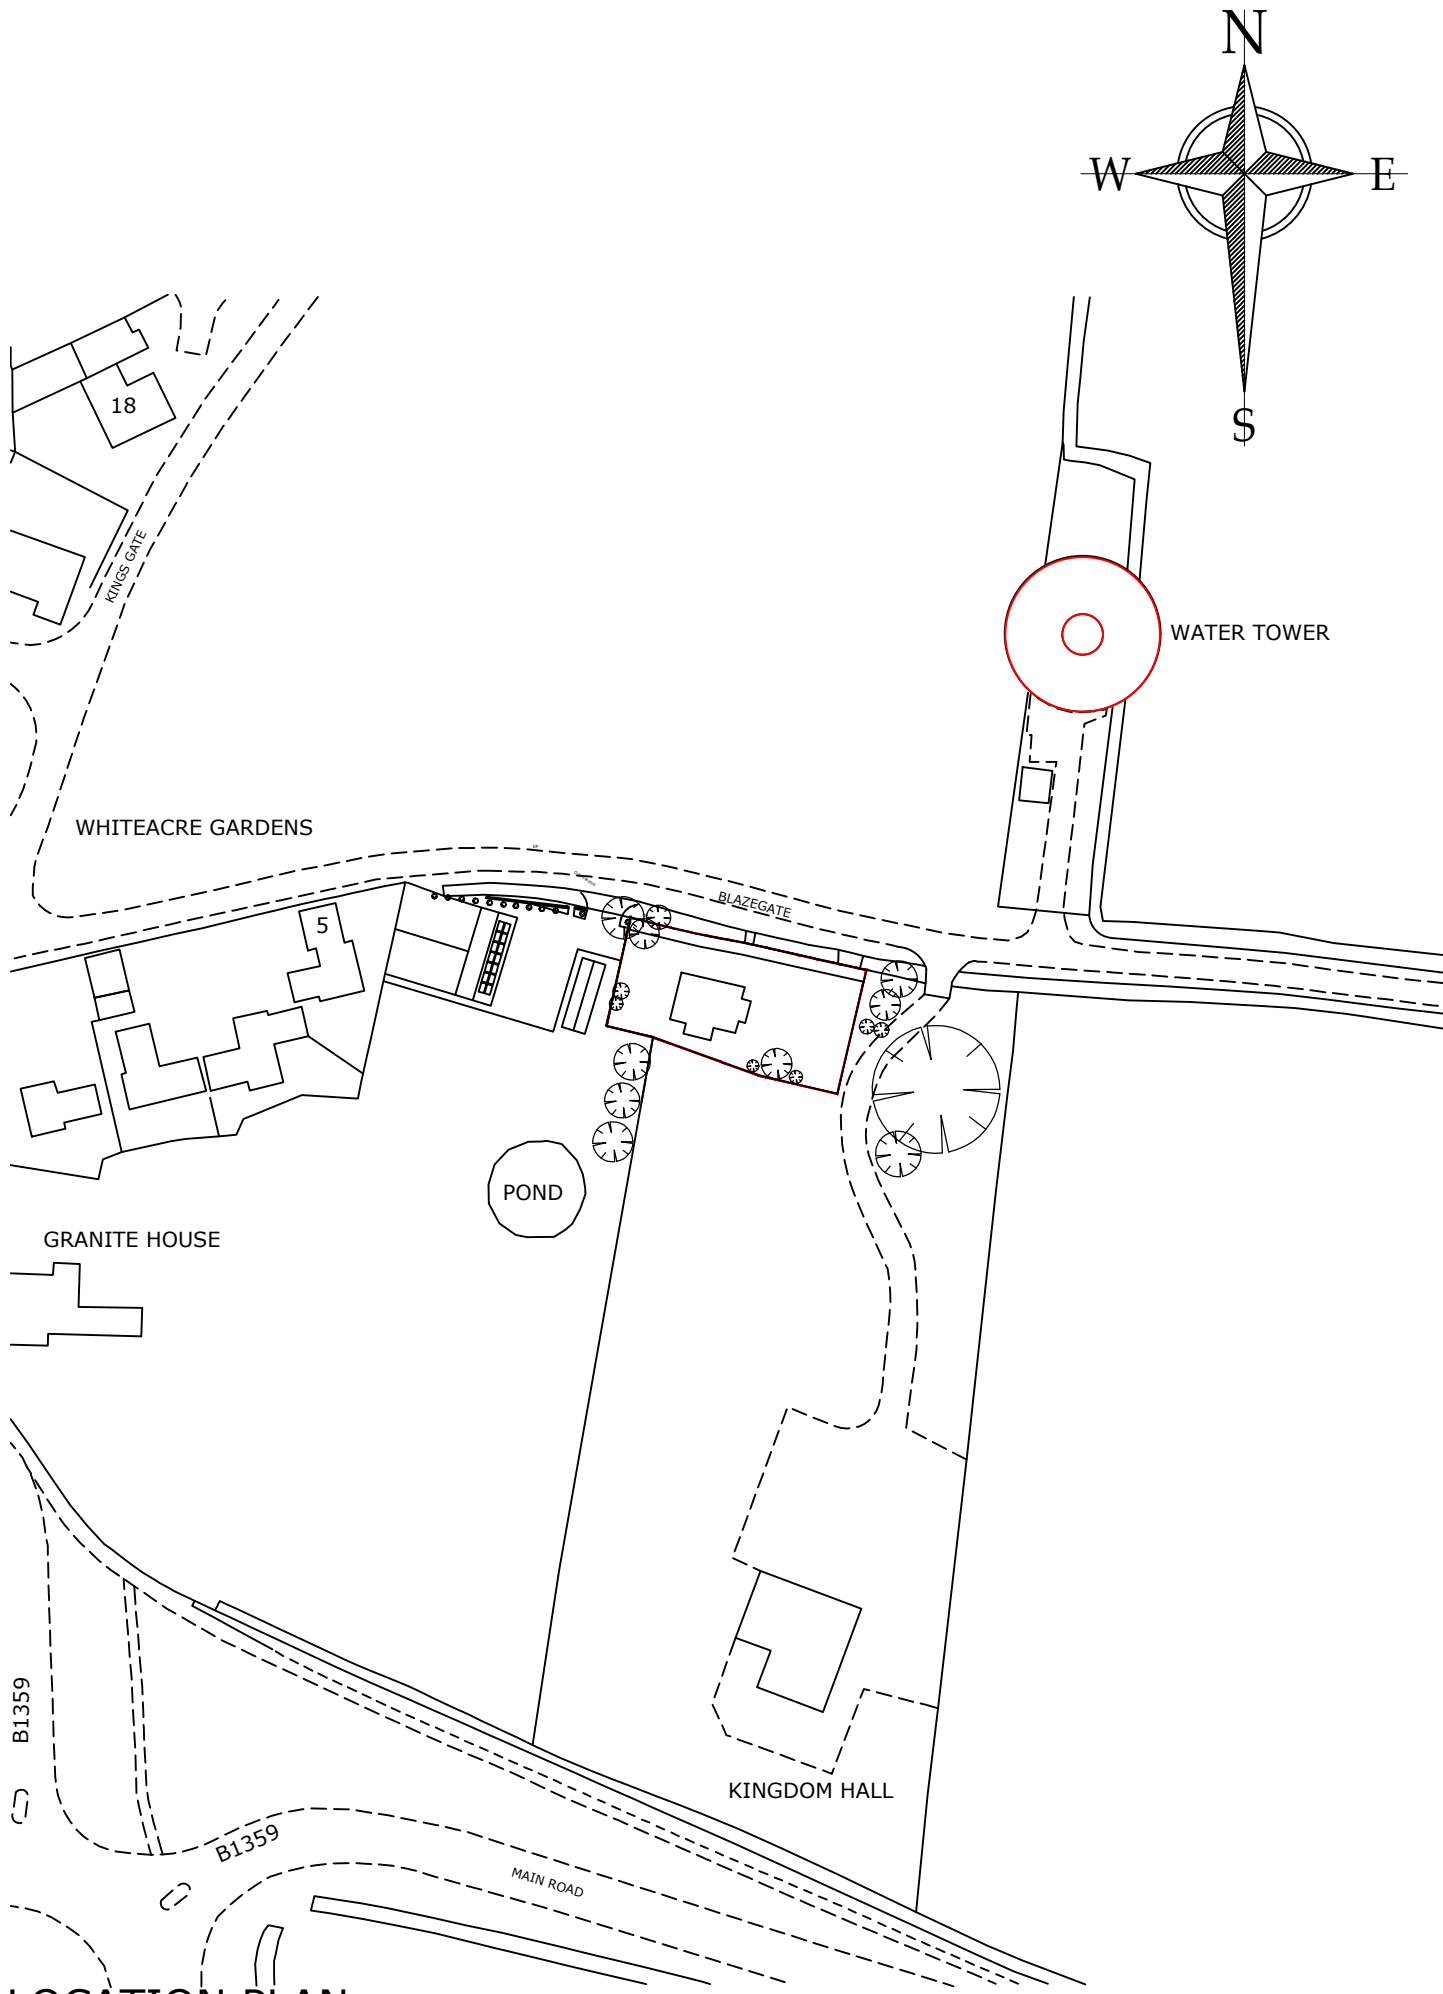

LOCATION PLAN
Scale 1:1250

  - KEY:
-  Trees to be retained
 -  Soft landscaping to plots
 -  Paths and patios to be formed with 450mm x 450mm slabs
 -  Driveway to be formed in tarmac finish
 -  1.8m high close boarded fence
 -  Red Line Boundary

A	15-12-21	Location Plan Altered to 1:1250 Scale
Rev.	Date	Description

PROJECT:		FIELD BUNGALOW BLAZEGATE, GEDNEY	
DRAWING:		LOCATION PLAN, EXISTING SITE PLAN AND PROPOSED SITE PLAN	
SCALE:	AS_SHOWN@A1	DRAWN:	-
DATE:	NOV.2021	REVISION:	A
DRAWING No:		Field Bungalow - 001	