


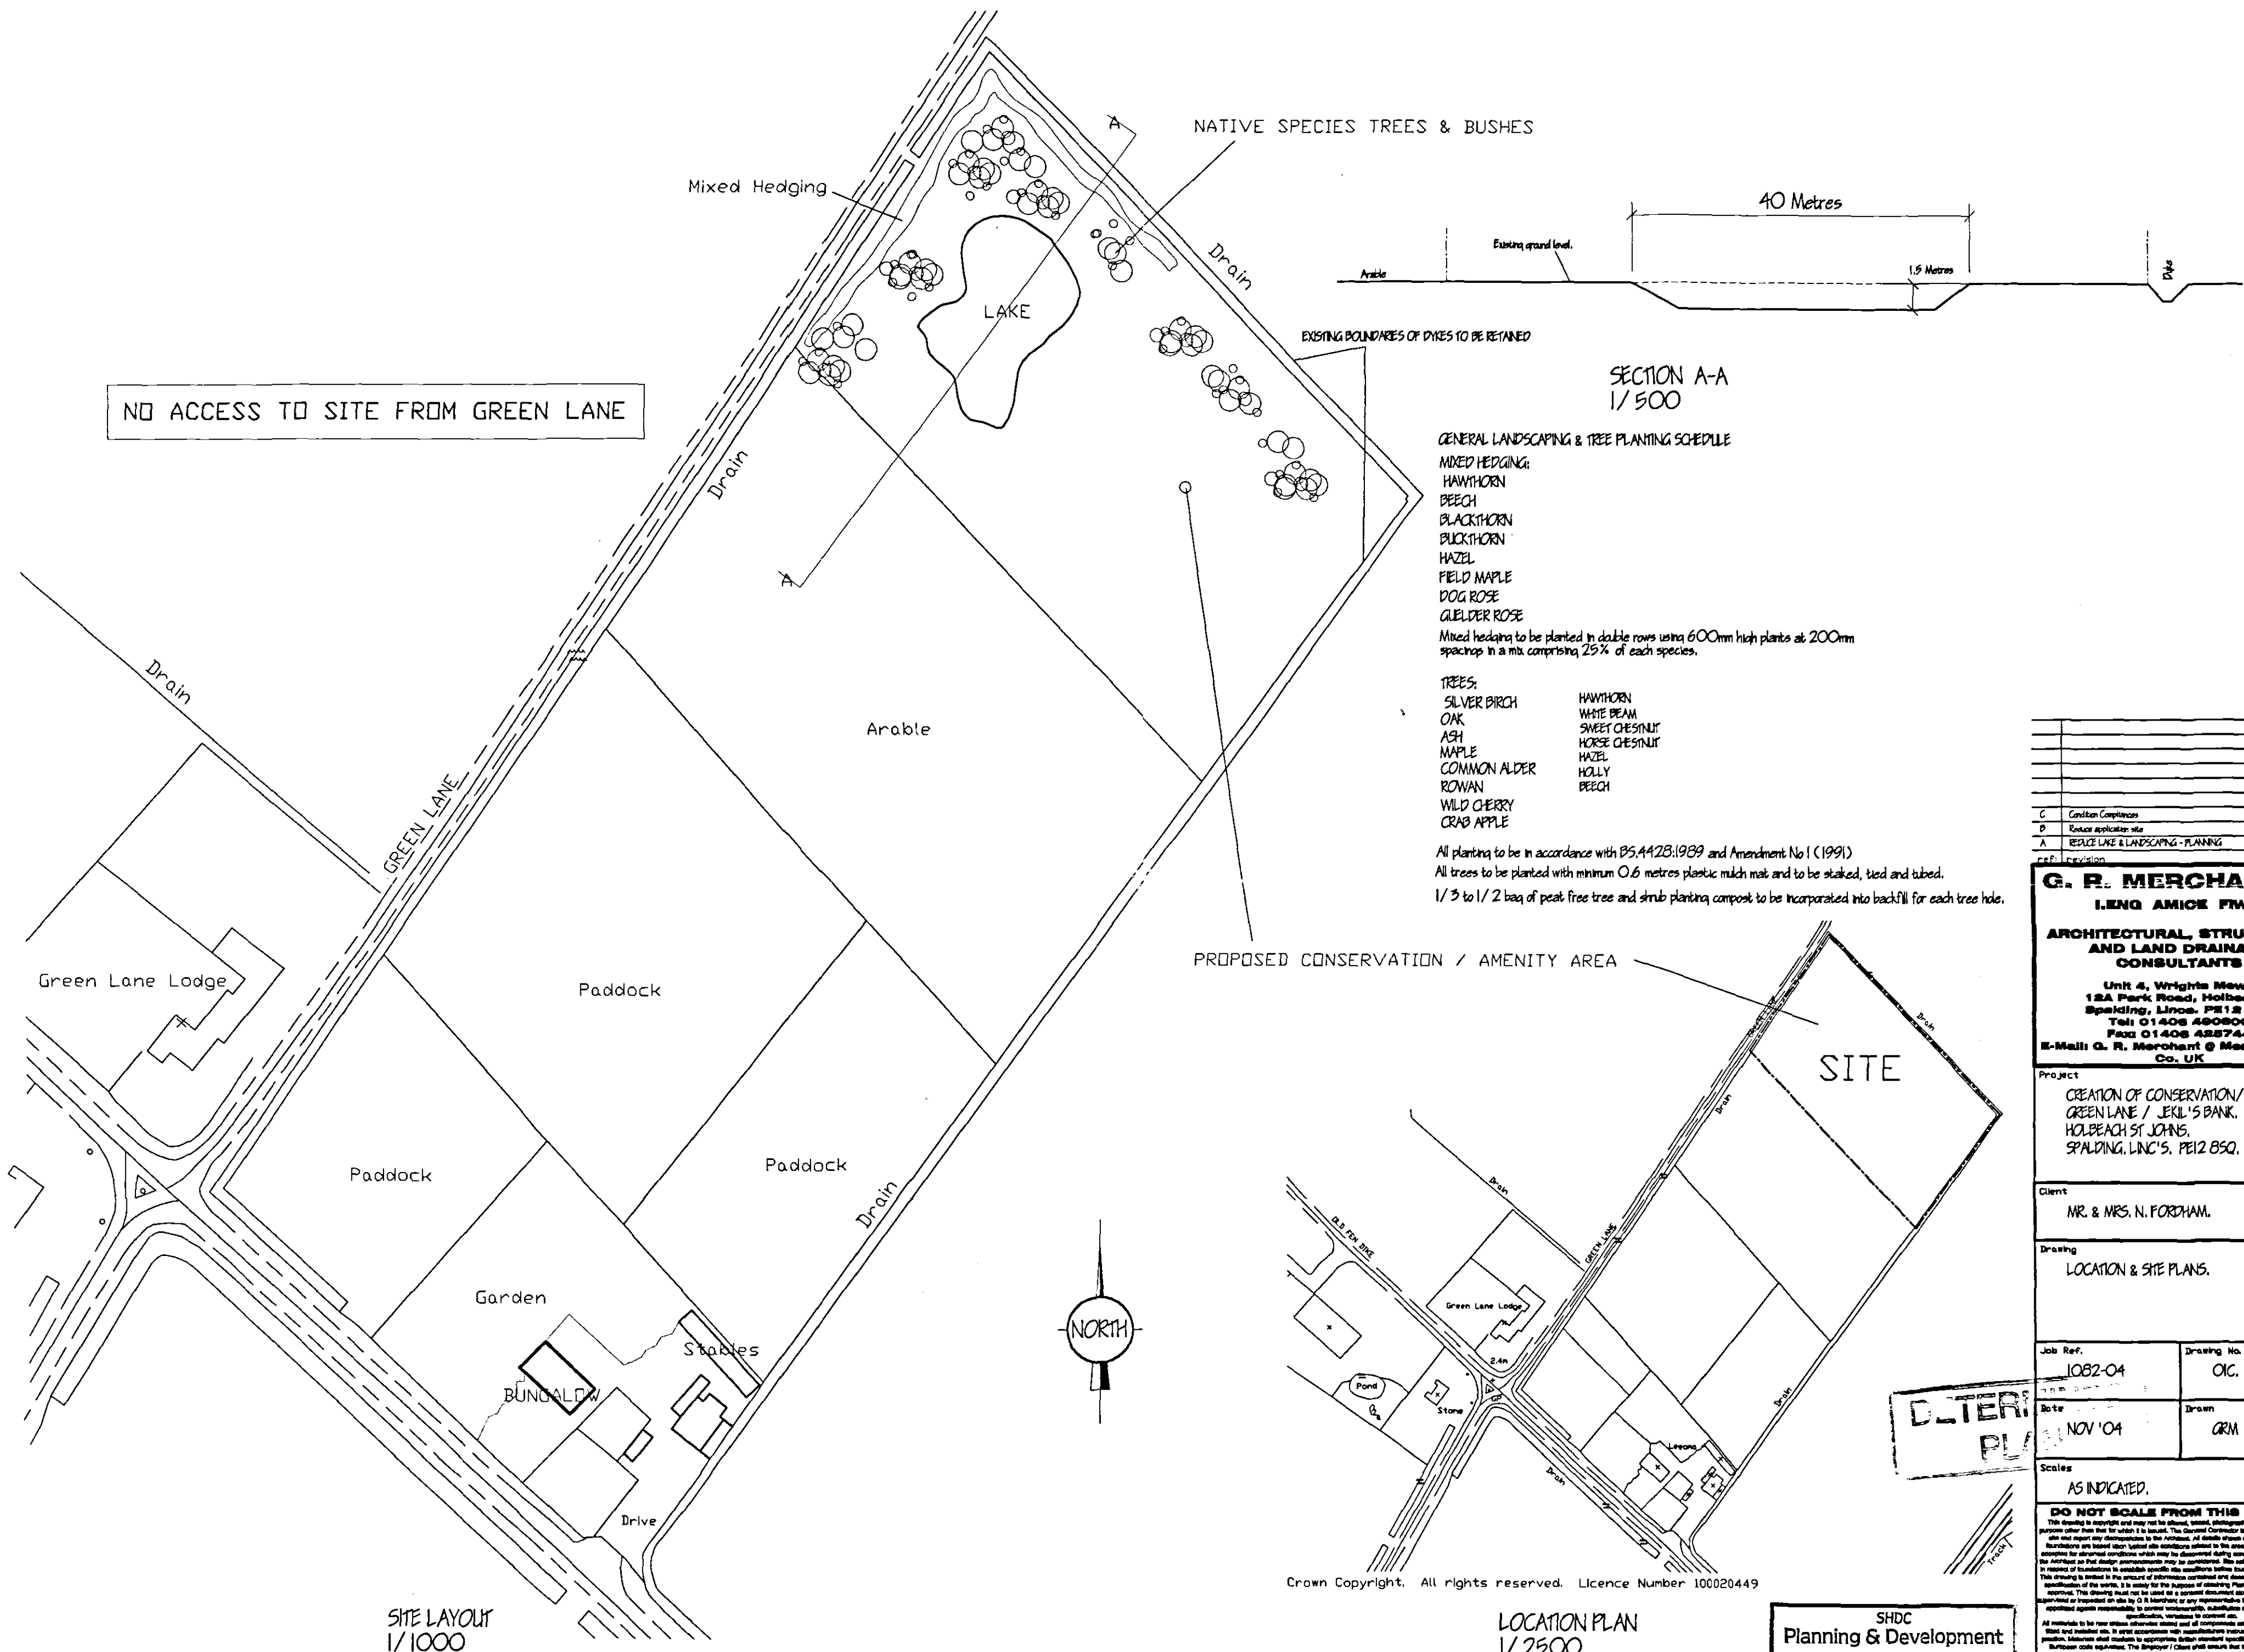

G. R. MERCHANT LENG AMICK FWO	
ARCHITECTURAL, STRUCTURAL AND LAND DRAINAGE CONSULTANTS	
Unit 4, Wrights Mews 12A Park Road, Holbeach, Spalding, Lincs. PE12 8ZZ Tel: 01408 480800 Fax: 01408 425744 E-Mail: G. R. Merchant @ Merchant, FS. Co. UK	
Project CREATION OF CONSERVATION / AMENITY AREA GREEN LANE / JELLY'S BANK, HOLBEACH ST. JOHNS, SPALDING, LINC'S. PE12 8SQ.	
Client MR. & MRS. N. FORDHAM.	
Drawing LOCATION & SITE PLANS.	
Job Ref. 1082-04	Drawing No. OIC.
Date NOV '04	Drawn GRM
Scales AS INDICATED.	
DO NOT SCALE FROM THIS DRAWING This drawing is copyright and may not be shown, copied, photocopied or used for any other purpose other than that for which it is issued. The Client/Contractor is to check all dimensions on site and report any discrepancies to the Architect. All details shown on this drawing including foundations are based upon the latest site information supplied to the site. No responsibility can be accepted for dimensions which may be discovered during construction which are not shown on this drawing. This drawing is issued in the context of information contained and does not represent a full specification of the works. It is issued for the purpose of obtaining Planning (Building Regulations) approval. This drawing must not be used as a contract document. The works will not be approved or completed on site by G. R. Merchant or any representative thereof. It is the client's or their representative's responsibility to ensure that the works are carried out in accordance with the specification, variations to contract etc. All materials to be new unless otherwise stated and all components and materials are to be used and installed in accordance with manufacturers' instructions and relevant codes of practice. Materials shall comply to appropriate British standards specifications or EN standards or European code equivalents. The Engineer / Client shall ensure that the selected contractor is approved and holds all necessary or relevant insurance with Health and Safety Insurance for Building and Work plans. The Engineer / Client is advised that should the works be carried out in accordance with the Building Regulations and Environmental Protection Act, the works will be inspected. The works and completion of all that is shown on the drawing and details. Work that may not be specified shown but may be necessary to be carried out in accordance with the works shall be shown as indicated.	

SHDC
Planning & Development
19 SEP 2005
Ref: 1299/05