


All Dimensions are to be checked on site.
Responsibility will not be accepted for any errors or omissions on drawings.
All work and materials are to comply with the relevant British Standards.
All work and materials are to comply with current Building Regulations.
If in doubt ask.

RevNo	Revision note	Date	Signature	Checked
A	Revised Planning Application	25/9/06		

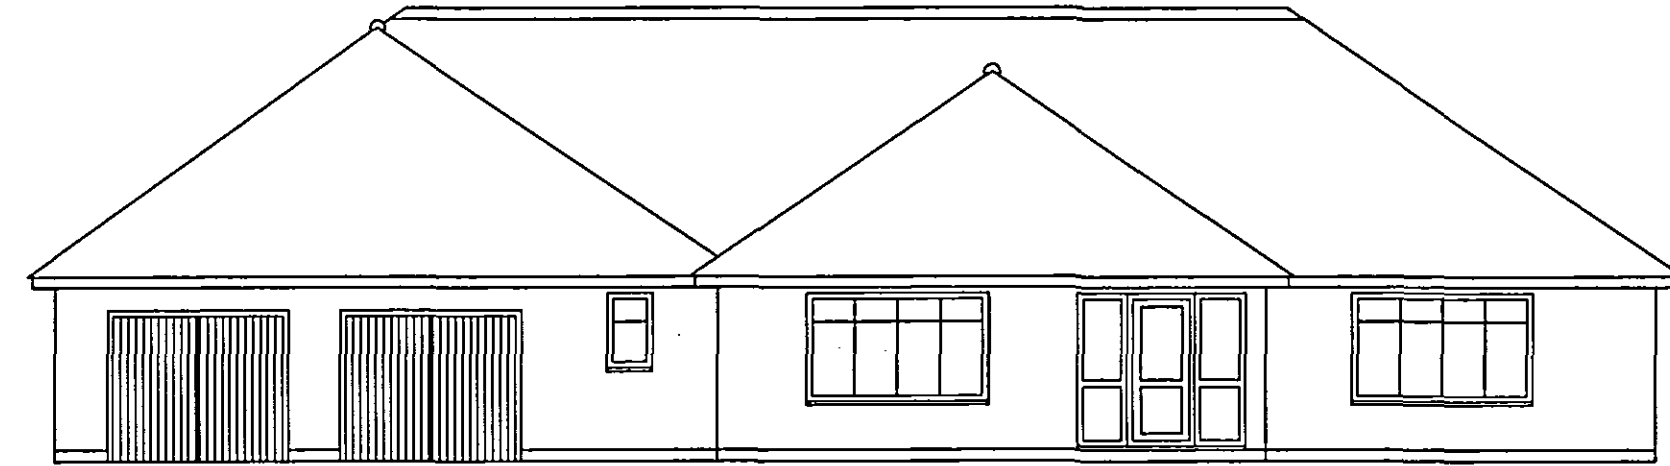


Existing West Elevation




Proposed West Elevation




Existing South Elevation

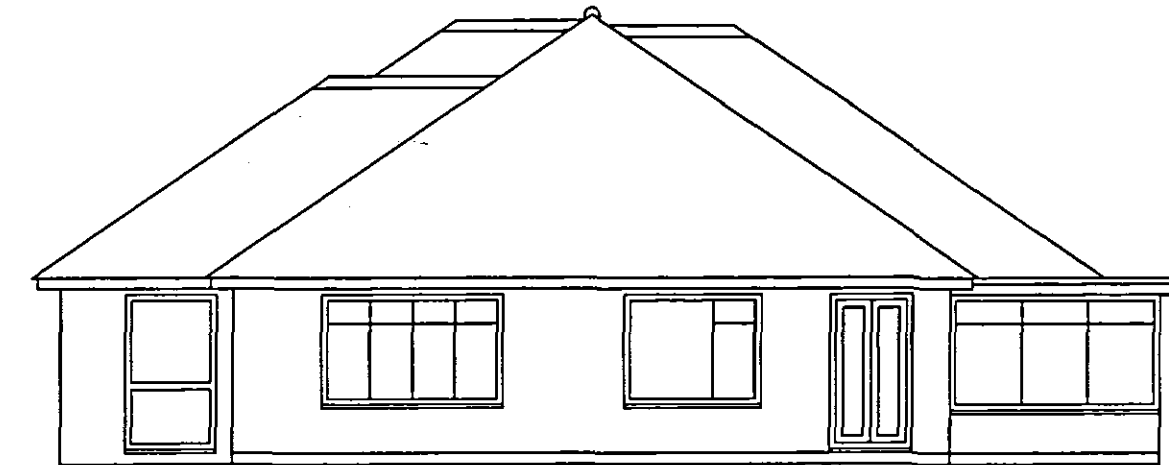



Proposed South Elevation

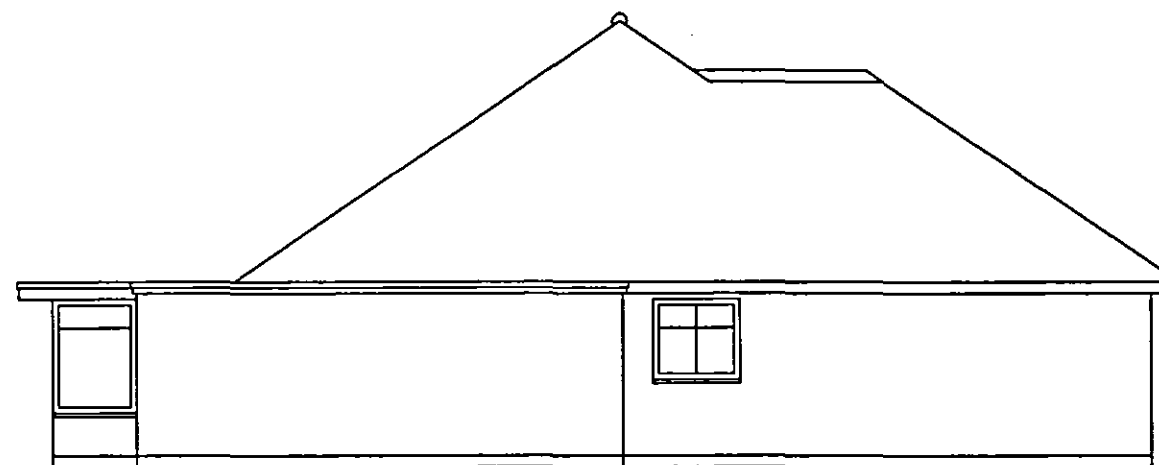


Existing North Elevation

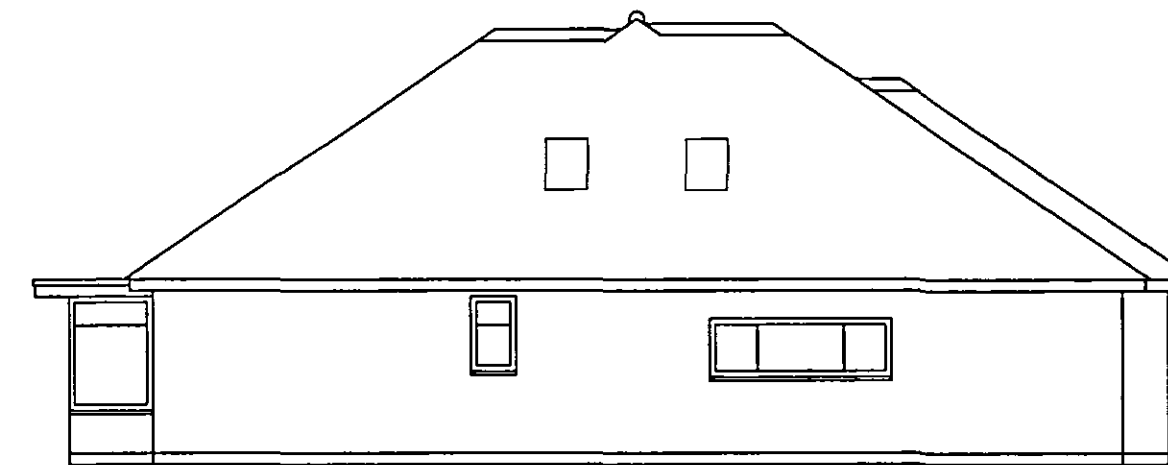

Proposed North Elevation

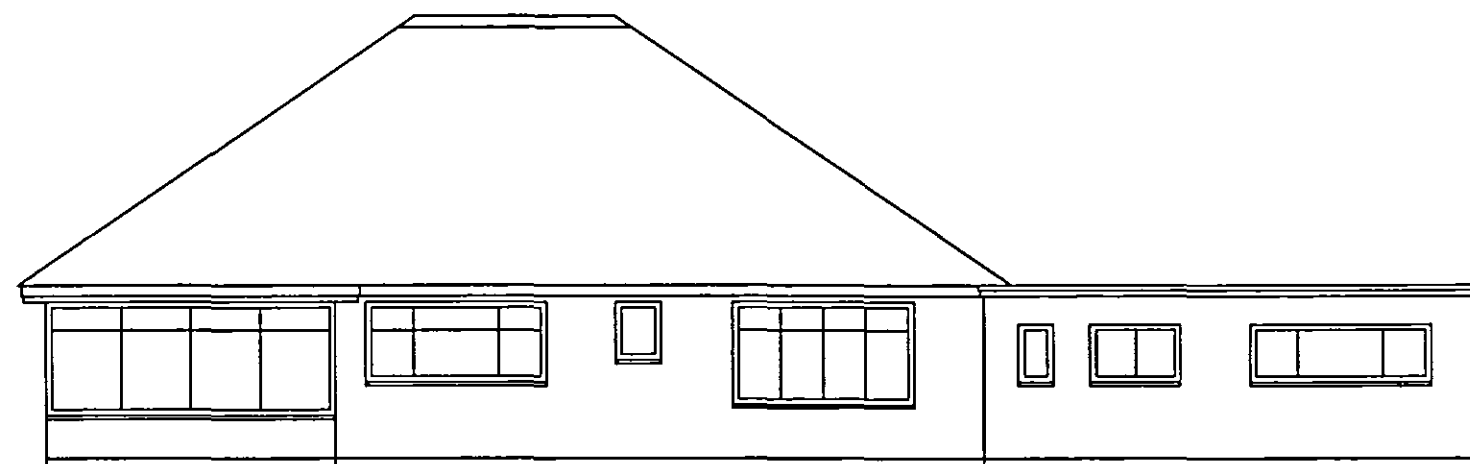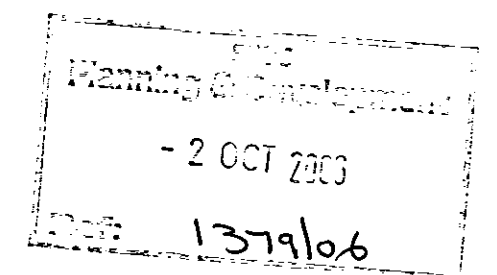

Existing East Elevation

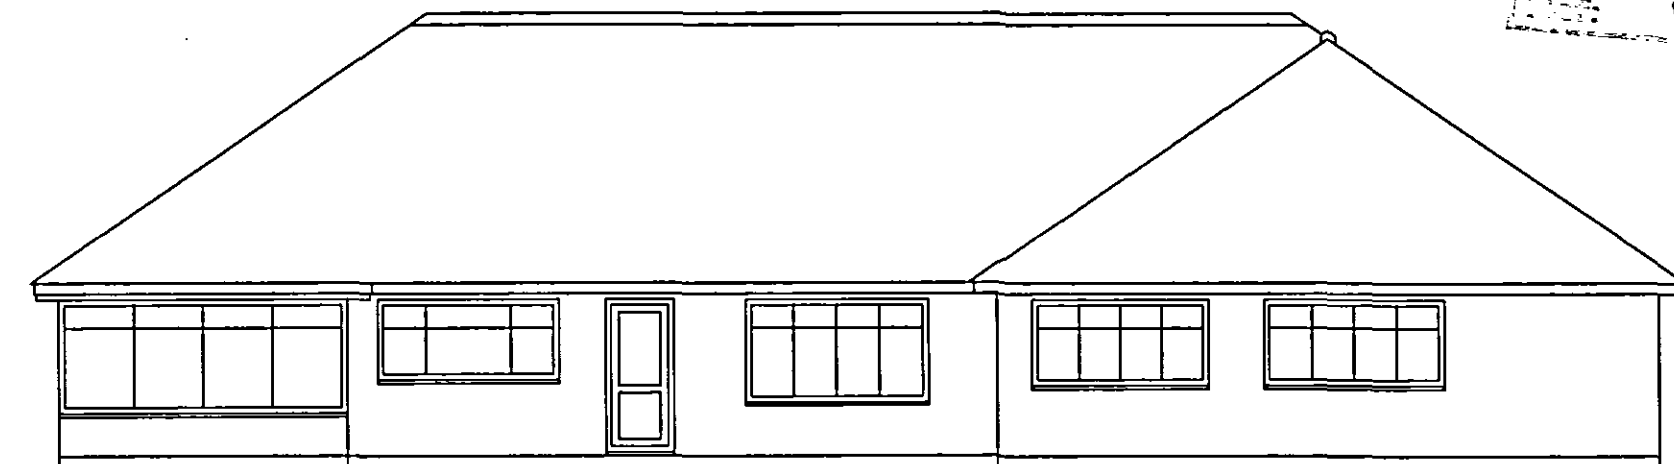

Proposed East Elevation

Accubuild Limited Milkinghill House, Porter's Yard, High Street, Chatteris, Cambridgeshire PE16 6NS. Tel. 01354 692254 or 07866 705199			
		Date 25/9/06	Scale 1:100
Westview, Hallgate, Gedney PE12 0DA		Elevations Drawing No. 002A	