



All Dimensions are to be checked on site.
Responsibility will not be accepted for any errors or omissions on drawings.
All work and materials are to comply with the relevant British Standards.
All work and materials are to comply with current Building Regulations.
If in doubt ask.

RevNo	Revision note	Date	Signature	Checked
A	Revised Planning Application	25/9/06		

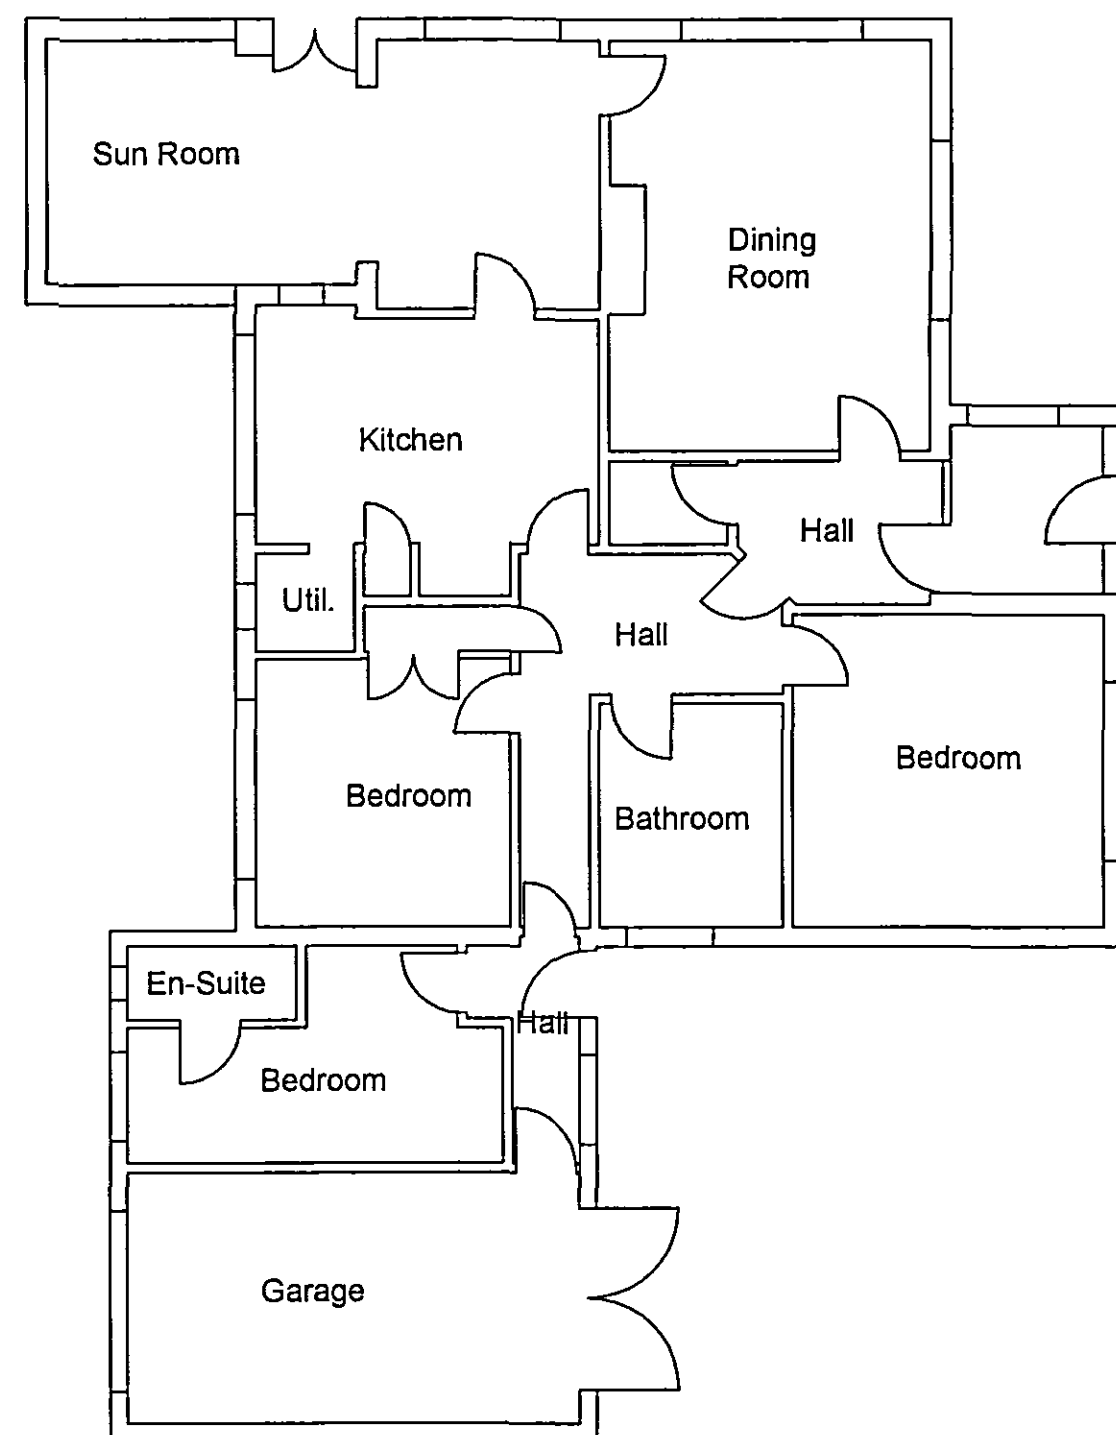

Existing Floor Plan

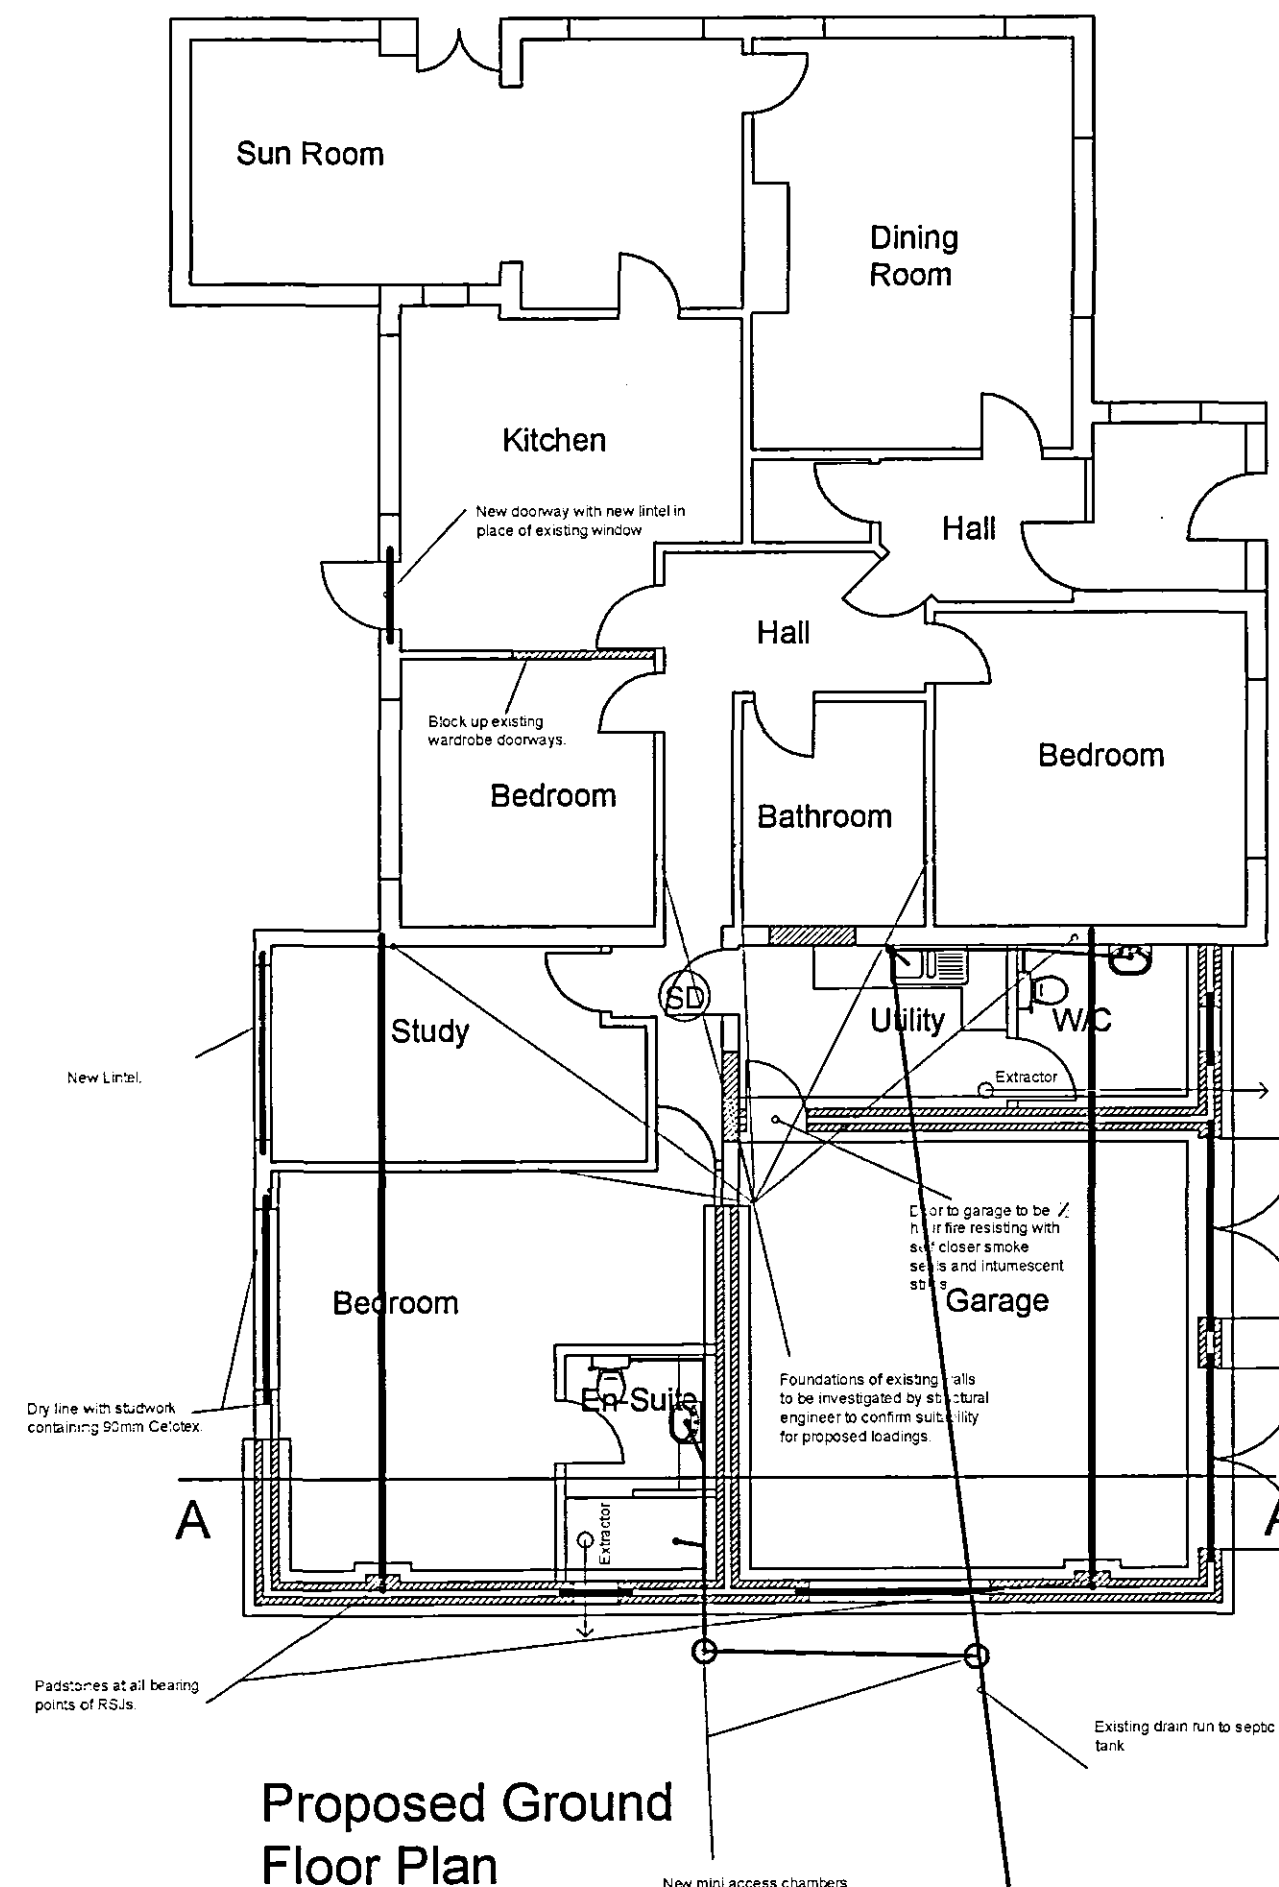

Proposed Ground Floor Plan

DETERMINED
PLAN

Accubuild Limited			
Milkinghill House, Porter's Yard, High Street, Chatteris, Cambridgeshire PE16 6NS.			
Tel: 01354 692254 or 07866 705199			
		Date	Scale
		25/9/06	1:100
Westview, Hallgate, Gedney PE12 0DA		Floor Plans	
		Drawing No. 001A	