




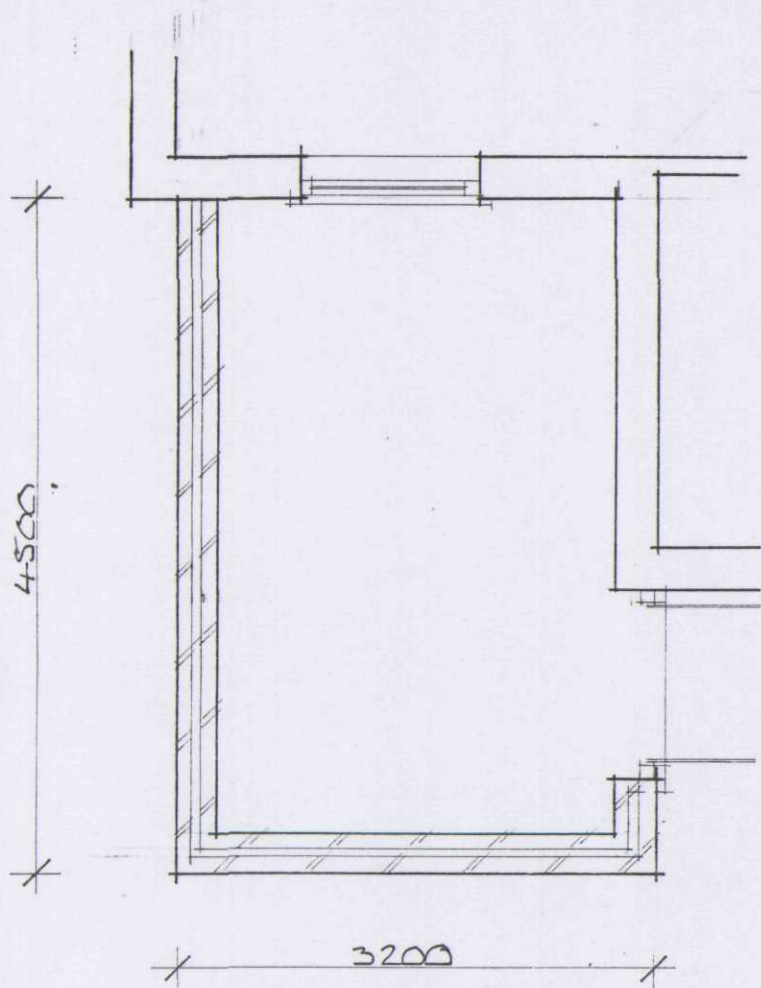


BASE LAYOUT  
(SCALE 1:50)

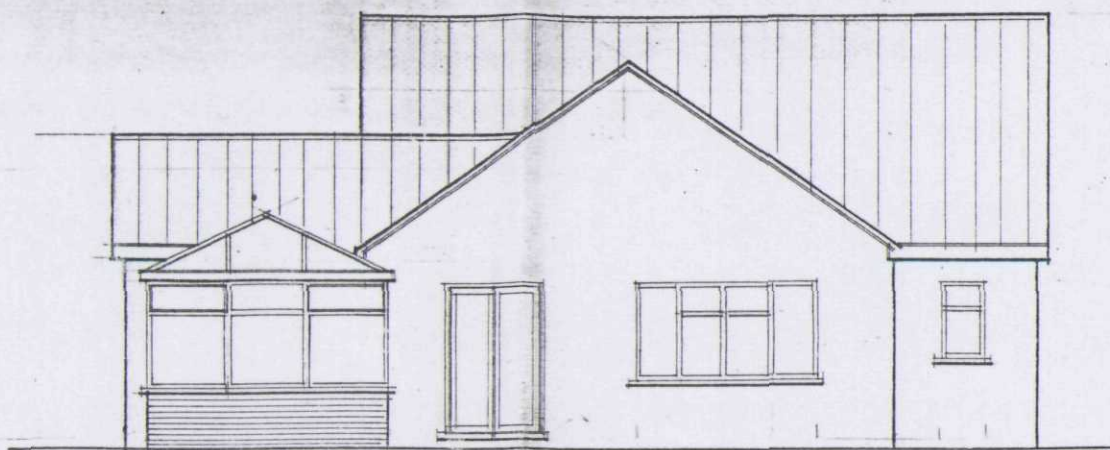

REAR ELEVATION  
(SCALE 1:100)

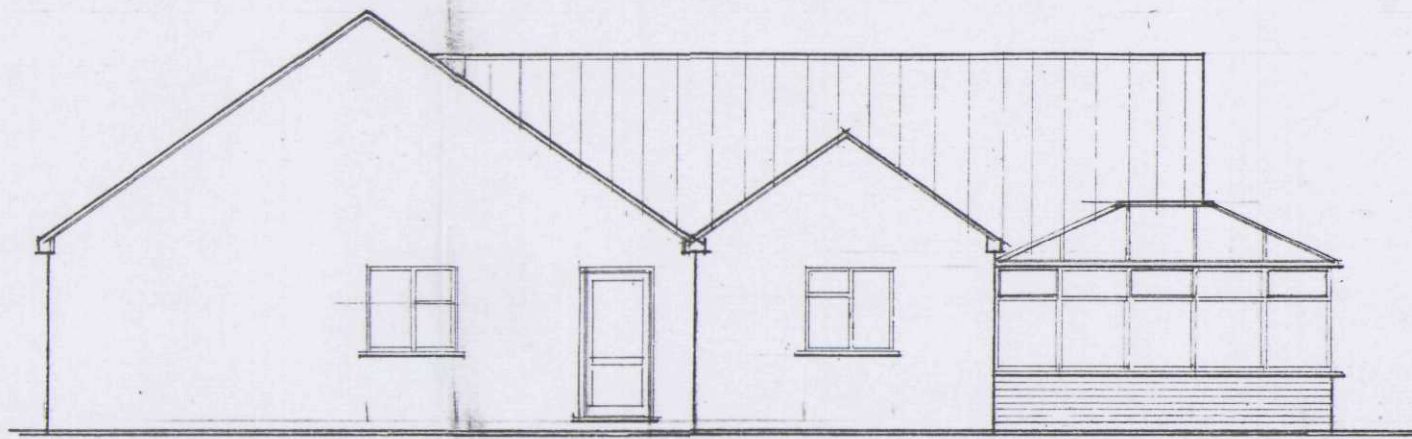


SIDE ELEVATION

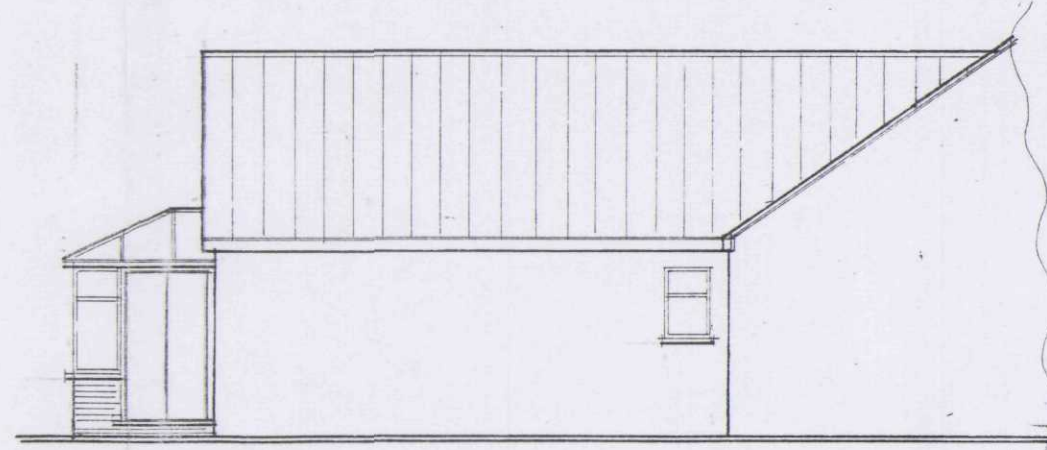

SIDE ELEVATION

**DETERMINED  
PLAN**

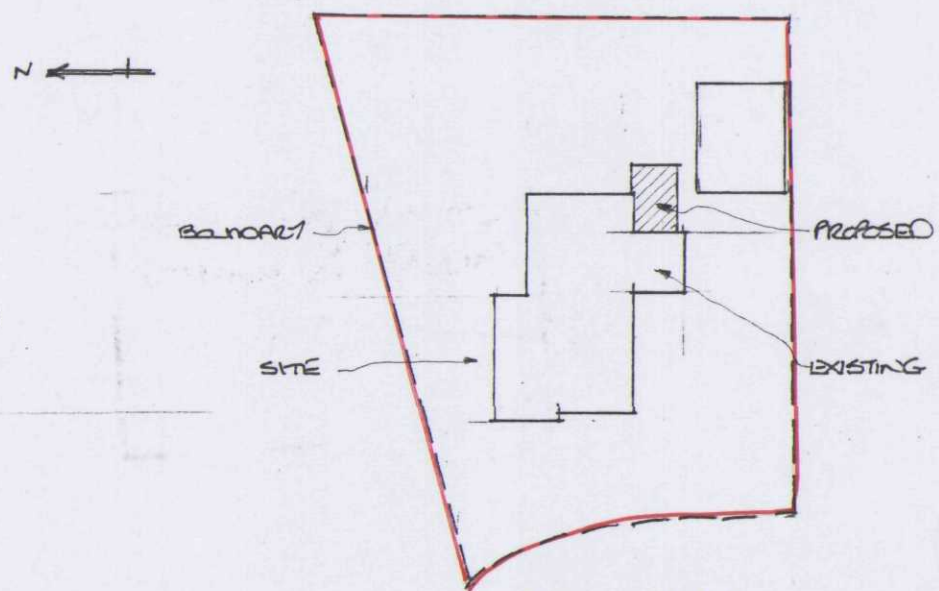

BLOCK PLAN  
(SCALE 1:500)

SHDC  
Planning & Development  
19 OCT 2004  
Ref: 40/1074

Ref:  
19 OCT 2004  
SHDC  
Planning & Development