


PROPOSED FRONT ELEVATION

SIDE ELEVATION

SIDE ELEVATION

REAR ELEVATION


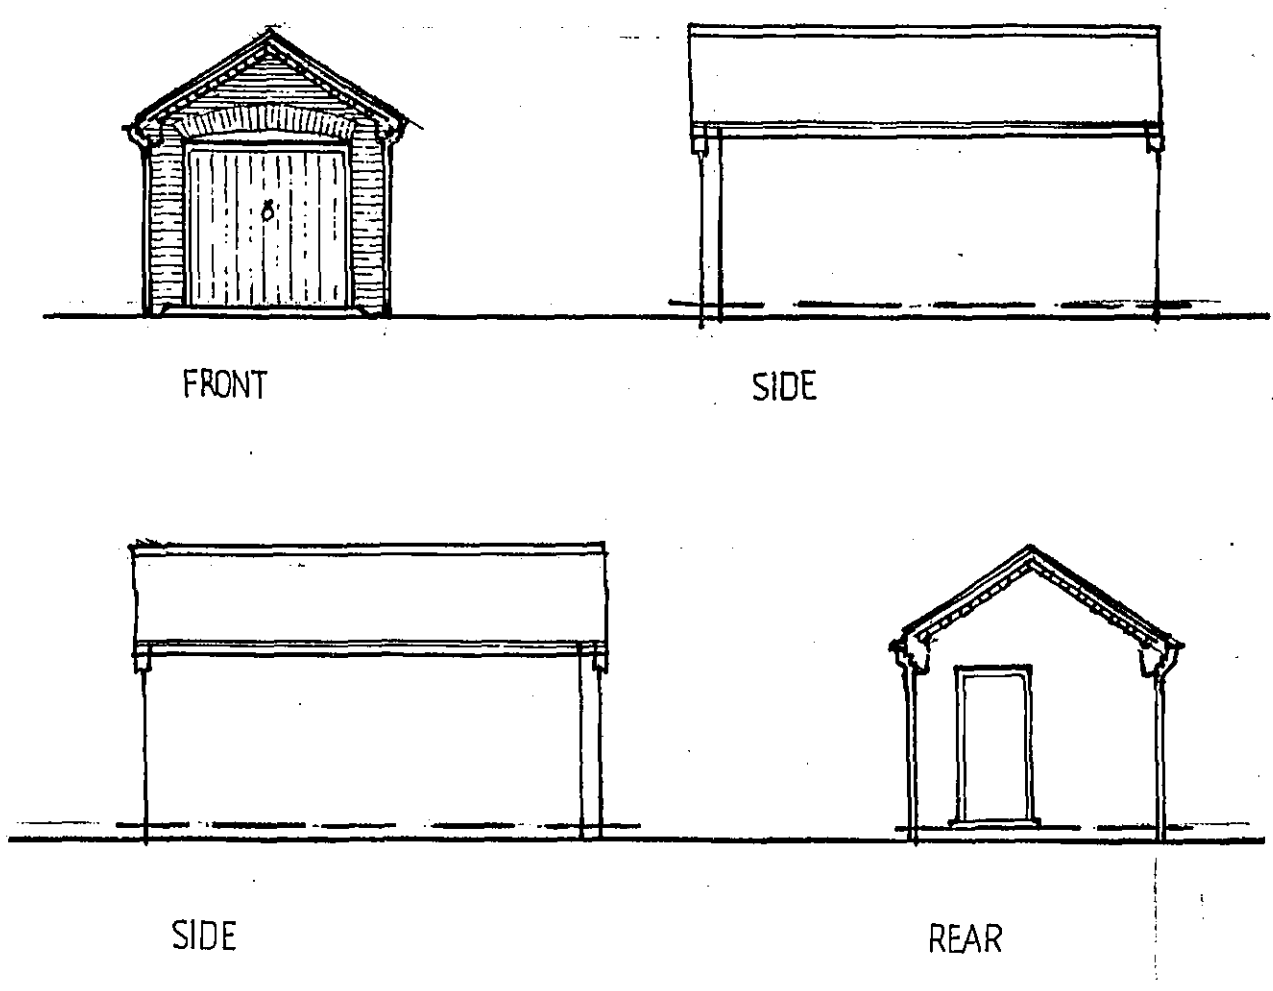


FRONT

SIDE

SIDE


REAR

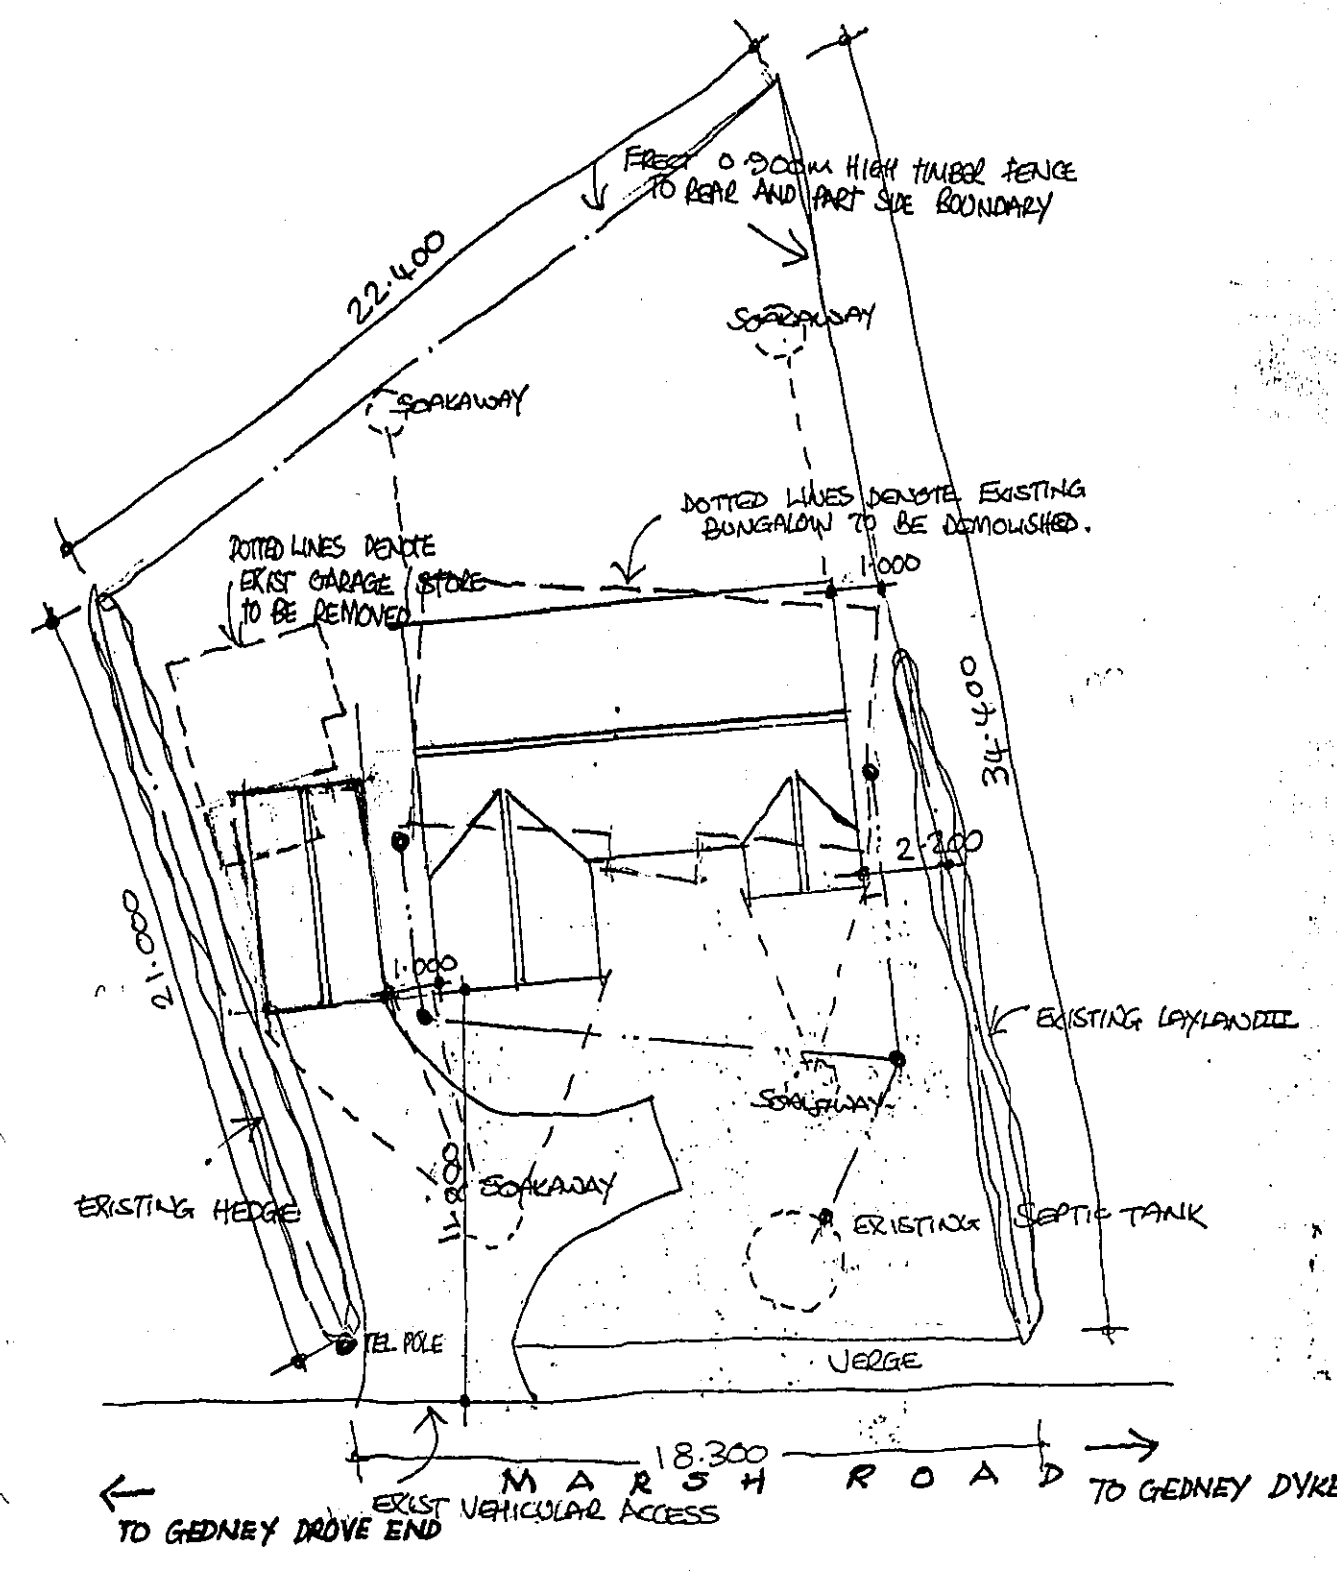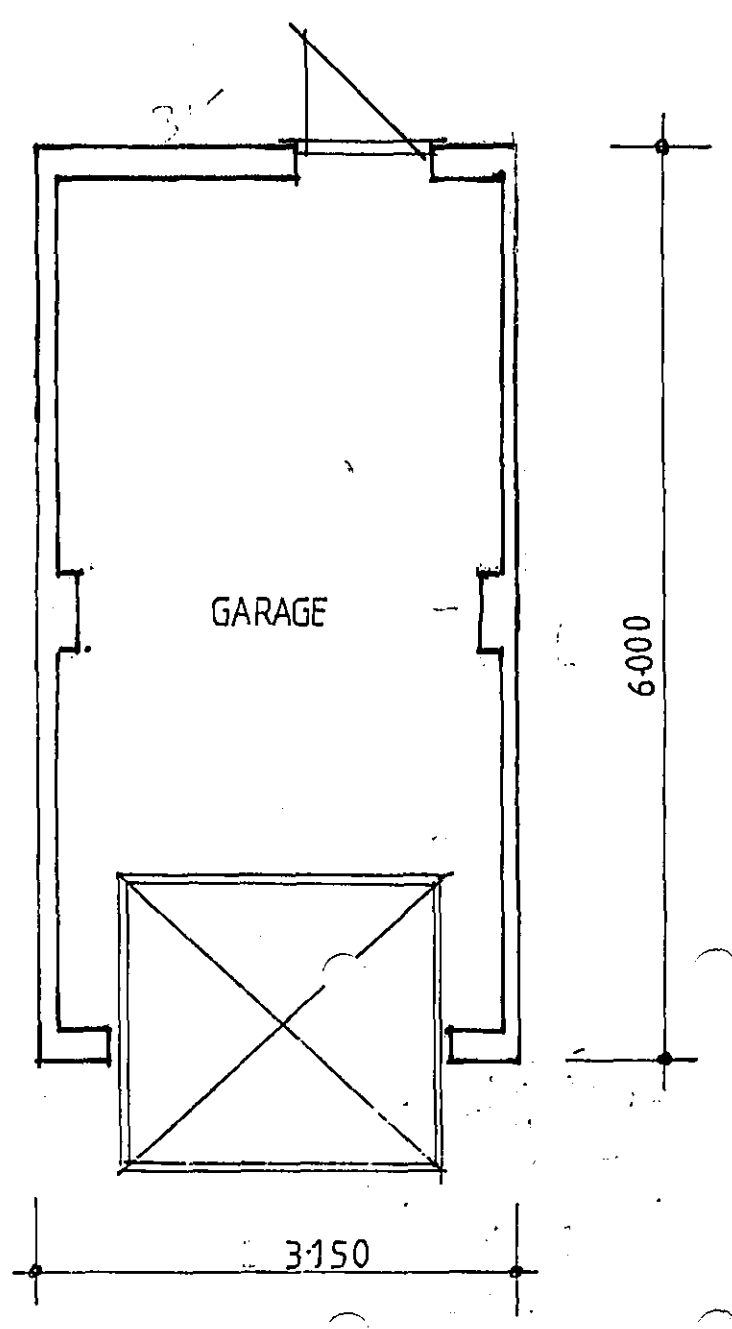

SITE PLAN
SCALE 1:200

AMENDED PLAN
Ref. A1

SHDC
PLANNING & DEVELOPMENT
29 NOV 2005
Ref. 142405

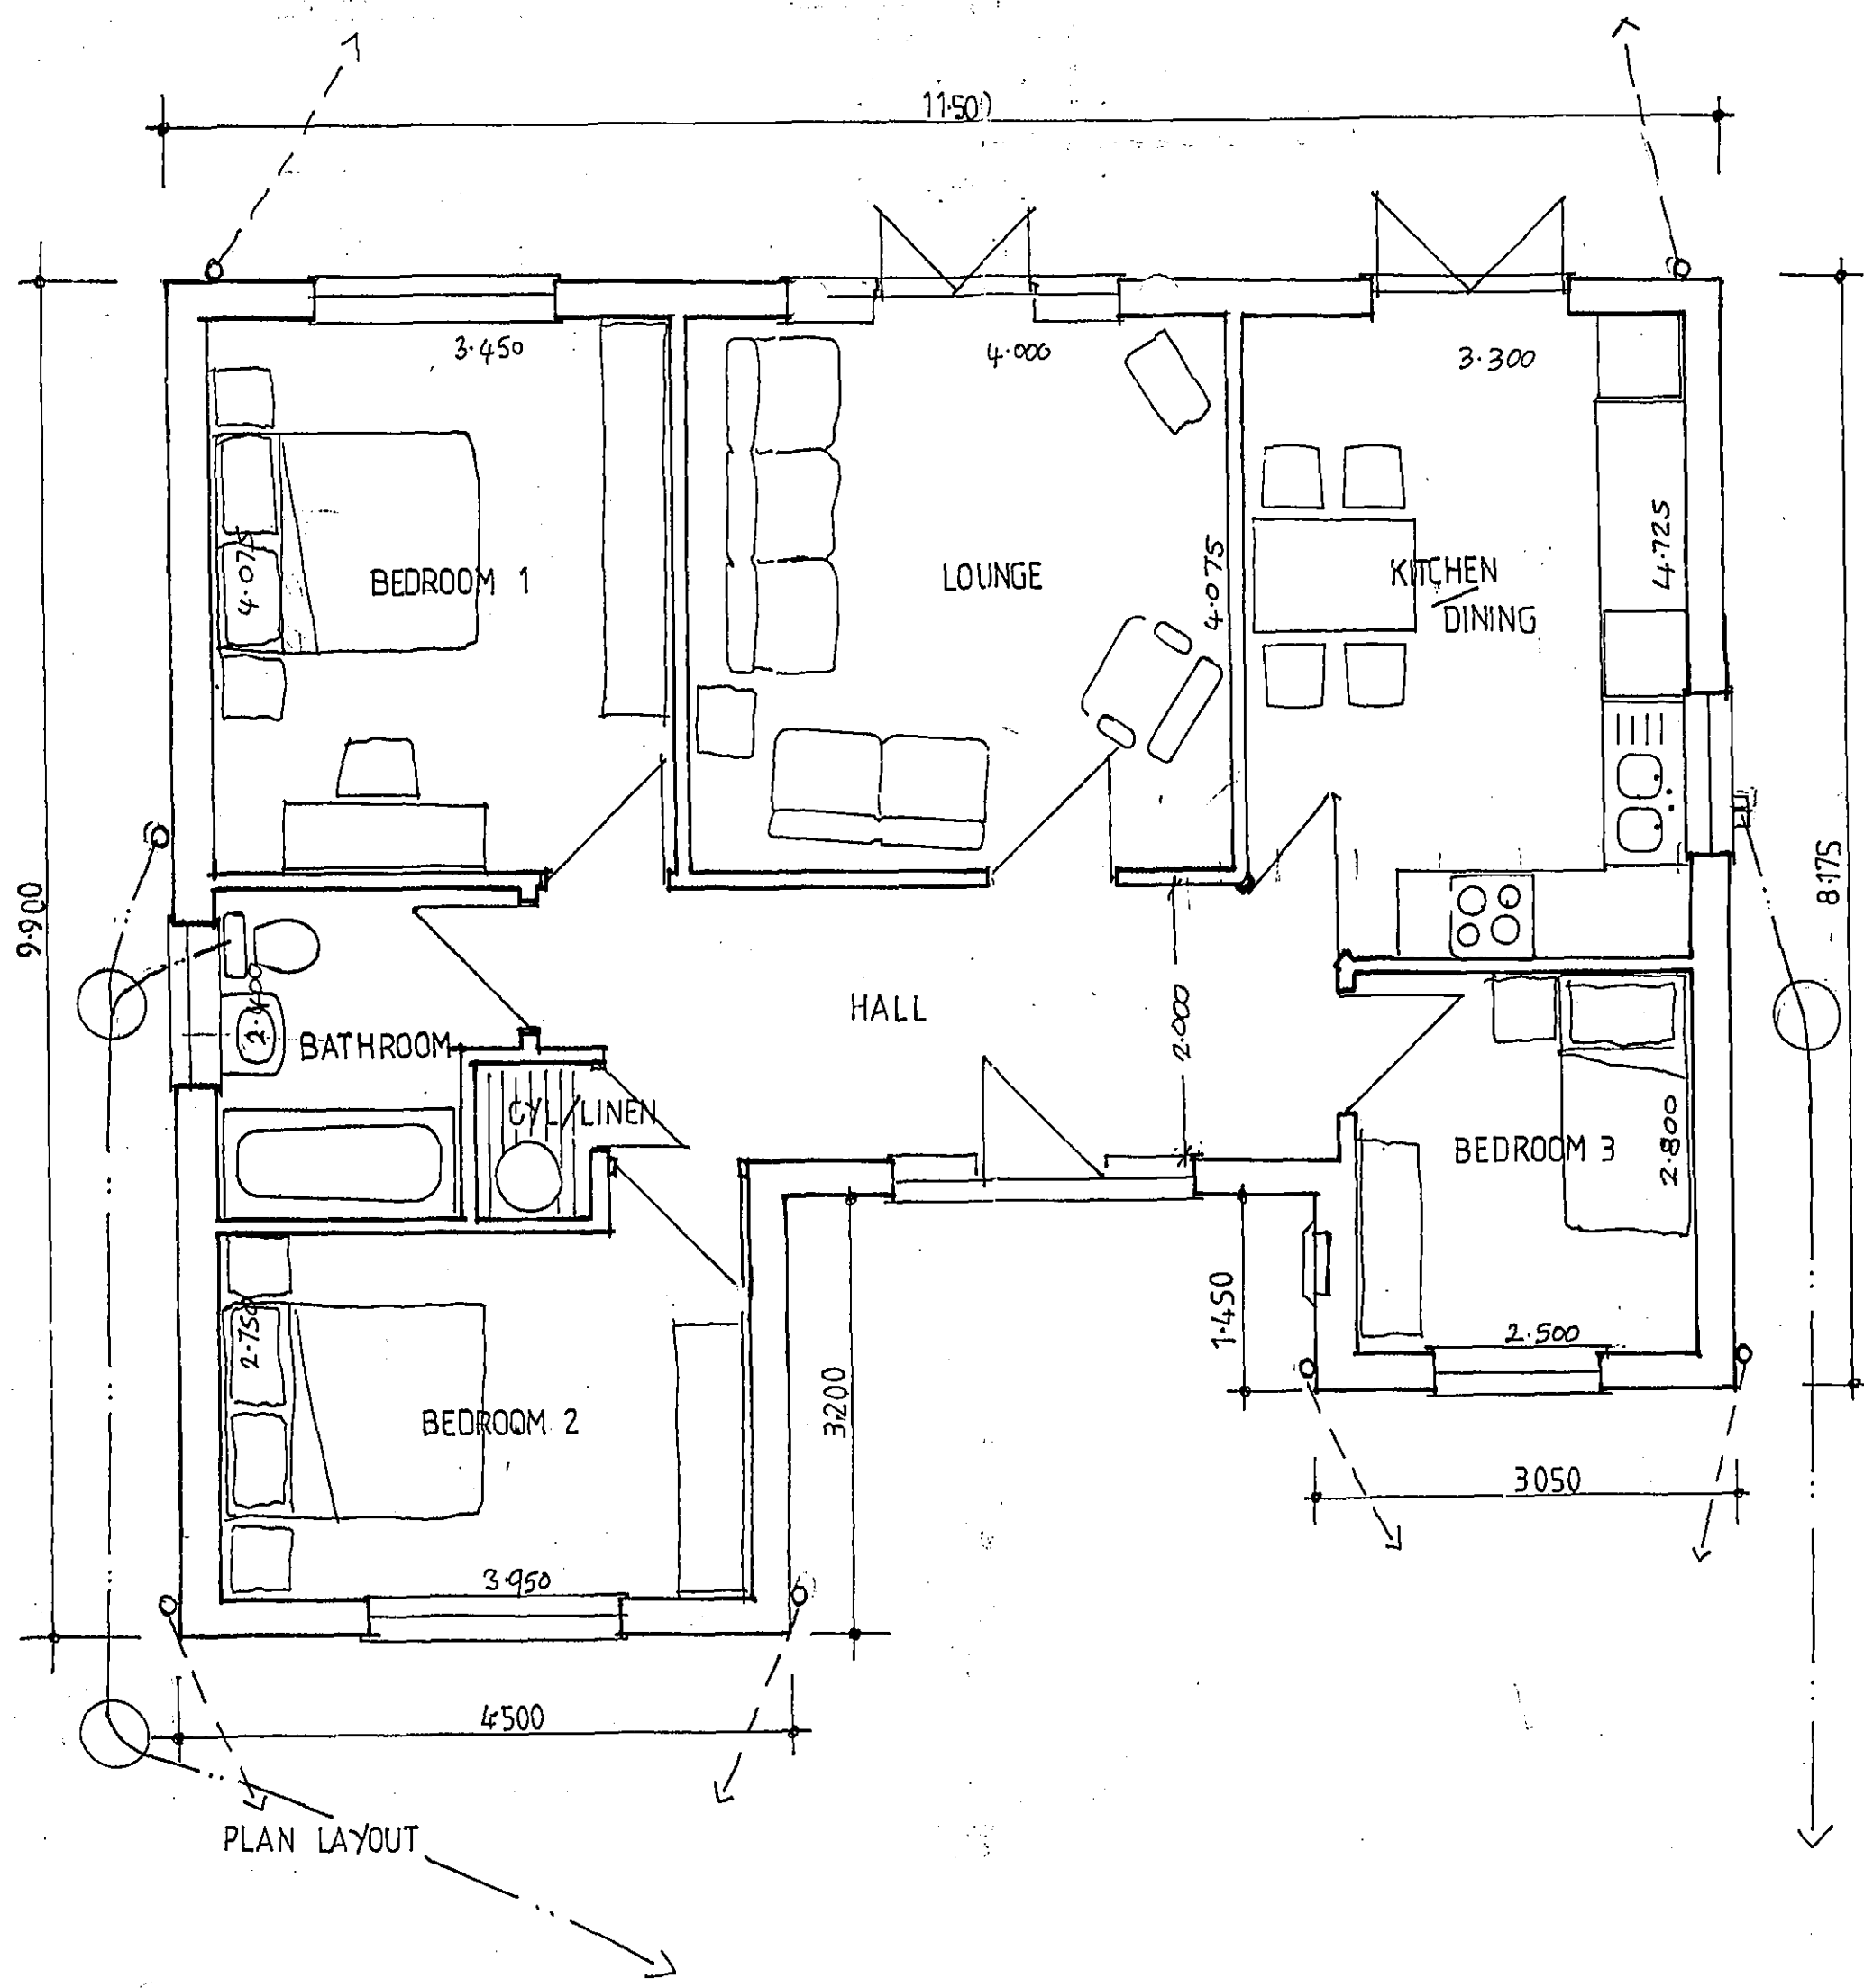

project: PROPOSED REPLACEMENT DWELLING INCL DETACHED GARAGE.
site: 'THE BUNGALOW', MARSH ROAD, GEDNEY DYKE, LINCOLNSHIRE,
clients: MR AND MRS L.W BLISS.
scales: 1:50, 1:100.
date: OCT, 2005.

AMENDMENTS: (PLANNING) ROOF PITCH RAISED.
CHIMNEY ADDED.
NOV. 2005.