


PROPOSED FRONT ELEVATION

SIDE ELEVATION

SIDE ELEVATION

REAR ELEVATION


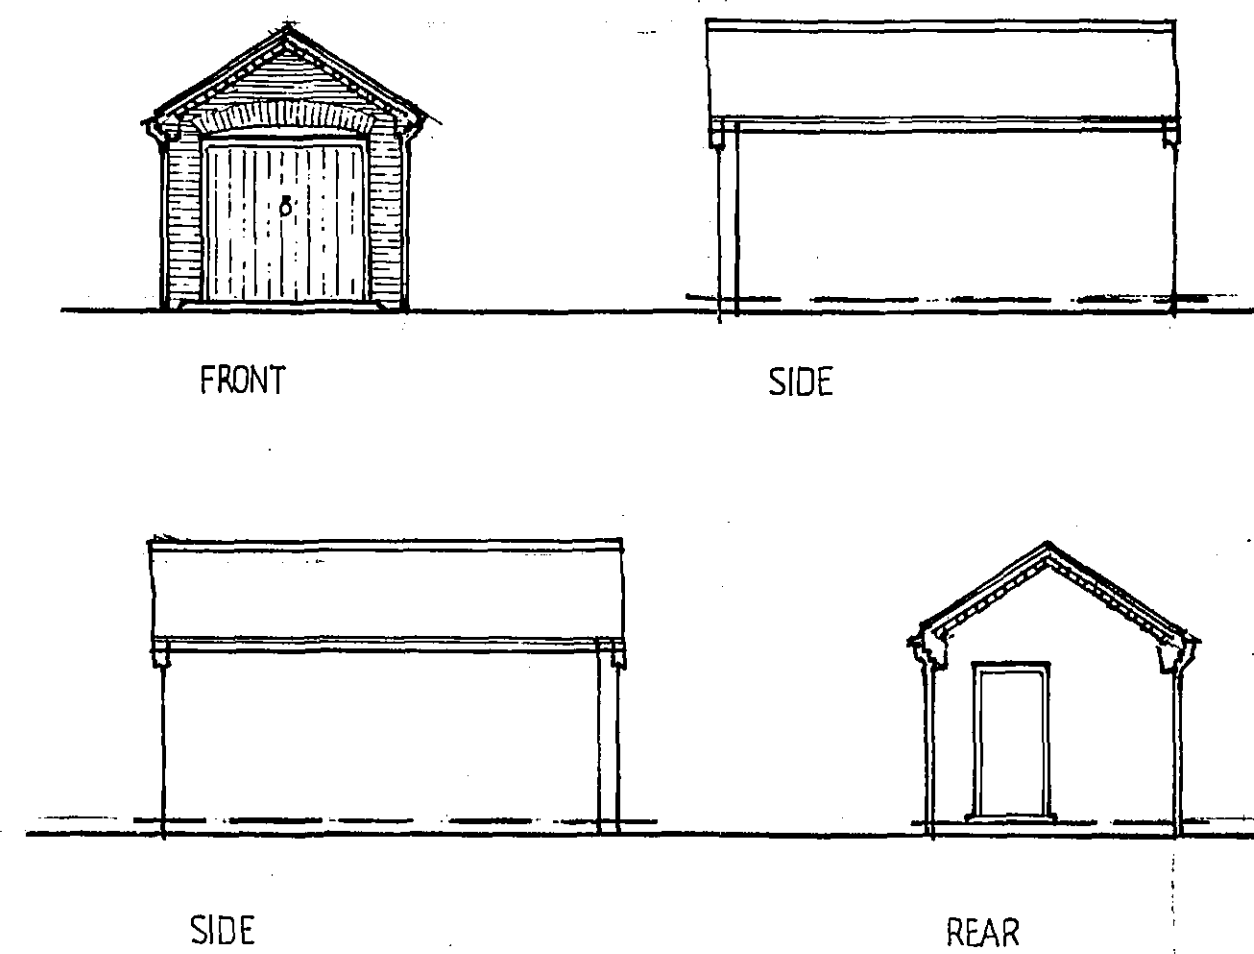


FRONT

SIDE

SIDE

REAR

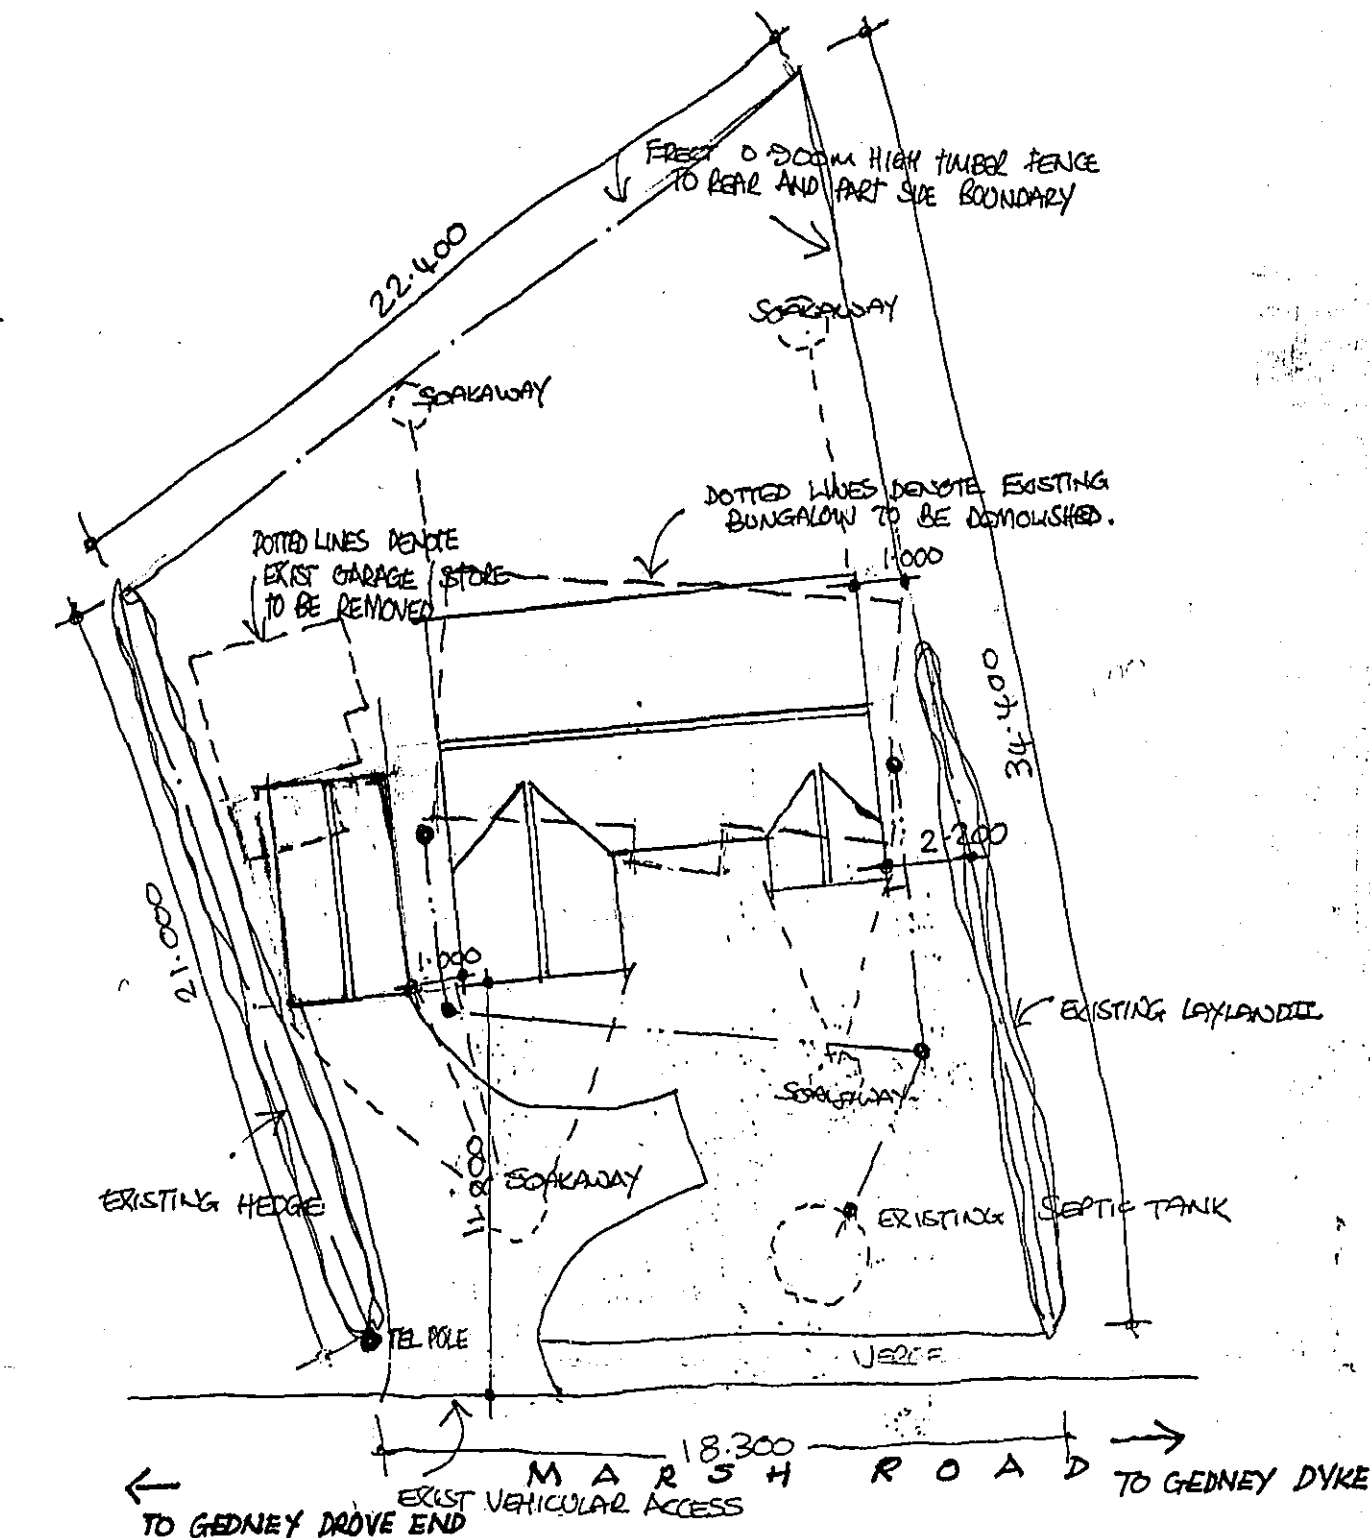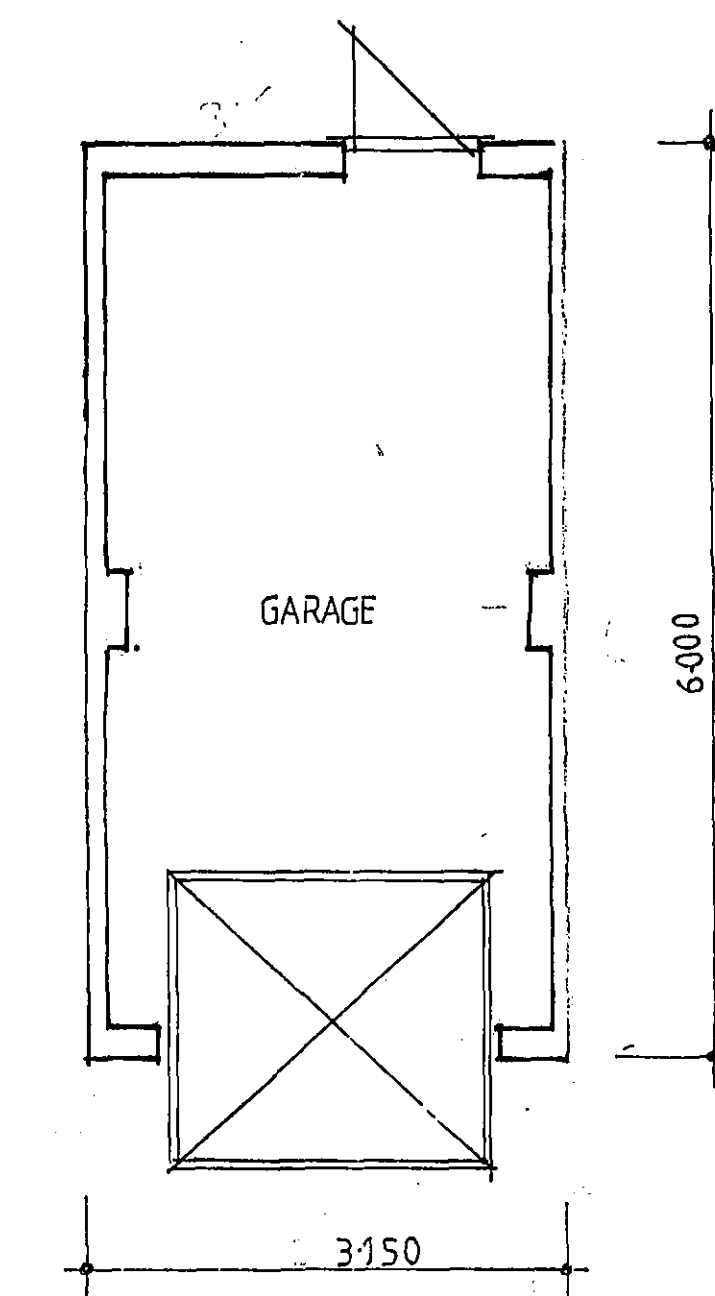


SITE PLAN
SCALE 1:200

AMENDED PLAN
Ref. A/1

DETERMINED
PLAN

SHDC
PLANNING & DEVELOPMENT
29 NOV 2005
Ref. 1424/05

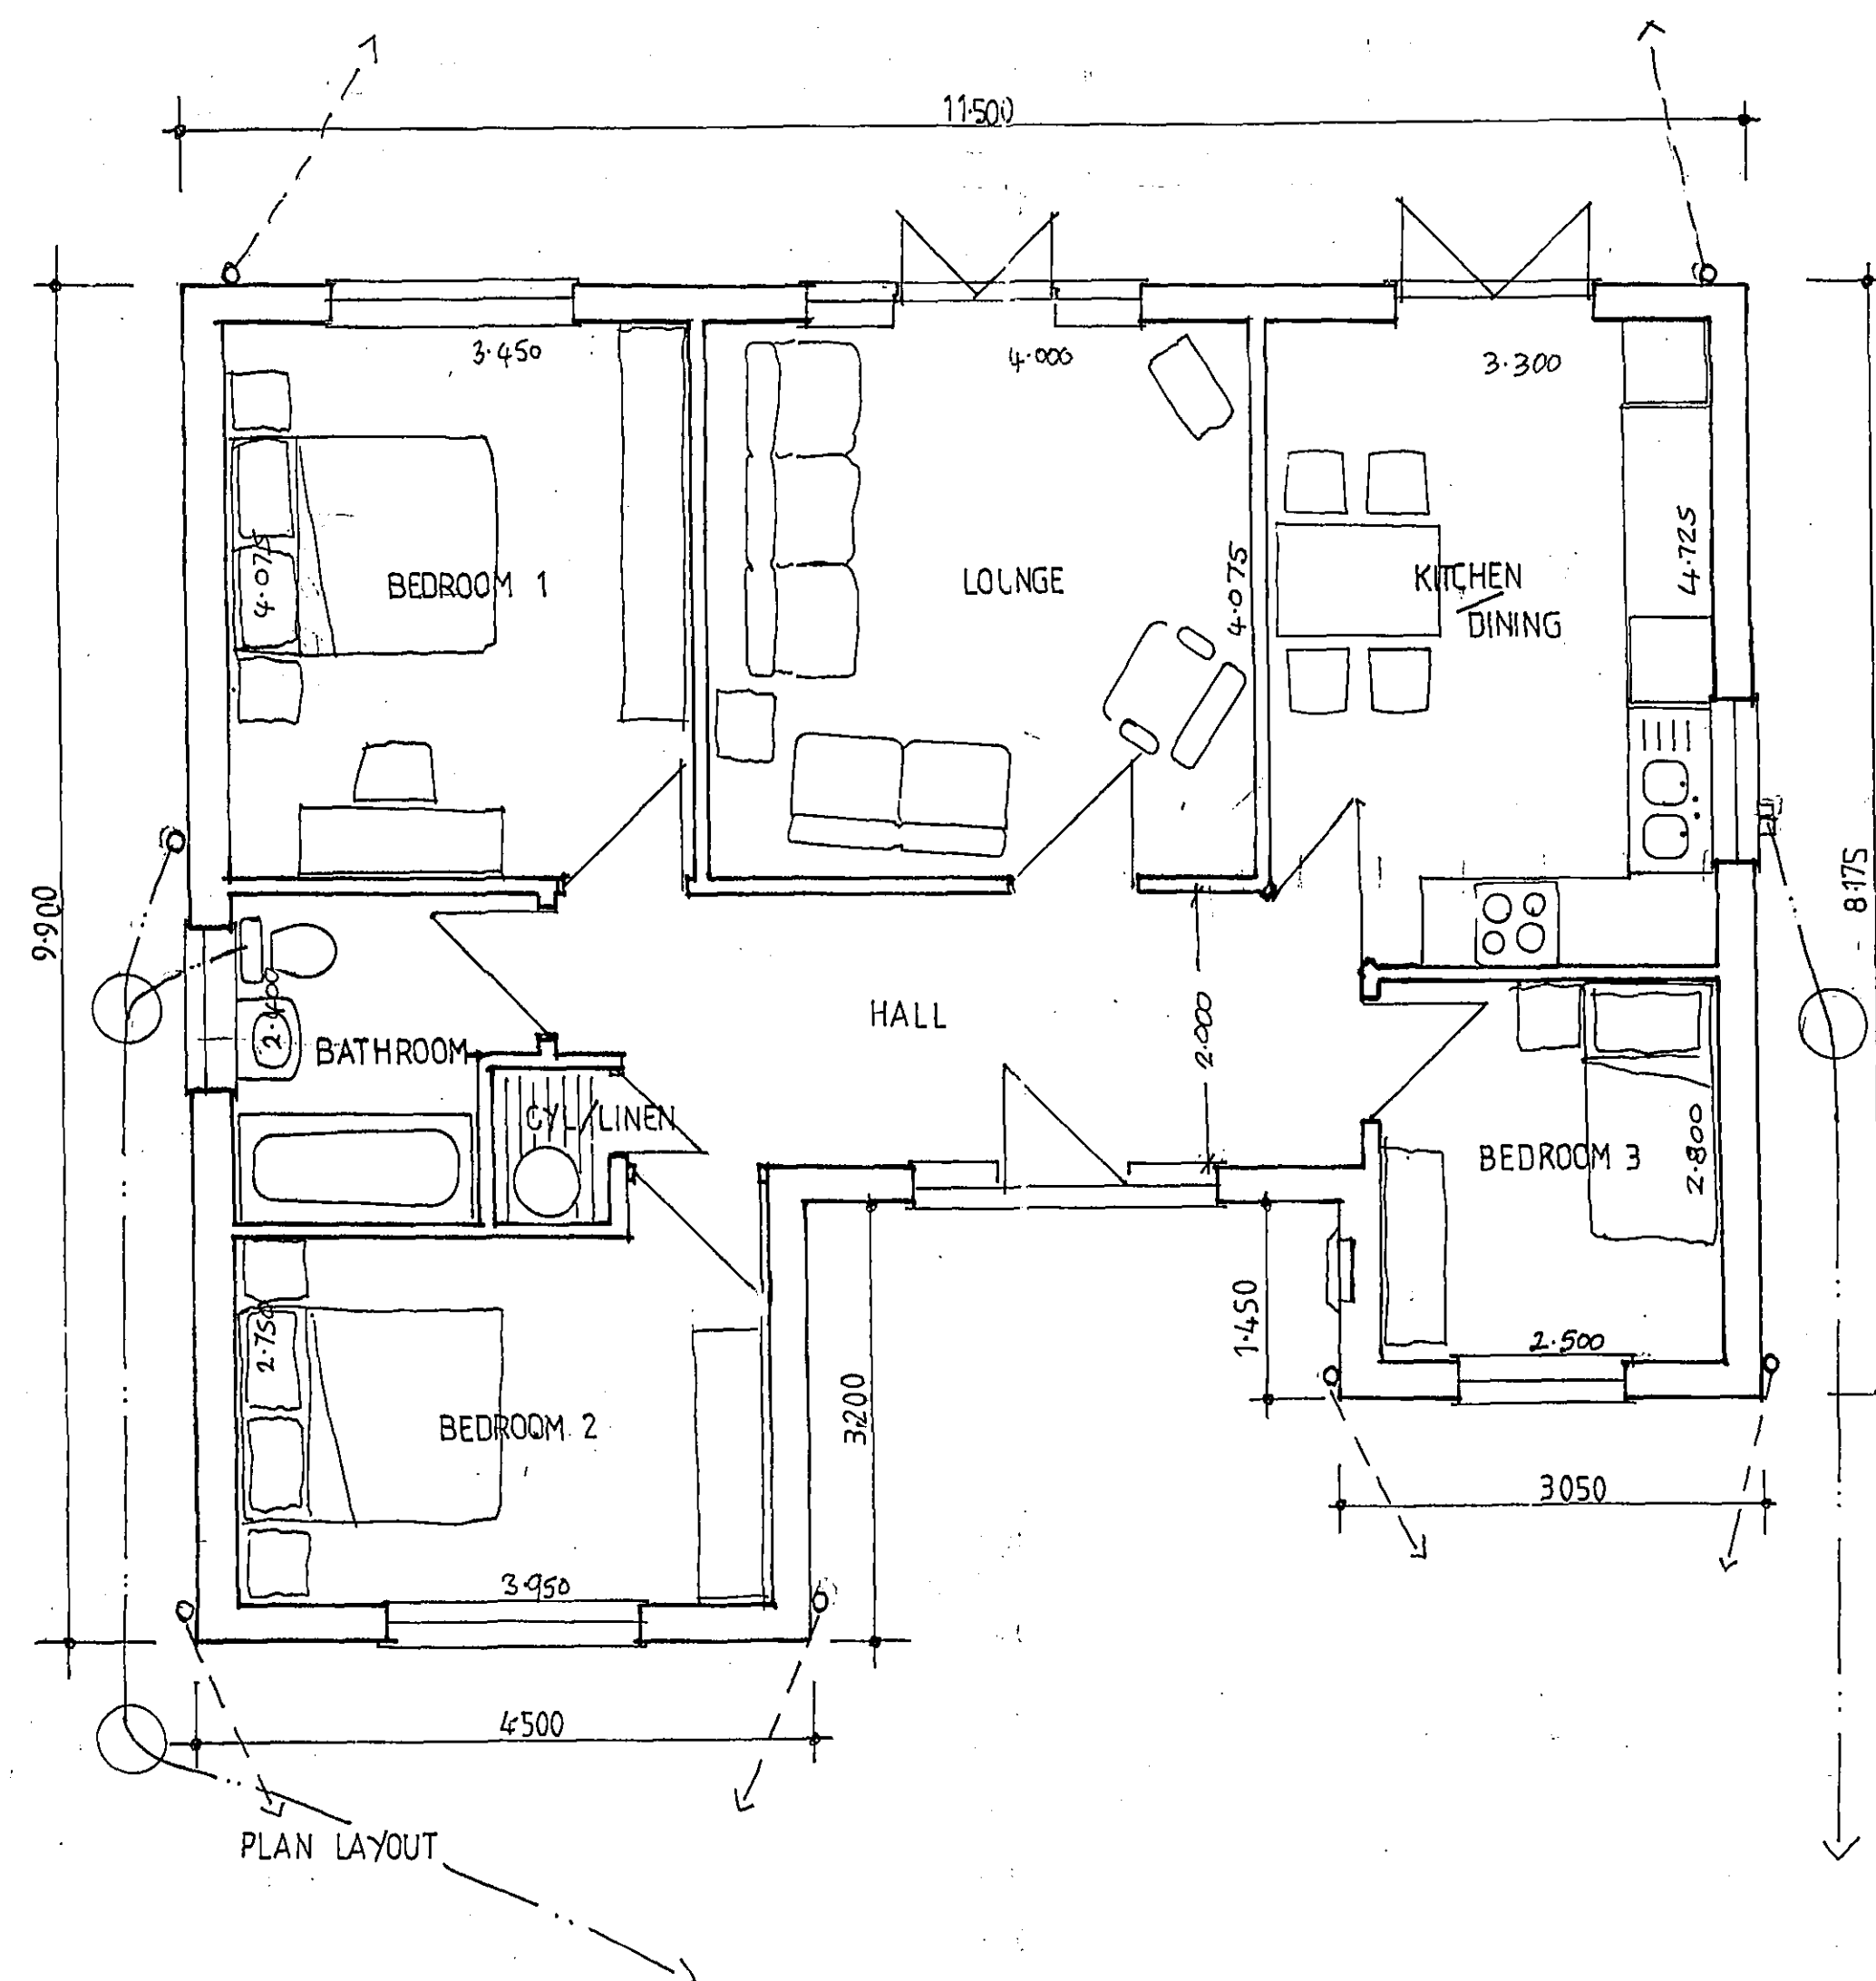

project: PROPOSED REPLACEMENT DWELLING INCL
DETACHED GARAGE.
site: 'THE BUNGALOW', MARSH ROAD,
GEDNEY DYKE, LINCOLNSHIRE,
clients: MR AND MRS L.W.BLISS.
scales: 1,50, 1,100.
date: OCT, 2005.

AMENDMENTS: (PLANNING) ROOF PITCH RAISED.
CHIMNEY ADDED.
NOV. 2005.