


P:\Projects\600-699\654 Mr E Kan\CAD Files\654-HP-01.dwg, Floor Plan, 10/08/04 13:15:08, Robert Doughty Consultancy Ltd, HP Design

KEY
T.Es Twin room with En-suite
Do.Es Double room with En-suite
Sm Do.Es Small Double room with En-suite
Dis.Bath Disabled bedroom with En-suite bathroom
Dis.Sh Disabled bedroom with En-suite Shower room

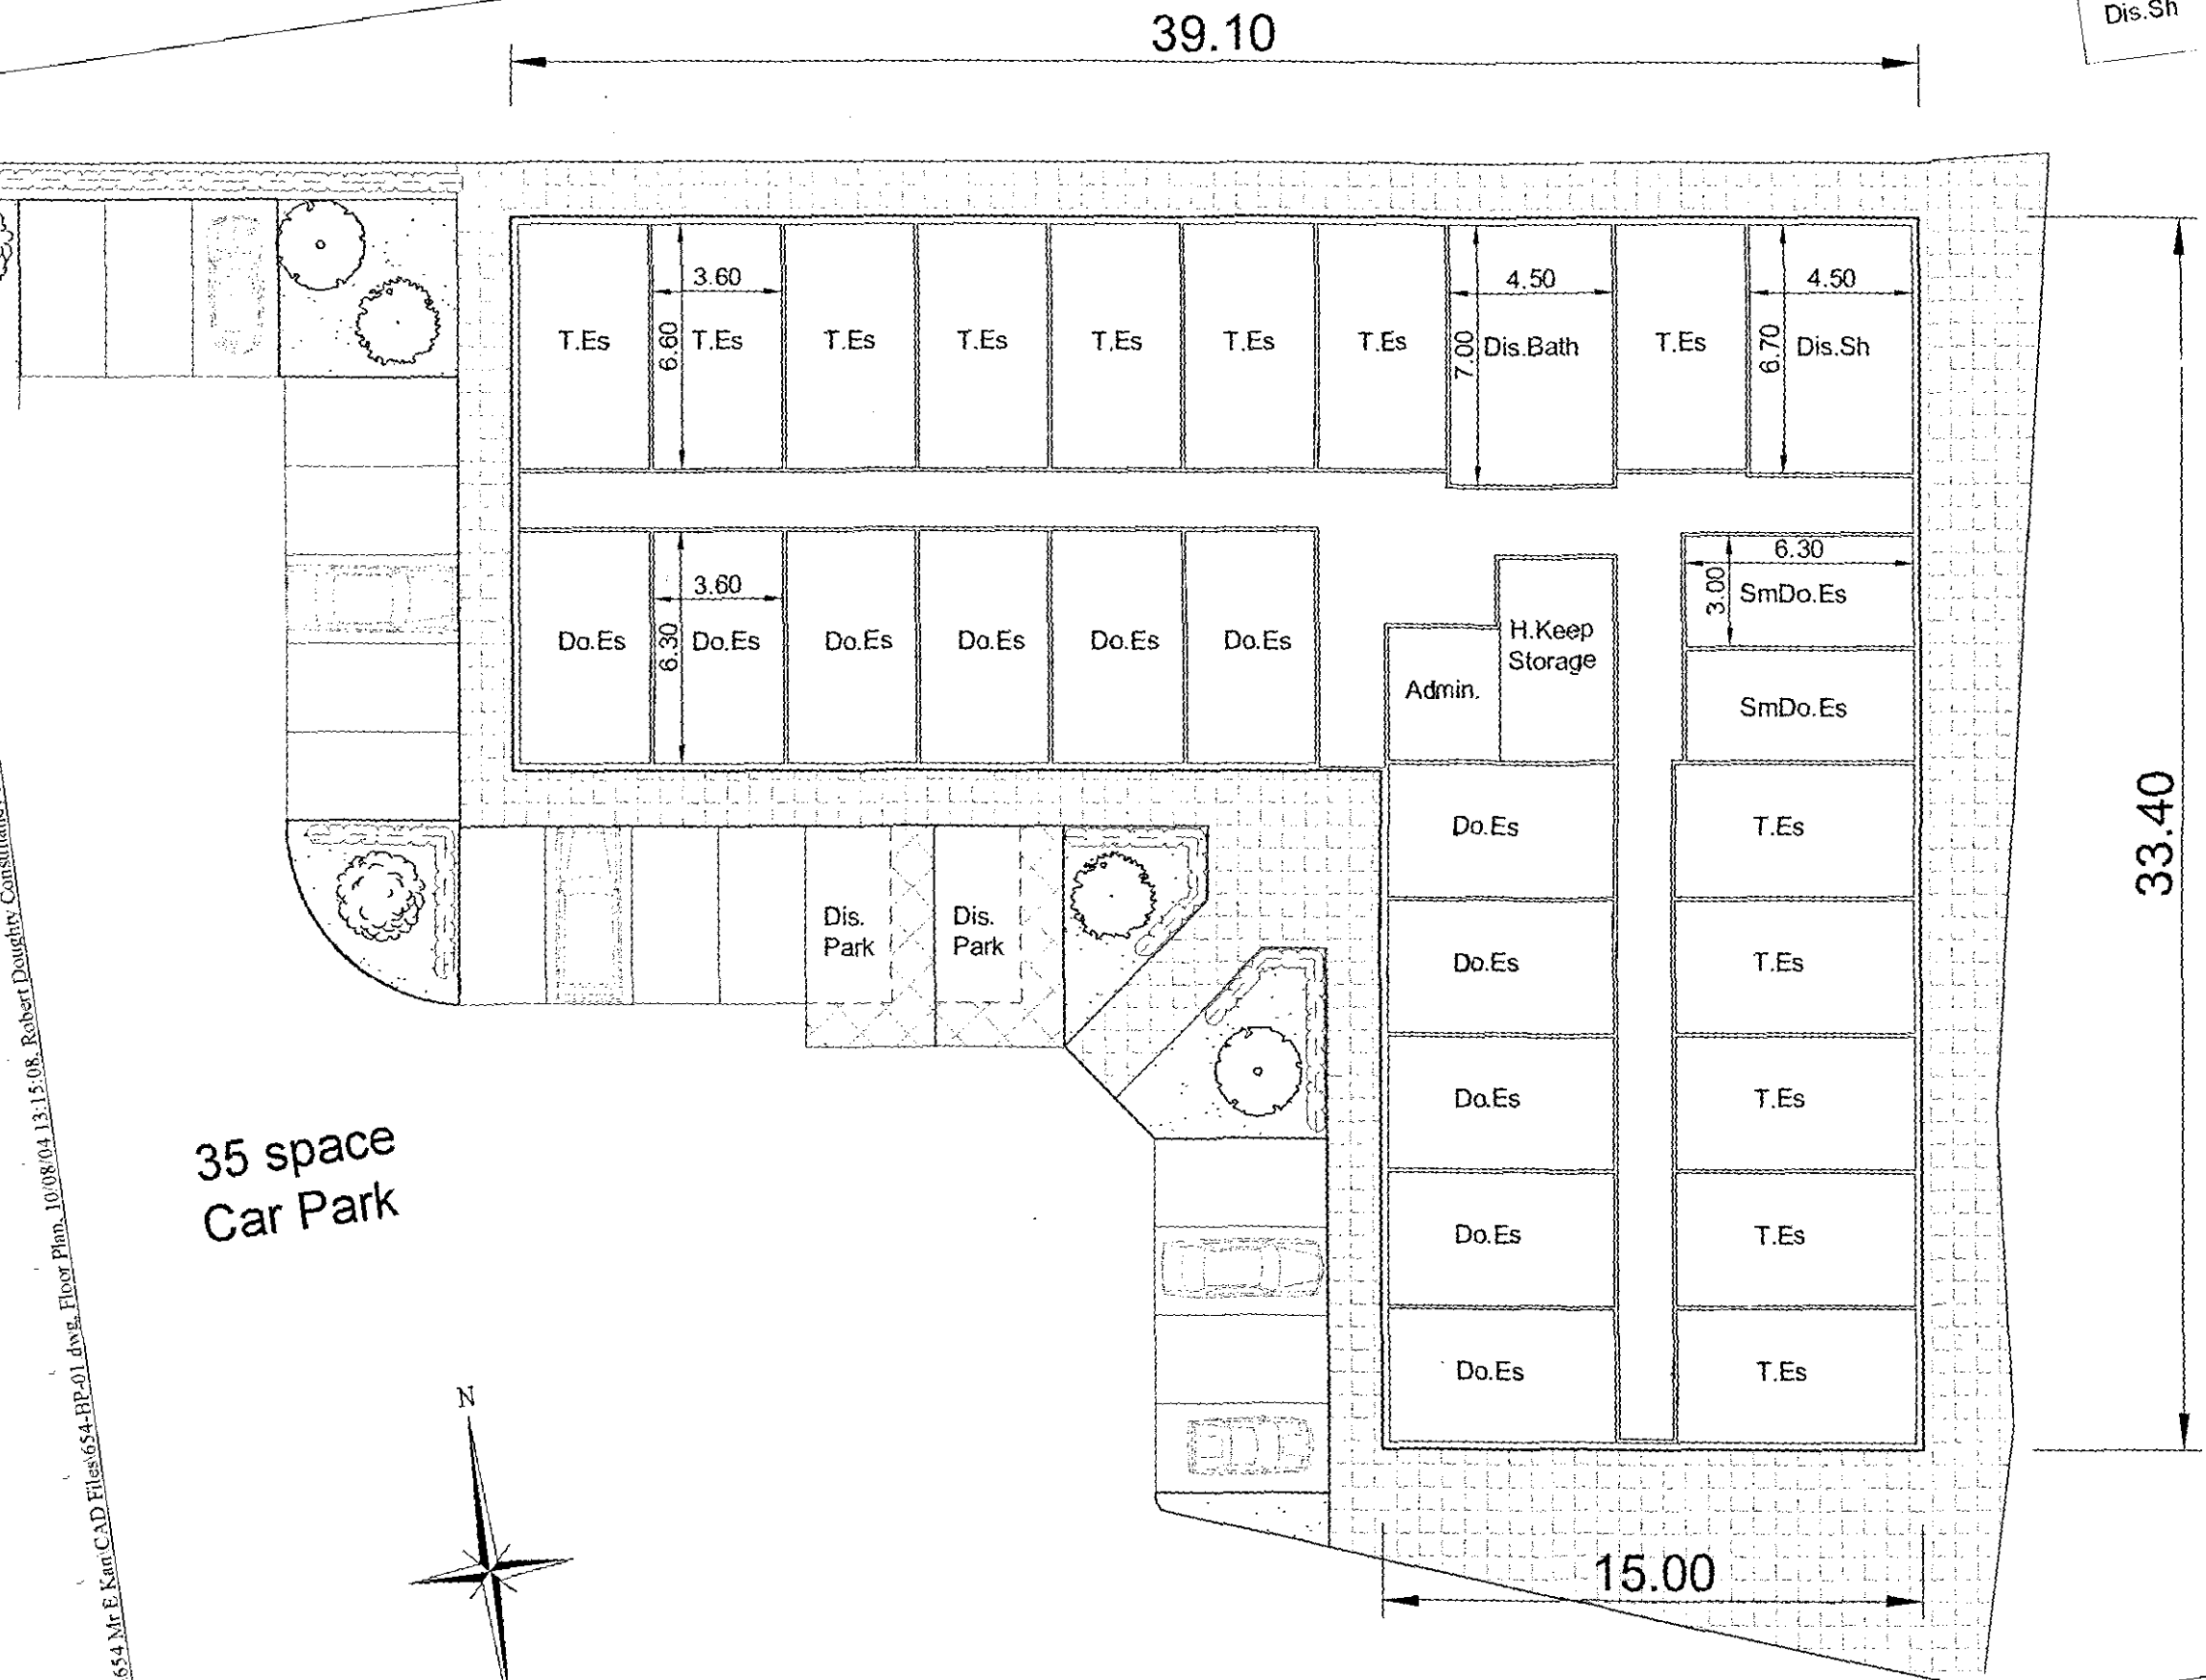

Proposed 28 room
Motel Areas;
833.66 m²
8974 sqft

ORIGINAL
IF
RED

Rev.	By	Notes	Date
THE ROBERT DOUGHTY CONSULTANCY LIMITED			
TOWN AND COUNTRY PLANNING - LANDSCAPE ARCHITECTURE			
32 High Street, Helpingsham, Steaford, Lincolnshire, NG34 0RA			
Tel: (01529) 421645 Fax: (01529) 421358 Website: www.rdc-landplan.demon.co.uk E mail: admin@rdc-landplan.demon.co.uk			
Client: Mr. E. Kan			
Project: Proposed Motel Development, Main Rd, Gedney			
Drawing title: Indicative Motel Floor Plan			
Job No. 654	Drawing No. FP-01	Rev. -	Drawn j.r.b.
Scale 1:200	Date 10-08-04	Checked	

DO NOT SCALE from this drawing. All measurements should be checked against on site conditions and