


SHDC
Planning & Development
04 FEB 2005
Ref:

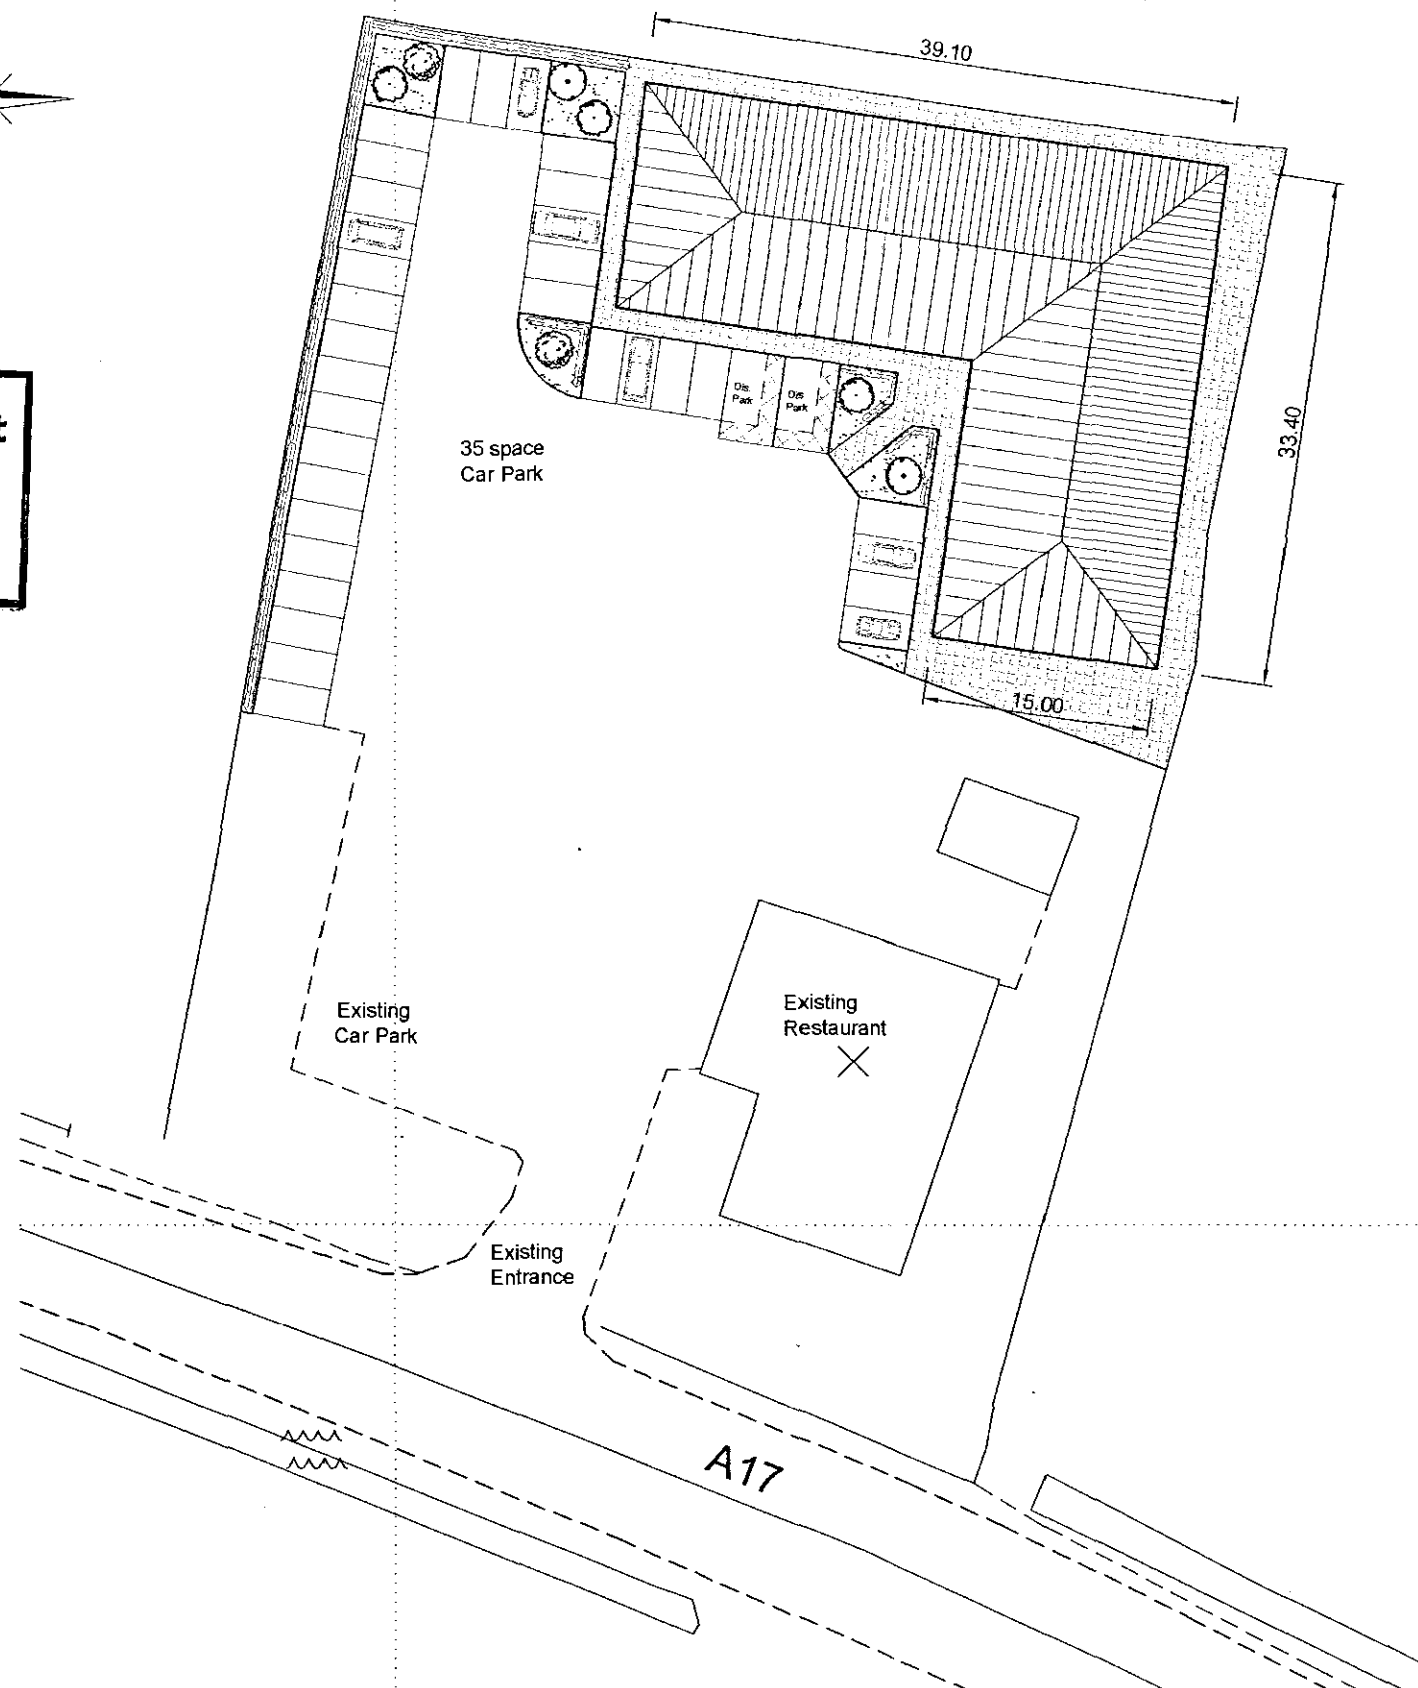

Proposed 28 room
Motel Areas:

833.66 m²
8974 sqft

DETERMINED
PLAN

ORIGINAL
IF
RED

Rev.	By	Notes	Date
rdc THE ROBERT DOUGHTY CONSULTANCY LIMITED TOWN AND COUNTRY PLANNING-LANDSCAPE ARCHITECTURE 32 High Street, Helpingham, Steaford, Lincolnshire, NG34 0RA Tel: (01529) 421646 Fax: (01529) 421358 Website: www.rdc-landplan.demon.co.uk E mail: admin@rdc-landplan.demon.co.uk			
Client: Mr. E. Kan			
Project: Proposed Motel Development, Main Rd, Gedney			
Drawing title: Proposed Draft Site Plan			
Job No. 654	Drawing No. SP-01	Rev. -	Drawn j.r.b.
Scale 1:500		Date 10-08-04	Checked

DO NOT SCALE from this drawing. All measurements should be checked against on site conditions and